


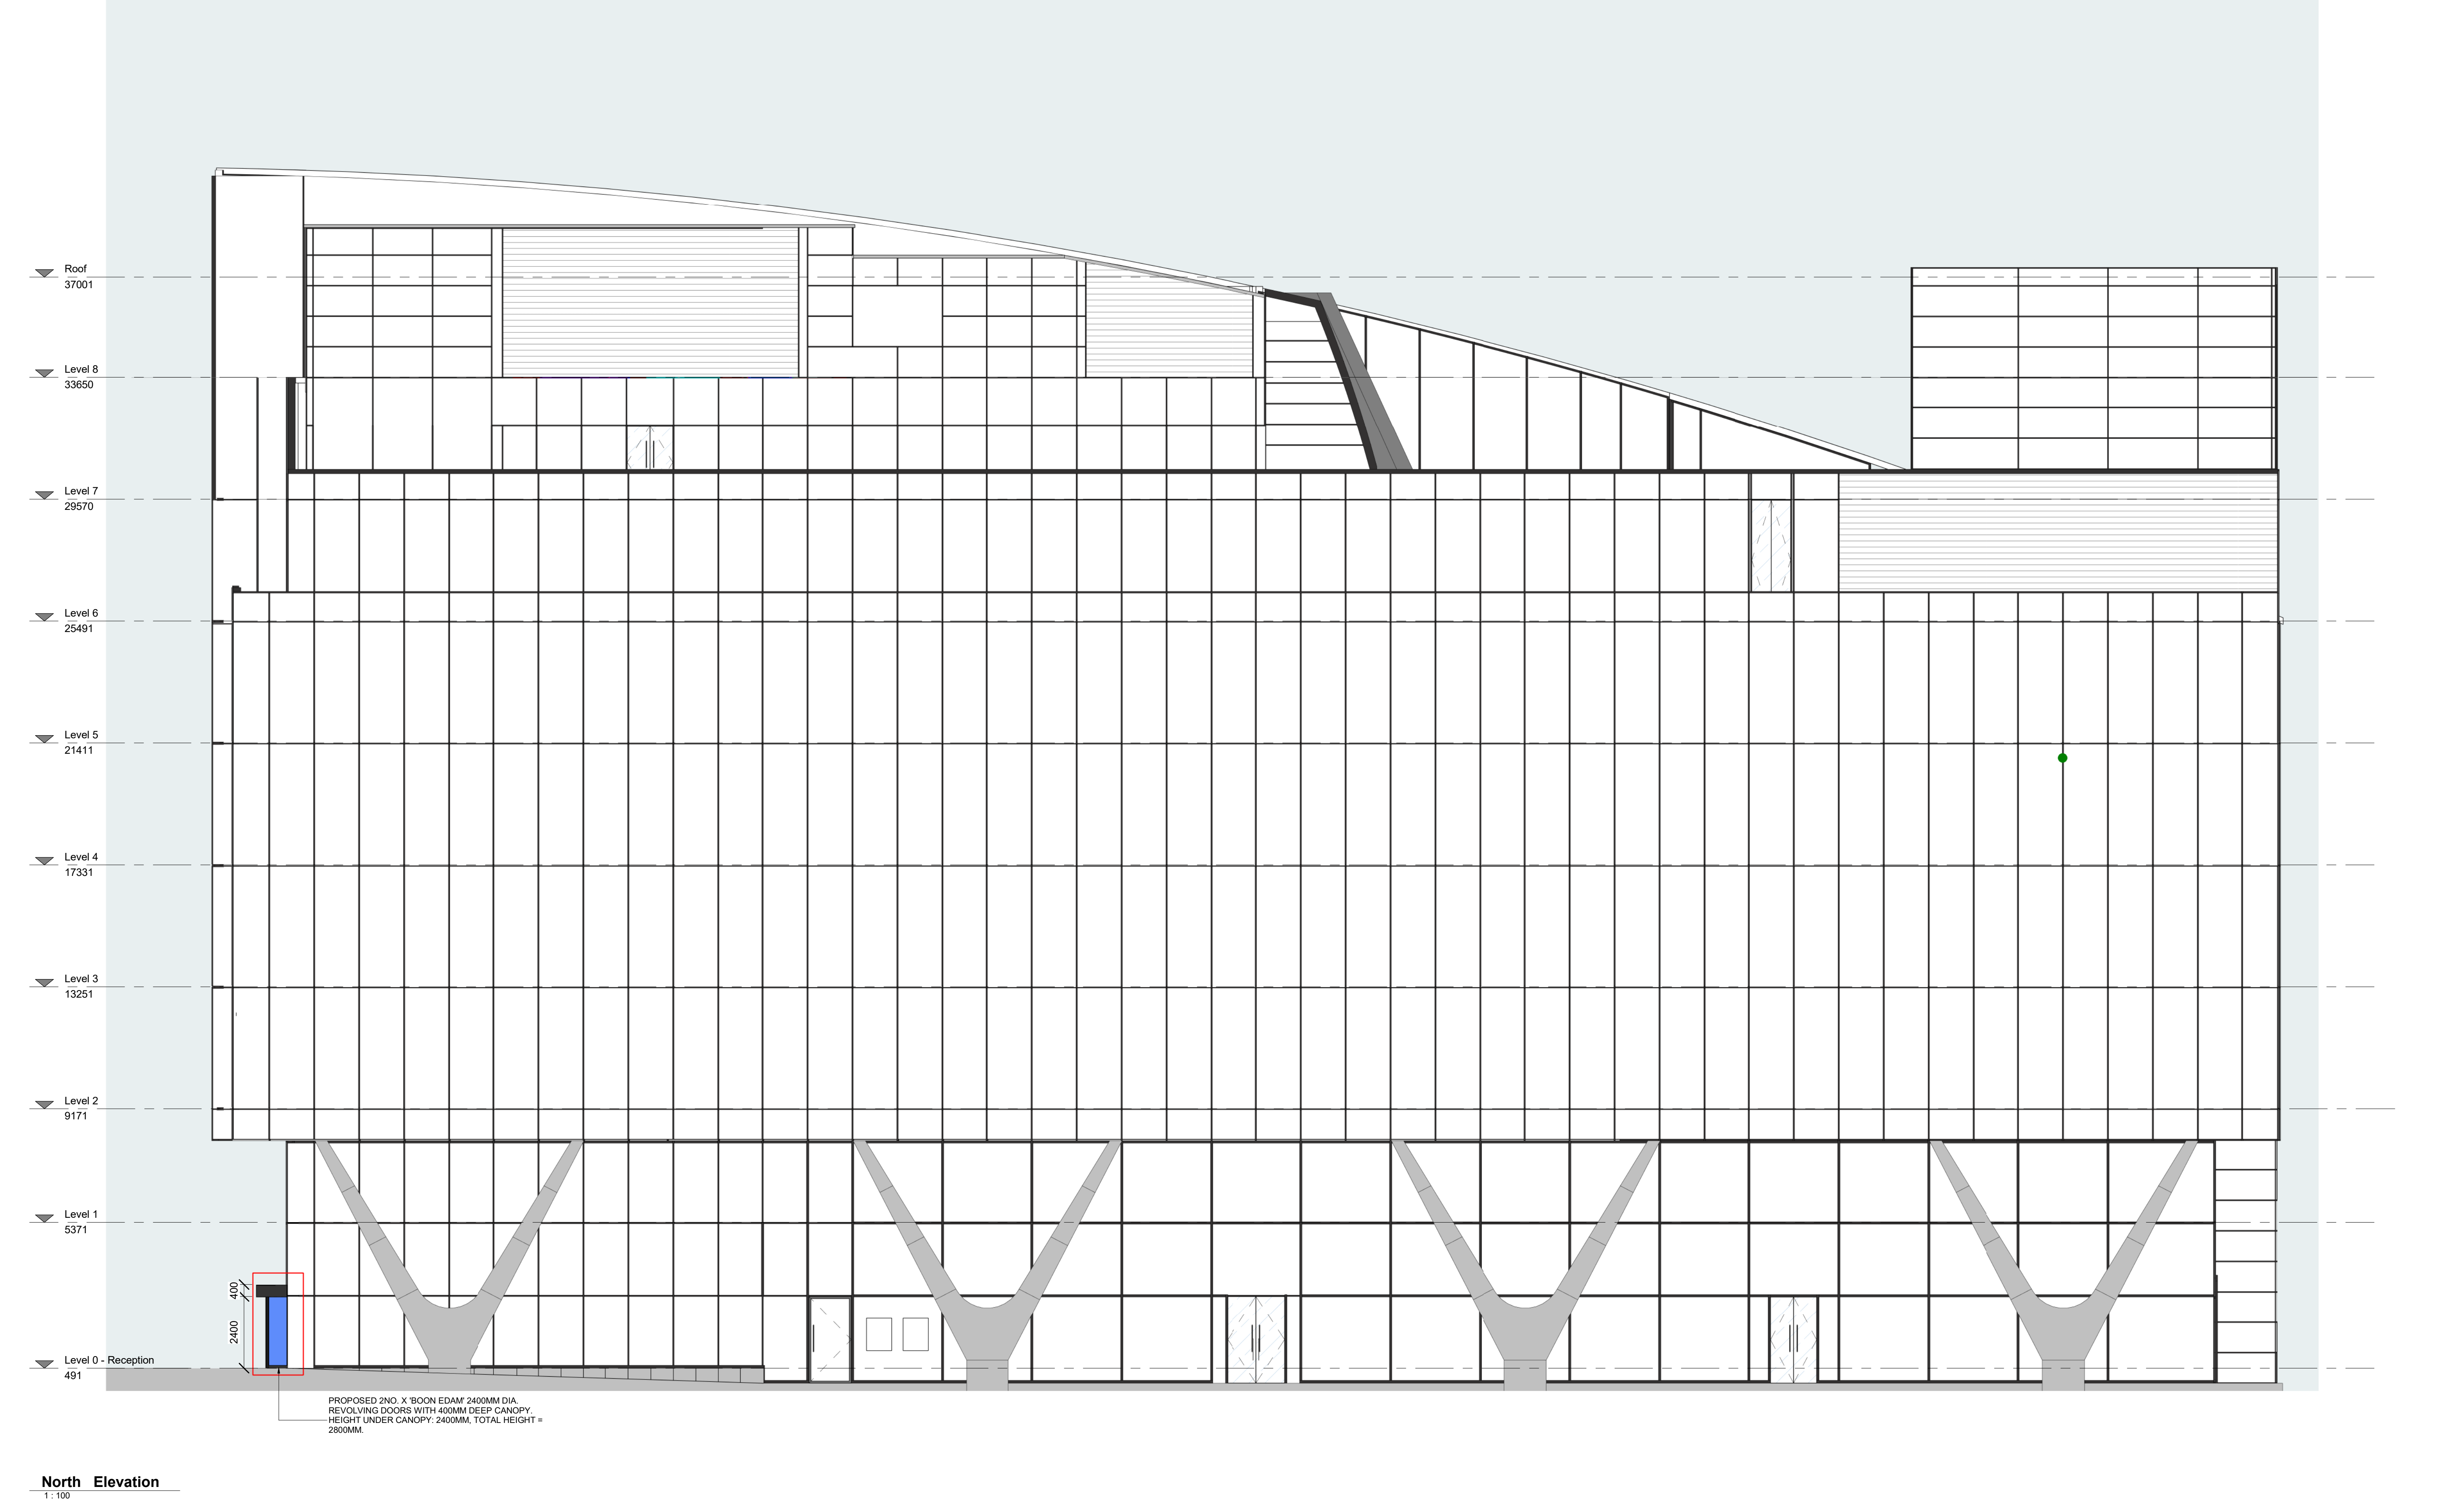

North Elevation

1 : 100

rev.	date	description	by	rev.	date	description	by	notes	Project Name	Client	Address	drawing number	rev	drawing title	scale	
P01	25.02.22	Planning Drawings Issue	PW					- Do not scale drawing - All dimensions to be confirmed on site - Any drawing errors or divergences should be brought to the attention of the originator of this drawing - Drawing to be read in conjunction with MLA Common Requirements Specification 012345m	Spinningfields Reoccupation	NatWest Group	Spinningfields Manchester	RBF62-MLA-XX-XX-DR-A-PL-109	P01	Proposed North Elevation Revolving Doors	1 : 100	
									KEY:			EXTENT OF PROPOSED PLANNING WORKS.				
												status	PLANNING	suitability	S2	date
															drawn	PW
															format	A1