




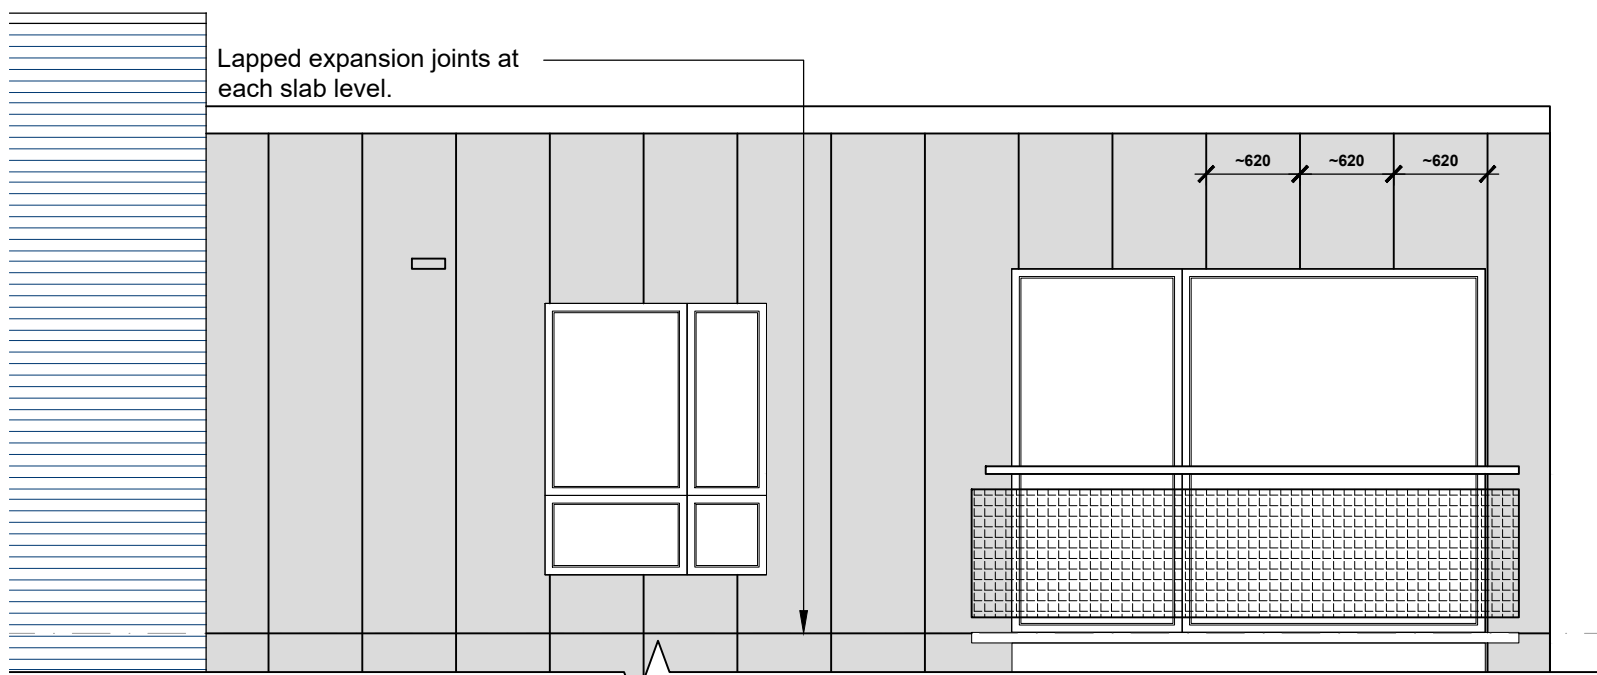



Existing Sample Elevation 1
1:50

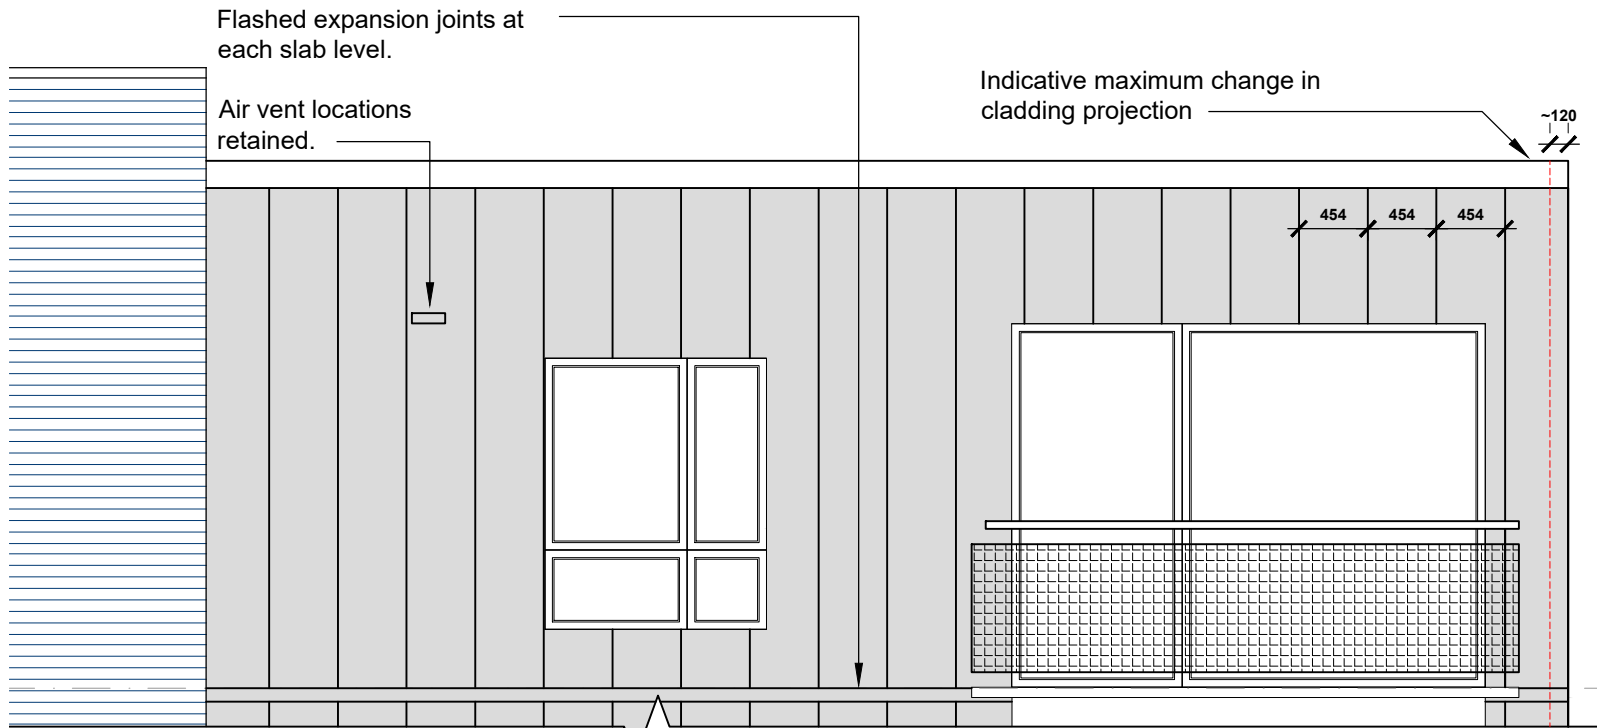



Proposed Sample Elevation 1
1:50

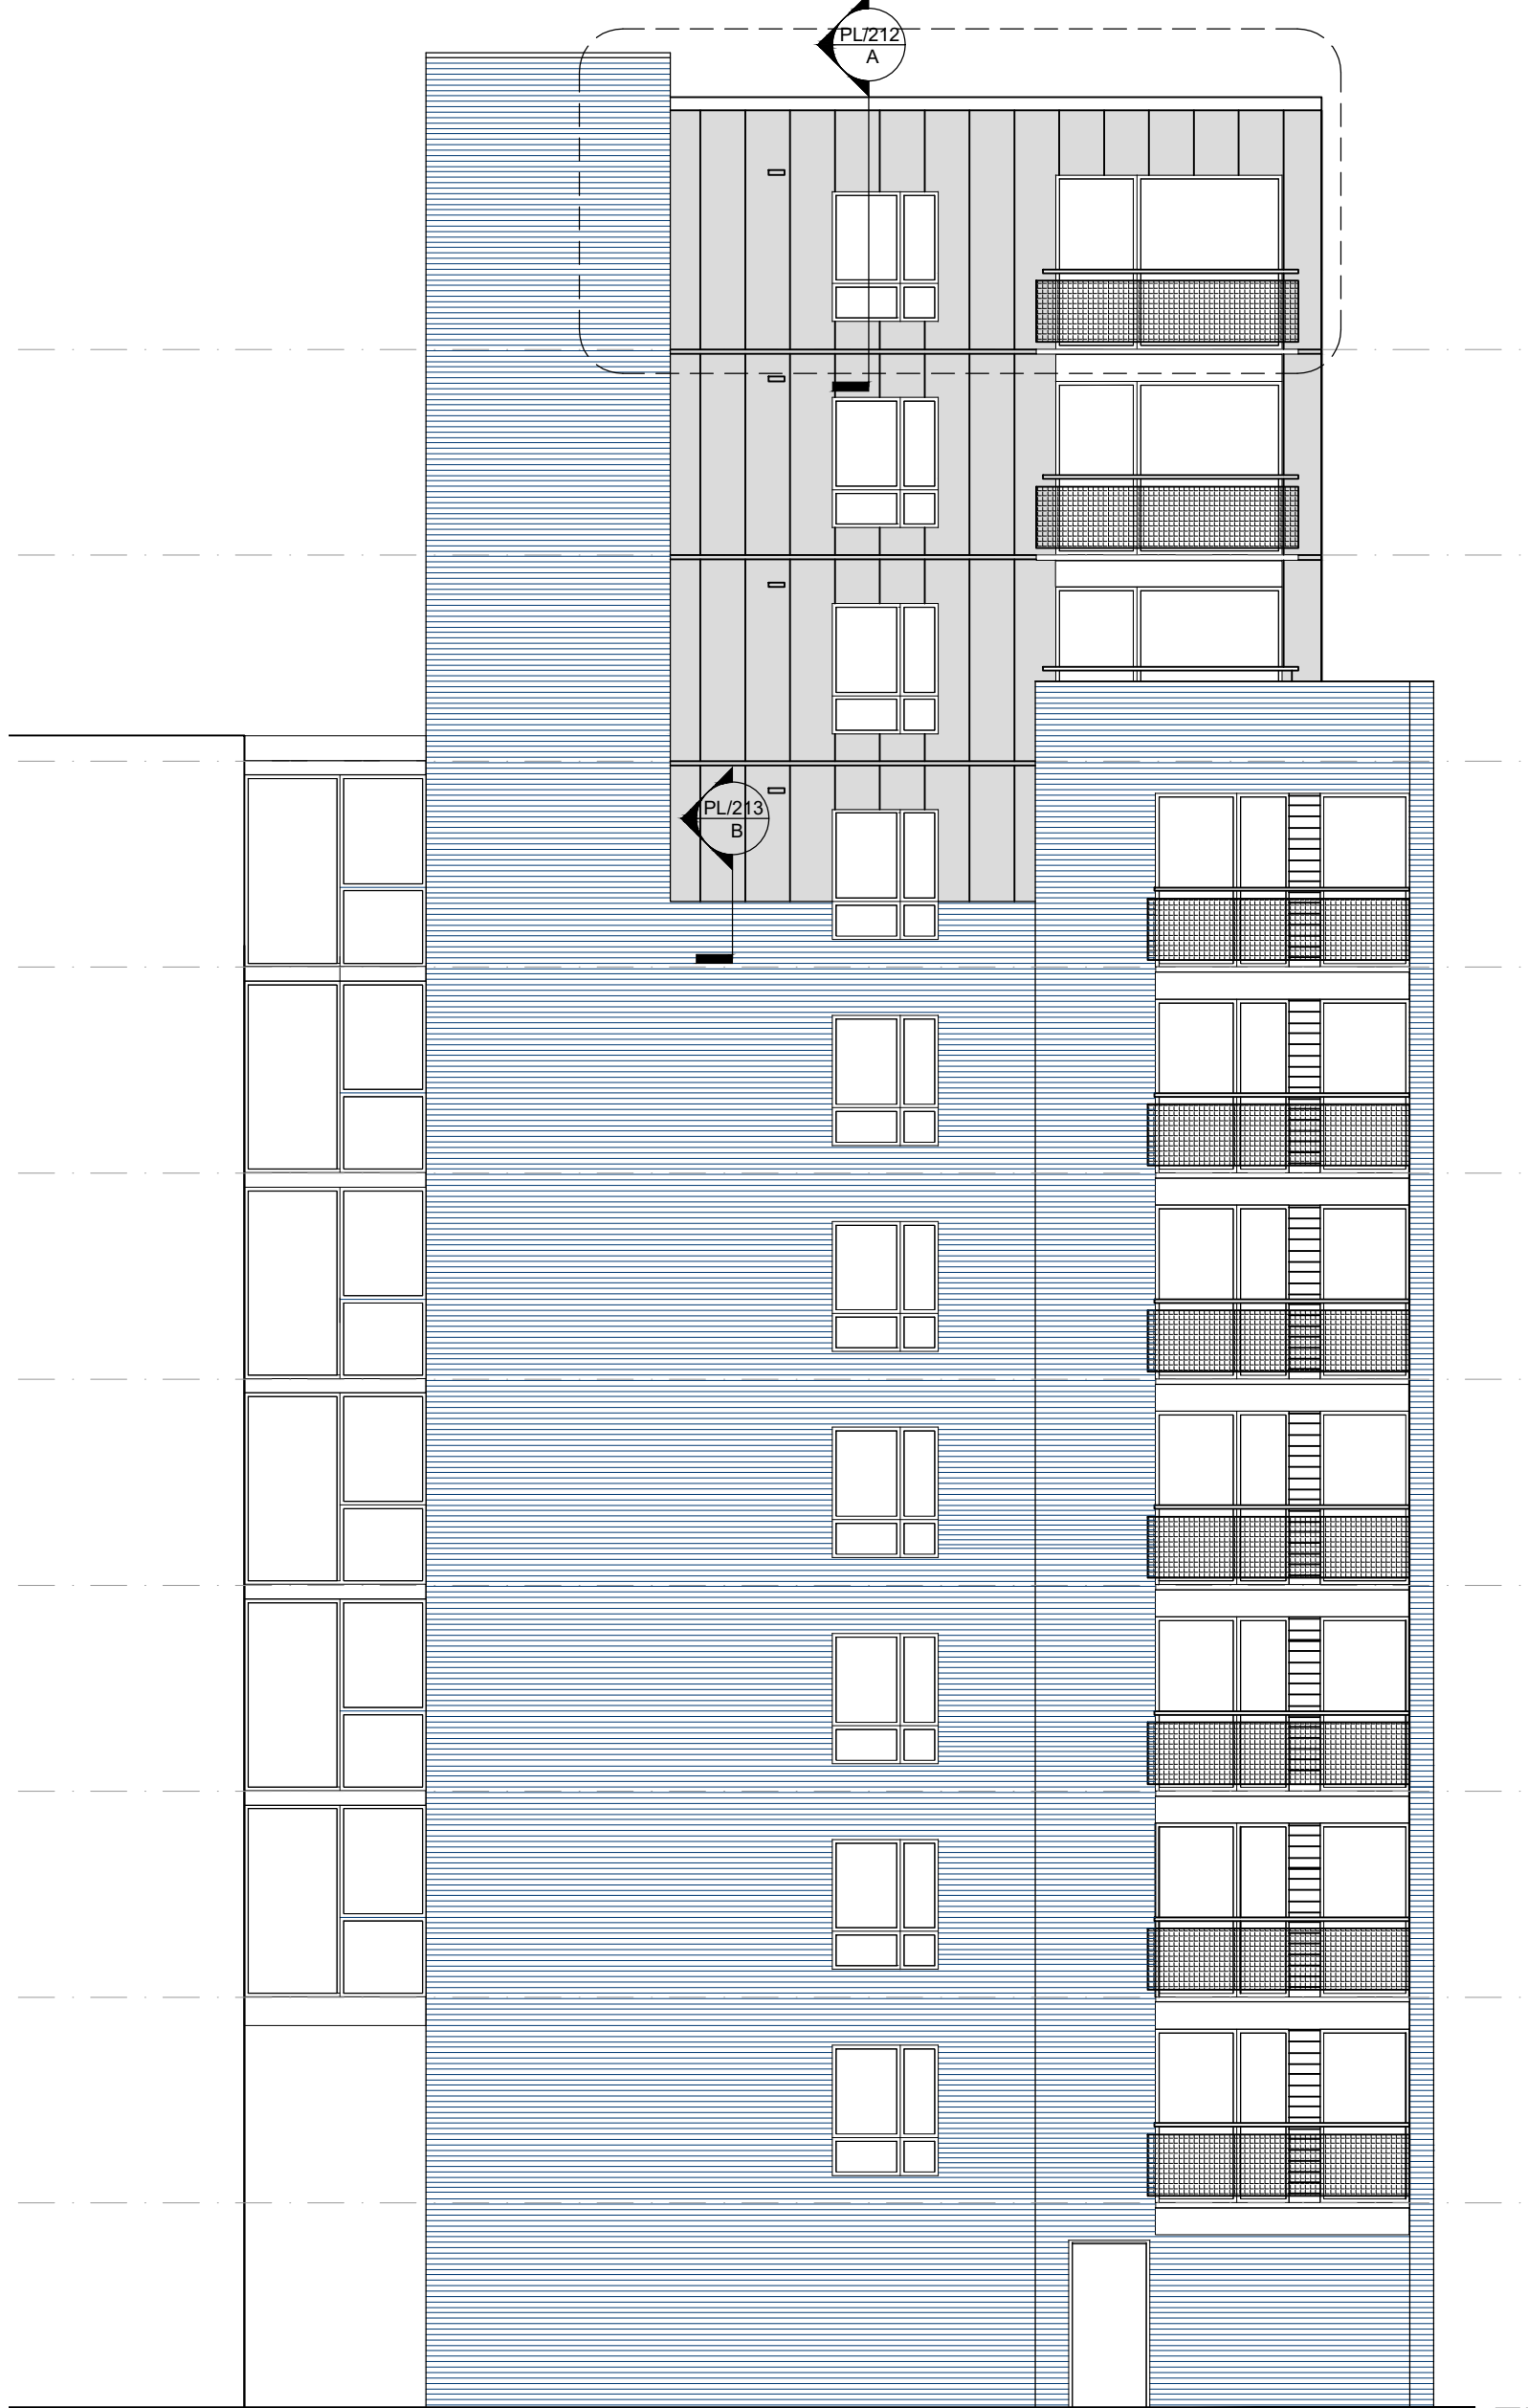


Reference Elevation
Courtyard Southwest Elevation
1:100

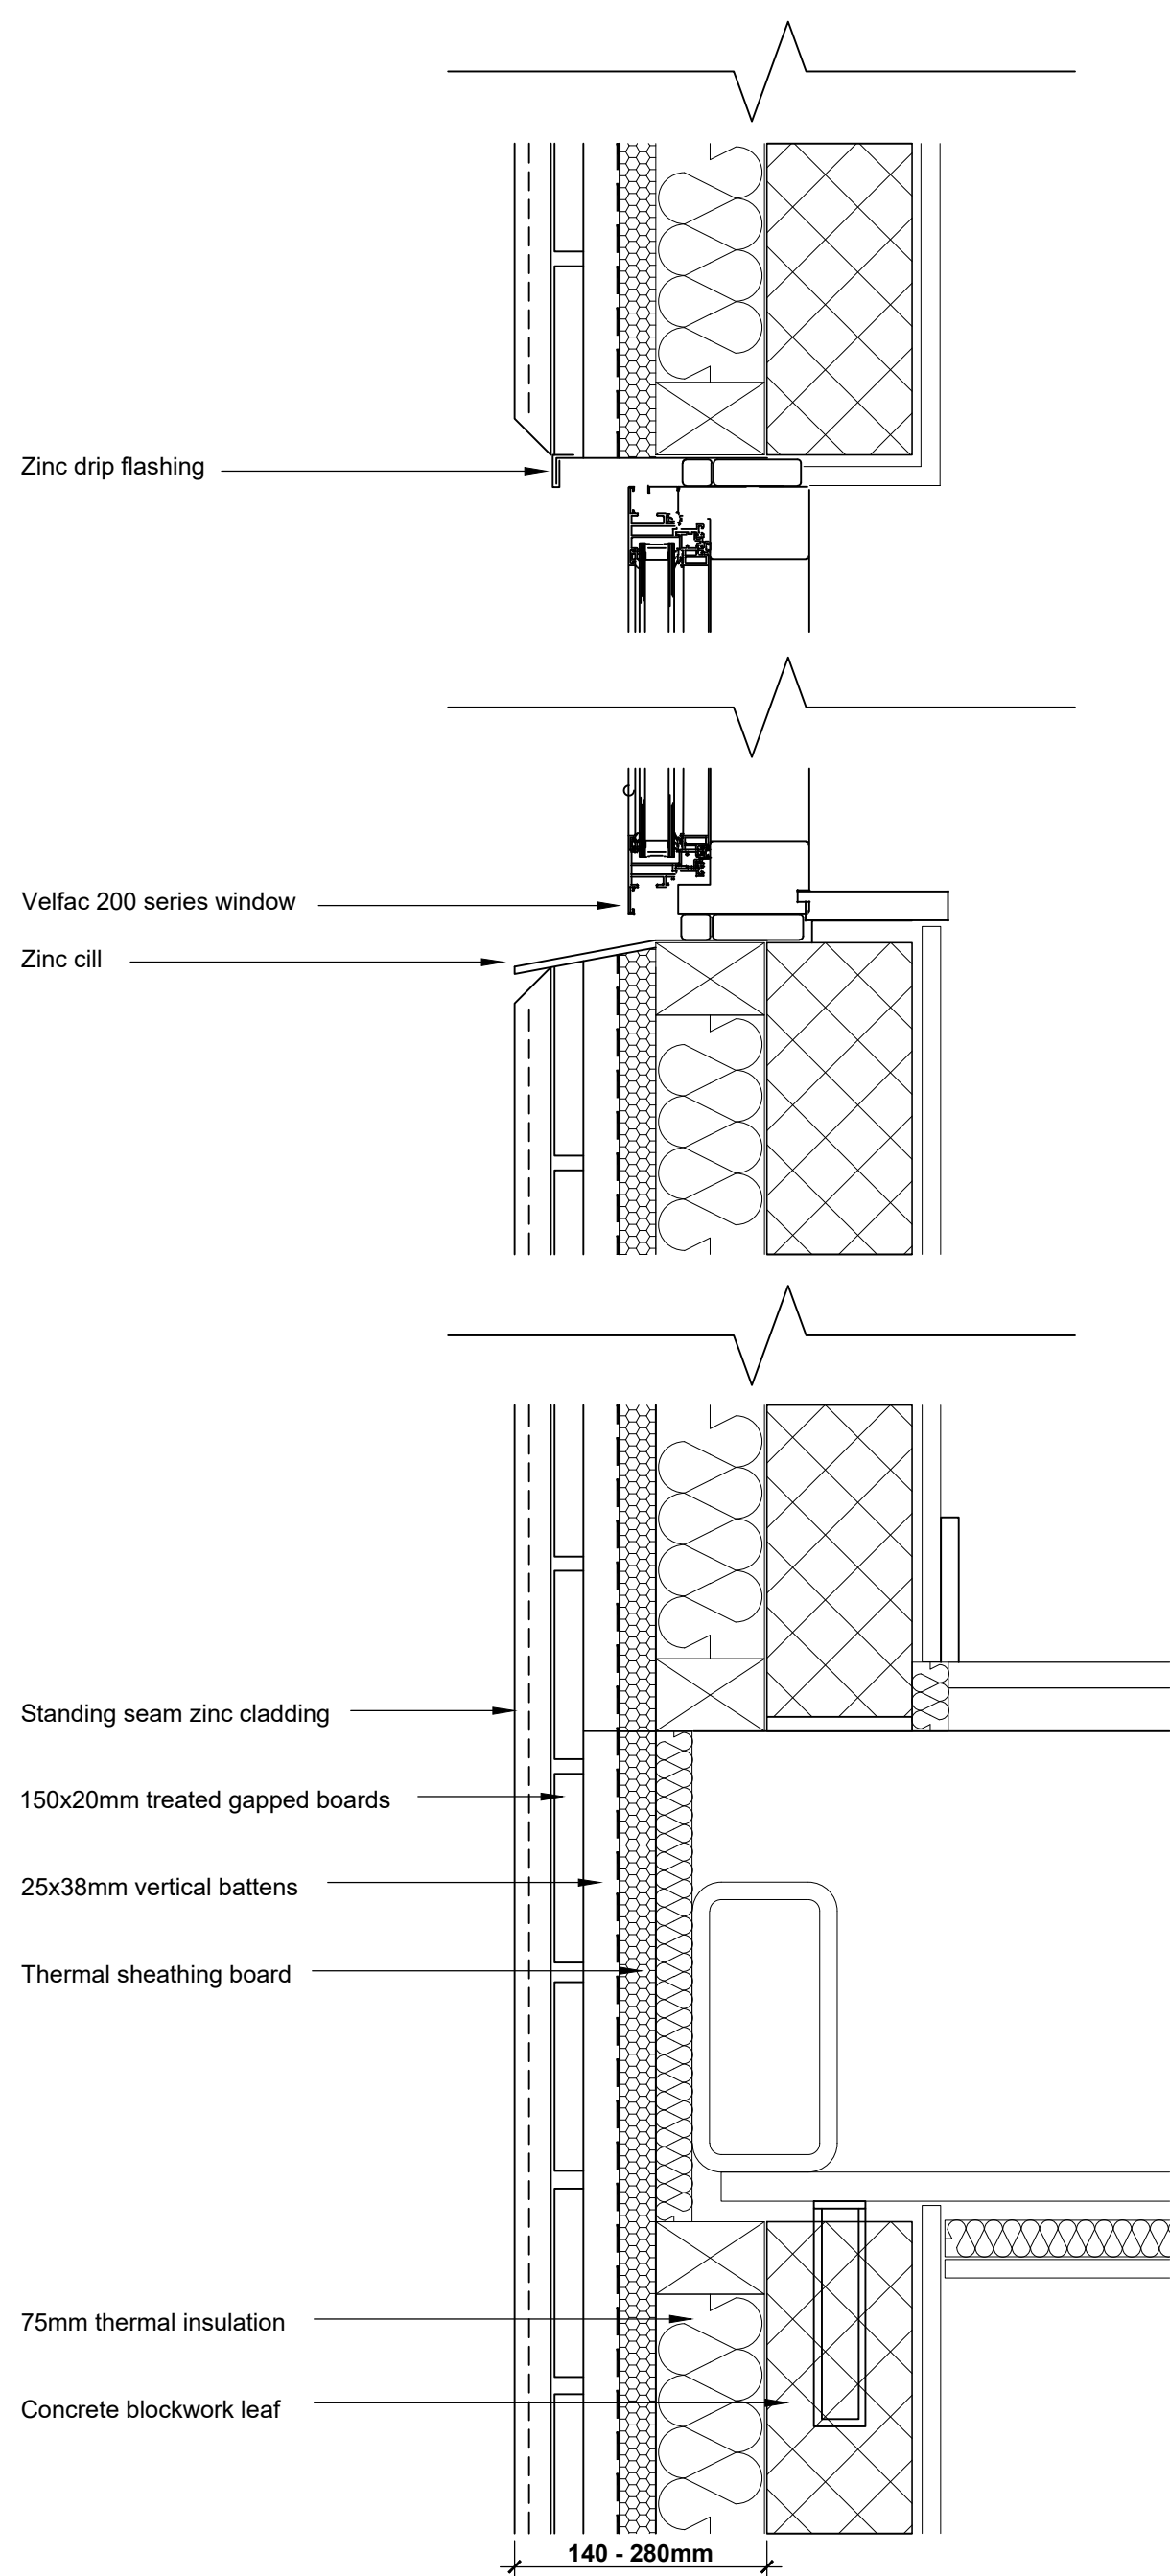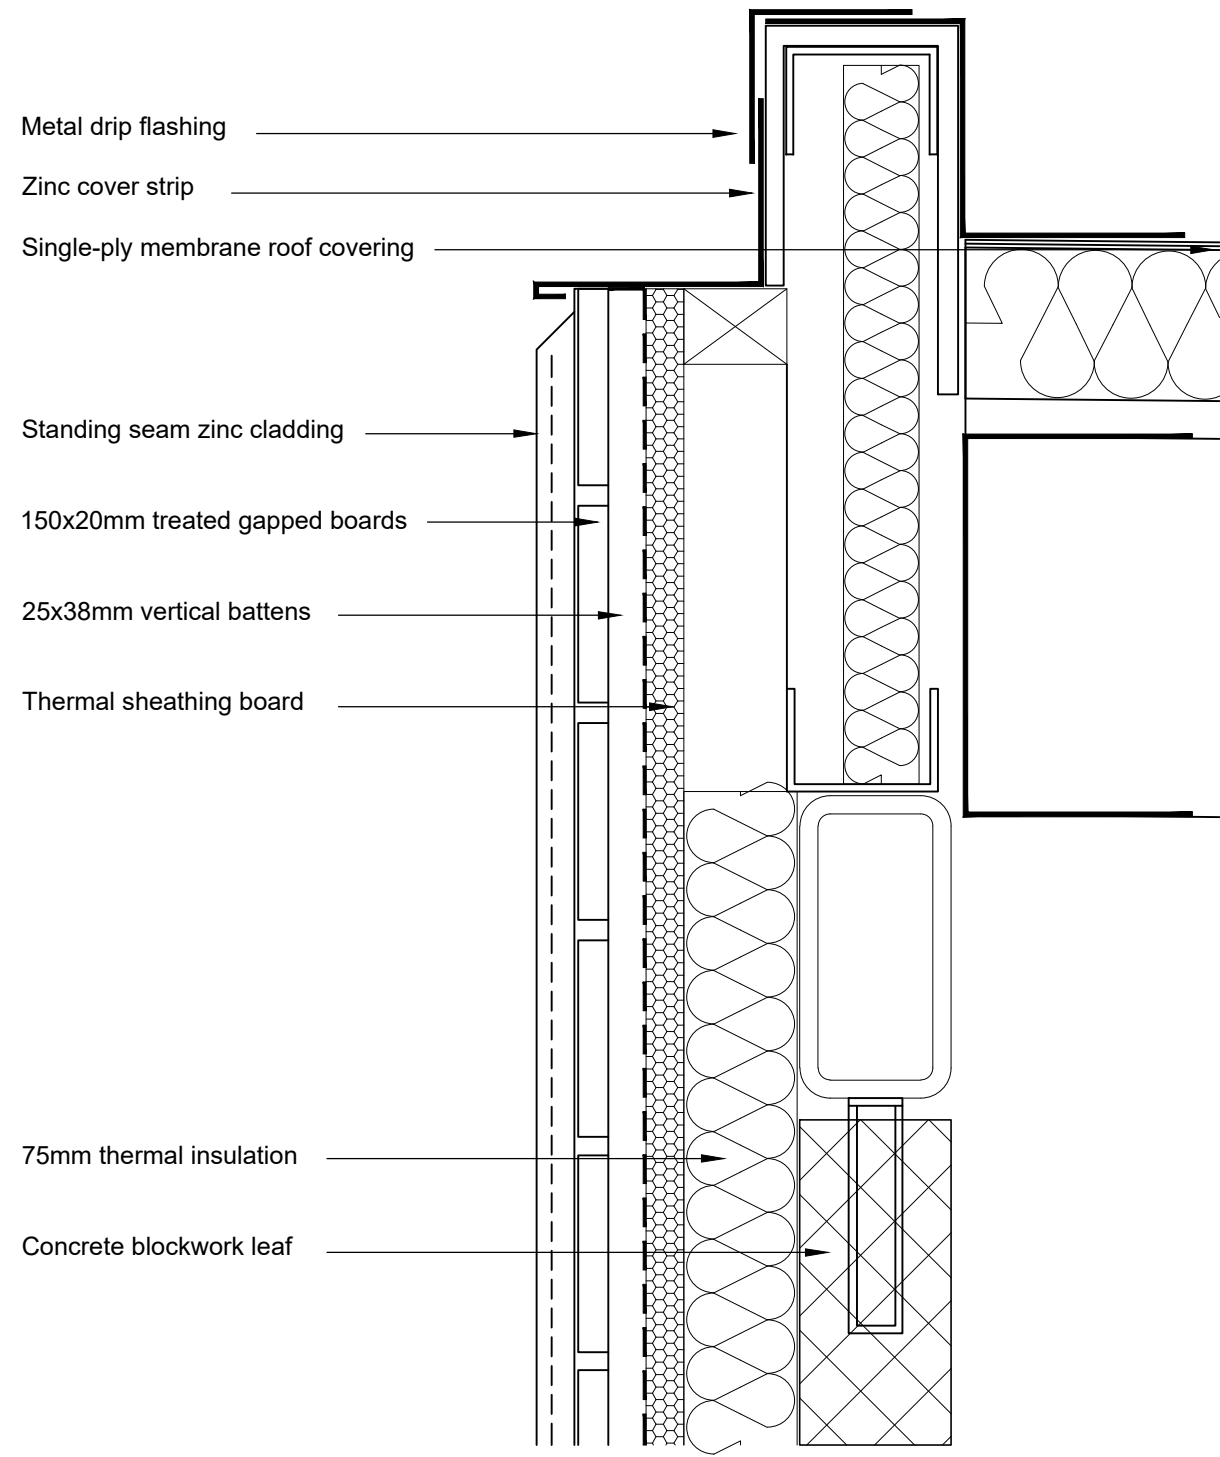

Indicative Existing Section Details (A)
1:5

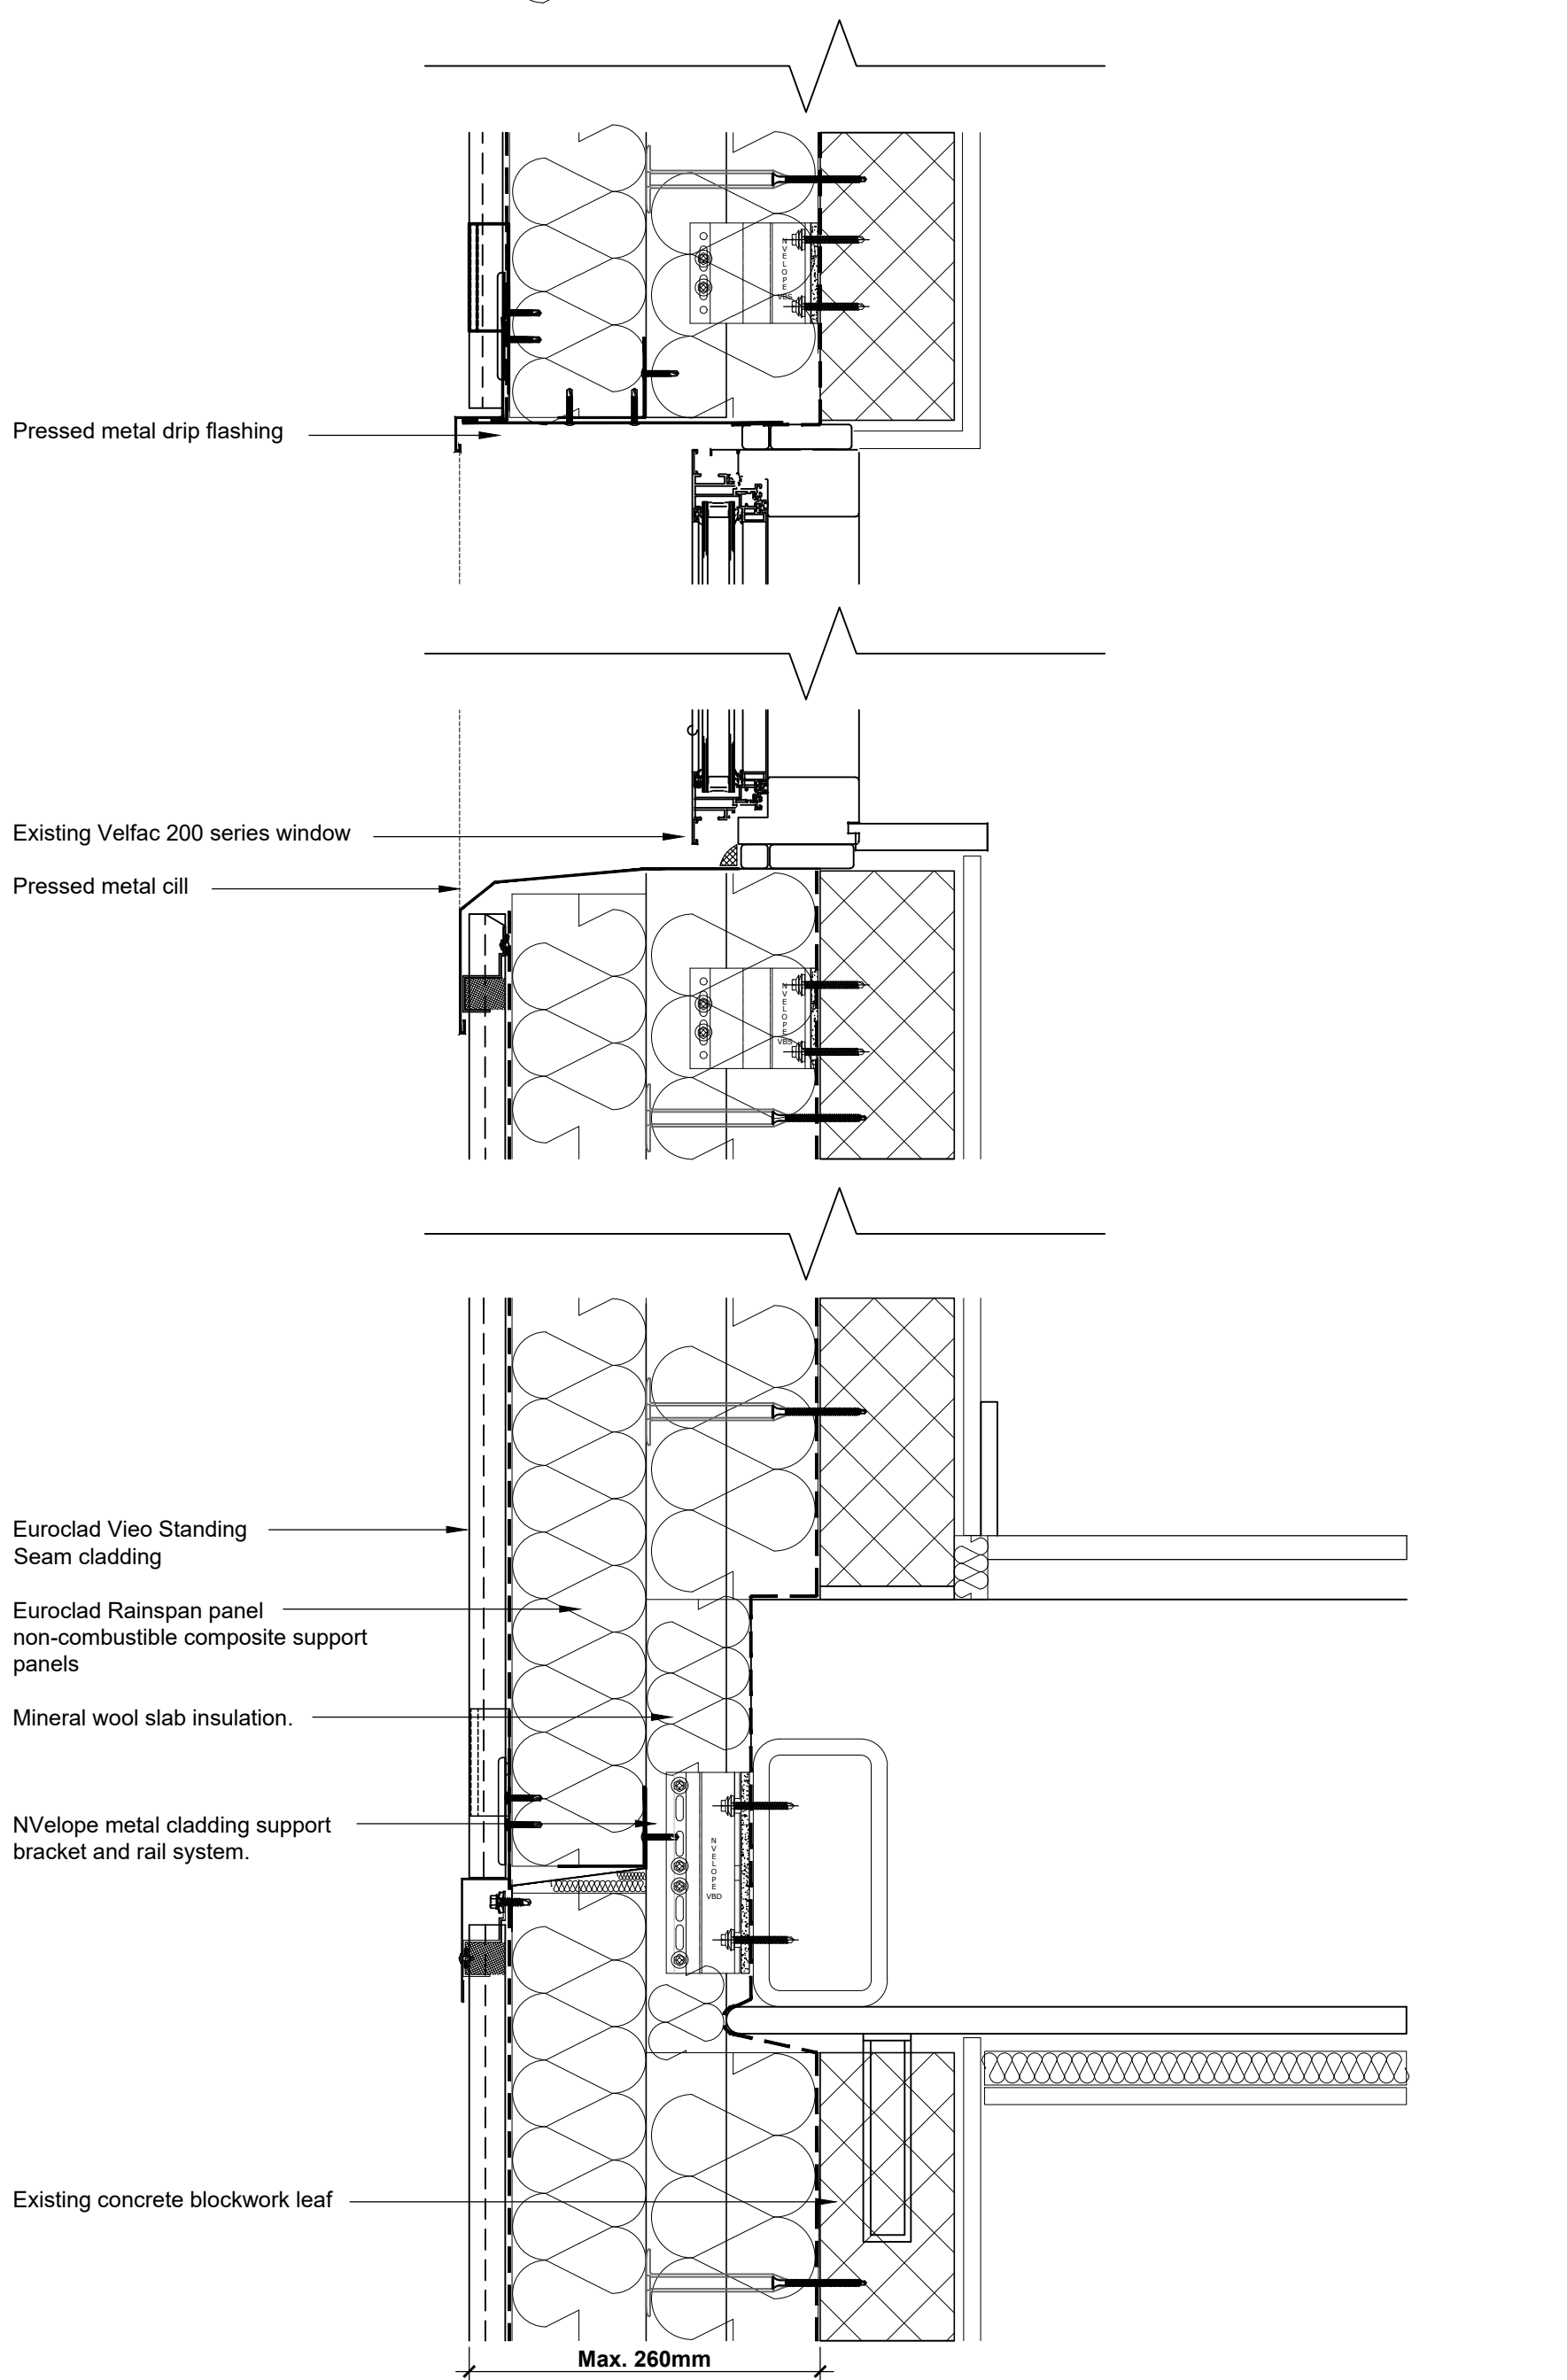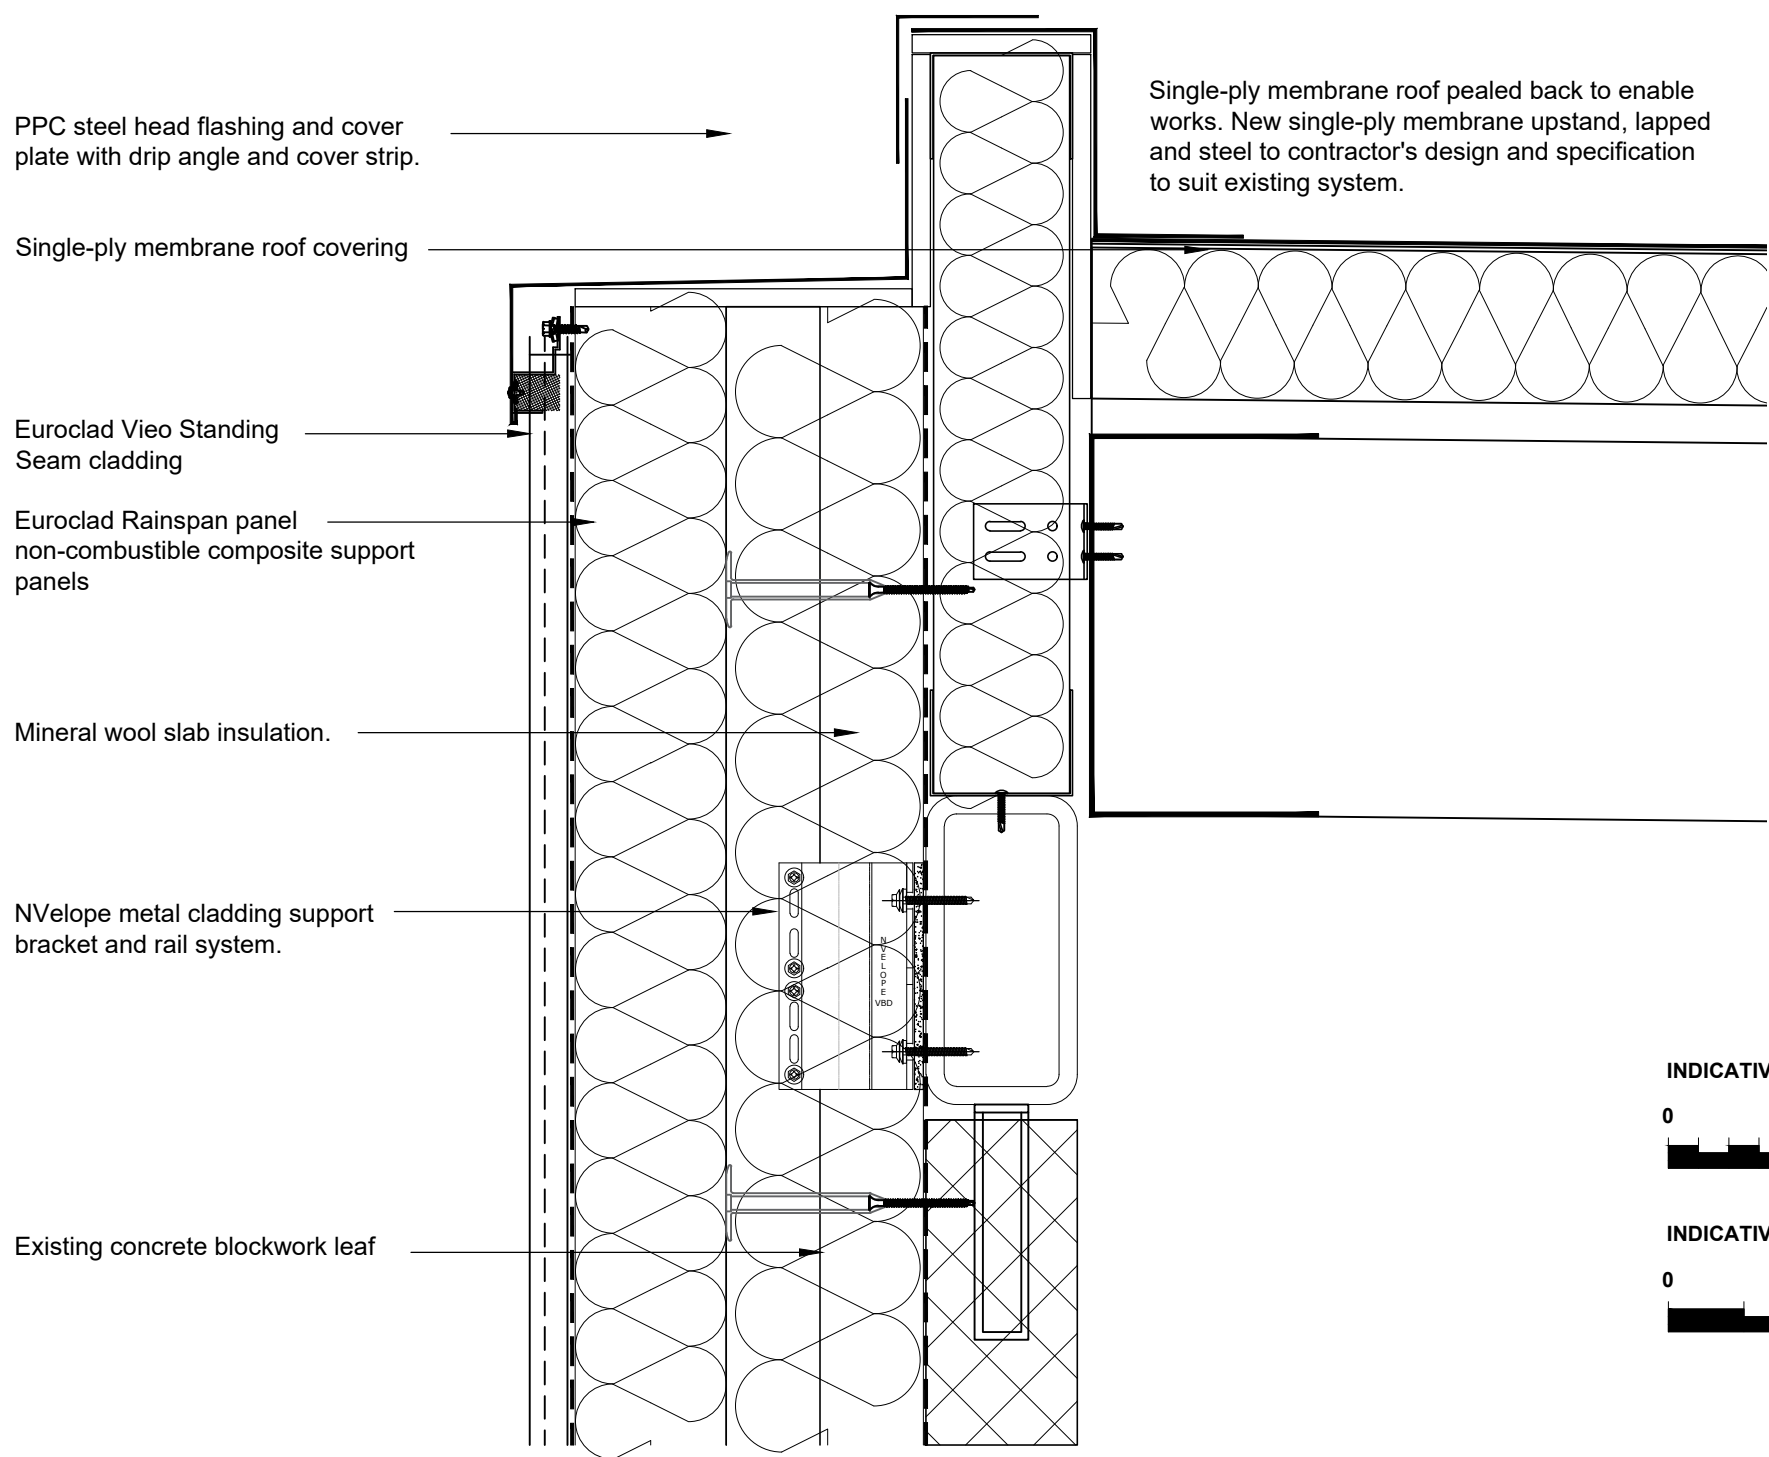

Indicative Proposed Section Details (A)
1:5

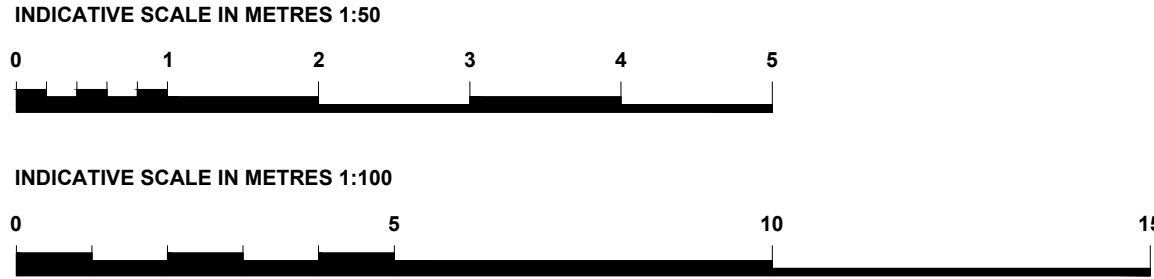

© Copyright - The contents of this drawing may not be reproduced or distributed in part or in whole without the written permission of EASTON BEVINS LTD.

- Responsibility is not accepted for errors made by others in scaling from this drawing. All construction information should be taken from figured dimensions only.
- Any dimensional discrepancies to be reported immediately.
- This drawing must be read in conjunction with any structural or other specialist drawing(s). Any conflicting information to be reported immediately.
- Easton Bevins Limited have responsibilities under the Construction (Design and Management) Regulations 2015 to eliminate hazards during design and provide information about residual risks, including informing duty holders of their responsibilities.
- Note to Contractor: All building / site dimensions and levels, service and invert levels to be checked prior to commencement of works.
- Note to Contractor: The current Building Regulations and all relevant British standards and Codes of Practice are to be complied with whether noted on this drawing or not.

Note: Amalgam drawing created from record information produced and supplied by others. Actual built arrangements may differ. Easton Bevins Limited accept no liability for the accuracy of third party information.

PLANNING

Rev:	Date:	Amendment:	Amended by:
B	03/11/21	Section Refs. added	AW
Client: Base Management Services Ltd.			
Project title: Base, 12 Arundel Street, Manchester, M15 4JP			
Drawing title: Comparative Existing and Proposed Standing Seam Cladding Details			
Scale(s) @ A1: Varies	Date: Nov 2021	Drawn by: AW	
Drawing number: P10041/PL/212	Revision: B	Chkd by: HC	



Unit 26, Osprey Court
Hawfield Way
Bristol
BS14 0BB

Building Surveys
Project Management
Construction Advice
Legal & Litigation
Disability Work
Block Management
Statutory Consents

T 0117 942 7876
F 0117 942 7871
E info@eastonbevins.co.uk
W www.eastonbevinslimited.co.uk

Regulated by RICS

Also at:

Bradley Stoke	01179 427 876
Cardiff	02920 108 821
Cheltenham	01242 573 908
Salisbury	01722 617 617
Swindon	01793 680 844



This Drawing is Copyright.
Contractors must check all dimensions on site.
Only figured dimensions are to be worked from.
Discrepancies must be reported immediately before proceeding.

