


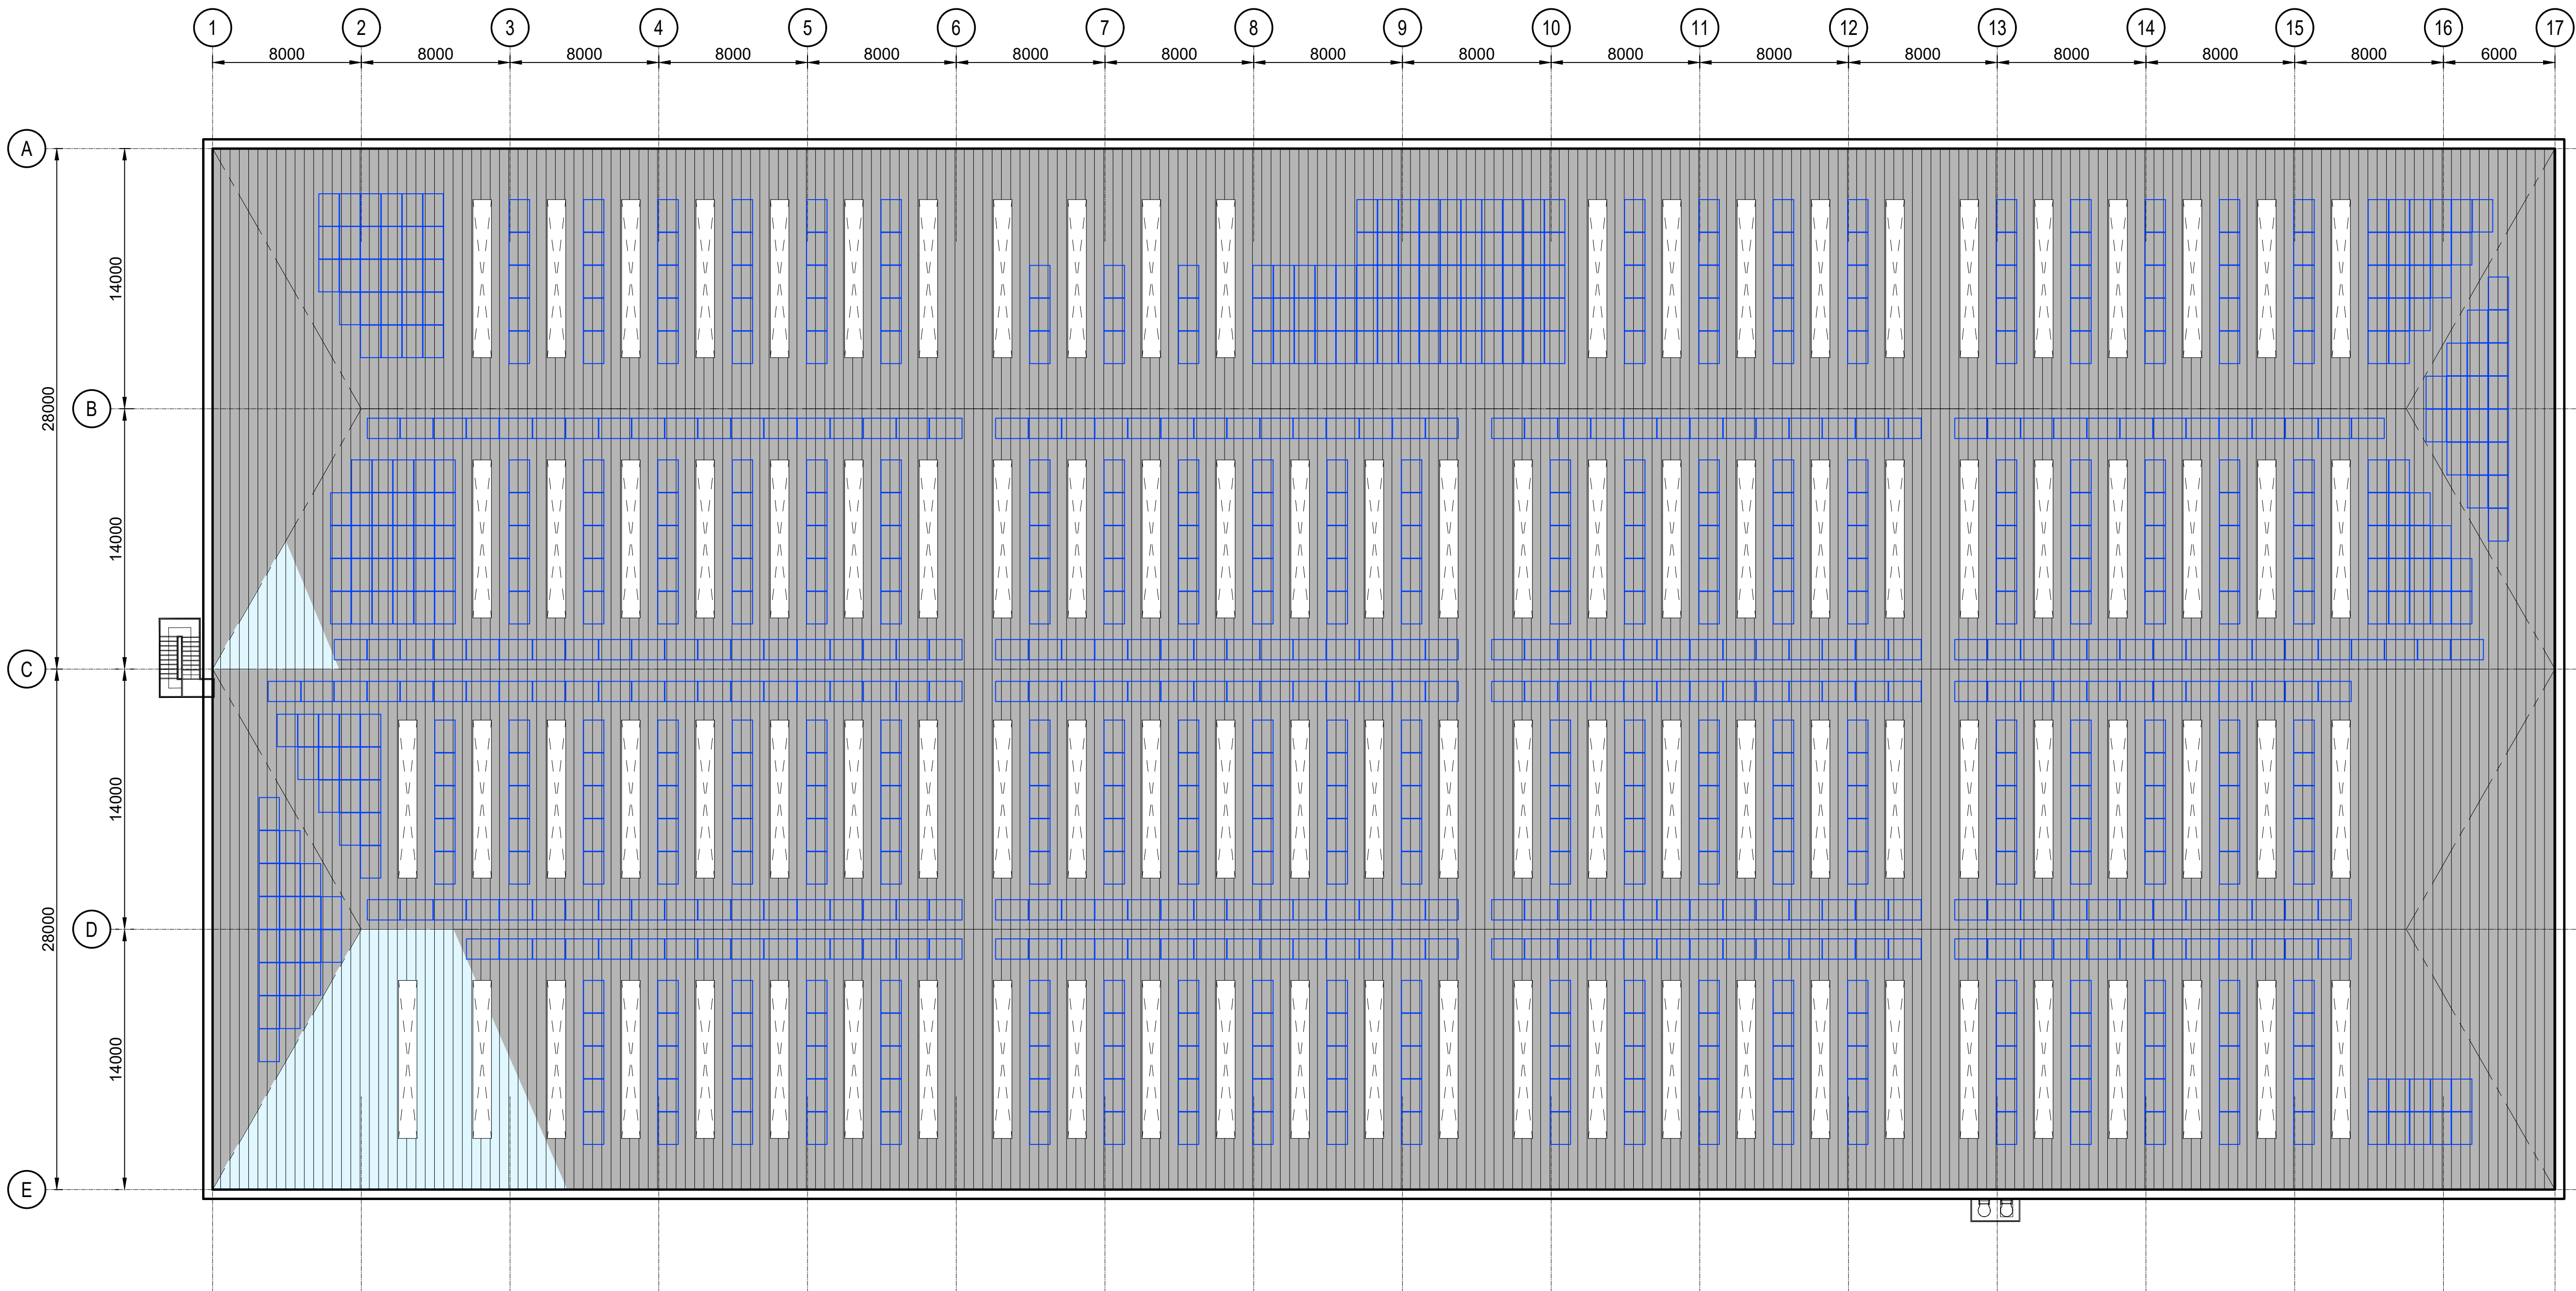

© 2022 RPS Group

Notes

1. This drawing has been prepared in accordance with the scope of RPS's appointment with its client and is subject to the terms and conditions of that appointment. RPS accepts no liability for any use of this document other than by its client and only for the purposes for which it was prepared and provided.
2. If received electronically it is the recipient's responsibility to print to correct scale. Only written dimensions should be used.
3. This drawing should be read in conjunction with all other relevant drawings and specifications.

Key

- Potential area for solar PV
- Reflective areas (No PV)
- Proposed PV

P03	PV added	LL	MJH	18/03/22
P02	Solar PV hatch added	LL	MJH	28/09/21
P01	First Issue	LL	MJH	23/09/21
Rev	Description	By	Ckd	Date



Sherwood House, Sherwood Avenue,
Newark, Nottinghamshire, NG24 1QQ
T.01636 605 700 E. rpsnewark@rpsgroup.com

Client
Threadneedle Curtis Ltd

Project
MAG, Building 401, Manchester Airport

Title
Proposed Roof Plan

RPS Project Number NK020598	Scale @ A1 1:200	Date Created 20/09/21
Task Team Manager KRP	Information Author LL	Task Information Manager MJH

Status S2 (Suitable for Information)	Revision P03
Document Number 020598-RPS-SI-XX-DR-A-0114	
Project Code - Originator - Zone - Level - Type - Role - Drawing Number	
rpsgroup.com	