



1 PART ELEVATION WEST GL 6-7
1 : 20

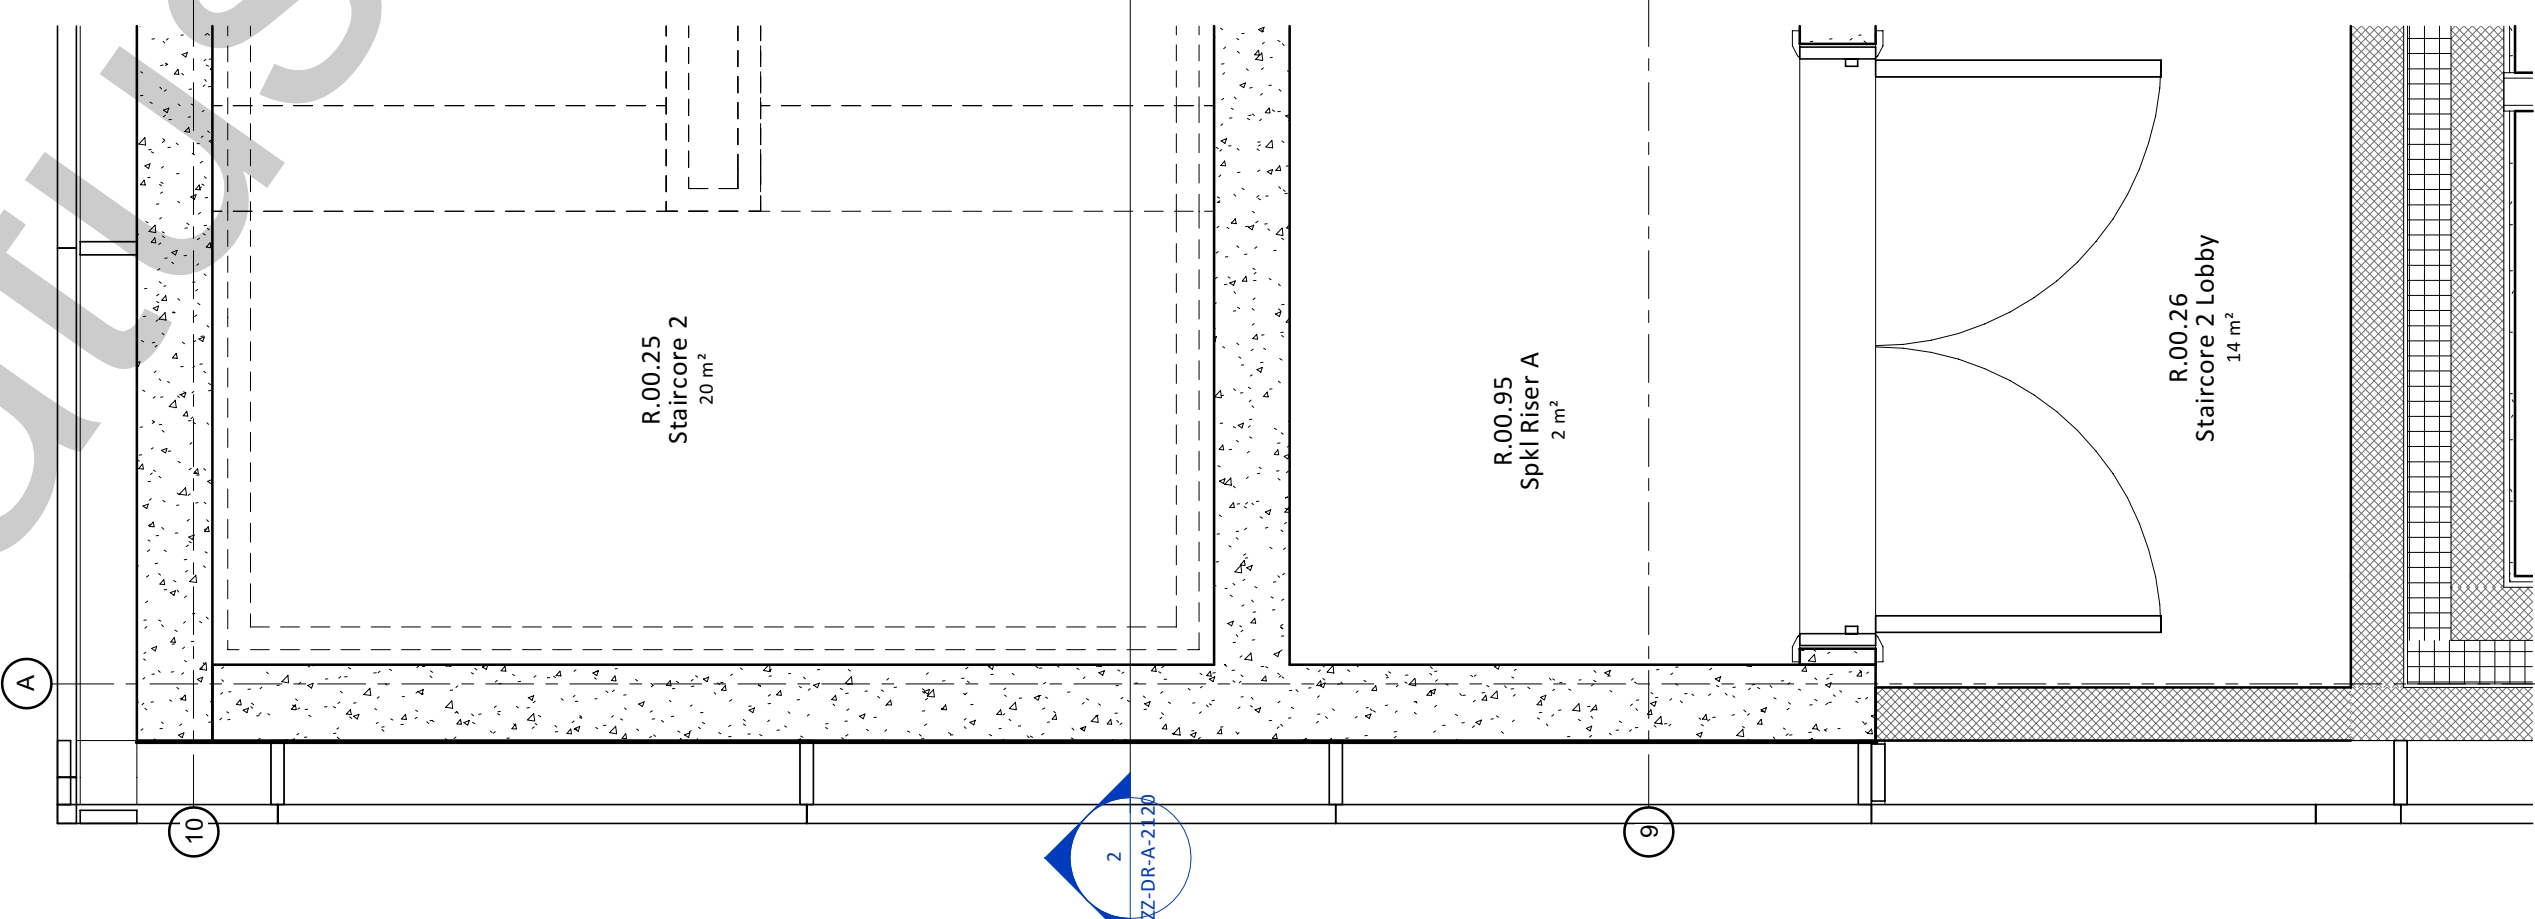


3 Plan Detail - Level 0 Detail 1
1 : 20

2 DETAIL WALL SECTION WEST GL 6-7
1 : 20

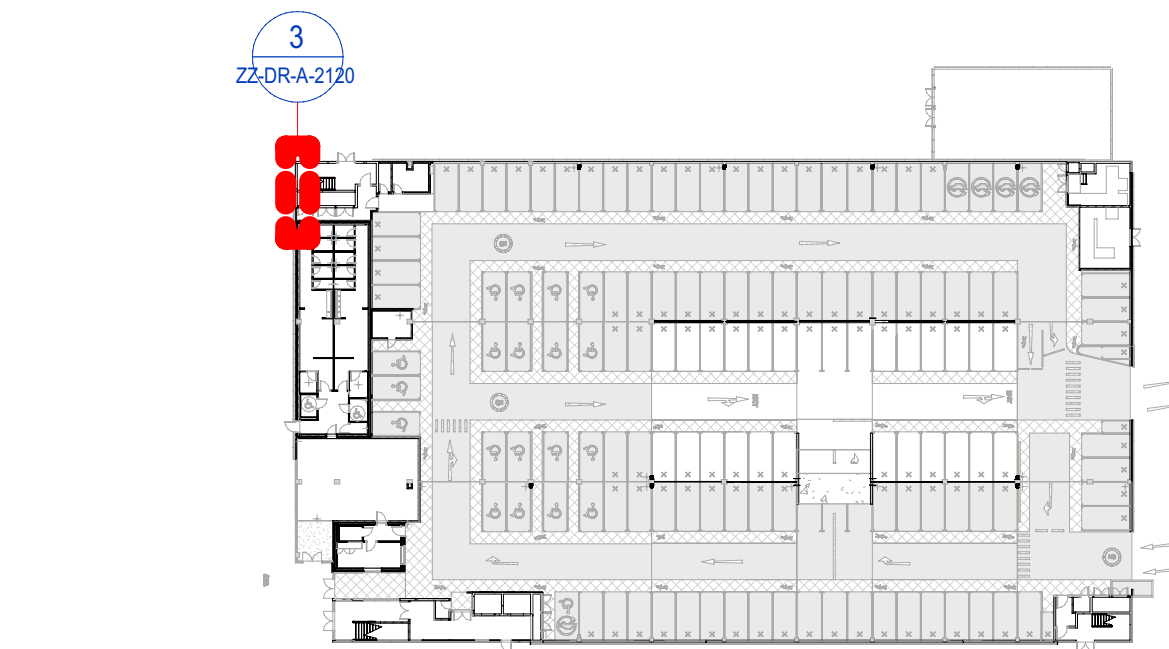

4 KEY PLAN Level 0 - Detail 1
1 : 750

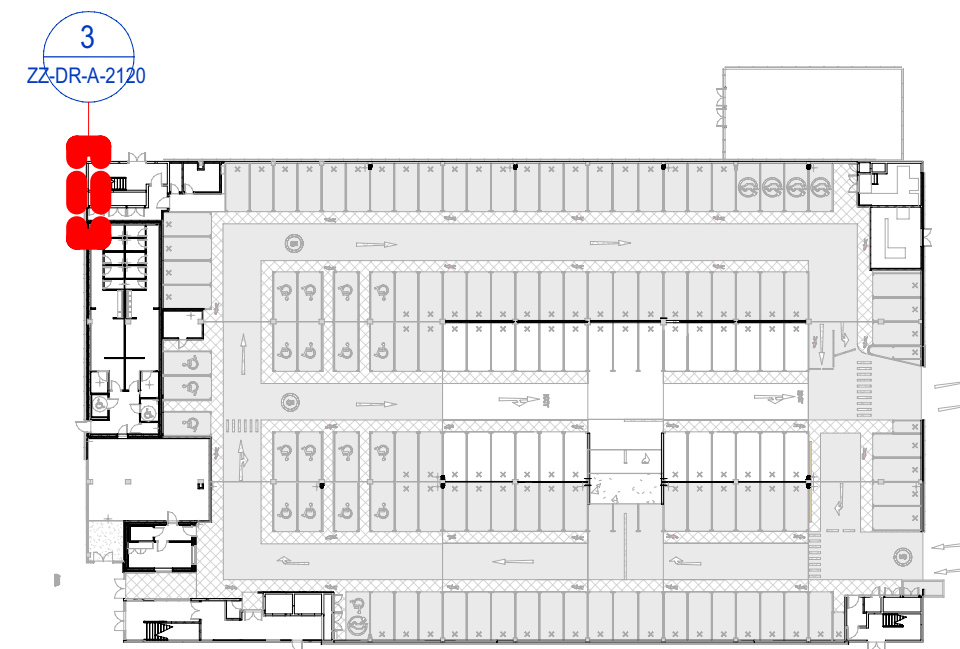

NOTES

All dimensions and levels to be checked on site

Any discrepancies are to be reported to the Architect before any work commences

This drawing shall not be scaled to ascertain any dimensions, except to figured dimensions only

This drawing shall not be reproduced without express written permission from AFL Architects Ltd

DISCLAIMER

When this drawing is issued in CAD, it is an unapproved version (unapproved information only, to enable the recipient to prepare their own design/working drawing for which they are solely responsible.

SOFTWARE INTEROPERABILITY

AFL does not accept liability for any data or design loss or corruption of any information held in the drawing resulting from the translation from the original file format to any other file format or from the recipient's use of any other program.

THIS DRAWING IS BASED ON THE FOLLOWING MODELS:

Model	Version	Issued on
Structural	XXX	XXX
MEP	XXX	XXX
Landscape	XXX	XXX

General Notes:

- Refer to Specification document 20200-AFL-MSCP-XZ-SP-A-0900
- Refer to [20] Series drawings for all General Arrangement information, setting out and levels information.
- Refer to [21] Series drawings for External Wall information.
- Refer to [22] Series drawings for Internal Wall information.
- Refer to [23] Series drawings for Floor Construction information.
- Refer to [24] Series drawings for Internal Doors / Windows information.
- Refer to [25] Series drawings for Suspended Ceilings information.
- Refer to [26] Series drawings for Roof Finishes information.
- Refer to [27] Series drawings for Fire Strategy information.
- Refer to [28] Series drawings for Fire Strategy information.
- Design of floors: the drawings and specification prepared by the architect are to indicate design intent only and to co-ordinate the work package into the overall design. The Sub-contractor is responsible for the detailed design of the work and should issue details to the Architect for comment prior to commencement of fabrication or installation of those works on site.
- All construction must conform to relevant British Standards and Building Regulations.
- Any structure shown on this drawing is indicative only. Sub-contractor must refer to Structural Engineers drawings for full coordination.
- The content of this drawing is for design intent and requires further design coordination with all relevant consultants, sub-contractors, specialist designers and statutory authorities.

Facade Materials Key

EX 1a - NBS Ref: H31/112A
Ground Floor Material - Anodised Bronze Mesh - Dark - 63% free Area

EX 1b - NBS Ref: H31/112B
Upper Floor Material - Main North & South - Anodised Brass 3D Mesh 63% free Area

Upper Floor Material - Part North - Anodised Brass 3D Mesh with 15 degree rotated panels - 63% free Area (rotated feathered)

Upper Floor Material - South - Anodised Brass 3D Mesh with 15 degree rotated panels - 63% free Area (rotated zig zag)

EX 1c - NBS Ref: H31/112C
Upper Floor Material - West & East/Part South - Anodised Brass Panel with Perforations 40% free area.

Ex 2 - NBS Ref: H11/110A & H11/110B (60 min FR)
Staircore Material - Glazed Curtainwall-PPC Frame
Cycle Hub Material - Glazed Curtainwall-PPC Frame

Ex 3 - NBS Ref: TBC
Welded Mesh Panel Security Mesh. Black

RT-03 - Entrance Canopy with Green Sedam Roof - Fascia Board to match Curtainwall Frame

H - Ironmongery & Opening Mechanisms

J - Signage Location & Material - TBC

K- Flashings & trimmings to match curtainwall PPC frame

Hazard Symbol

21 Risk Hazards Schedule

Hazard & Risk Reference	Risk Reference	Health & Safety Description Data	Health & Safety Mitigating Action	Action	Health & Safety Risk
1	01	Manual handling - musculoskeletal injuries - Load weight > 25kg or material not correctly positioned/secure	Specialisation to ensure and weights and zones of materials are reduced to acceptable levels when manual handling is unavoidable	APL BM	Low
2	02	Cuts and abrasions - Exposed sharp edges or metal leading	Provide handrails and edge limits to exposed edges	APL	Low
3	03	Falling objects - Fragile loadings to avoid the objects falling through above the public accessible area	Provide handrails and edge limits to exposed edges	APL	Low
4	04	Fire - Collapse - All material Classification in open steel - Complete assembly BS EN 13501 Classification A1	Ensure all specification of materials have the A1 rating	APL BM	Low

KEYPLAN

REV.	DESCRIPTION	DATE	DRW.	CHK.
004	CLADDING UPDATED TO INCLUDE CORNERS	04.02.22	KC	JW
003	REVISED TO 140MM BETTING OUT ON THE 3D MESH FACADES	04.11.21	KC	JW
002	PACKAGE HAZARDS AND FACADE VE NOTE ADDED	06.09.21	KC	JW
001	STAGE 4 ISSUE	19.07.21	KC	JW

NHS Manchester University NHS Foundation Trust

APPOINTED PARTY LOGO/INFORMATION

MORGAN SINDALL

AFL

PROJECT

NMGH - Multi Storey Car Park

TITLE

External Wall, Section, Elevation, Detail 1

STATUS

S3

PURPOSE OF ISSUE

For Review

DRAWN BY

KC

CHECKED BY

JW

DATE

04.02.22

SCALE (@A0)

As indicated

PROJECT NUMBER

203112

FILE DRAWING NUMBER

20200-AFL-MSCP-ZZ-DR-A-2120

REV.

P04

A0