



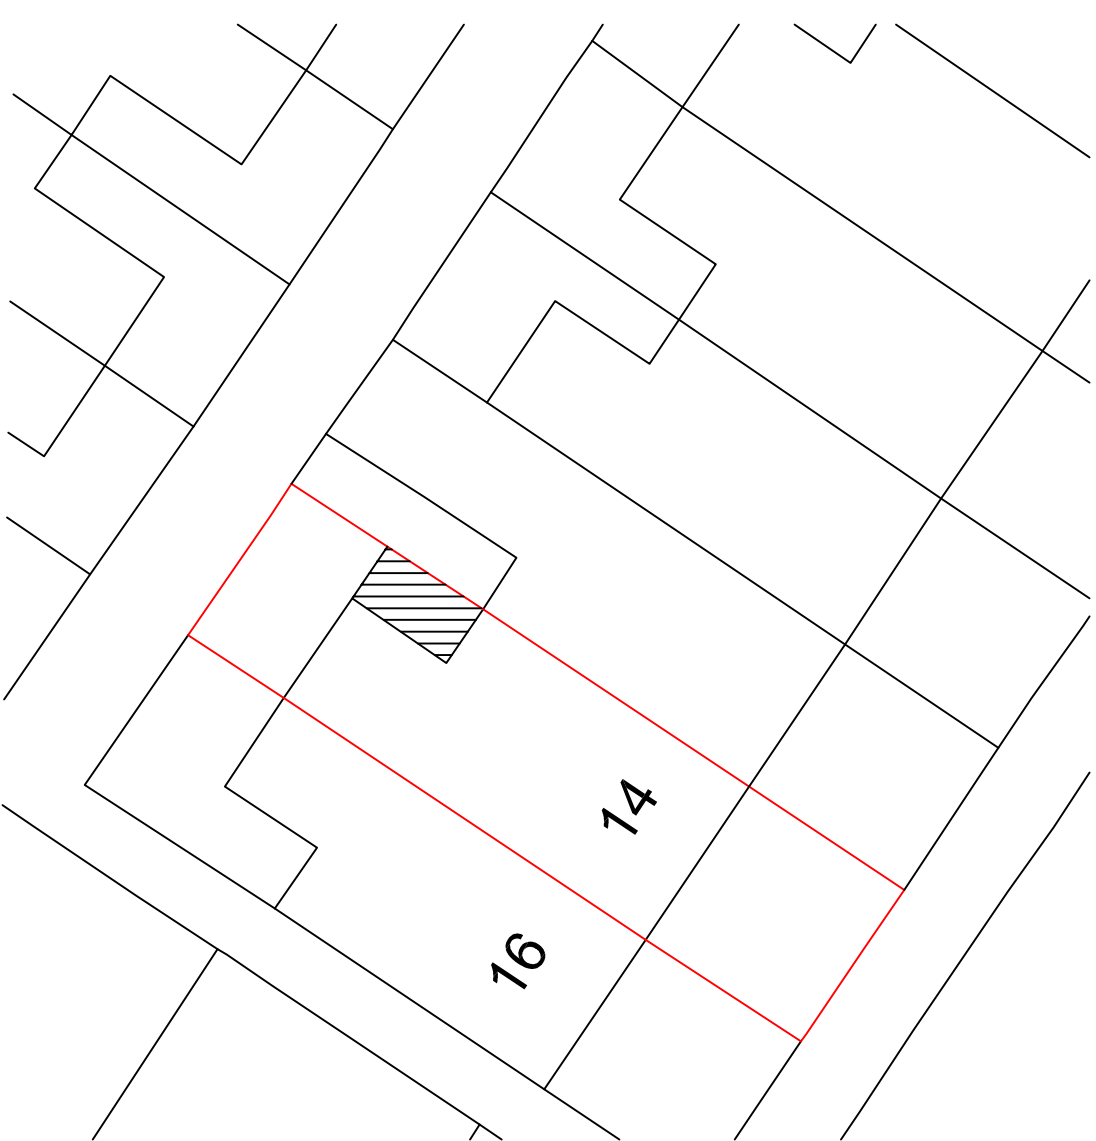

BLOCK PLAN
Scale 1 / 250

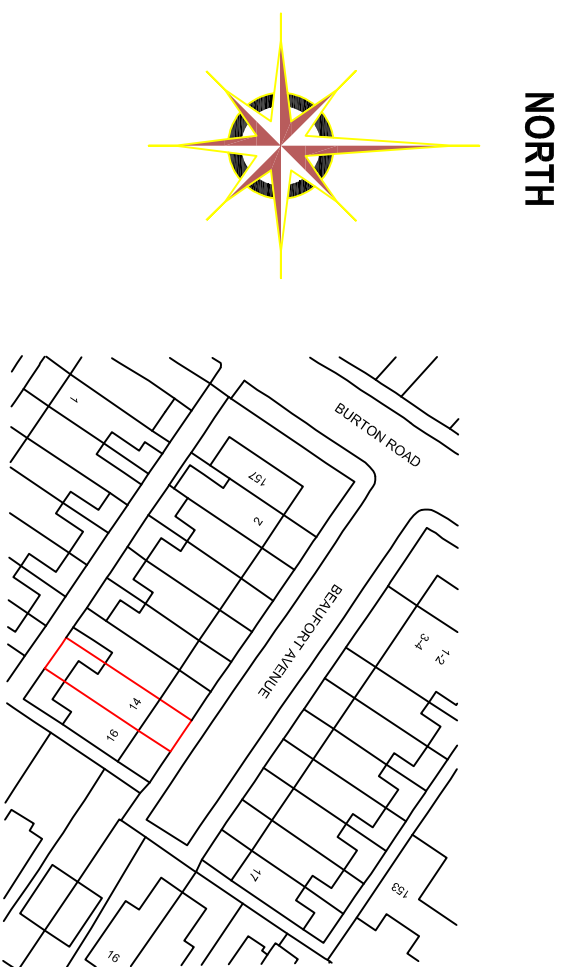


©Crown Copyright and database rights 2020 OS Licence no. 100019980

LOCATION PLAN
Scale 1 / 1000




EX FRONT ELEVATION
Scale 1 / 50


EX REAR ELEVATION
Scale 1 / 50

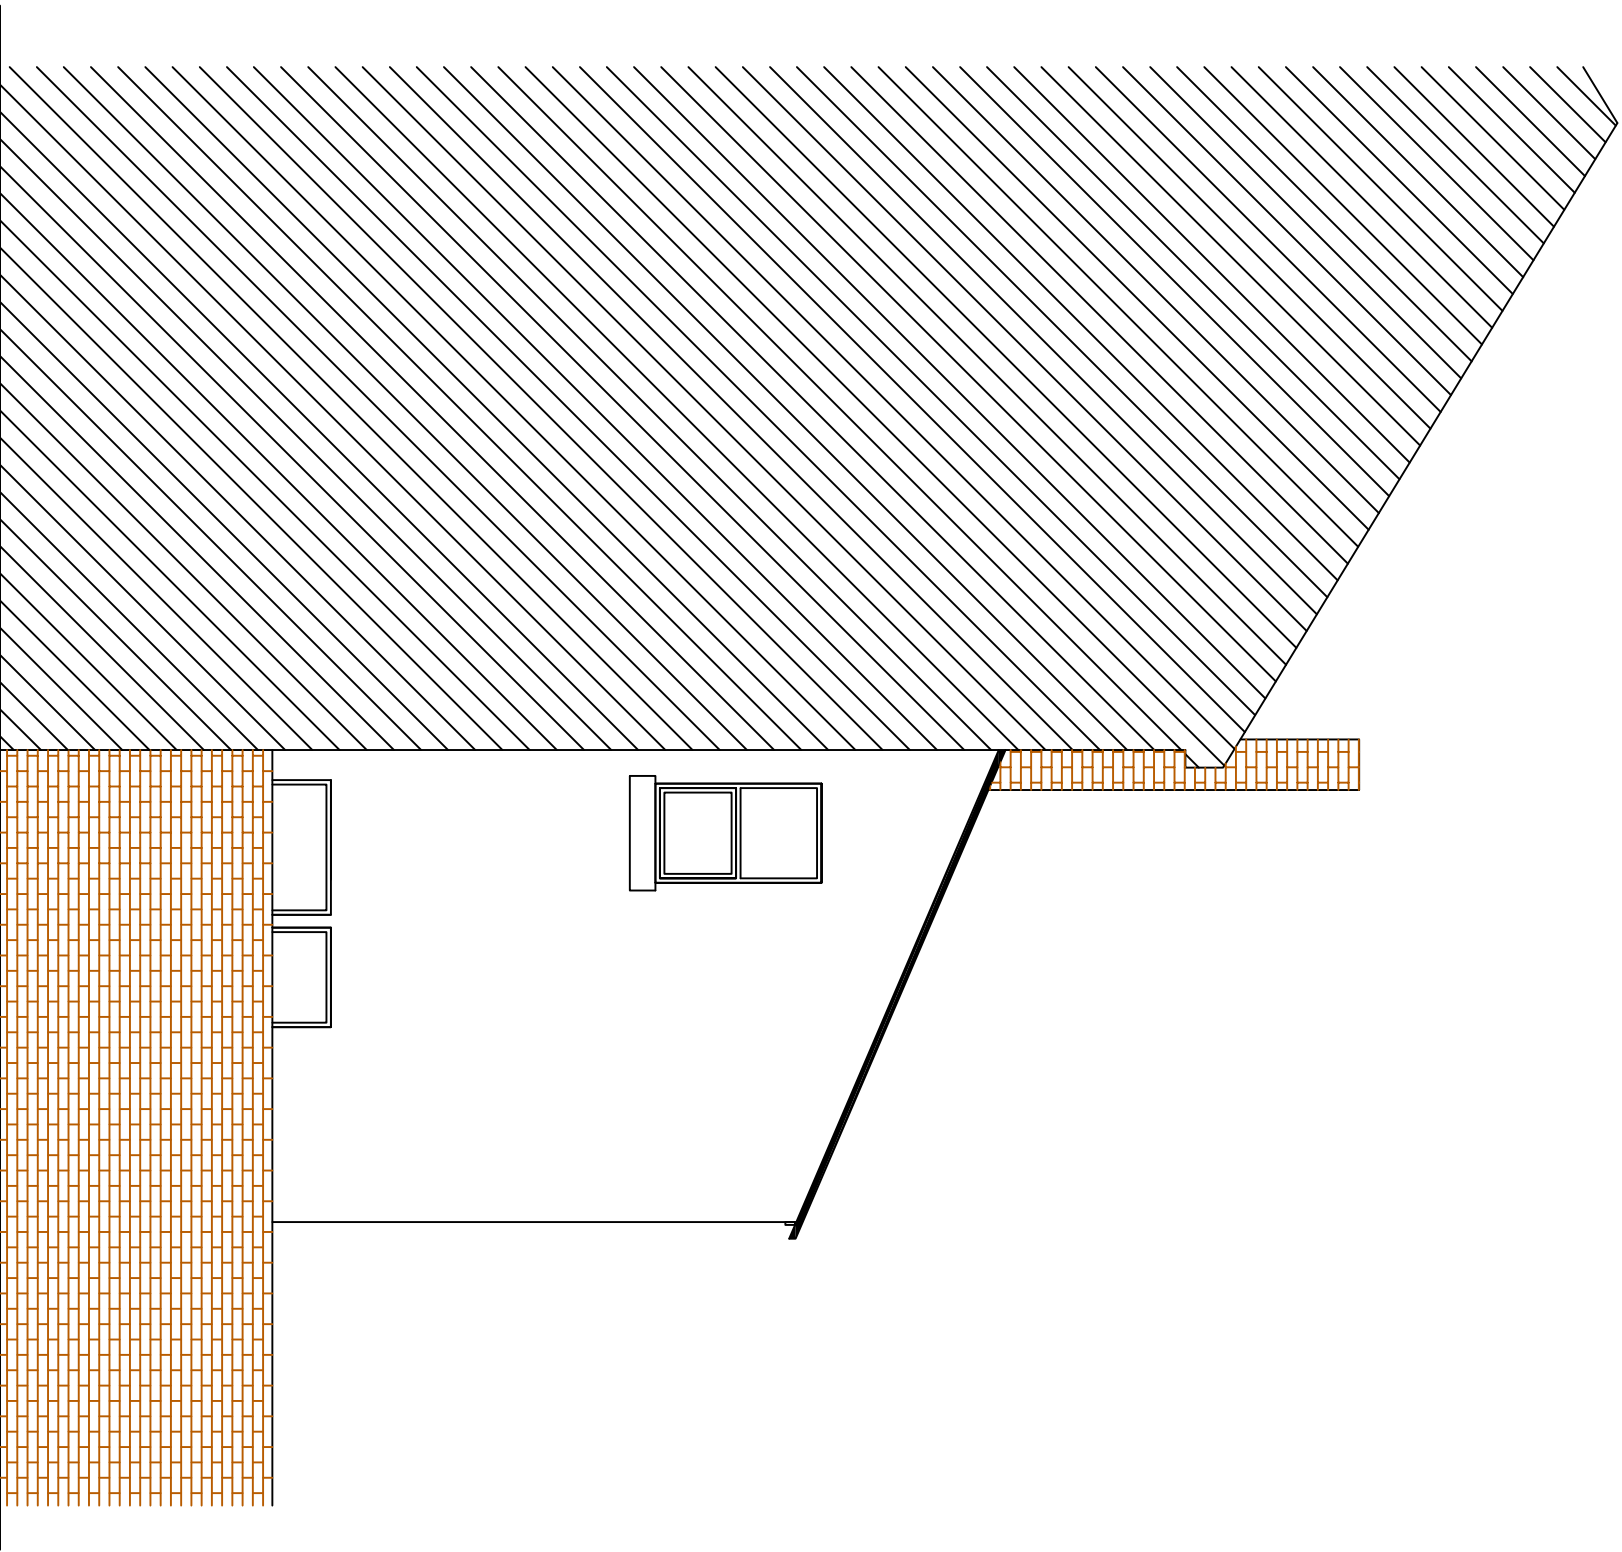


EX RH SIDE ELEVATION
Scale 1 / 50

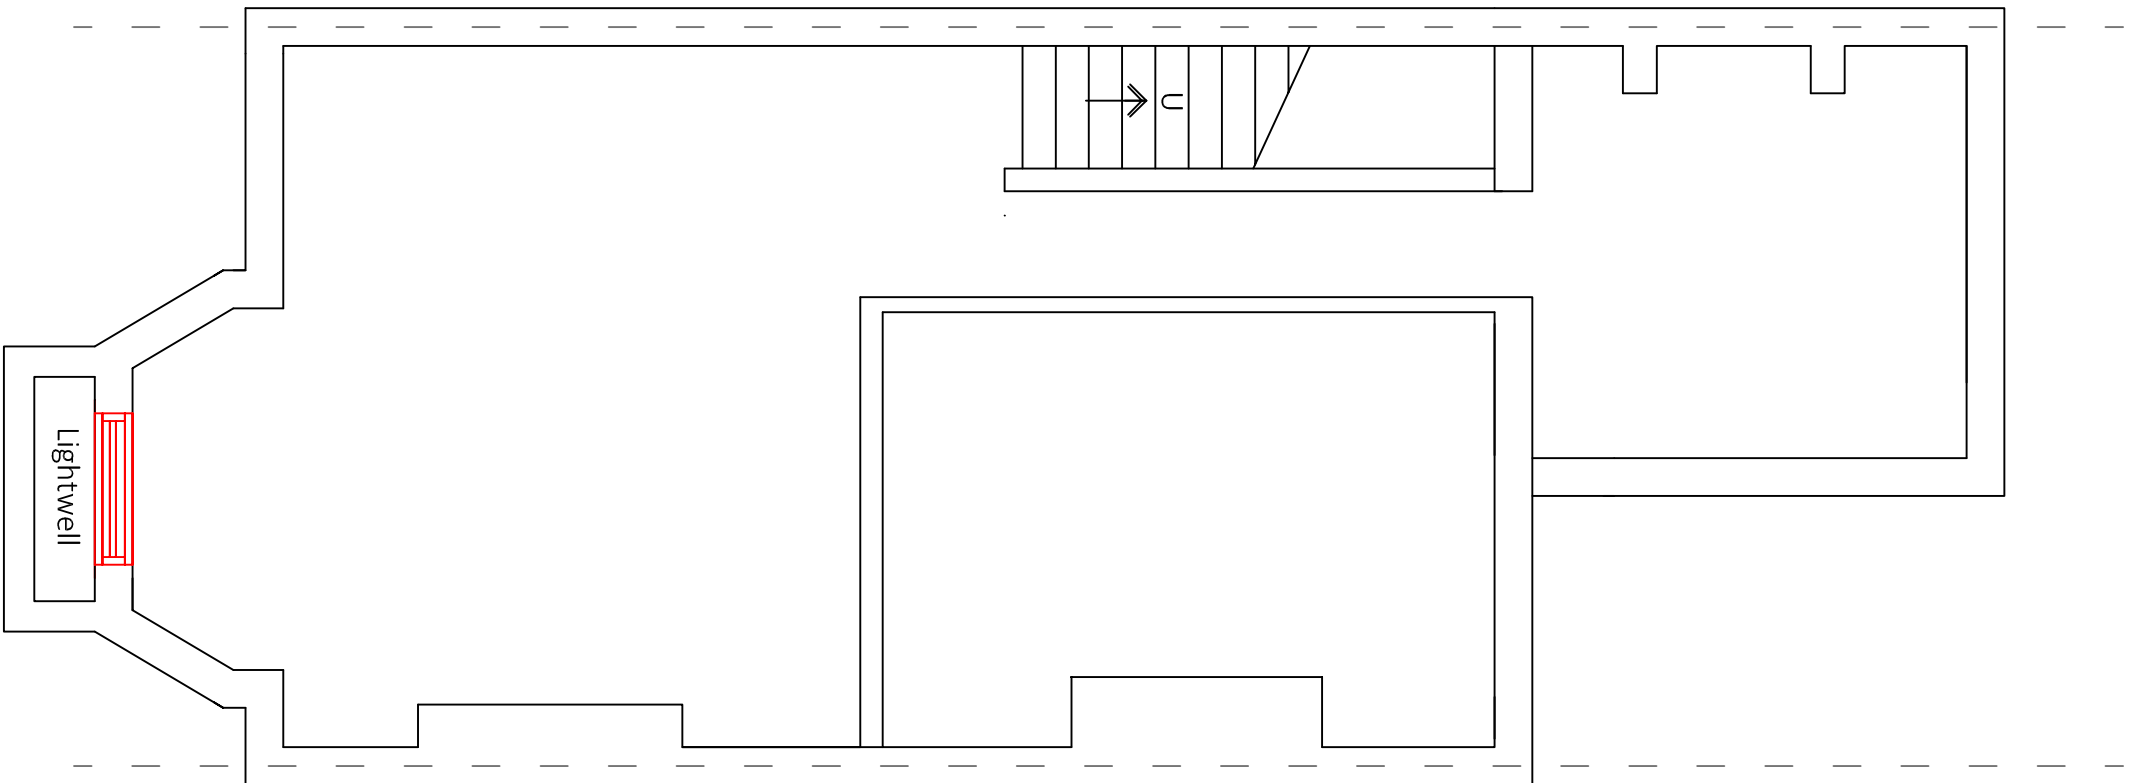


EX CELLAR FLOOR PLAN
Scale 1 / 50

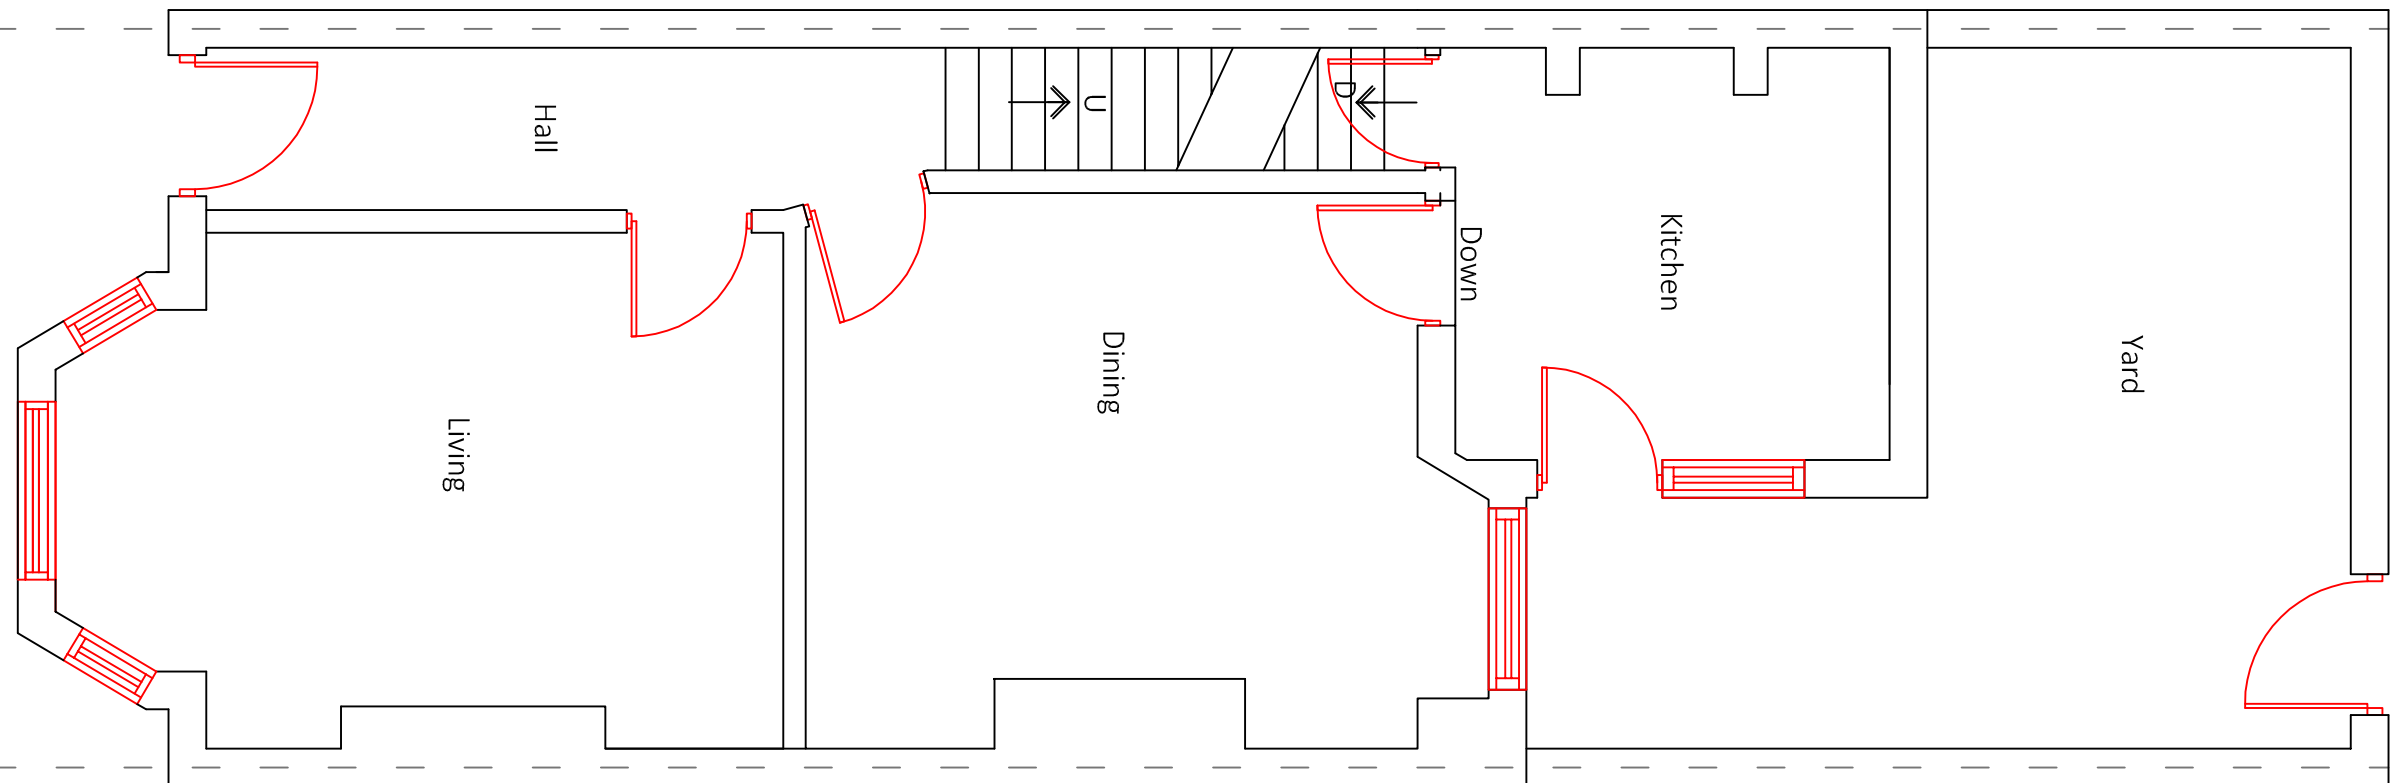


EX GROUND FLOOR PLAN
Scale 1 / 50

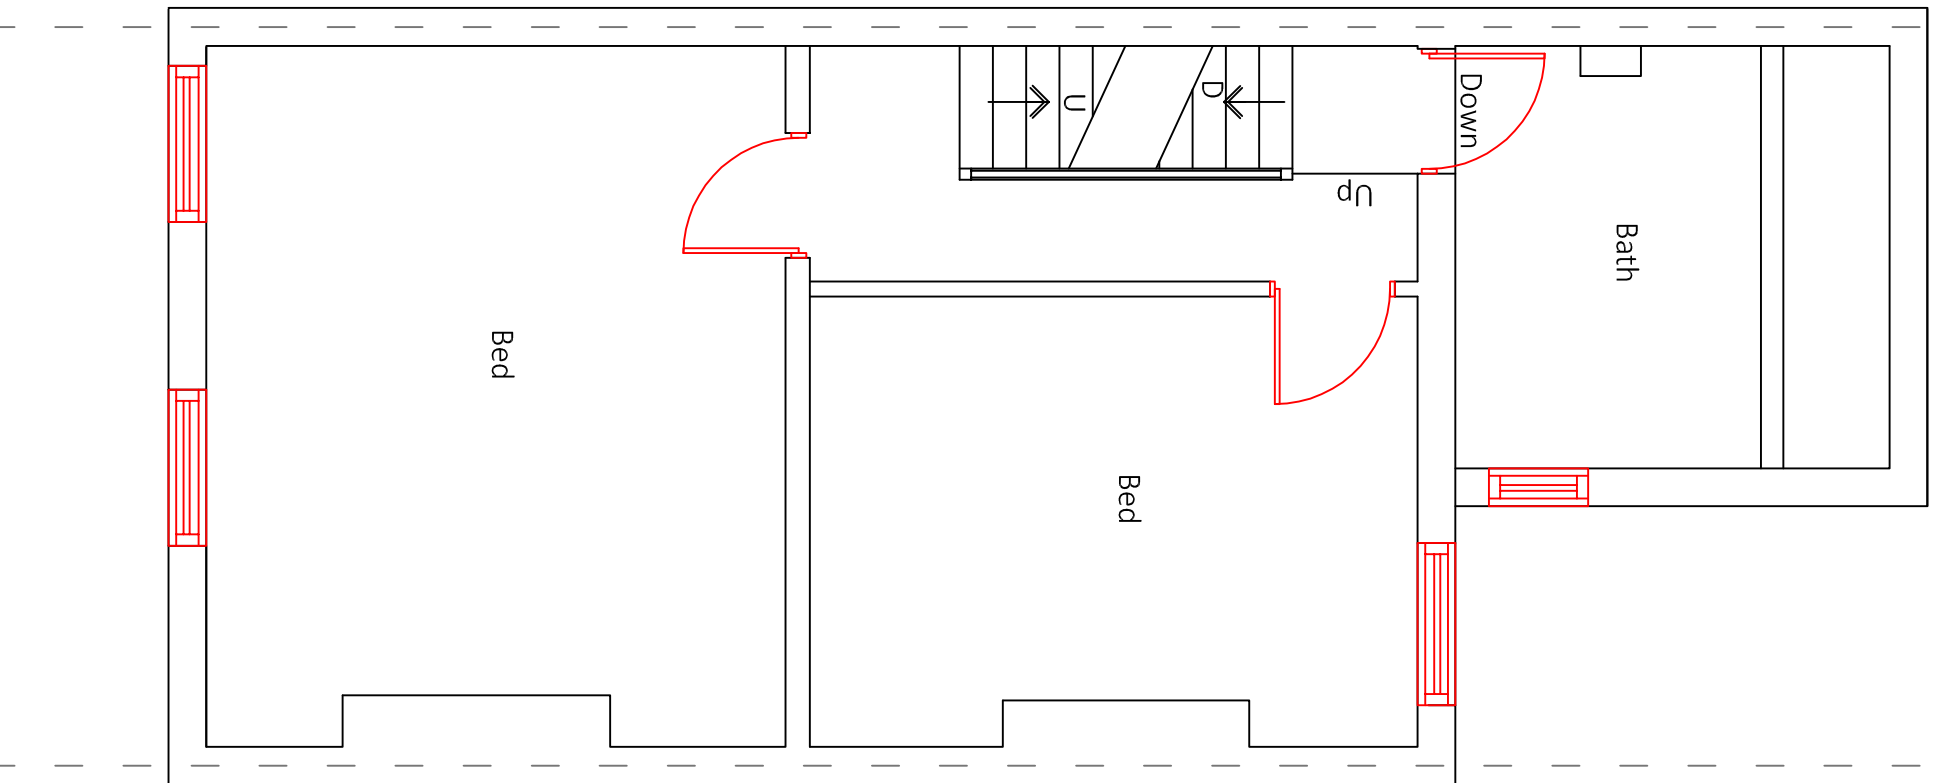

EX 1st FLOOR PLAN
Scale 1 / 50

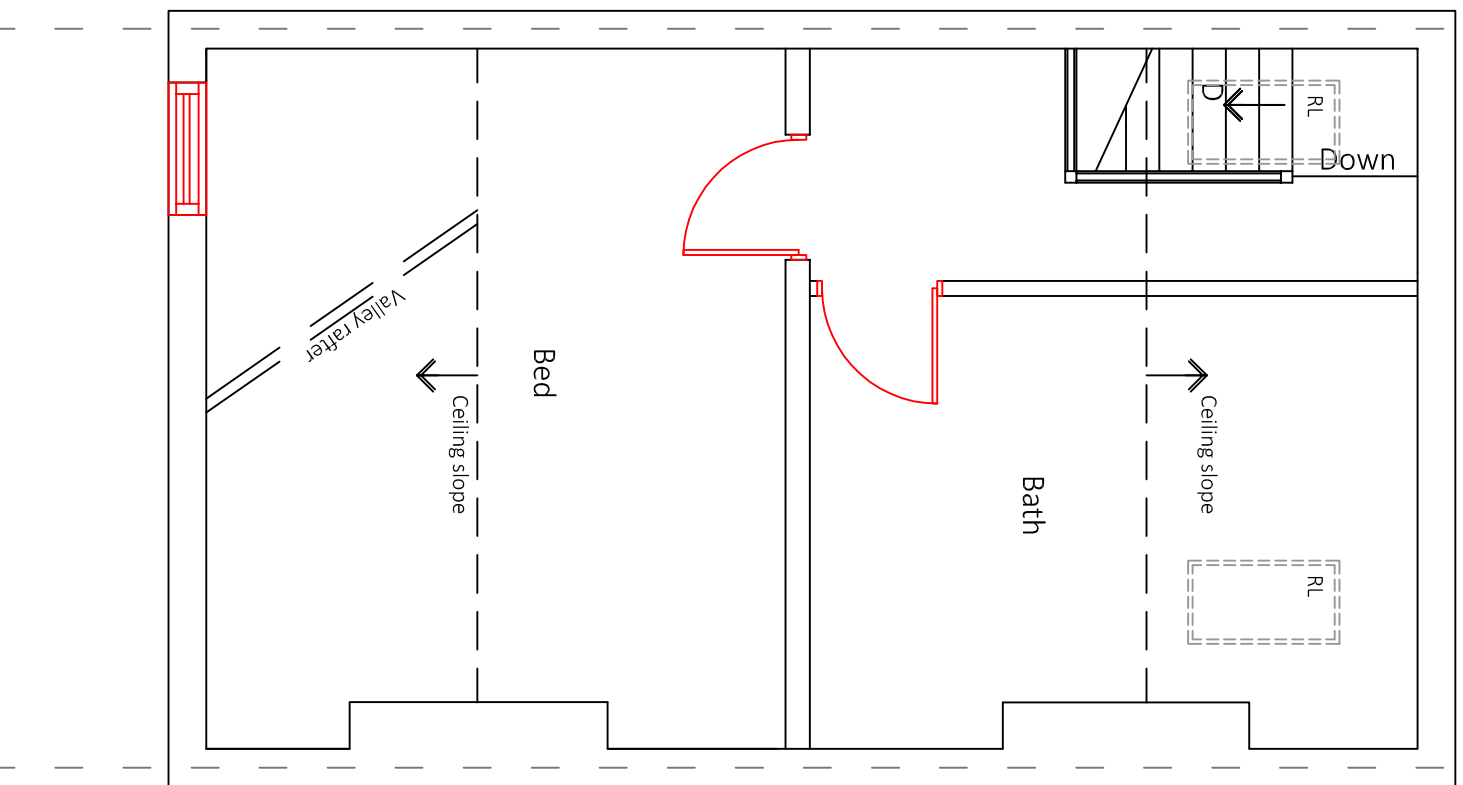

EX 2nd FLOOR PLAN
Scale 1 / 50

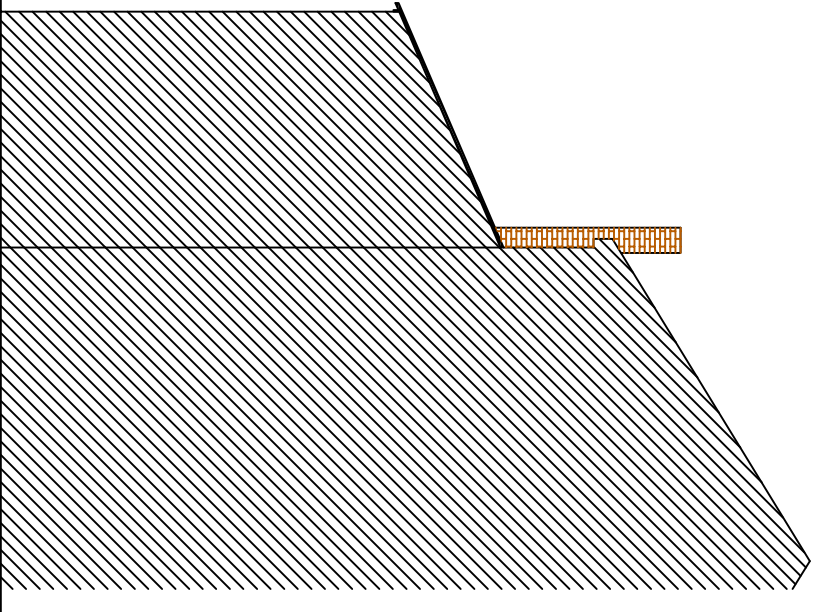

EX LH SIDE ELEVATION
Scale 1 / 100

This drawing is the copyright of the
PLATT WHITE PARTNERSHIP.
All dimensions are to be checked on site prior
to commencing work.
DO NOT SCALE FROM THIS DRAWING.

MATERIALS

ROOF : SLATE TO MATCH EXISTING
WALLS : BRICKWORK OR RENDER TO MATCH EXISTING
WINDOWS/DOORS AND GLAZING : UPVC FRAME WITH DOUBLE GLAZED
UNITS TO A MINIMUM U VALUE OF 1.4W/M2K
FASCIAS AND SOFFITS : TO BE SOFTWOOD PAINTED OR UPVC
RAINFALLER GOODS : BLACK 110MM DEEP FLOW GUTTERS AND BLACK
75MM DOWNPIPES

PLATT WHITE
Partnership
Nova House, 94 Boughton
Chester, CH3 5AQ
Tel: 01244 314111, Fax: 01244 314700
e-mail: info@plattwhite.co.uk
Web: www.plattwhite.co.uk

Client
MR A McLAUGHLIN

Project
14 BEAUFORT AVENUE
WEST DIPSURRY M20 1LL

Subject
EXISTING ELEVATIONS
AND FLOOR PLANS

A	25-7-21	DL	LH side elevation added
Rev	Date	Name	Notes
Revisions			

Drawn by AL	Checked by DL
Dwg. No. 01	Date Apr 20
Scale As shown @ A1	