




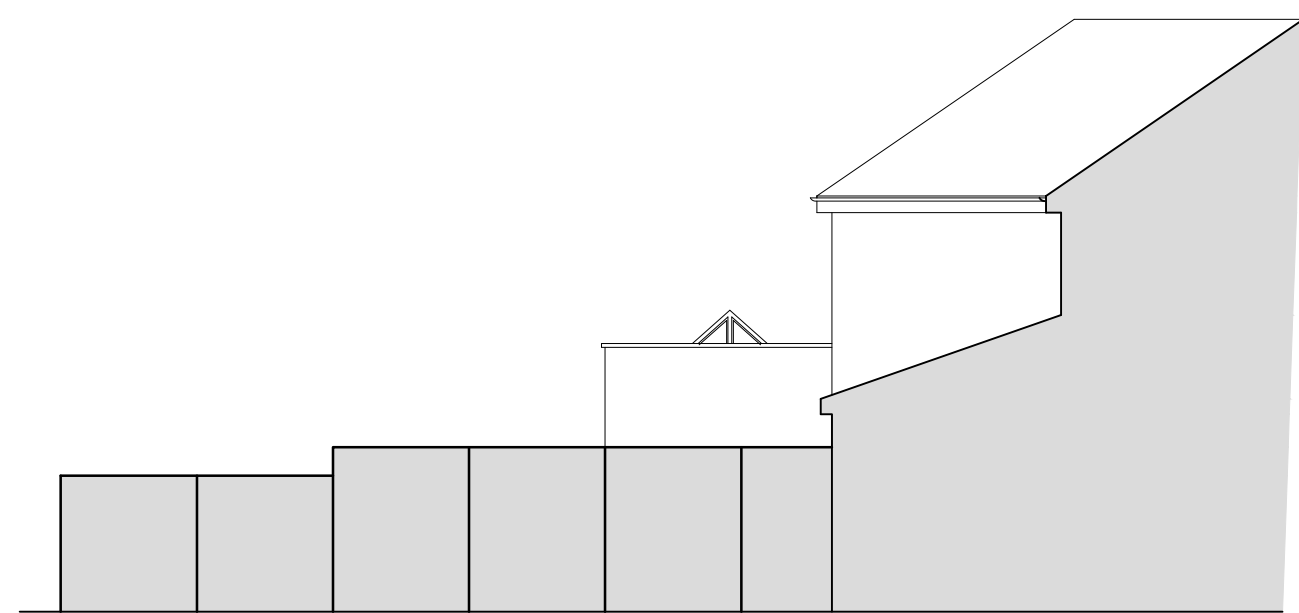


PROPOSED EAST ELEVATION

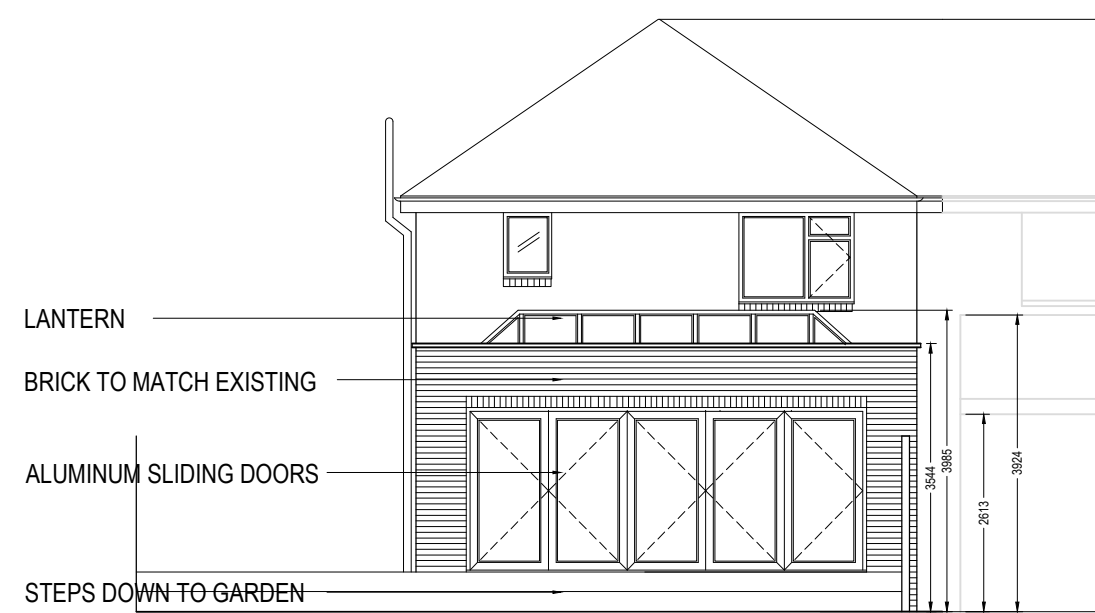


PROPOSED SOUTH ELEVATION

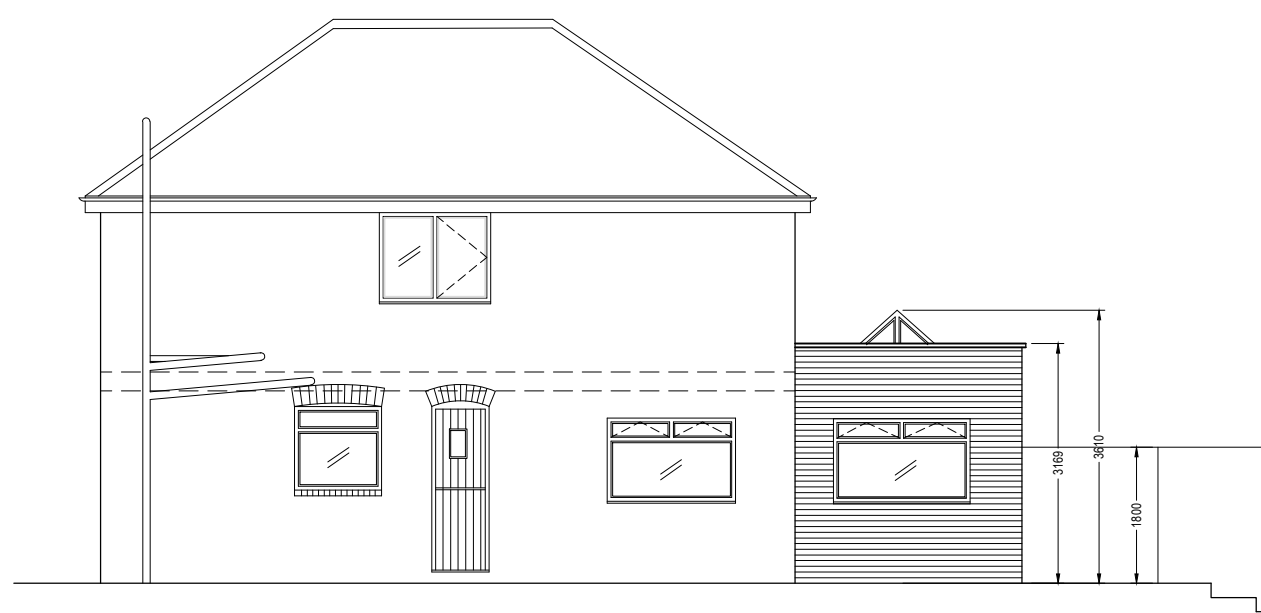


PROPOSED WEST ELEVATION

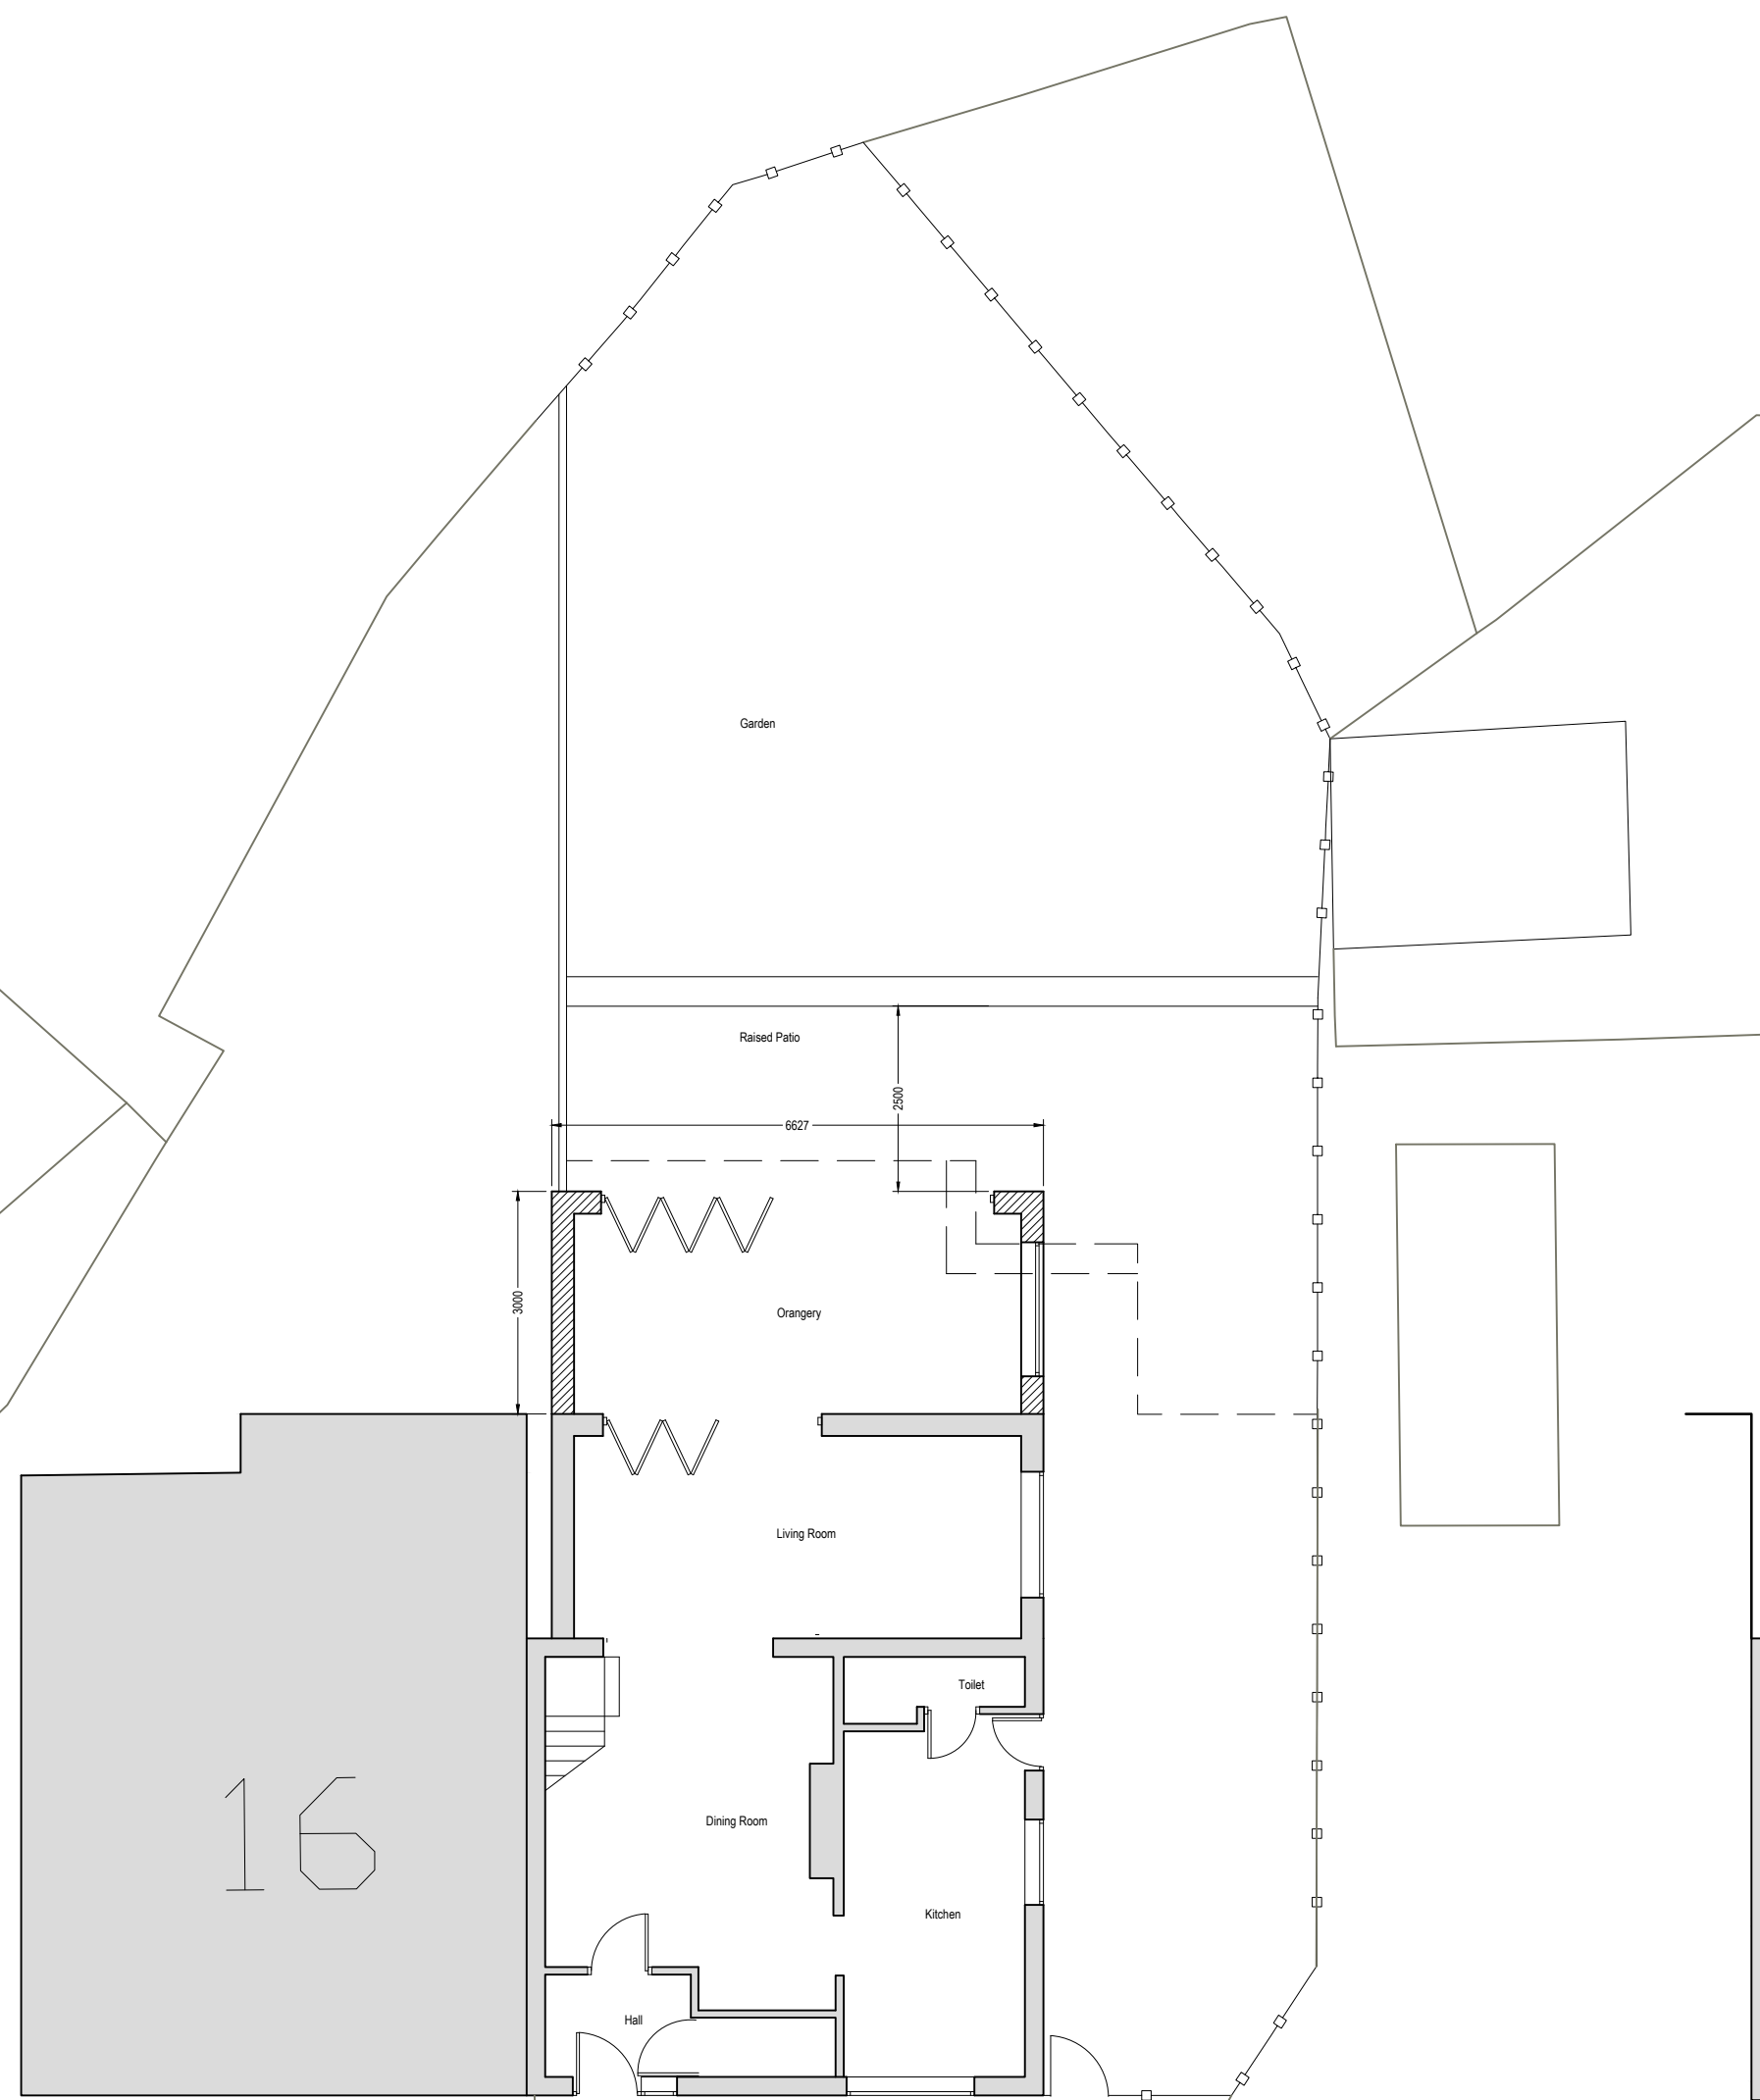


PROPOSED GROUND FLOOR PLAN

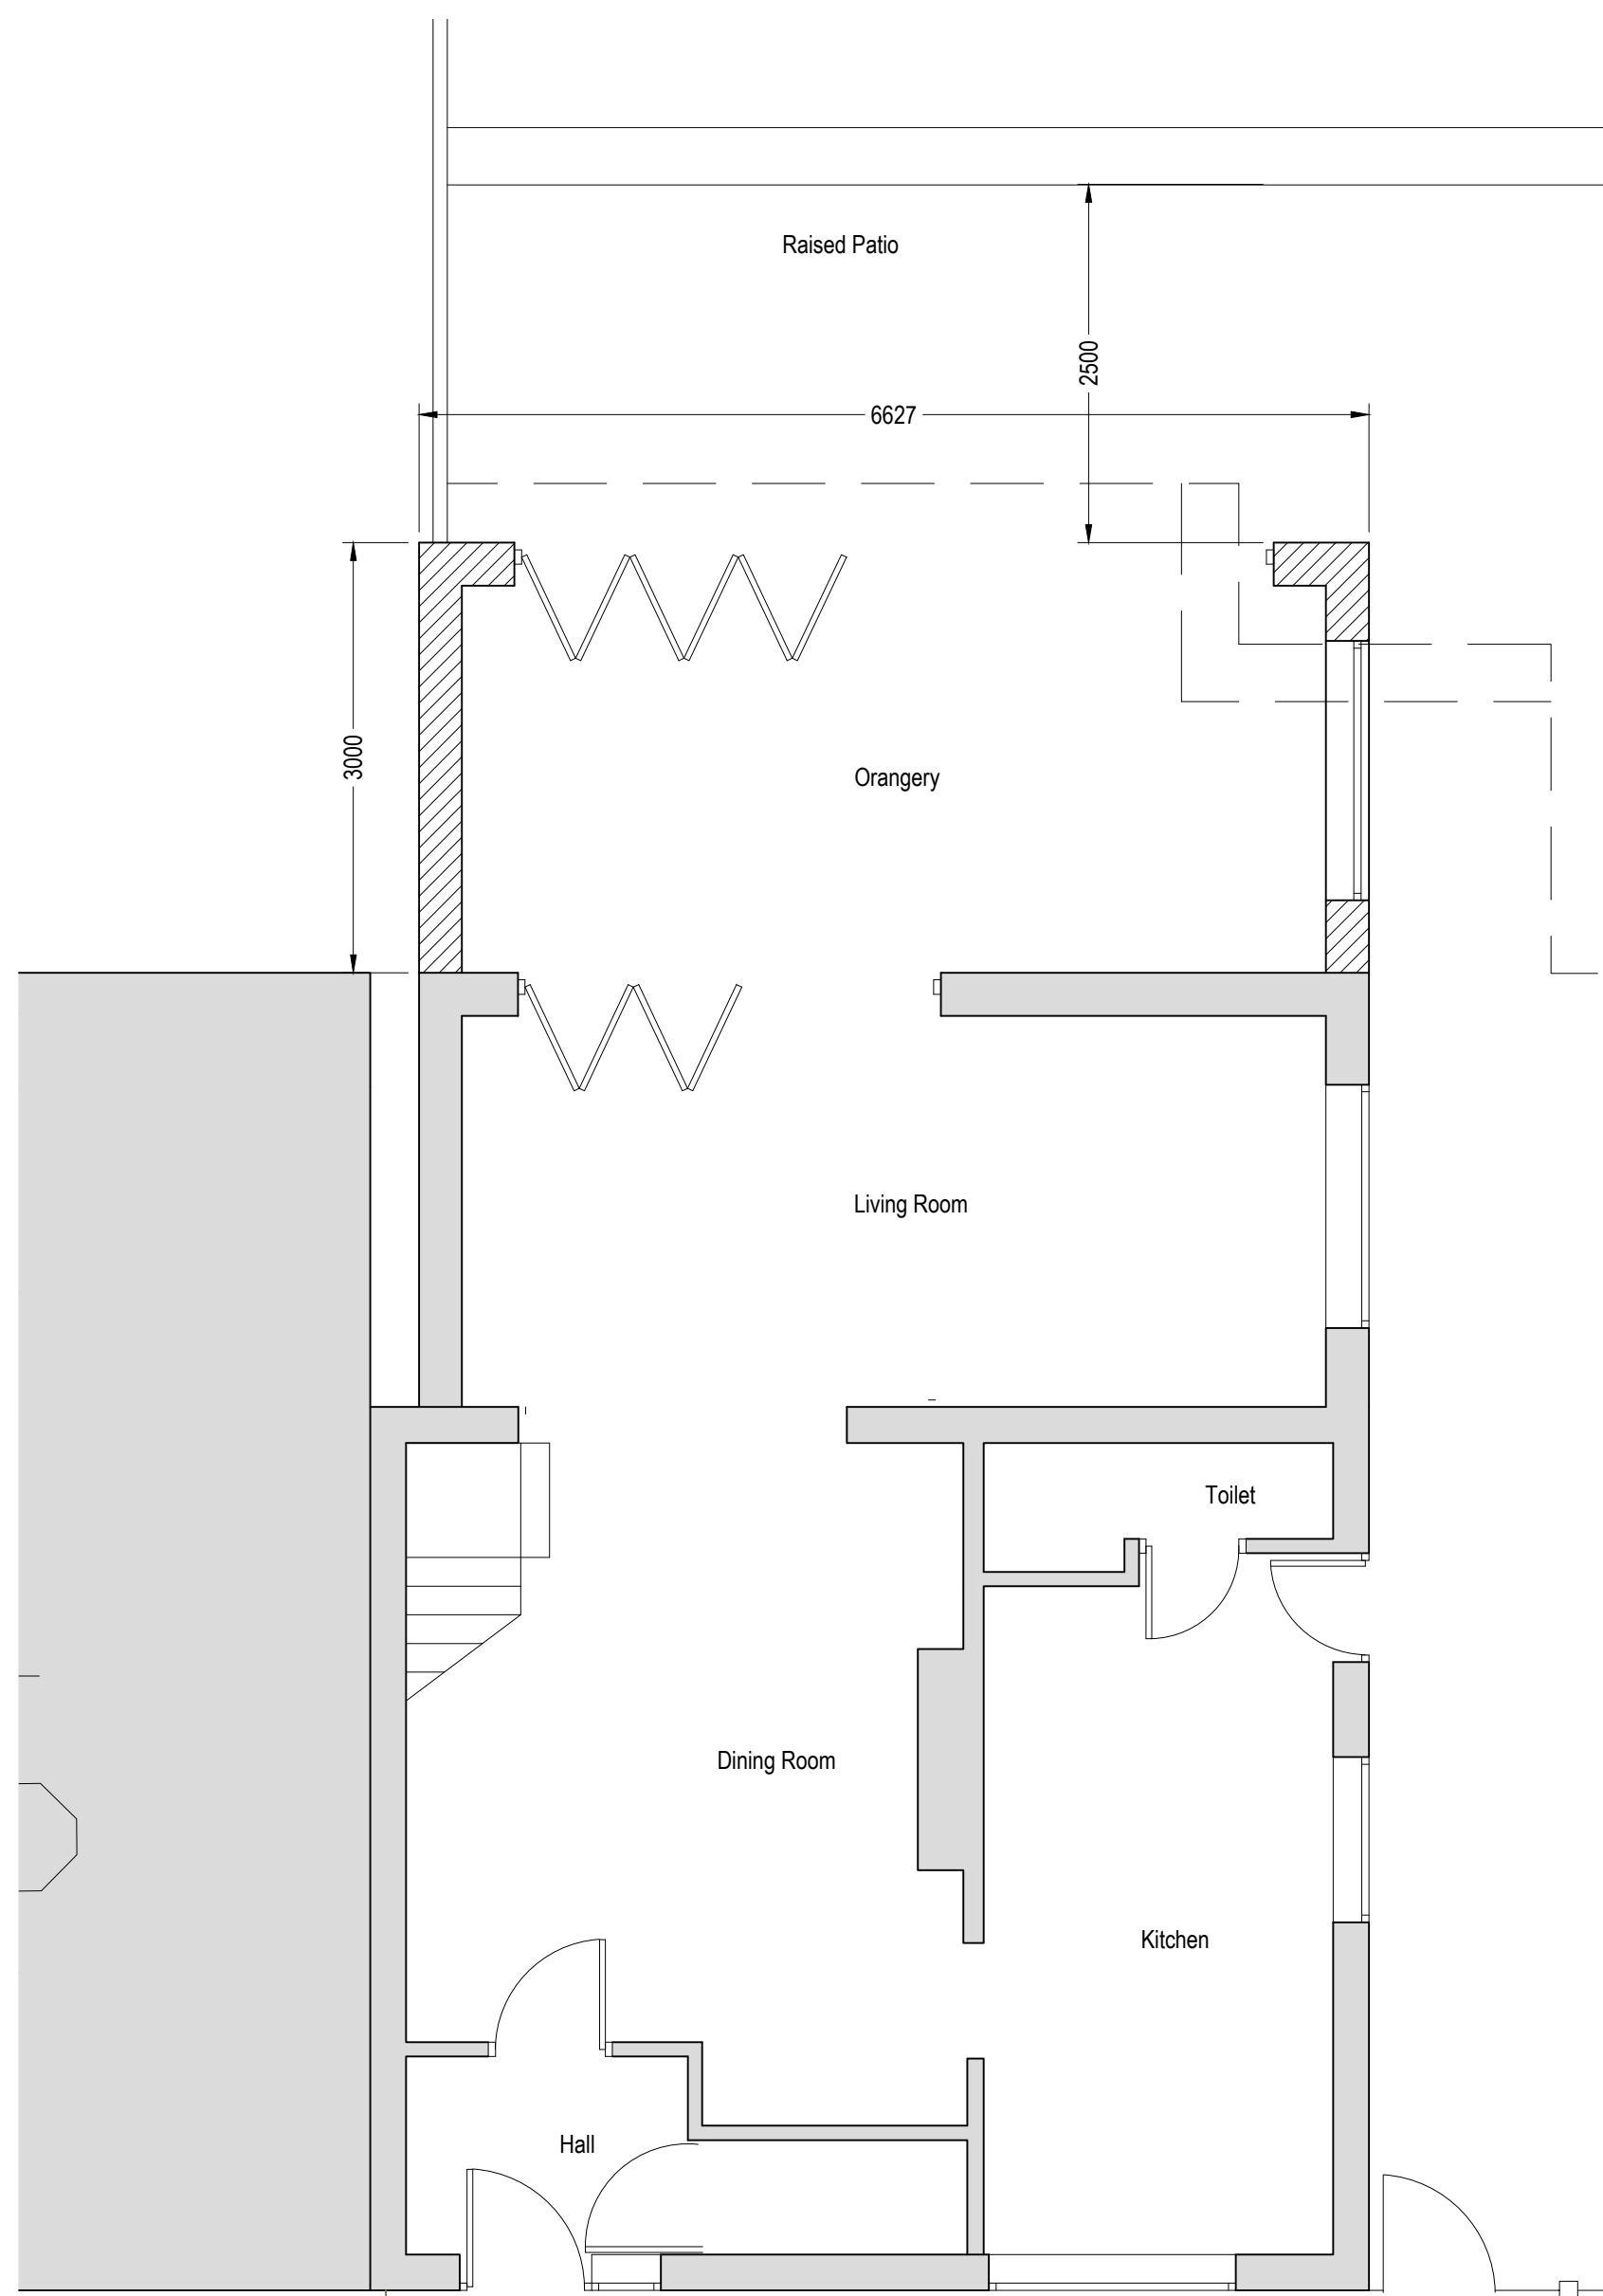

PROPOSED GROUND FLOOR PLAN

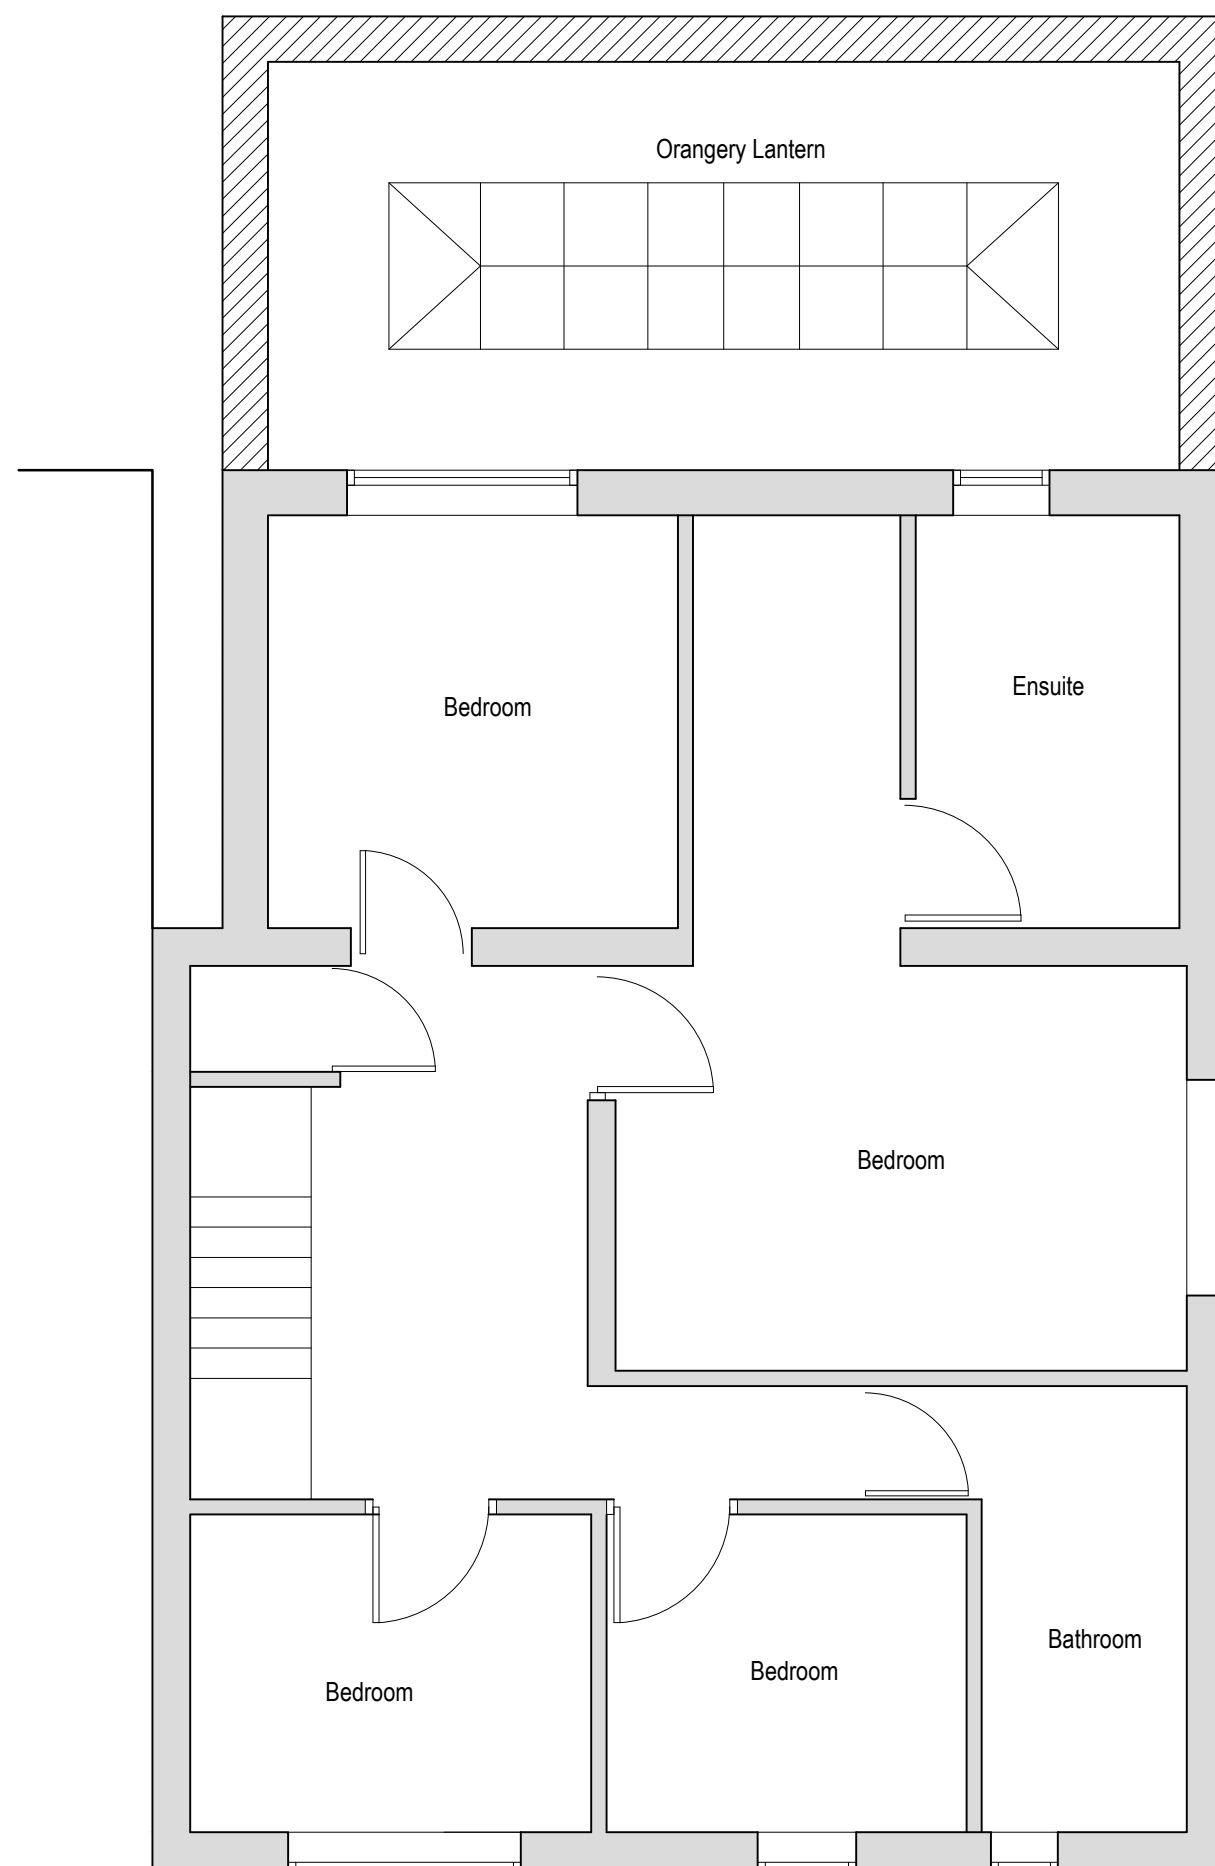

PROPOSED FIRST FLOOR PLAN

 

MR & MRS AZRA-SMITH

CLIENT

14 HOLMSIDE GARDENS, BURNAGE
MANCHESTER

PROJECT

PROPOSED PLANS & ELEVATIONS
SITE PLAN

TITLE

2278.P.102.B

DRAWING NO.

1:100 / 1:50

SCALE@A1

SW

DRAWN

WALKERDESIGN

UNIT B, FIRST FLOOR, LOSTOCK OFFICE PARK, LYNSTOCK WAY, BOLTON, BL6 4SG
TELEPHONE: 01204 357822 EMAIL: INFO@WALKER-DESIGN.NET

