



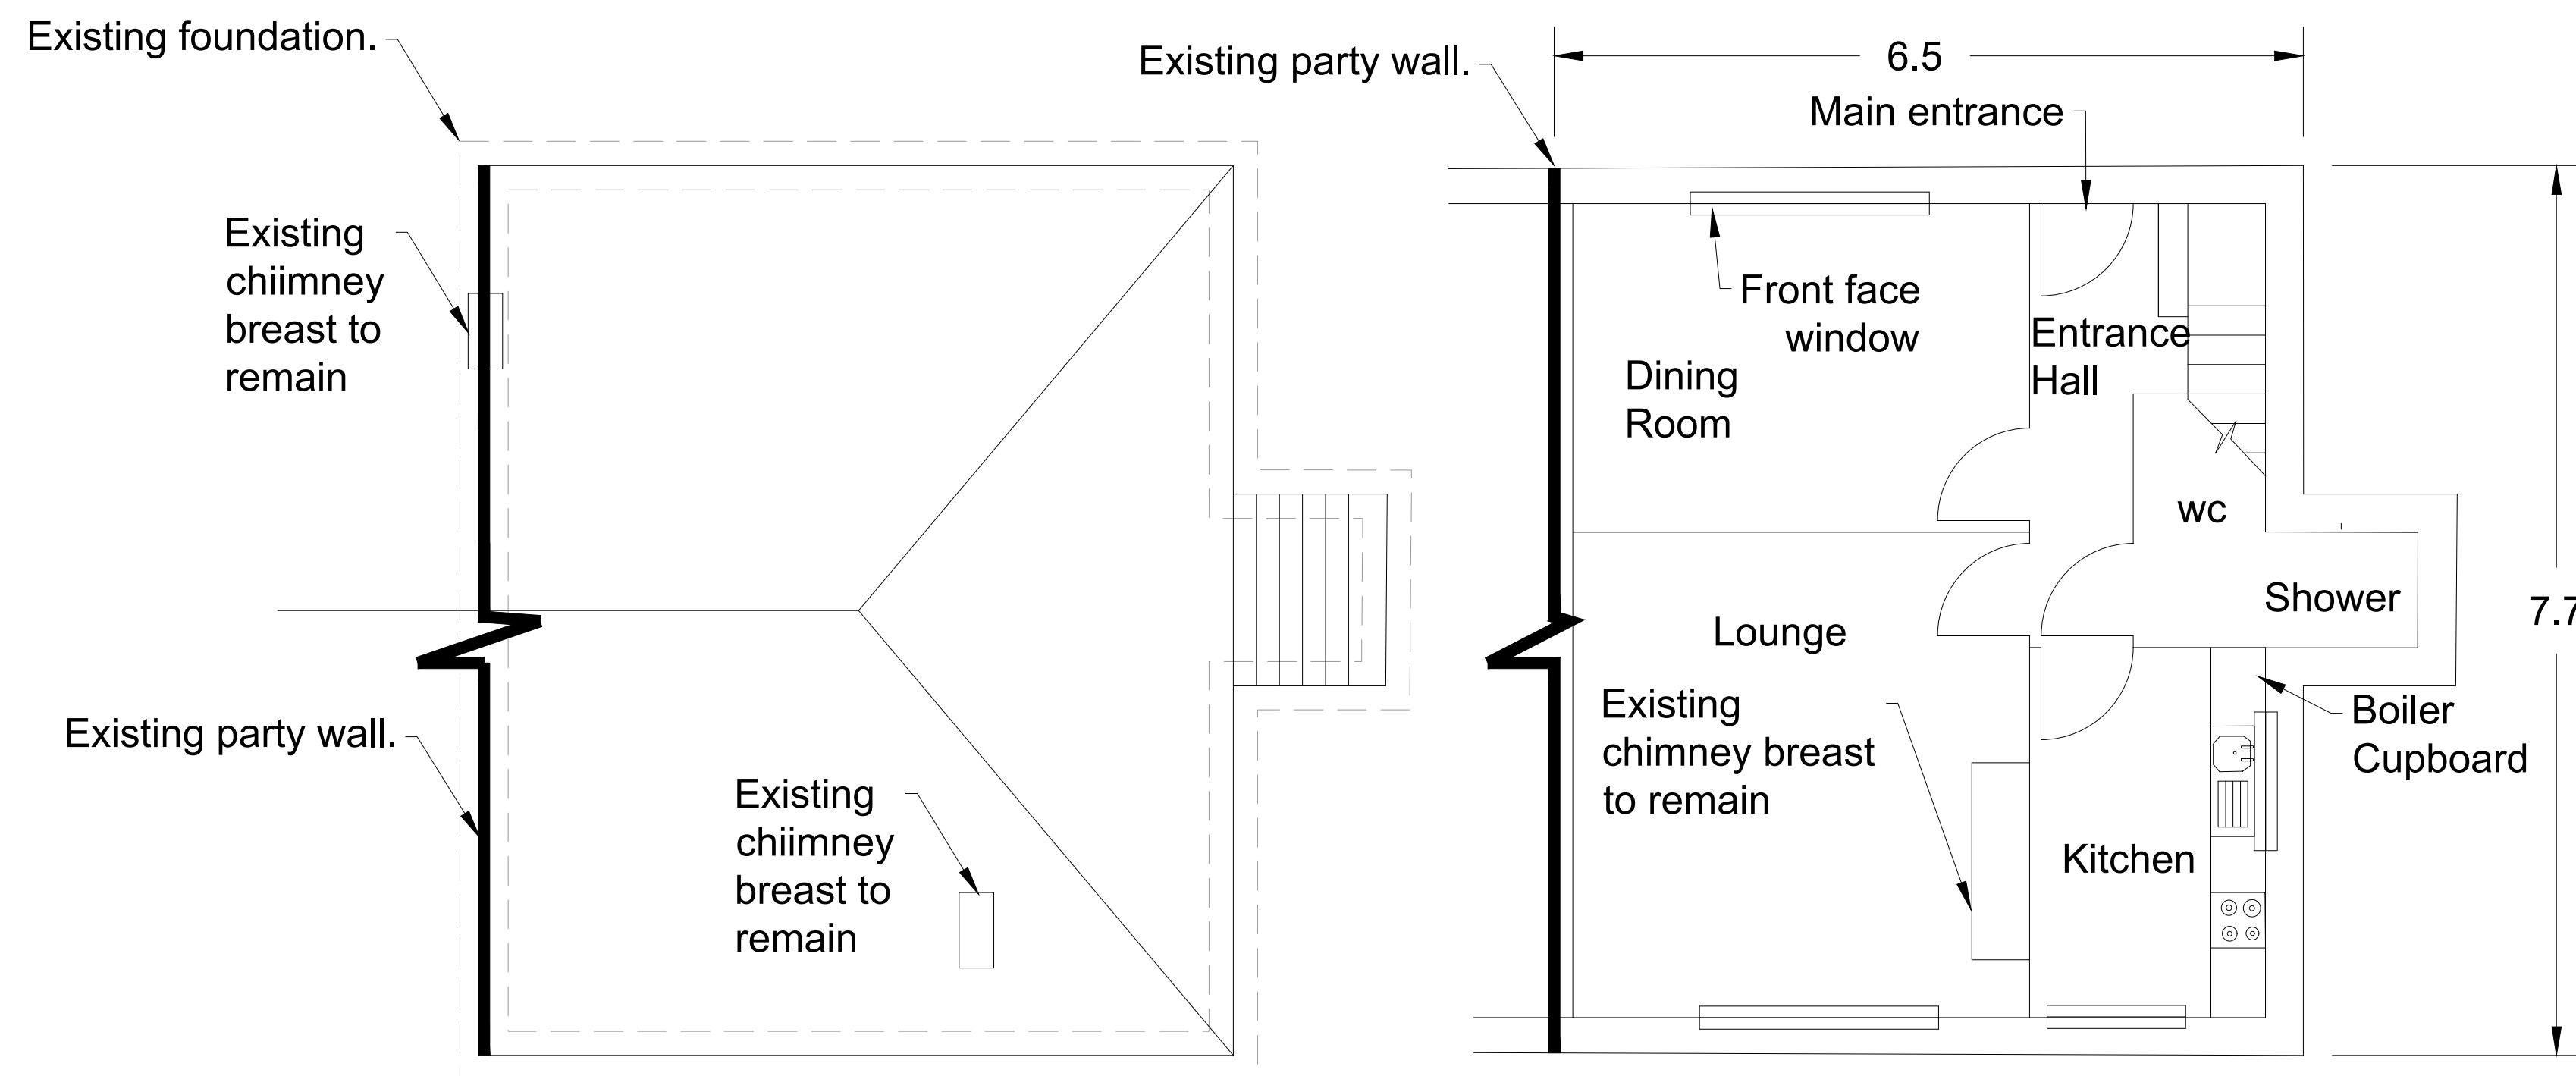


EXISTING ROOF PLAN


EXISTING GROUND FLOOR PLAN

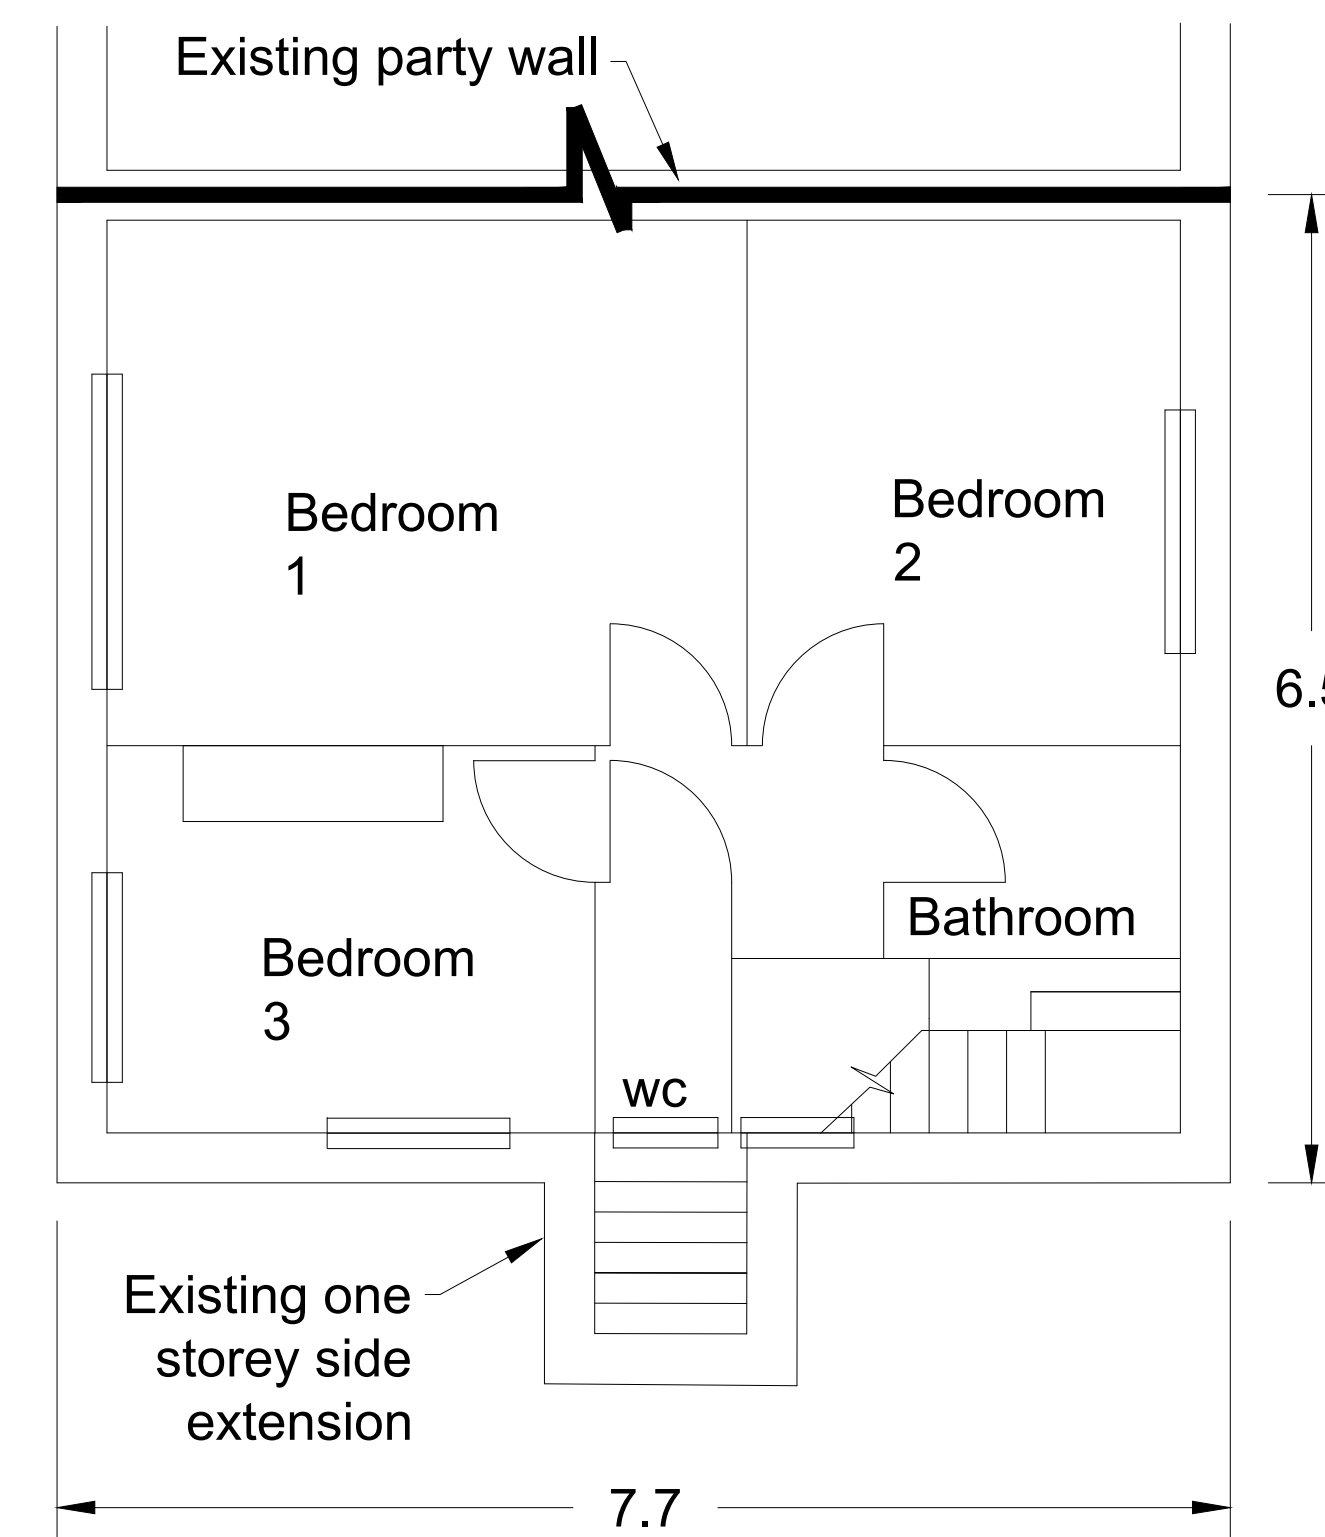

EXISTING FIRST FLOOR PLAN

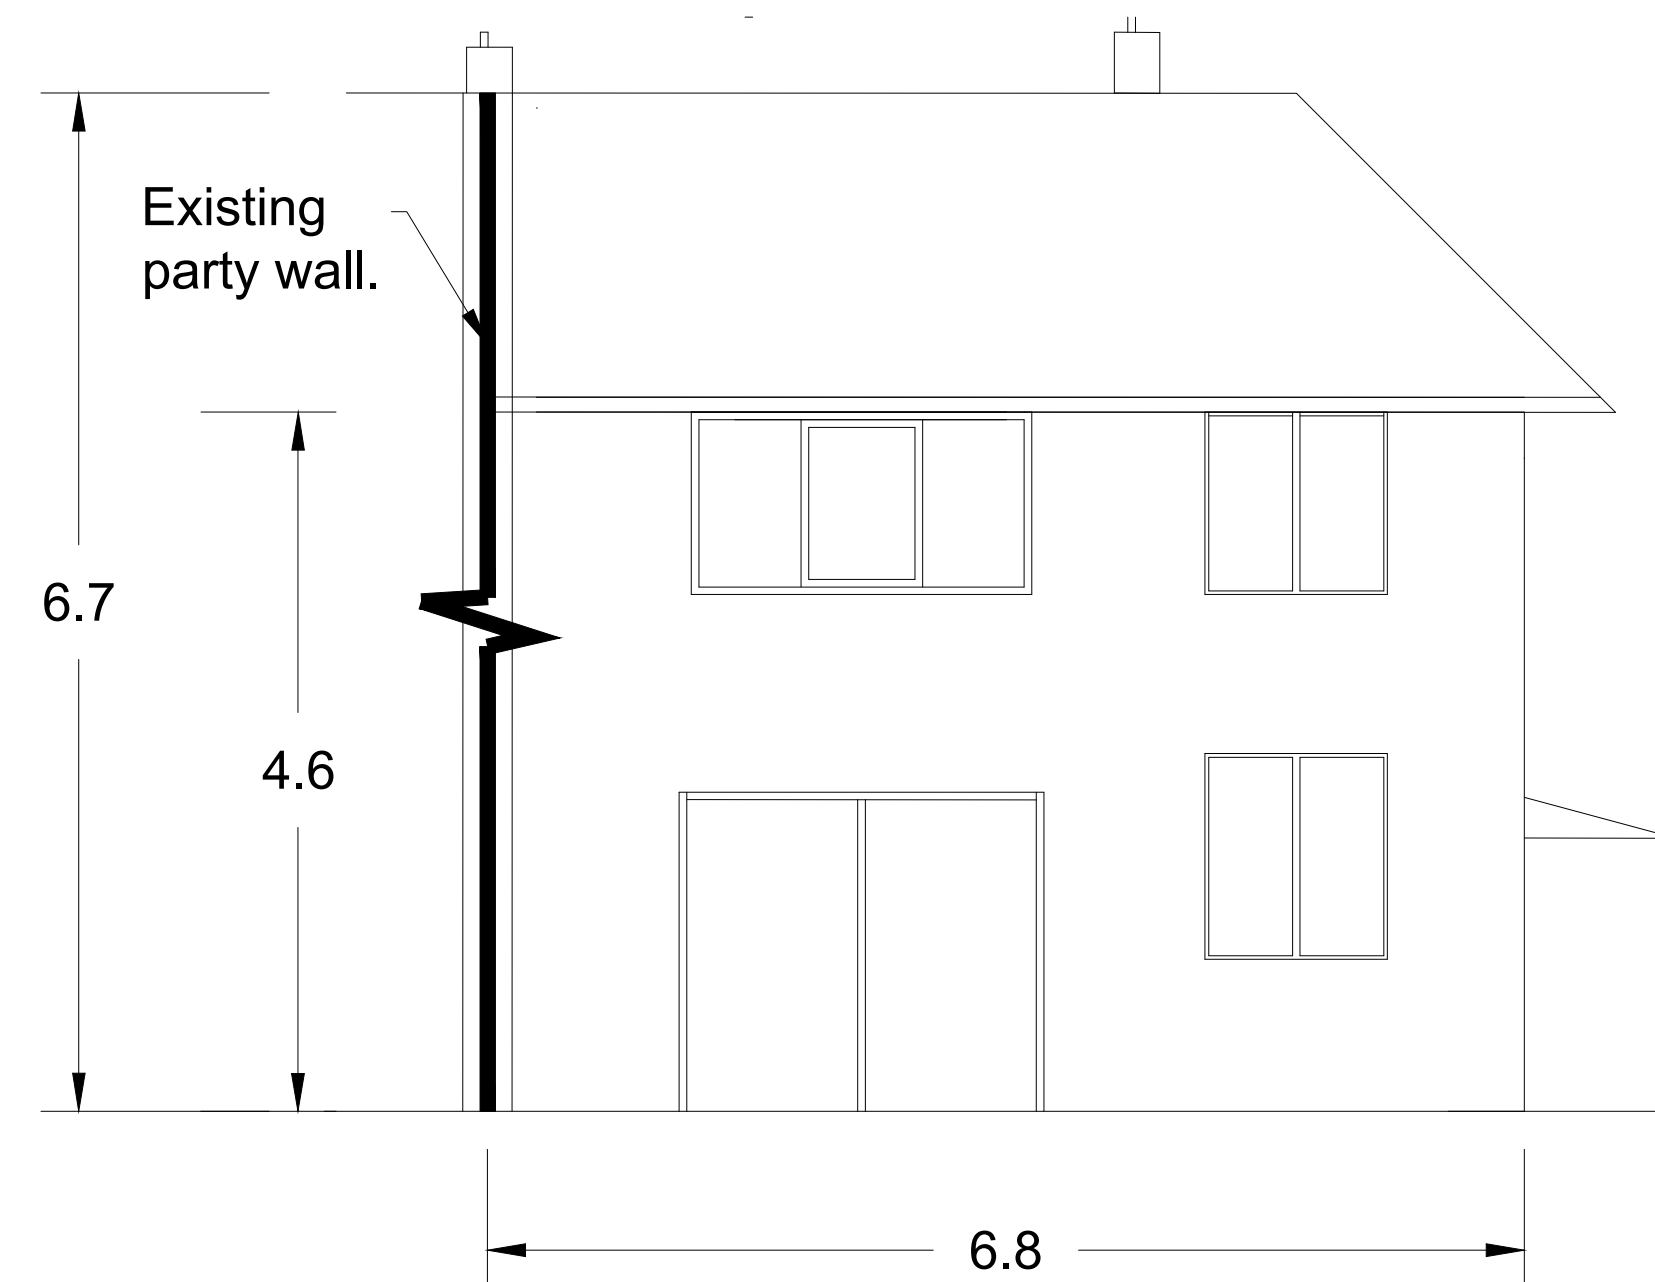

EXISTING SOUTH WEST
ELEVATION (REAR)

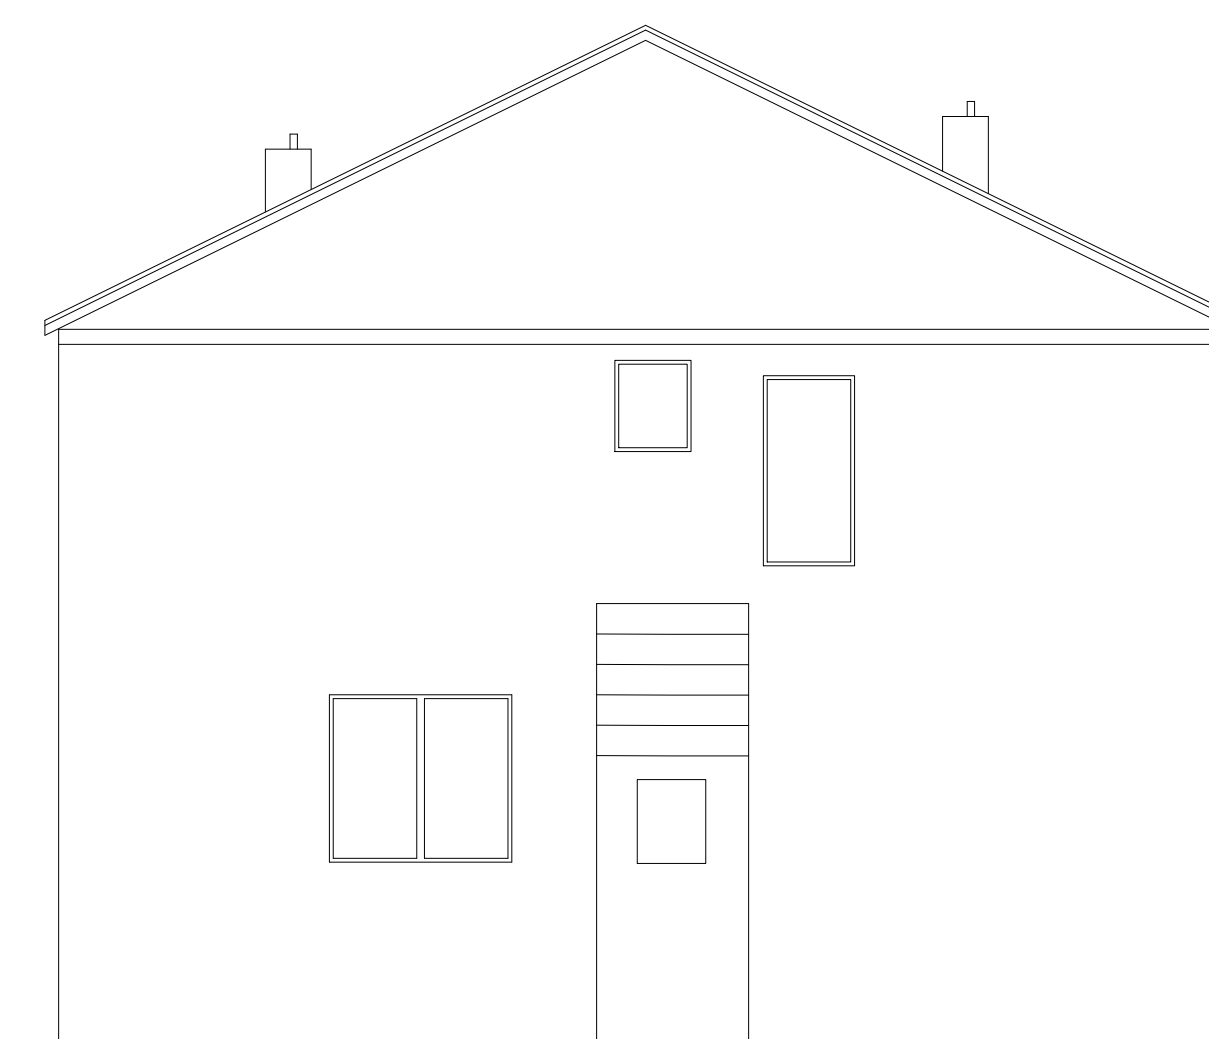

EXISTING SOUTH EAST
ELEVATION (SIDE)

General Notes

All dimensions are in metres, unless noted otherwise.

Proposed

1	Project Name Updated.	19/04/22
No.	Revision/Issue	Date

Project Name and Address
Regina Otero Pose
Proposed Rear Extension, Front Door
Porch, Retrospective application for a
prefabricated garage and proposed wall
and fence.
Withington M20 4XN

Drawing Title
Existing Floor Plans and
Elevations

Project 25 Heyscroft Rd	Sheet 0002 of 0005
Date March 2022	
Scale 1:50	