



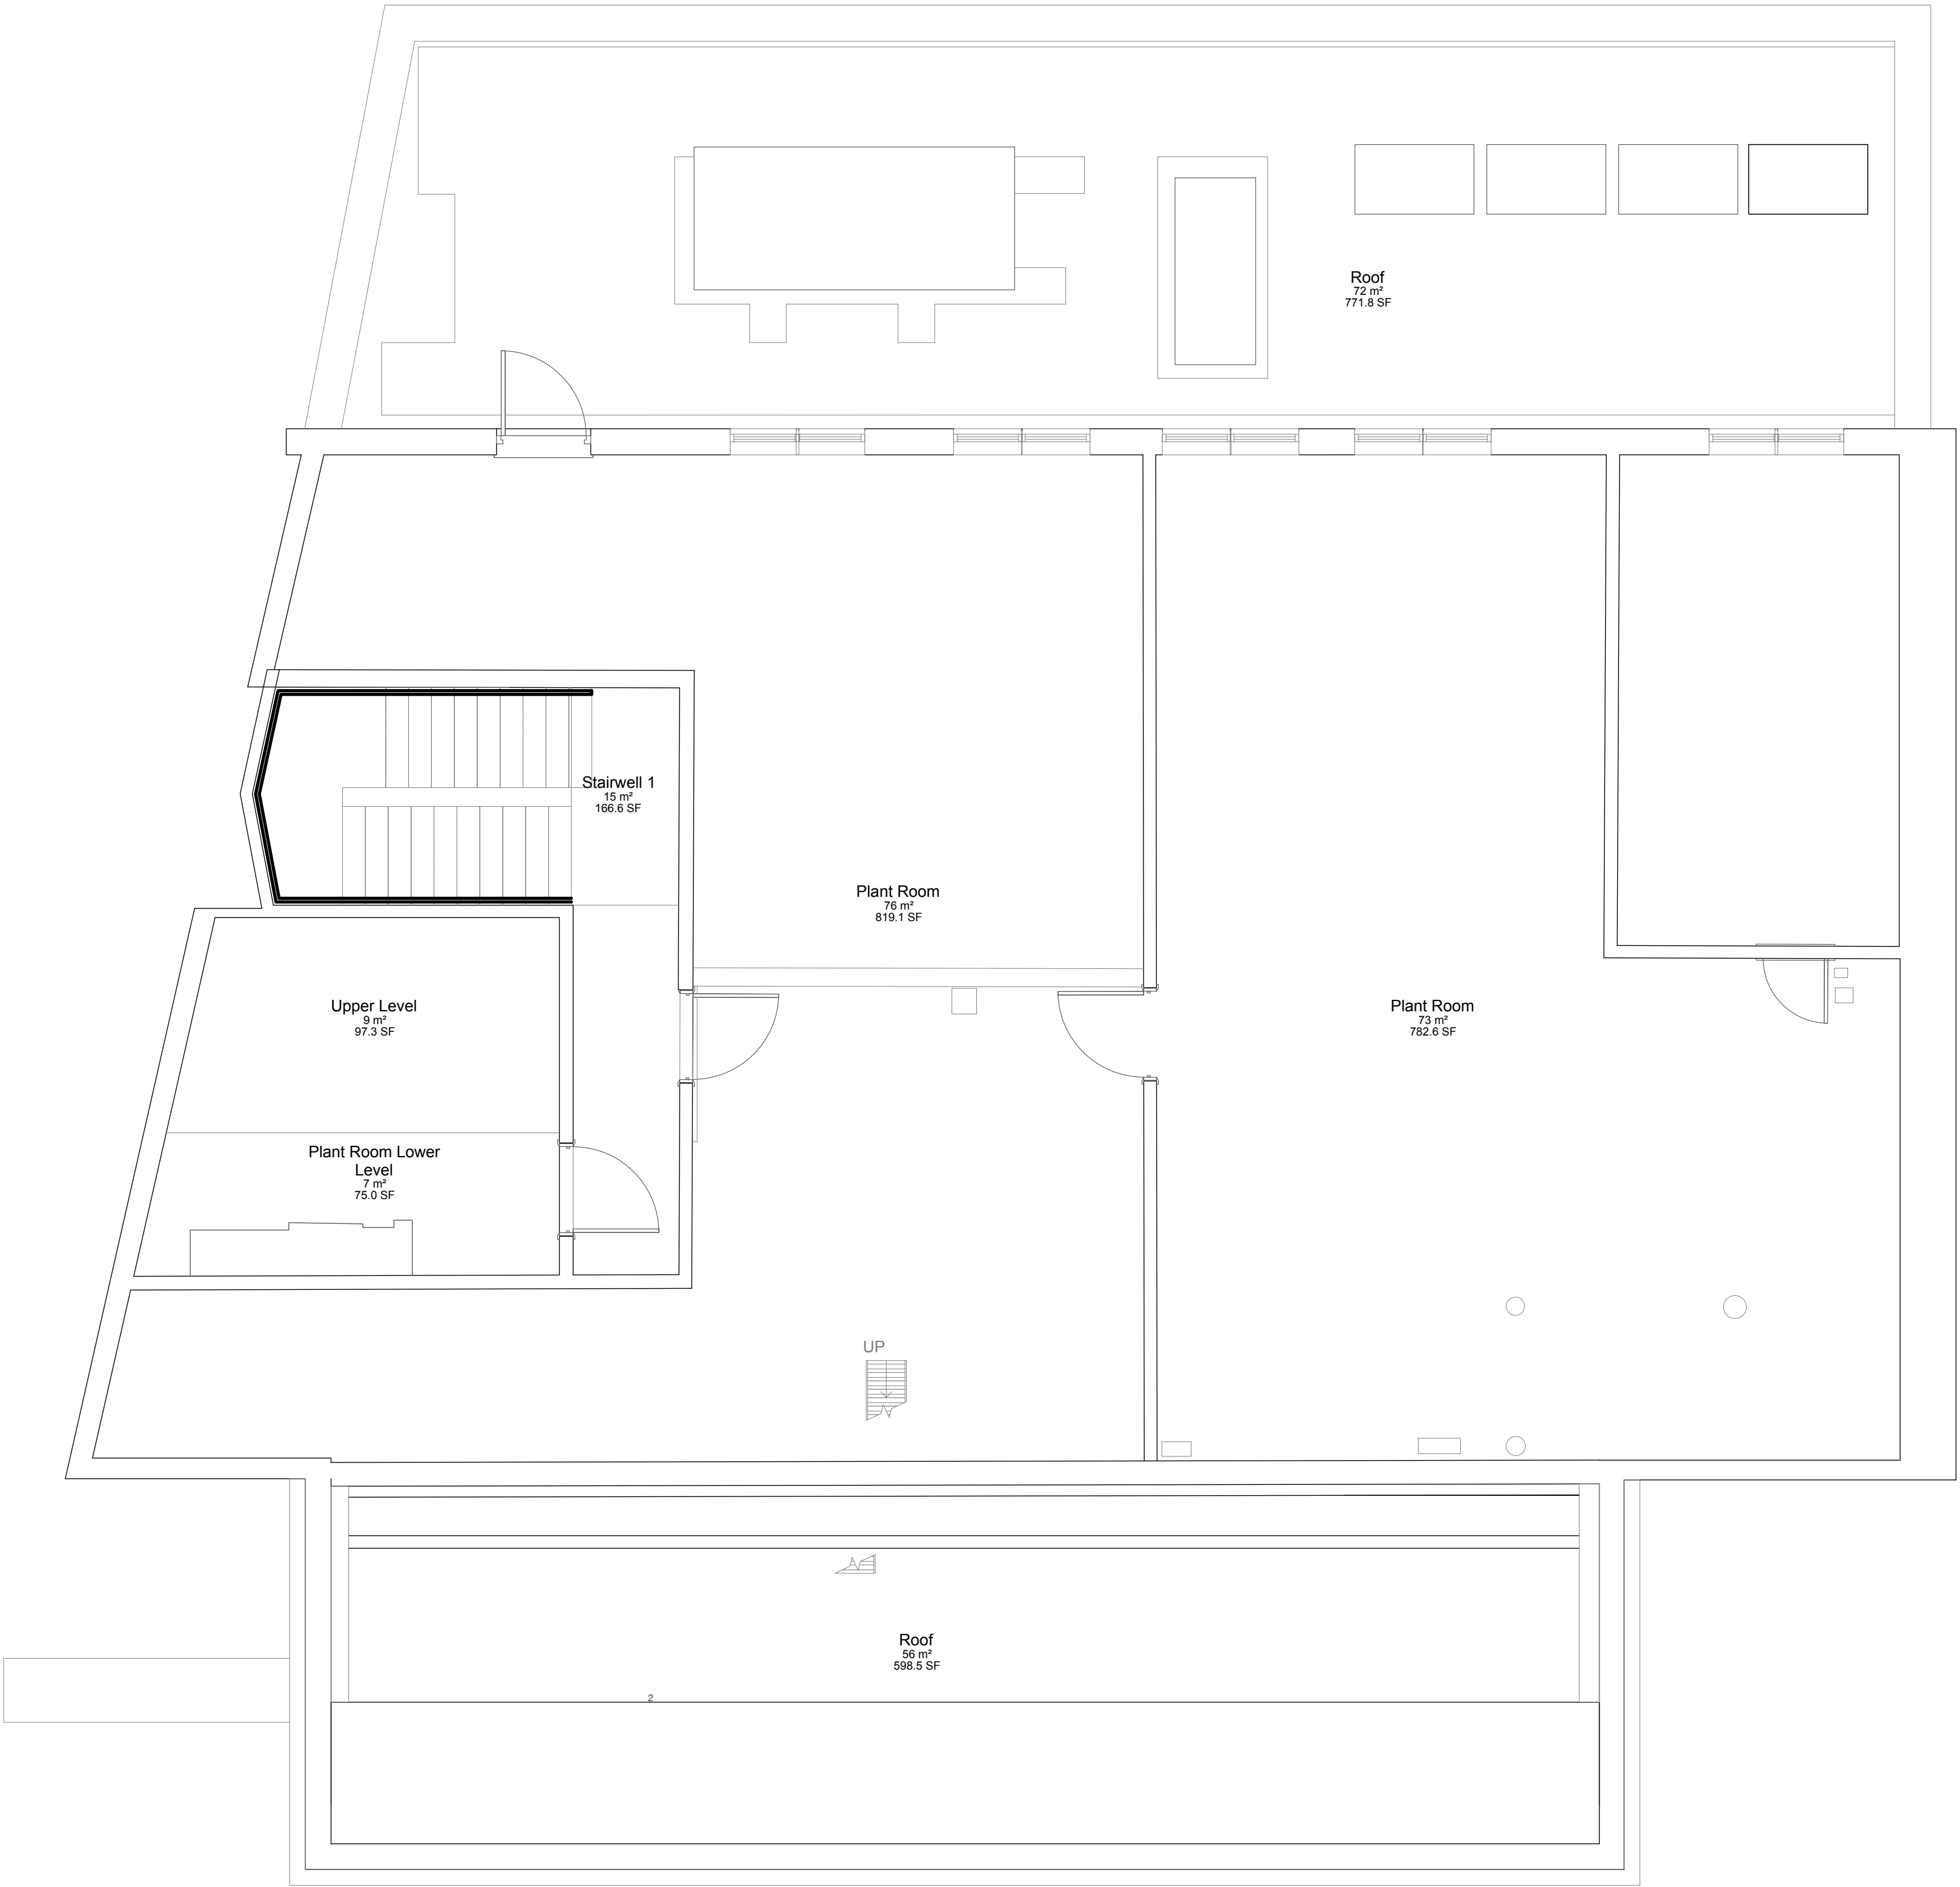

existing Sixth floor plan

Scale 1:50 @ A1

 

Rev	Date	Description
P01	22/11/21	Planning Drawings



12 Hilton St, Manchester, M1 1JF / hello@juliestudio.co.uk

Project
60 Fountain Street
Manchester

Title
Existing
Sixth Floor Plan

Client
Salboy

Drawing Name
FS-JS-XX-00-DR-I-1002

Scale
1:50 @ A1

Approved By
FT

Drawn By
ZS

Checked By
FT

Date Drawn
22/11/21

Revision
P01