





EXISTING FRONT ELEVATION




EXISTING REAR ELEVATION

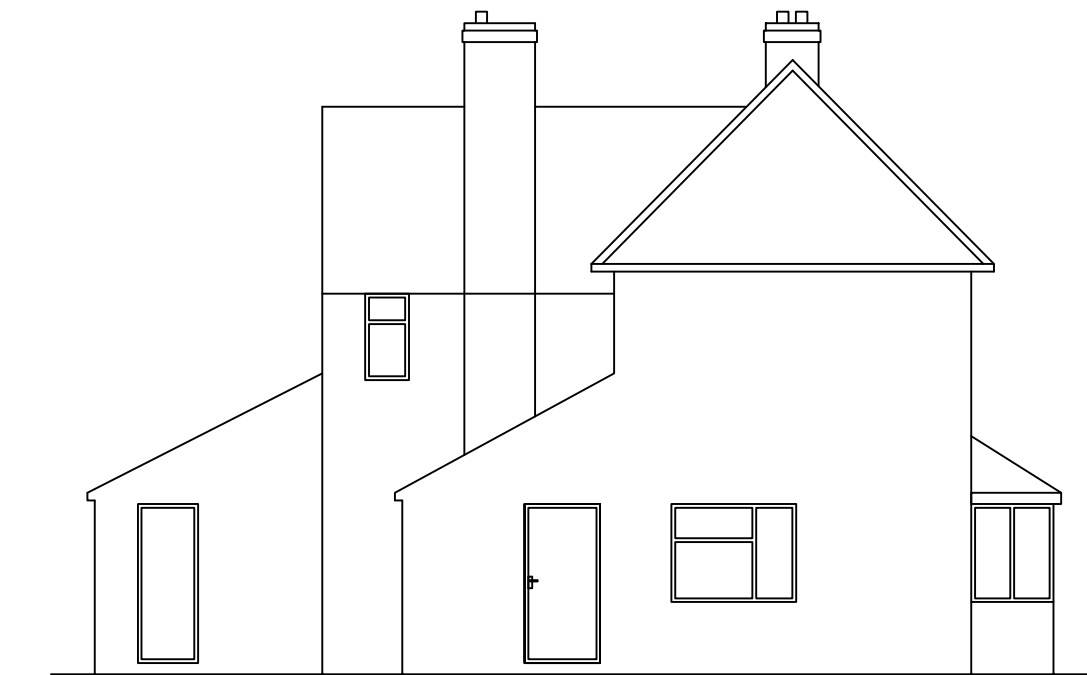

EXISTING SIDE ELEVATION FROM NO. 42

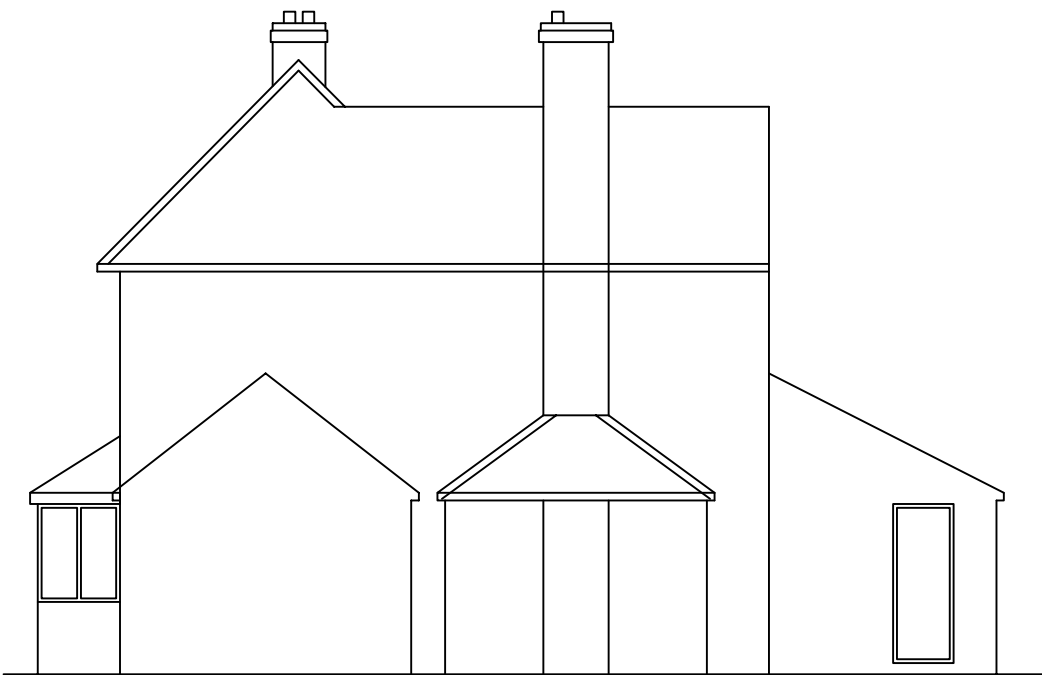

EXISTING SIDE ELEVATION FROM NO. 38

 

TITLE	EXISTING ELEVATIONS				
PROJECT	PROPOSED TWO STOREY SIDE AND REAR EXTENSION AT 40 GIBWOOD ROAD WYTHENSHAW, M22 4BS				
PLOT SCALE 1=1	SCALE 1:100	DRN F.A.	DATE 07/21	DRAWING No. 04	REV