

External Signage Pack

Store 1612 Manchester Cheetham Hill

Store format SUPERSTORE

Revision A (subject to planning approval)

Date :- 07/06/21

Drawn by :- SM

APPROVED

DRAWING SIGN OFF

FORMAT		
CONSTRUCTION		
OPERATIONS		

EXCEPTIONS TO PUBLISHED BENCHMARK

AUTHORISED BY	DATE	NOTE

REVISIONS

DATE	NAME	AMENDMENTS
28.05.21	JH	01 - Initial Scheme
02/06/21	SM	02 - Opening hours changed to cutout version, window graphic C changed and D removed, manifestation added to side elevations,
06/06/21	SM	03 - Opening hours added to proposed elevation, window graphic C updated.
06/06/21	SM	A - Marked as approved

ADVERTS APPLICATION required


☒ YES

☐ NO

IF NO THEN REASON(S) WHY : -----



SITE LAYOUT & TOTEMS

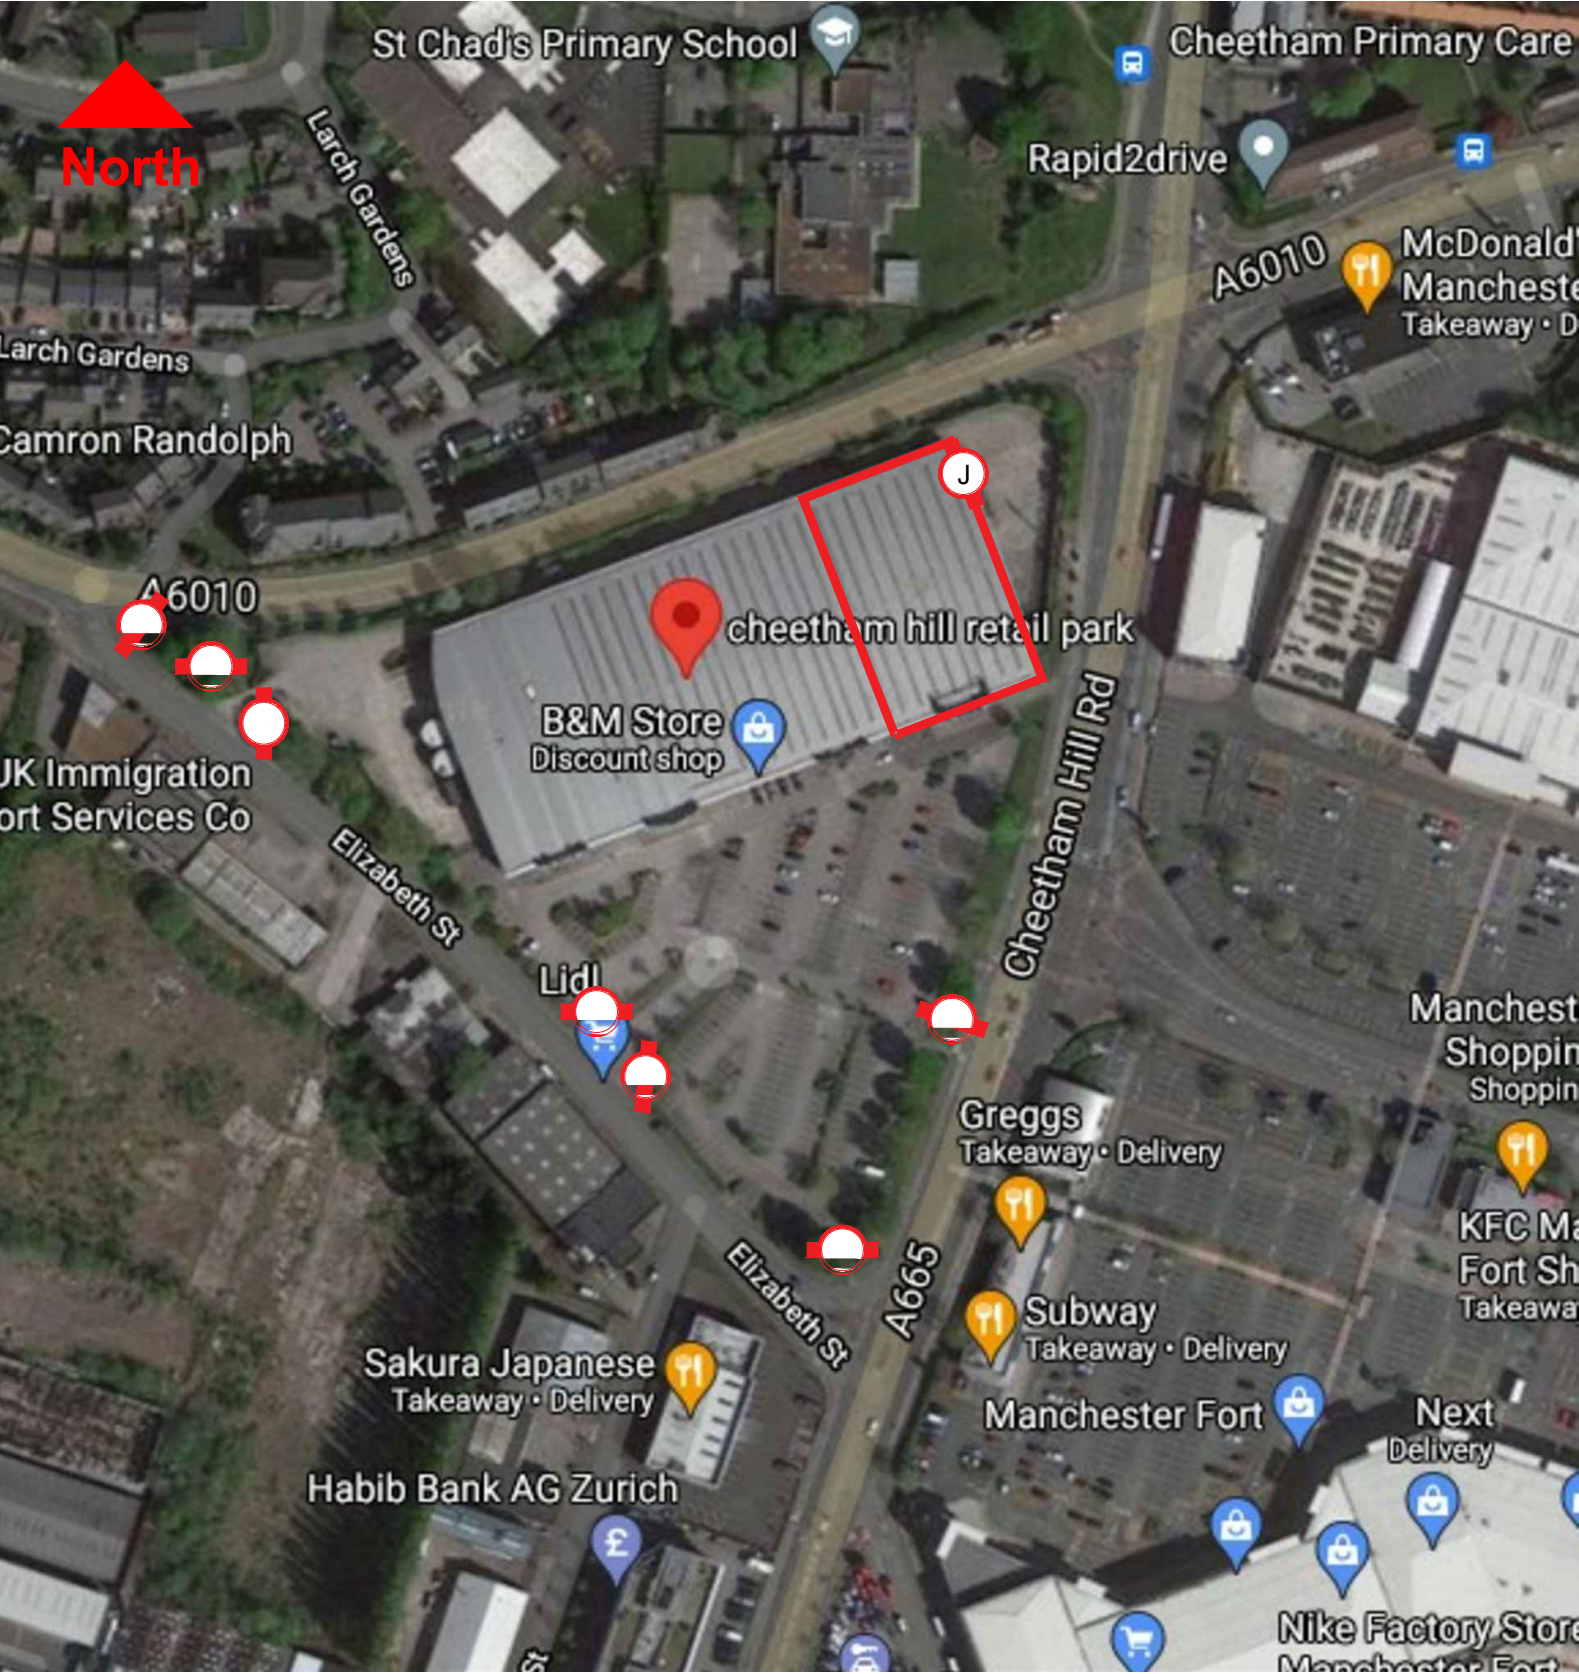

1 Site Location Plan
1 : 2000 @ A3



J GOODS IN
EXISTING



J GOODS IN
PROPOSED

Ratio 1.8:1



Acrylic Panel sign with
applied graphic


Qty: 1

MANCHESTER CHEETHAM HILL		
ADDRESS CHEETHAM HILL RETAIL PARK, ELIZABETH STREET, MANCHESTER, M8 8BB		
TITLE EXTERNAL SIGN SCHEME		
STORE NUMBER 1612	SCALE AS SHOWN	DATE 07/06/21
PROJECT NUMBER 280521-JHD1	REVISION A	
DESIGNED BY SM	DESIGN PRINCIPLES VERSION 2021 V1.2	


EXISTING PICTURES




EXISTING ELEVATIONS

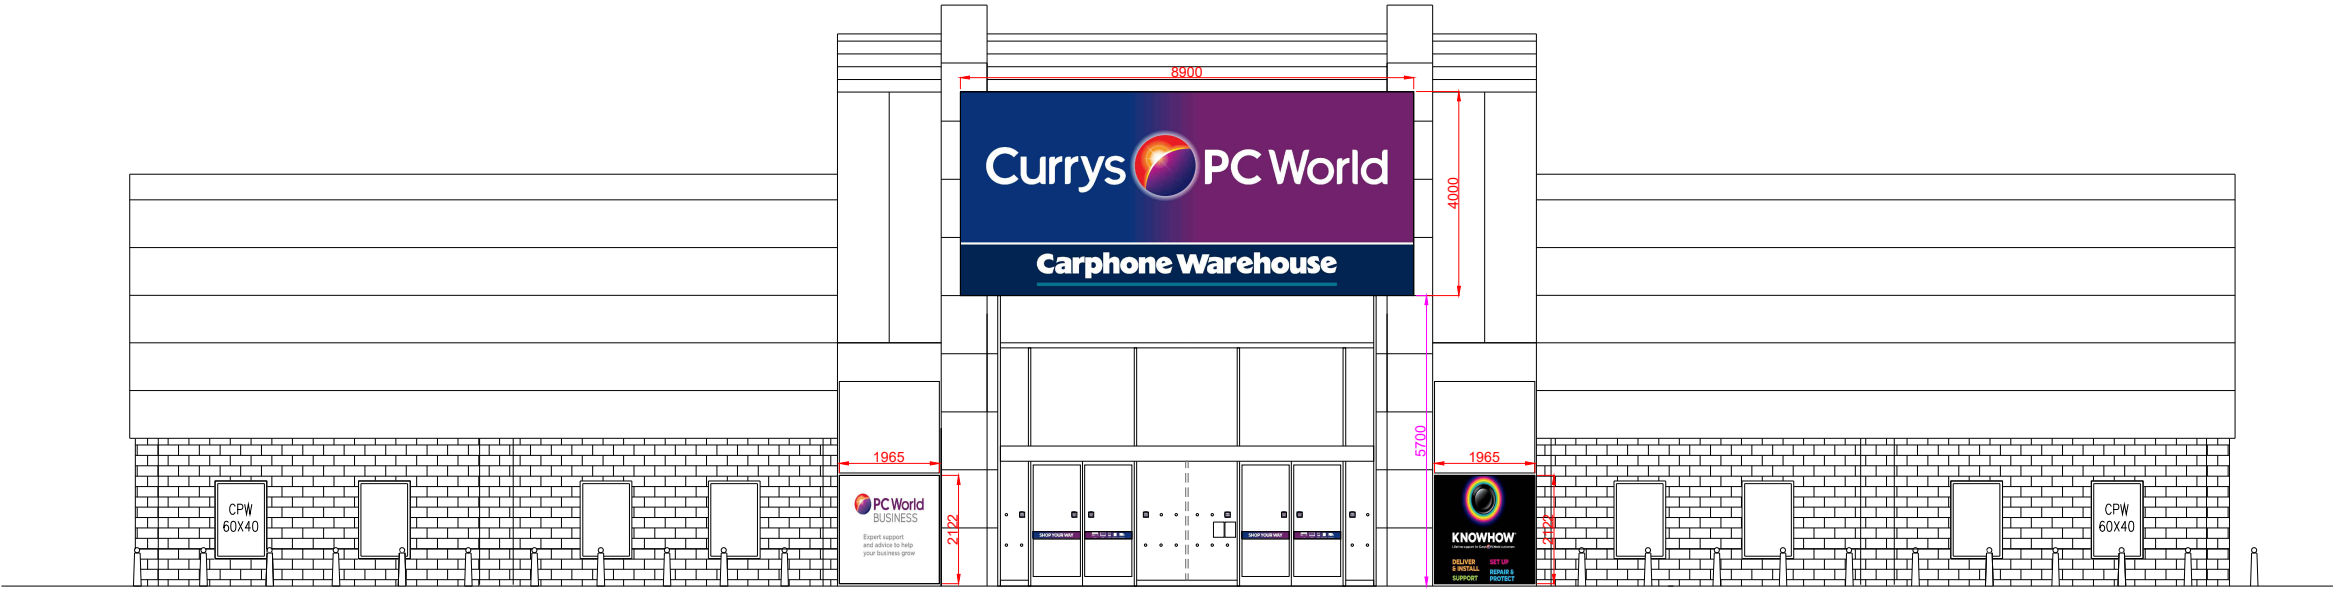


A FRONT ELEVATION
1 : 150 @ A3

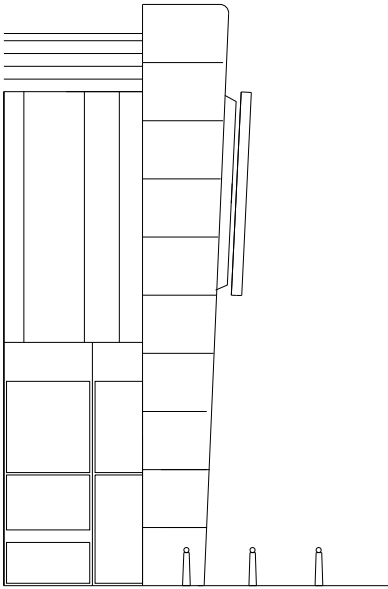

B SIDE ELEVATION
1 : 150 @ A3

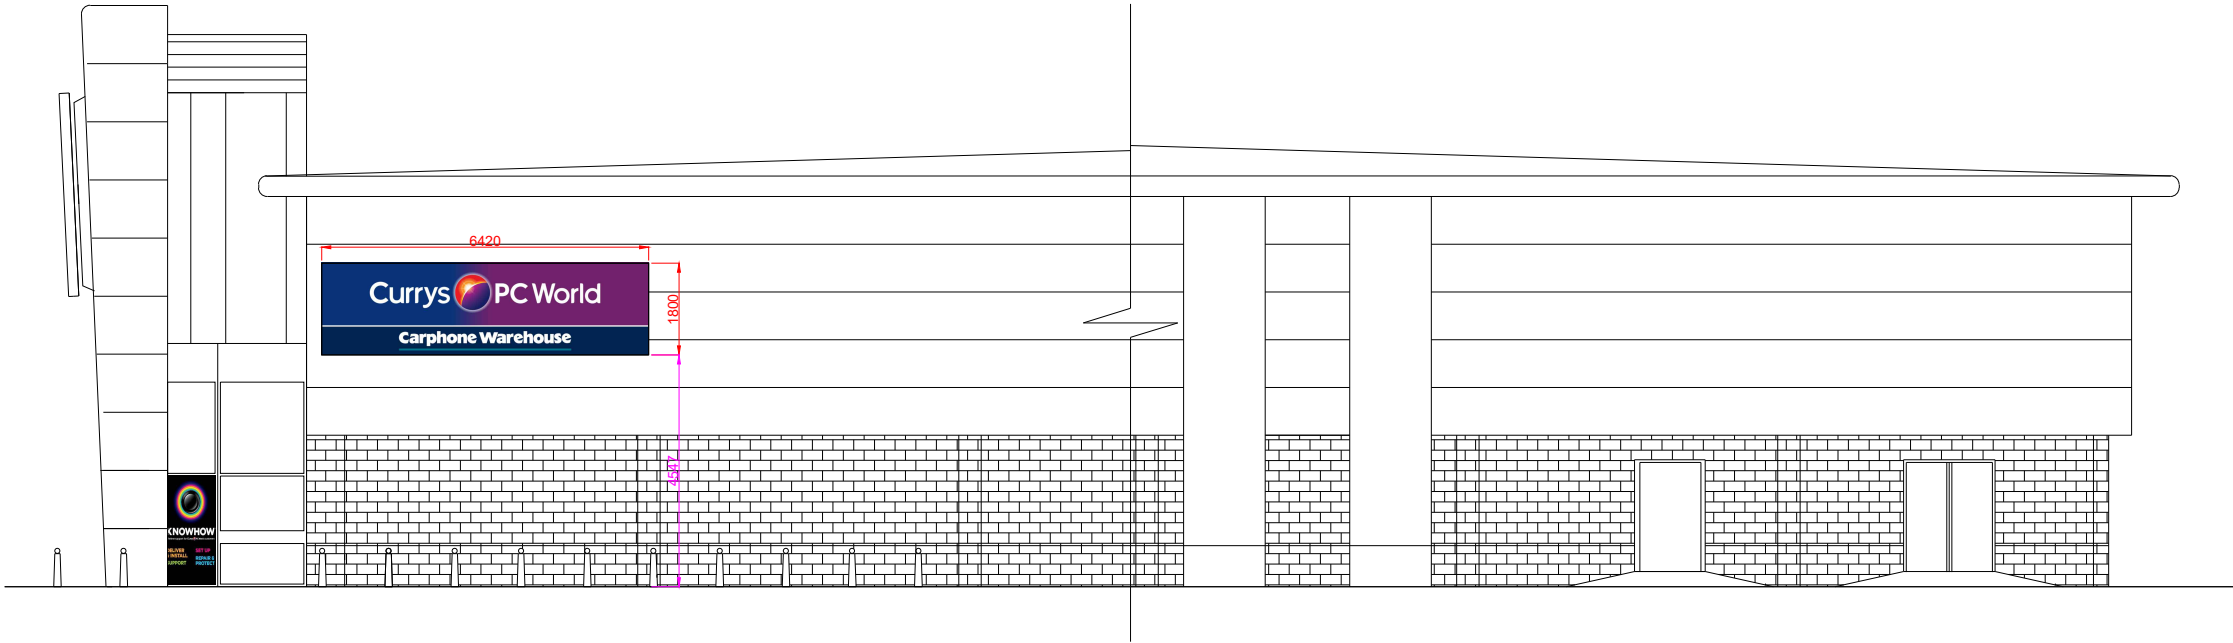

C SIDE ELEVATION
1 : 150 @ A3

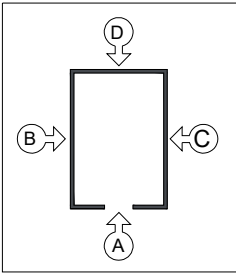





MANCHESTER CHEETHAM HILL

CHEETHAM HILL RETAIL PARK, ELIZABETH STREET, MANCHESTER, M8 8BB

EXTERNAL SIGN SCHEME

STORE NUMBER	SCALE	DATE
1612	AS SHOWN	07/06/21
PROJECT NUMBER	REVISION	
280521-JH01	A	
DRAWN BY	DESIGNED BY	2021 V1.2
SM	PRINCIPLES	

PROPOSED ELEVATIONS

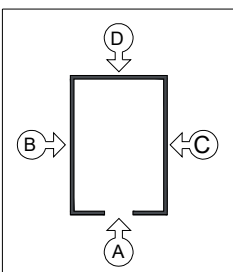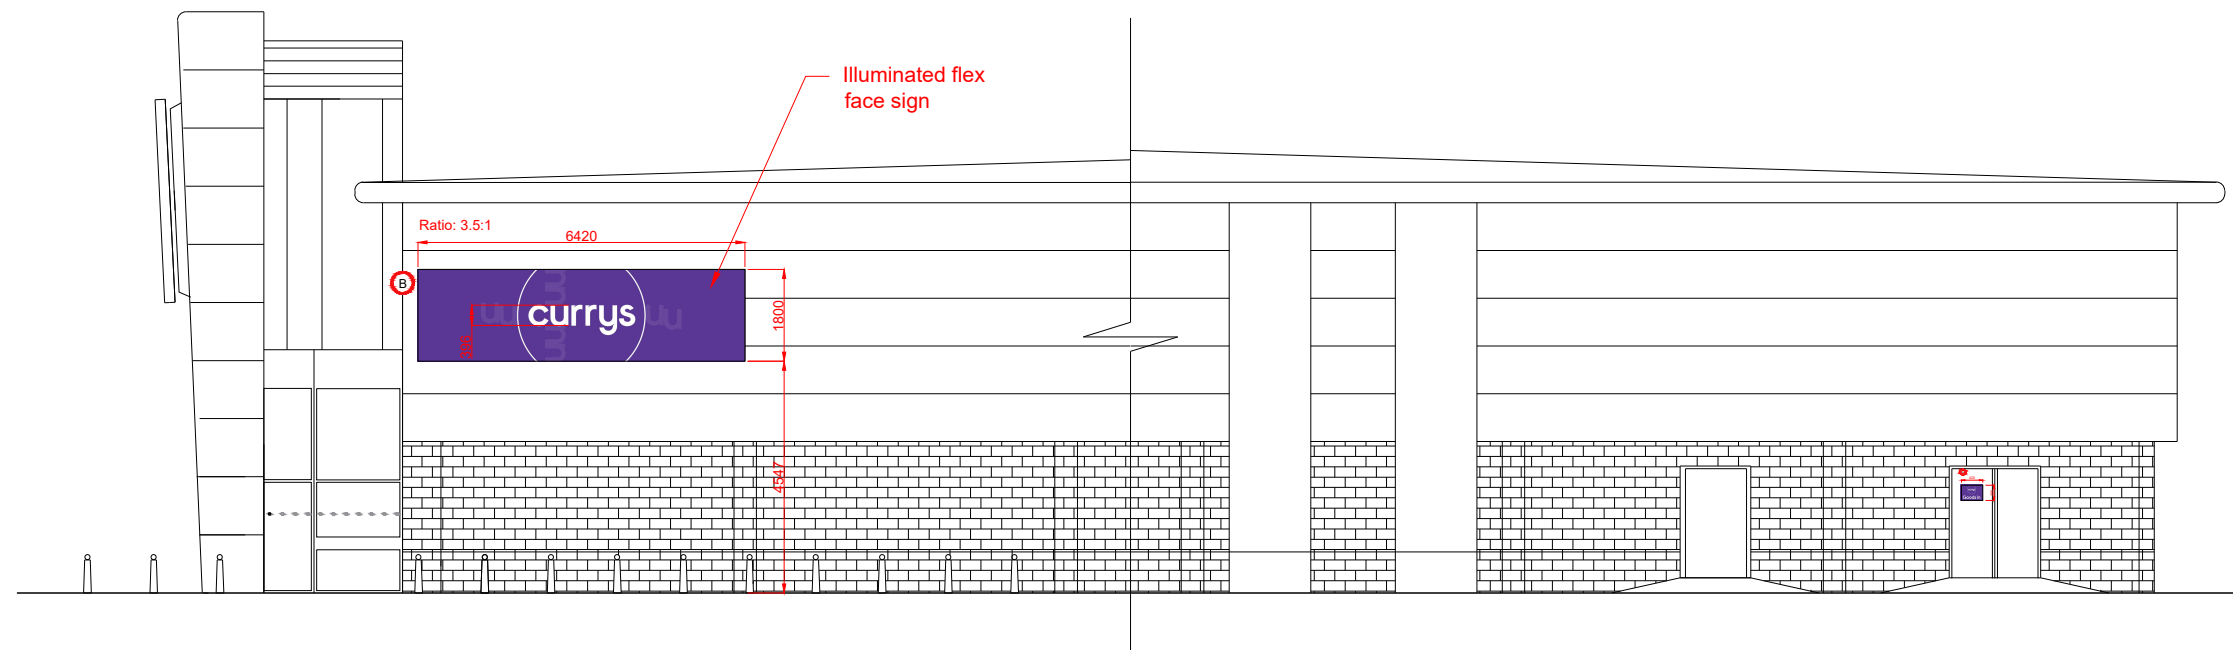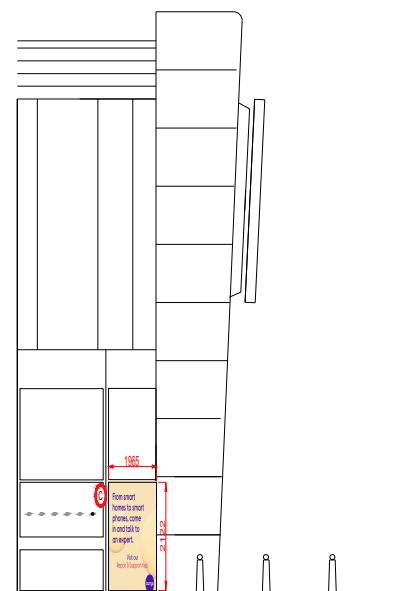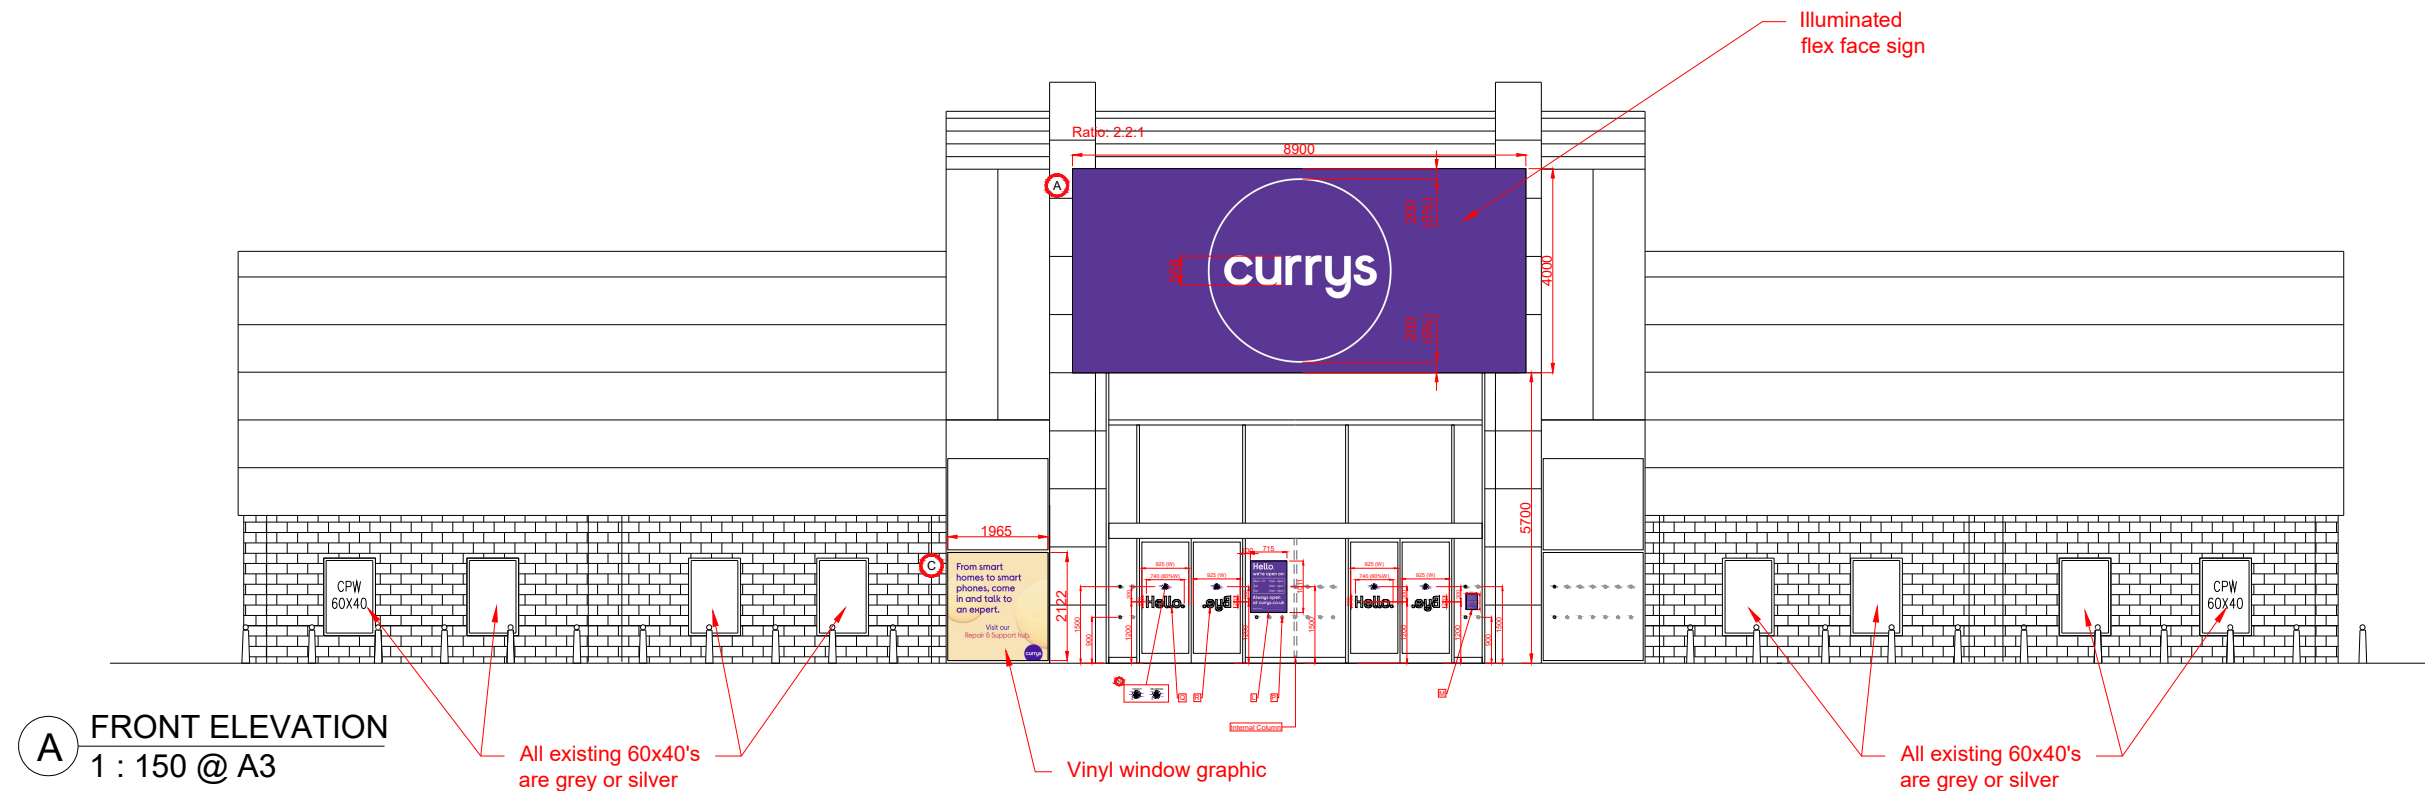SITE
UNANIMATED QUESTIONS

ADDRESS
CHEETHAM HILL RETAIL PARK, ELIZABETH
STREET, MANCHESTER, M8 8BB

TITLE	EXTERNAL SIGN SCHEME
-------	----------------------

STORE NUMBER	SCALE	DATE
--------------	-------	------


STORE NUMBER	SCALE	DATE
1612	AS SHOWN	07/06/21

DRAWING NUMBER	REVISION



200321-31101	A
CREATED BY	STORAGE PRINCIPLES 2021 V1.2

OWNED BY	STORAGE PRINCIPLES	2021 V1.2
SM	VERSION	

PROPOSED SHOPFRONT

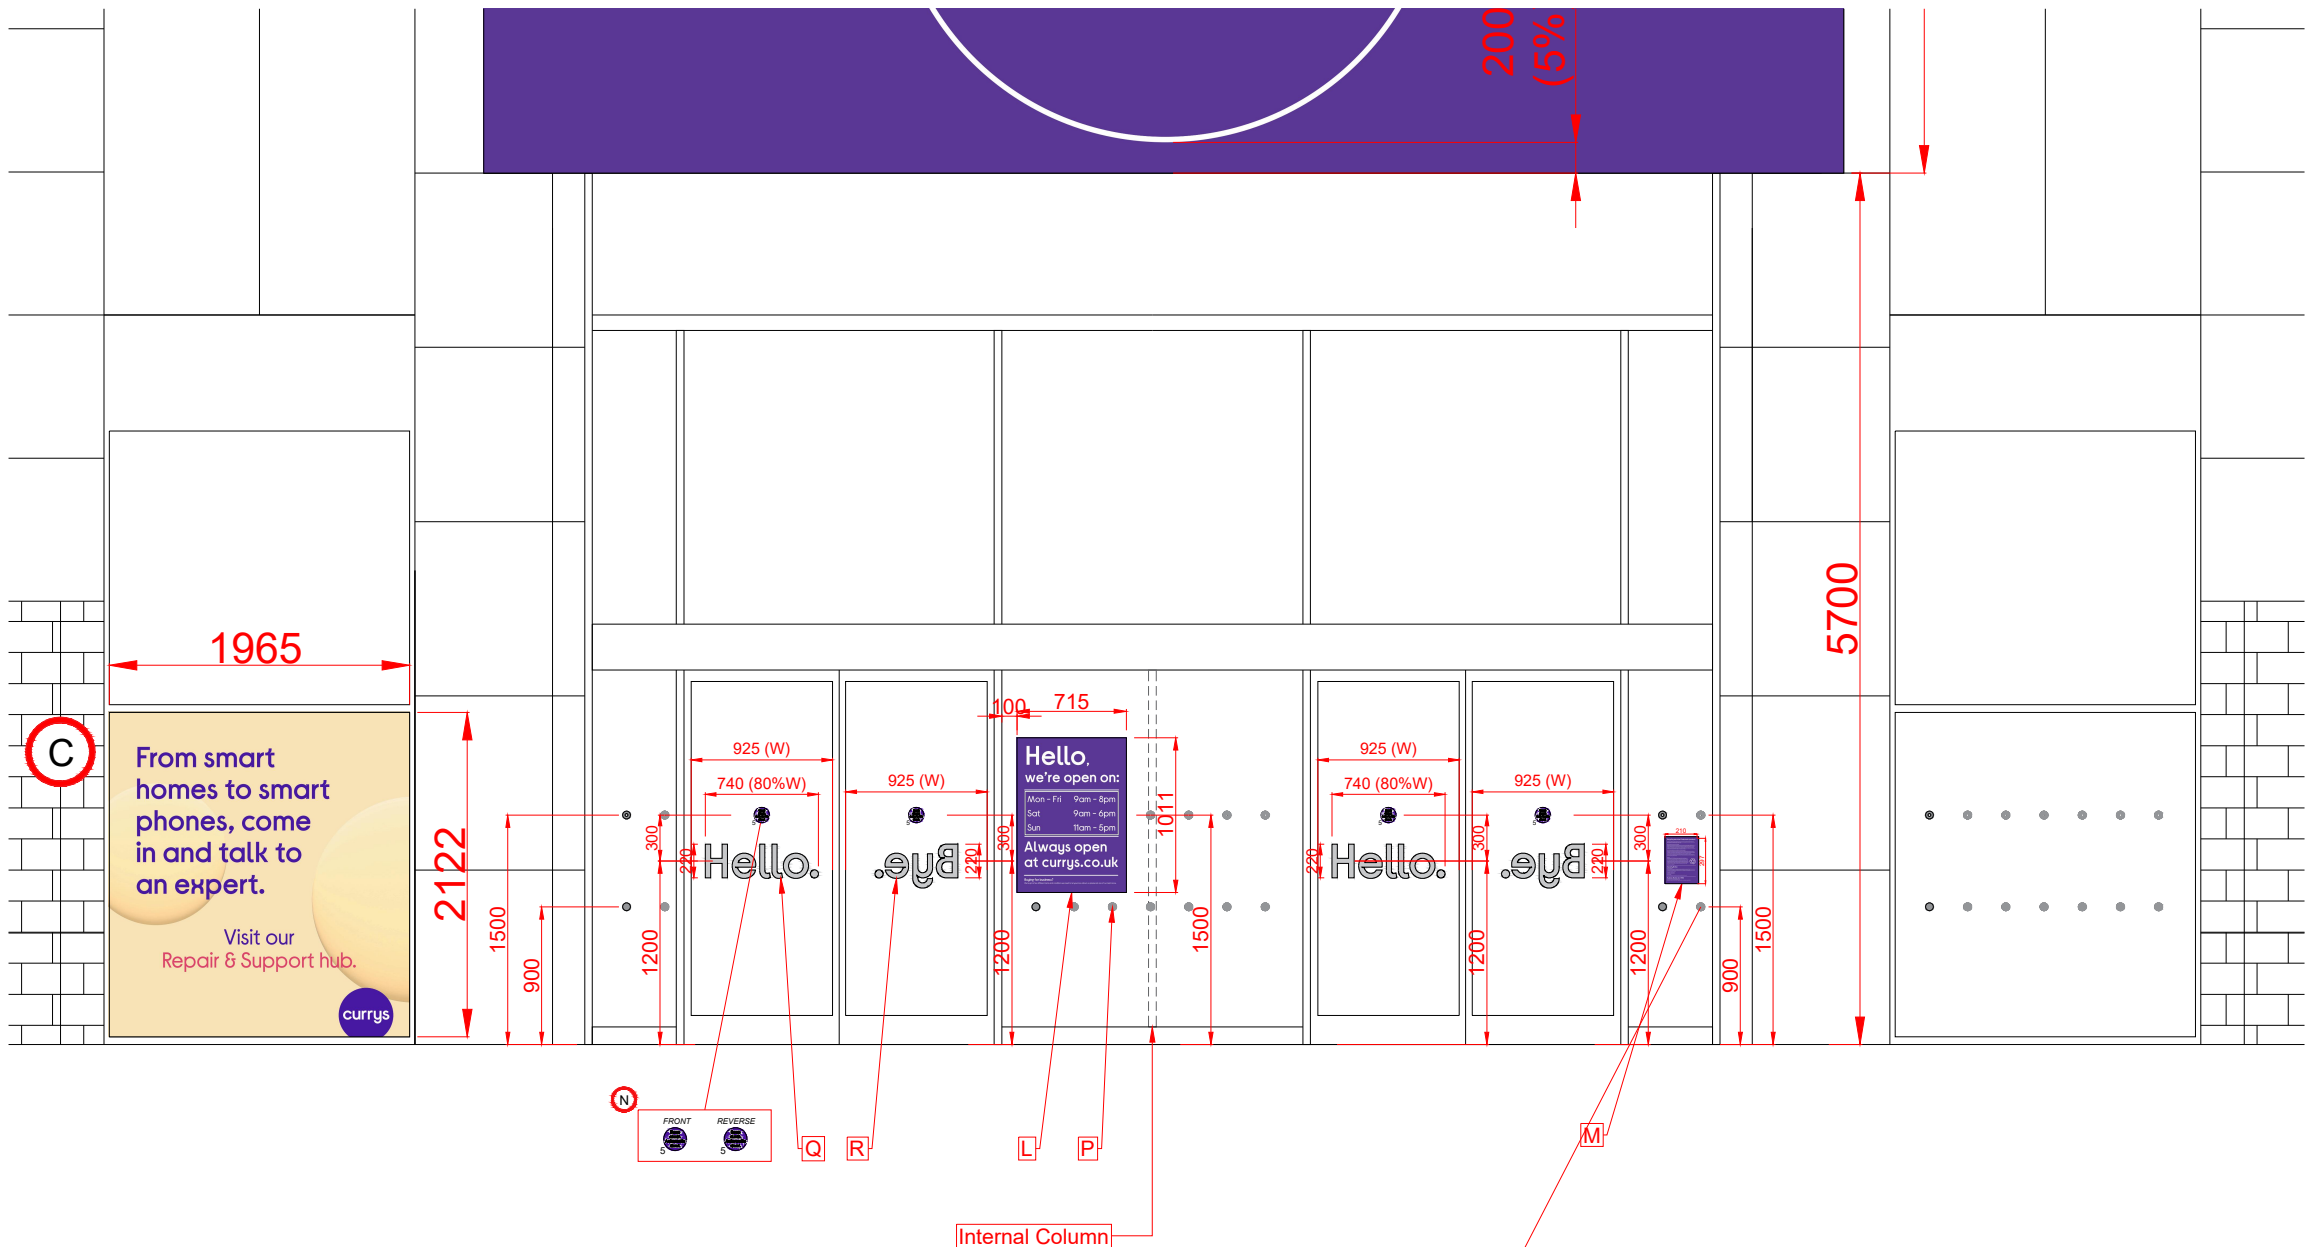


A FRONT ELEVATION
1 : 50 @ A3

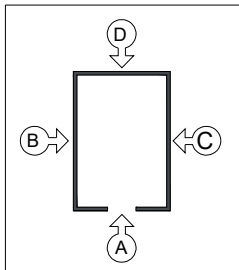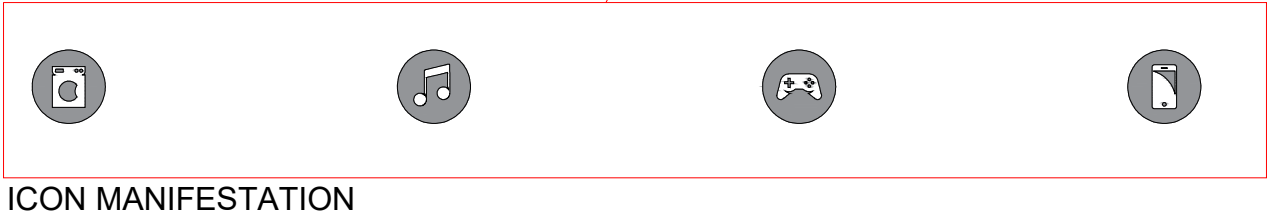


MANCHESTER CHEETHAM HILL		
ADDRESS: CHEETHAM HILL RETAIL PARK, ELIZABETH STREET, MANCHESTER, M8 8BB		
TITLE: EXTERNAL SIGN SCHEME		
STORE NUMBER: 1612	SCALE: AS SHOWN	DATE: 07/06/21
PROJECT NUMBER: 280521-JH01	REVISION: A	
DRAWN BY: SM	DESIGNED BY: PRINCIPLES	VERSION: 2021 V1.2

SIGN SPECIFICATION

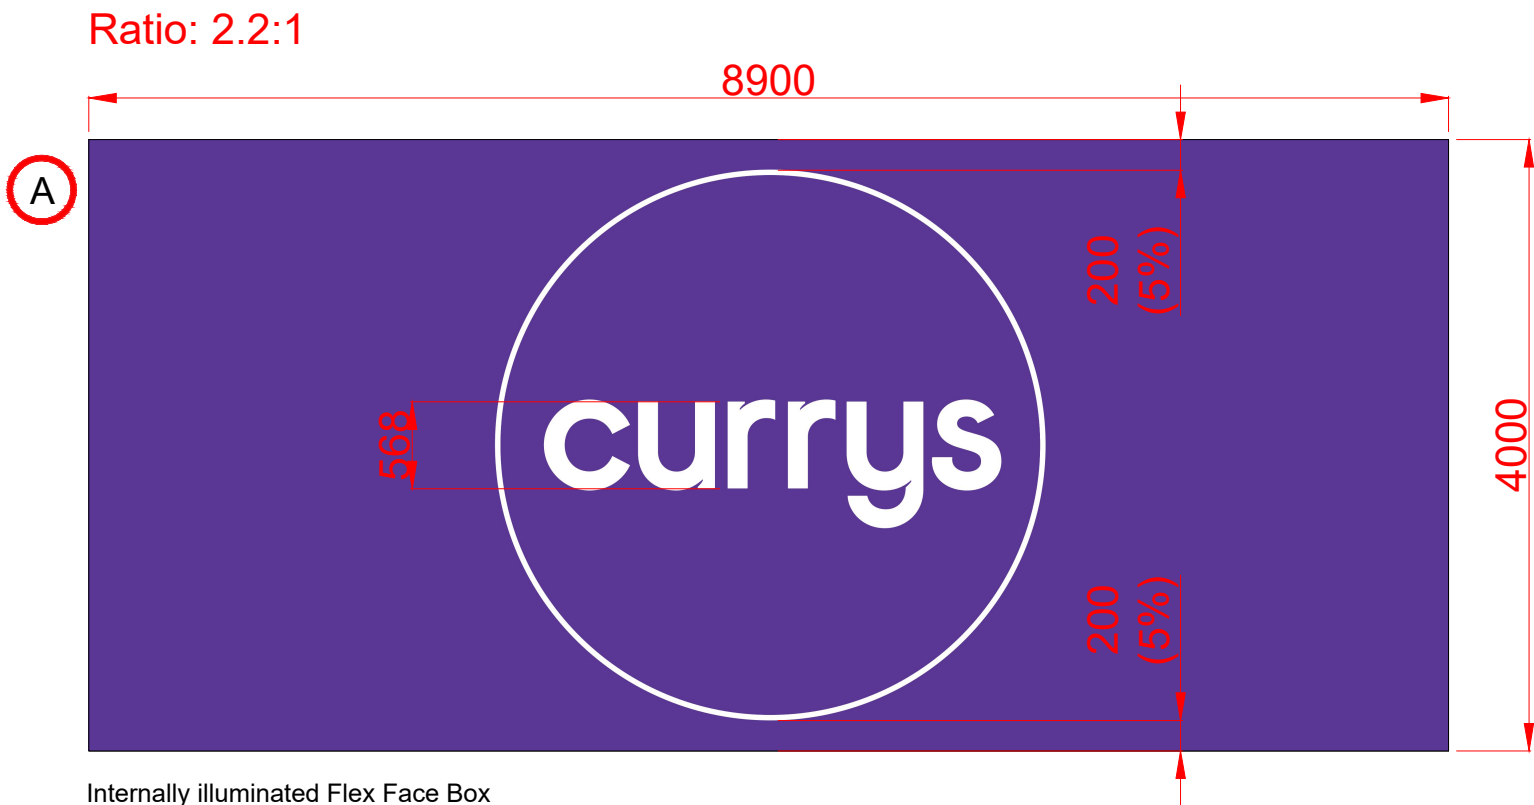


Internally illuminated Flex Face Box
Econoflex frame, Returns to match Pantone 2091 U
LEDS SPEC: Sloan VL Plus 3, 100cdm₂ approx

Qty: 1

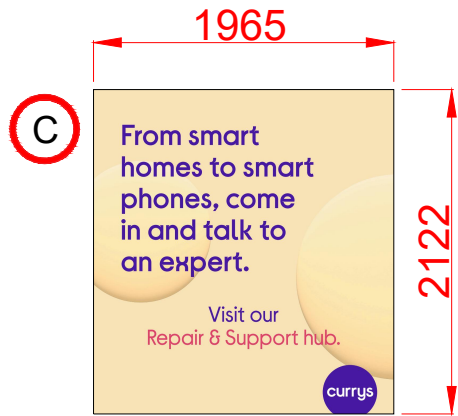

Internally illuminated Flex Face Box
Econoflex frame, Returns to match Pantone 2091 U
LEDS SPEC: Sloan VL Plus 3, 100cdm₂ approx

Qty: 1

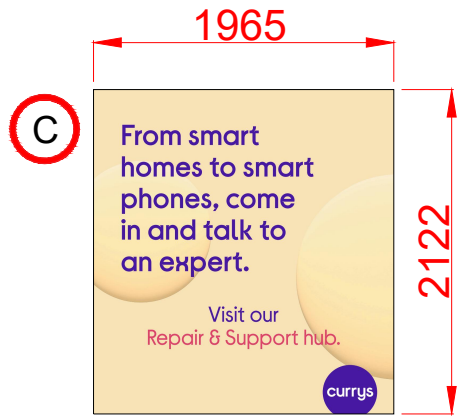


Digi-printed vinyl, complete with matt laminate.
Reverse print to clear vinyl DRYTAC polar
premium clear and back with white blackout
MACTAC 9722-00 (or translucent vinyl
MACTAC 9798-60) as required, site-specific.

Qty: 1



Opal Acrylic with applied graphic -
Double Sided
Qty: 2

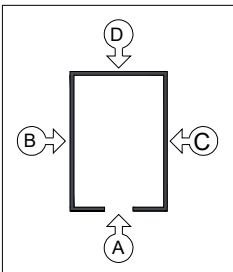

Dixons Carphone		
MANCHESTER CHEETHAM HILL		
ADDRESS: CHEETHAM HILL RETAIL PARK, ELIZABETH STREET, MANCHESTER, M8 8BB		
TITLE: EXTERNAL SIGN SCHEME		
STORE NUMBER: 1612	SCALE: AS SHOWN	DATE: 07/06/21
PROJECT NUMBER: 280521-JH01	REVISION: A	
DRAWN BY: SM	DESIGNED BY: PRINCIPLES	VERSION: 2021 V1.2


SIGN SPECIFICATION



OPENING HOURS
Digitally printed contravision Vinyl OWV 5500,
Print reverse to clear film with white ink to infill
text and central window cut out. Static cling
hours vinyl for placement in cutout window.

Qty: 1


J Ratio 1.8:1

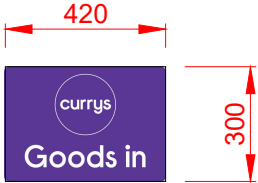

Acrylic Panel sign with
applied graphic

Qty: 1

SCALE 1 : 20 @ A3

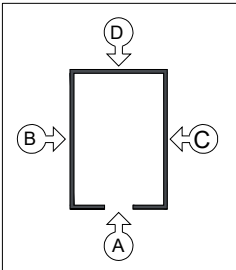

MANCHESTER CHEETHAM HILL

CHEETHAM HILL RETAIL PARK, ELIZABETH STREET, MANCHESTER, M8 8BB

EXTERNAL SIGN SCHEME

STORE NUMBER1612

SCALEAS SHOWN

DATE07/06/21

DRAWING NUMBER280521-JH01

REVISIONA

DRAWN BYSM

DESIGNED BYPRINCIPLES

VERSION2021 V1.2