

FOUNTAIN HOUSE - PROPOSED SIGNAGE

5500mm AGL


ITEM 01A & 01B (Qty 2) PICTORIAL SIGNS

New pictorials to fit existing gibbets

Featuring:

- Timber panels finished Railings No. 31.
- Timber trim finished Black.
- Face deroated display to match Dulux Heritage Chalk White.
- Externally illuminated by LED trough lights.
- All to fit existing gibbet.

Scale 1:20

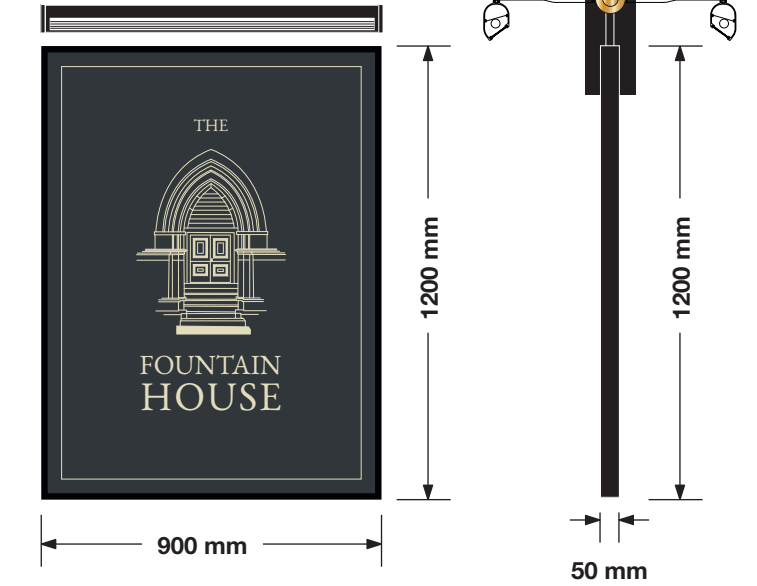

1500mm AGL



ITEM 03A, 03B & 03C (Qty 03)

Illuminated A3 Brass menu case (L).

Featuring:

- 600 mm x 520 mm A3 menu case.
- Visual area inlined by 10 mm.
- 50 mm frame.
- Internal LED Illumination.

Scale 1:10

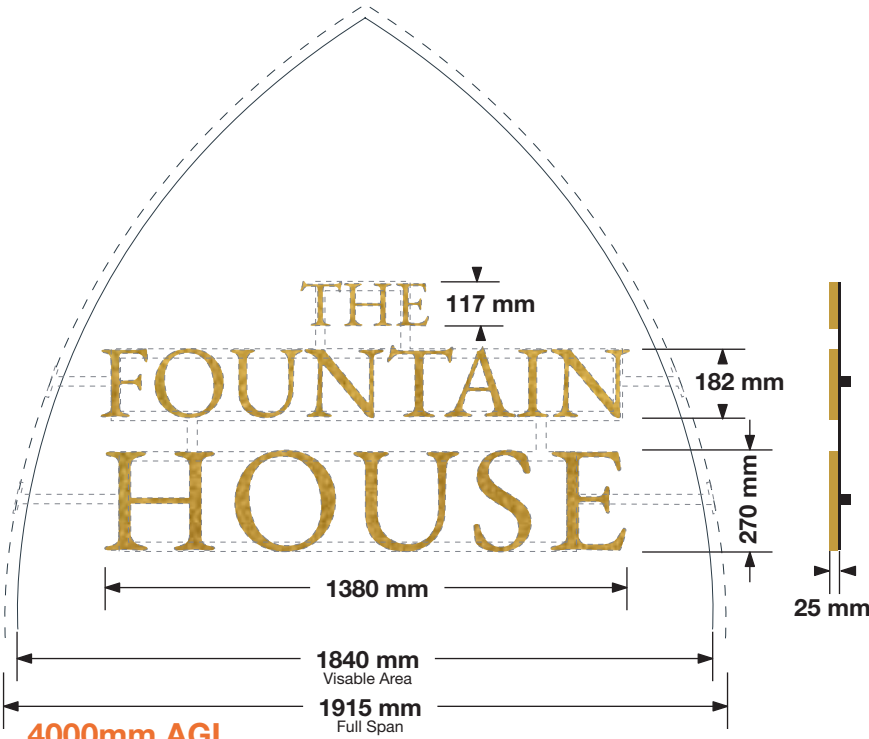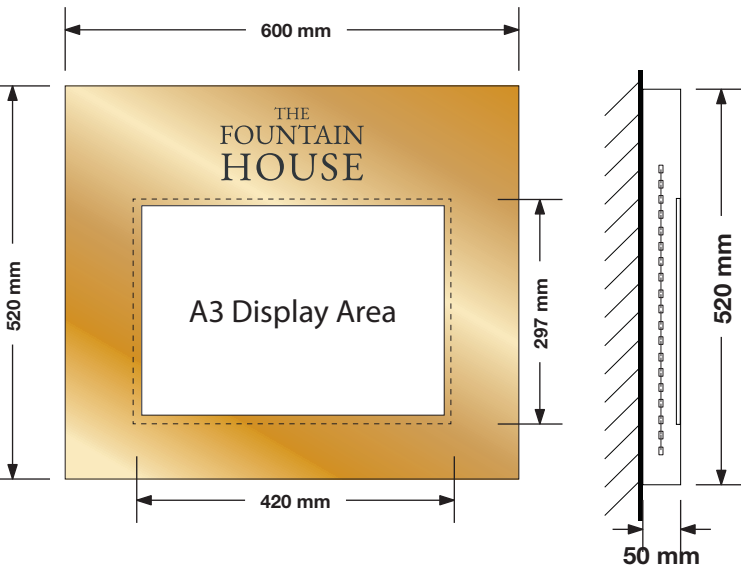

4000mm AGL


ITEM 02 (Qty 1 Set) IDIVIDUAL LETTERS

Individual letters finished Antique Gold


Featuring:

- Individual letters finished Antique Gold.
- Mounted on a framework (TBC) finish Black

Scale 1:20

 

Scale 1:20 @ A3

 

Scale 1:10 @ A3



PLANNING

PAGE 1 OF 7



GREENE KING
BURY ST EDMUNDS

THE FOUNTAIN HOUSE
THE MEMORIAL HALL
ALBERT SQUARE
MANCHESTER
M2 5PF

162813
24/06/13 - JAC

COPYRIGHT :
THE ATTACHED DESIGNS AND ILLUSTRATIONS
ARE INTENDED SOLELY FOR, AND SHOULD
ONLY BE USED BY, THOSE TO WHOM THIS
DESIGN SPECIFICATION IS ADDRESSED.

THE CONTENTS ARE STRICTLY
PRIVATE AND CONFIDENTIAL.
ANY FORM OF REPRODUCTION,
DISSEMINATION, COPYING, DISCLOSURE,
MODIFICATION OR DISTRIBUTION IS STRICTLY
PROHIBITED WITHOUT THE PRIOR WRITTEN
CONSENT OF ASHLEIGH SIGNS LTD

(COMPANY NUMBER : 1325080)
WHOSE REGISTERED ADDRESS IS:
ASHLEIGH HOUSE, BECKBRIDGE ROAD,
NORMANTON INDUSTRIAL ESTATE,
NORMANTON. WF6 1TE

Sign Colour

ANTIQUE GOLD

RAILINGS
NO 31

DULUX HERITAGE
CHALK WHITE

Brass

Brand Typefaces

EB Garamond Regular

FOUNTAIN HOUSE - EXISTING SIGNAGE



PLANNING
PAGE 2 OF 7



FRONT ELEVATION



SIDE ELEVATION



GREENE KING
BURY ST EDMUNDS

THE FOUNTAIN HOUSE
THE MEMORIAL HALL
ALBERT SQUARE
MANCHESTER
M2 5PF

162813
24/06/13 - JAC



COPYRIGHT :
THE ATTACHED DESIGNS AND ILLUSTRATIONS
ARE INTENDED SOLELY FOR, AND SHOULD
ONLY BE USED BY, THOSE TO WHOM THIS
DESIGN SPECIFICATION IS ADDRESSED.

THE CONTENTS ARE STRICTLY
PRIVATE AND CONFIDENTIAL.
ANY FORM OF REPRODUCTION,
DISSEMINATION, COPYING, DISCLOSURE,
MODIFICATION OR DISTRIBUTION IS STRICTLY
PROHIBITED WITHOUT THE PRIOR WRITTEN
CONSENT OF ASHLEIGH SIGNS LTD
(COMPANY NUMBER : 1325080)
WHOSE REGISTERED ADDRESS IS:
ASHLEIGH HOUSE, BECKBRIDGE ROAD,
NORMANTON INDUSTRIAL ESTATE,
NORMANTON. WF6 1TE

FOUNTAIN HOUSE - PROPOSED SIGNAGE



PLANNING
PAGE 3 OF 7

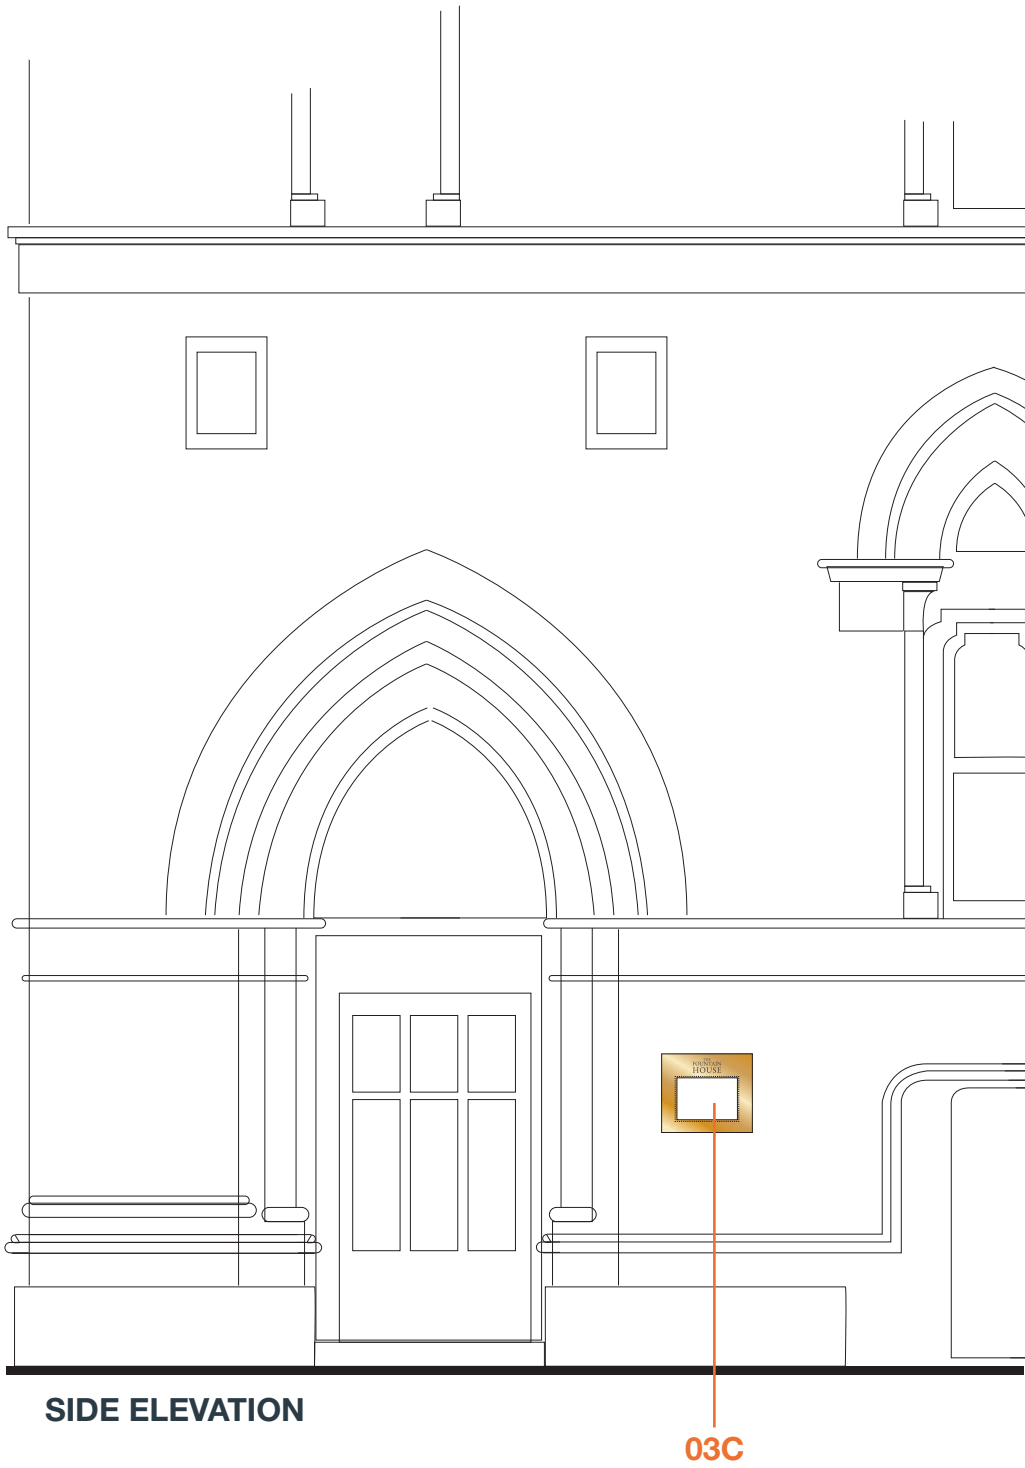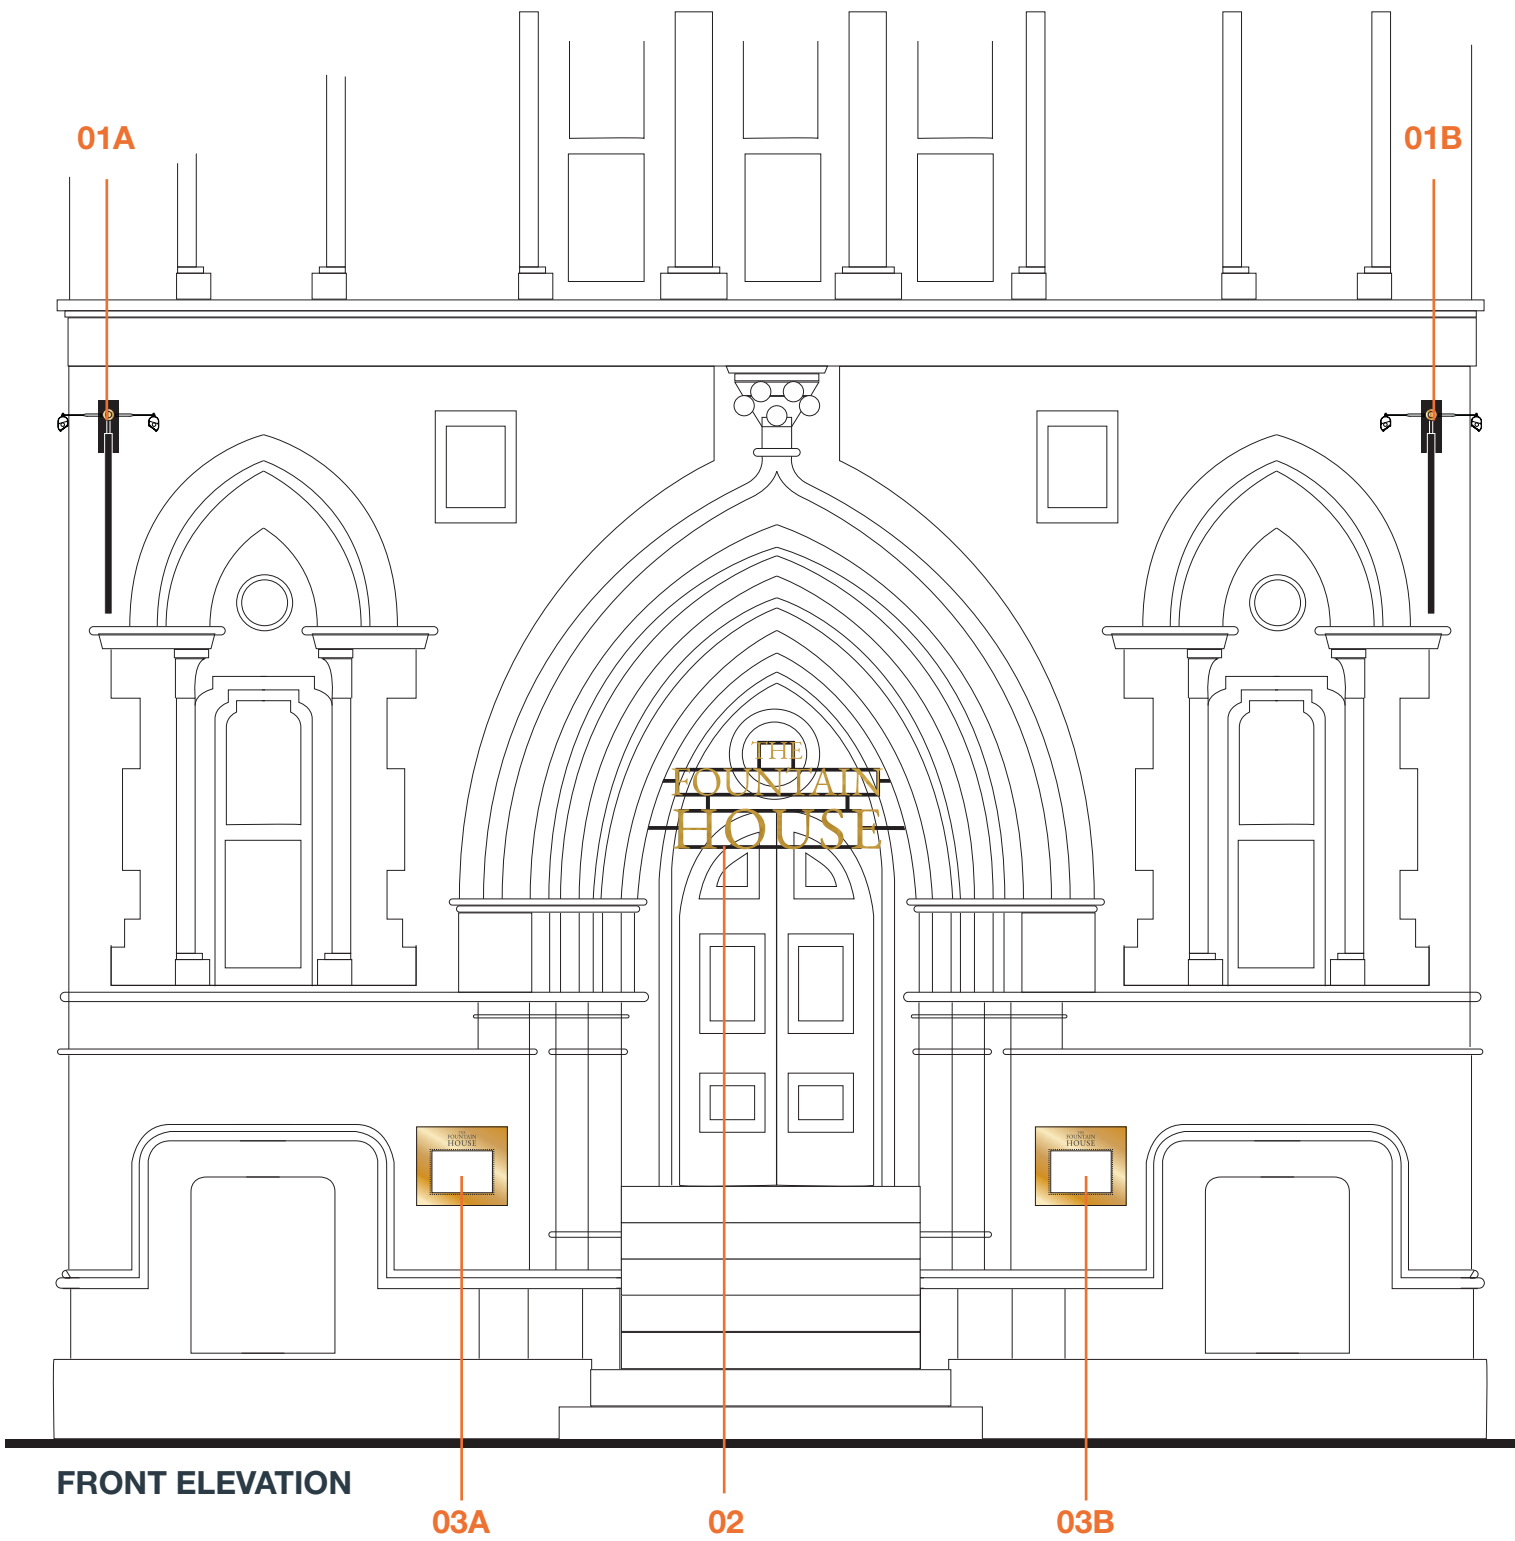


THE FOUNTAIN HOUSE
THE MEMORIAL HALL
ALBERT SQUARE
MANCHESTER
M2 5PF


162813
24/06/13 - JAC

COPYRIGHT :
THE ATTACHED DESIGNS AND ILLUSTRATIONS
ARE INTENDED SOLELY FOR, AND SHOULD
ONLY BE USED BY, THOSE TO WHOM THIS
DESIGN SPECIFICATION IS ADDRESSED.

**THE CONTENTS ARE STRICTLY
PRIVATE AND CONFIDENTIAL.**
ANY FORM OF REPRODUCTION,
DISSEMINATION, COPYING, DISCLOSURE,
MODIFICATION OR DISTRIBUTION IS STRICTLY
PROHIBITED WITHOUT THE PRIOR WRITTEN
CONSENT OF ASHLEIGH SIGNS LTD
(COMPANY NUMBER : 1325080)
WHOSE REGISTERED ADDRESS IS:
ASHLEIGH HOUSE, BECKBRIDGE ROAD,
NORMANTON INDUSTRIAL ESTATE,
NORMANTON. WF6 1TE



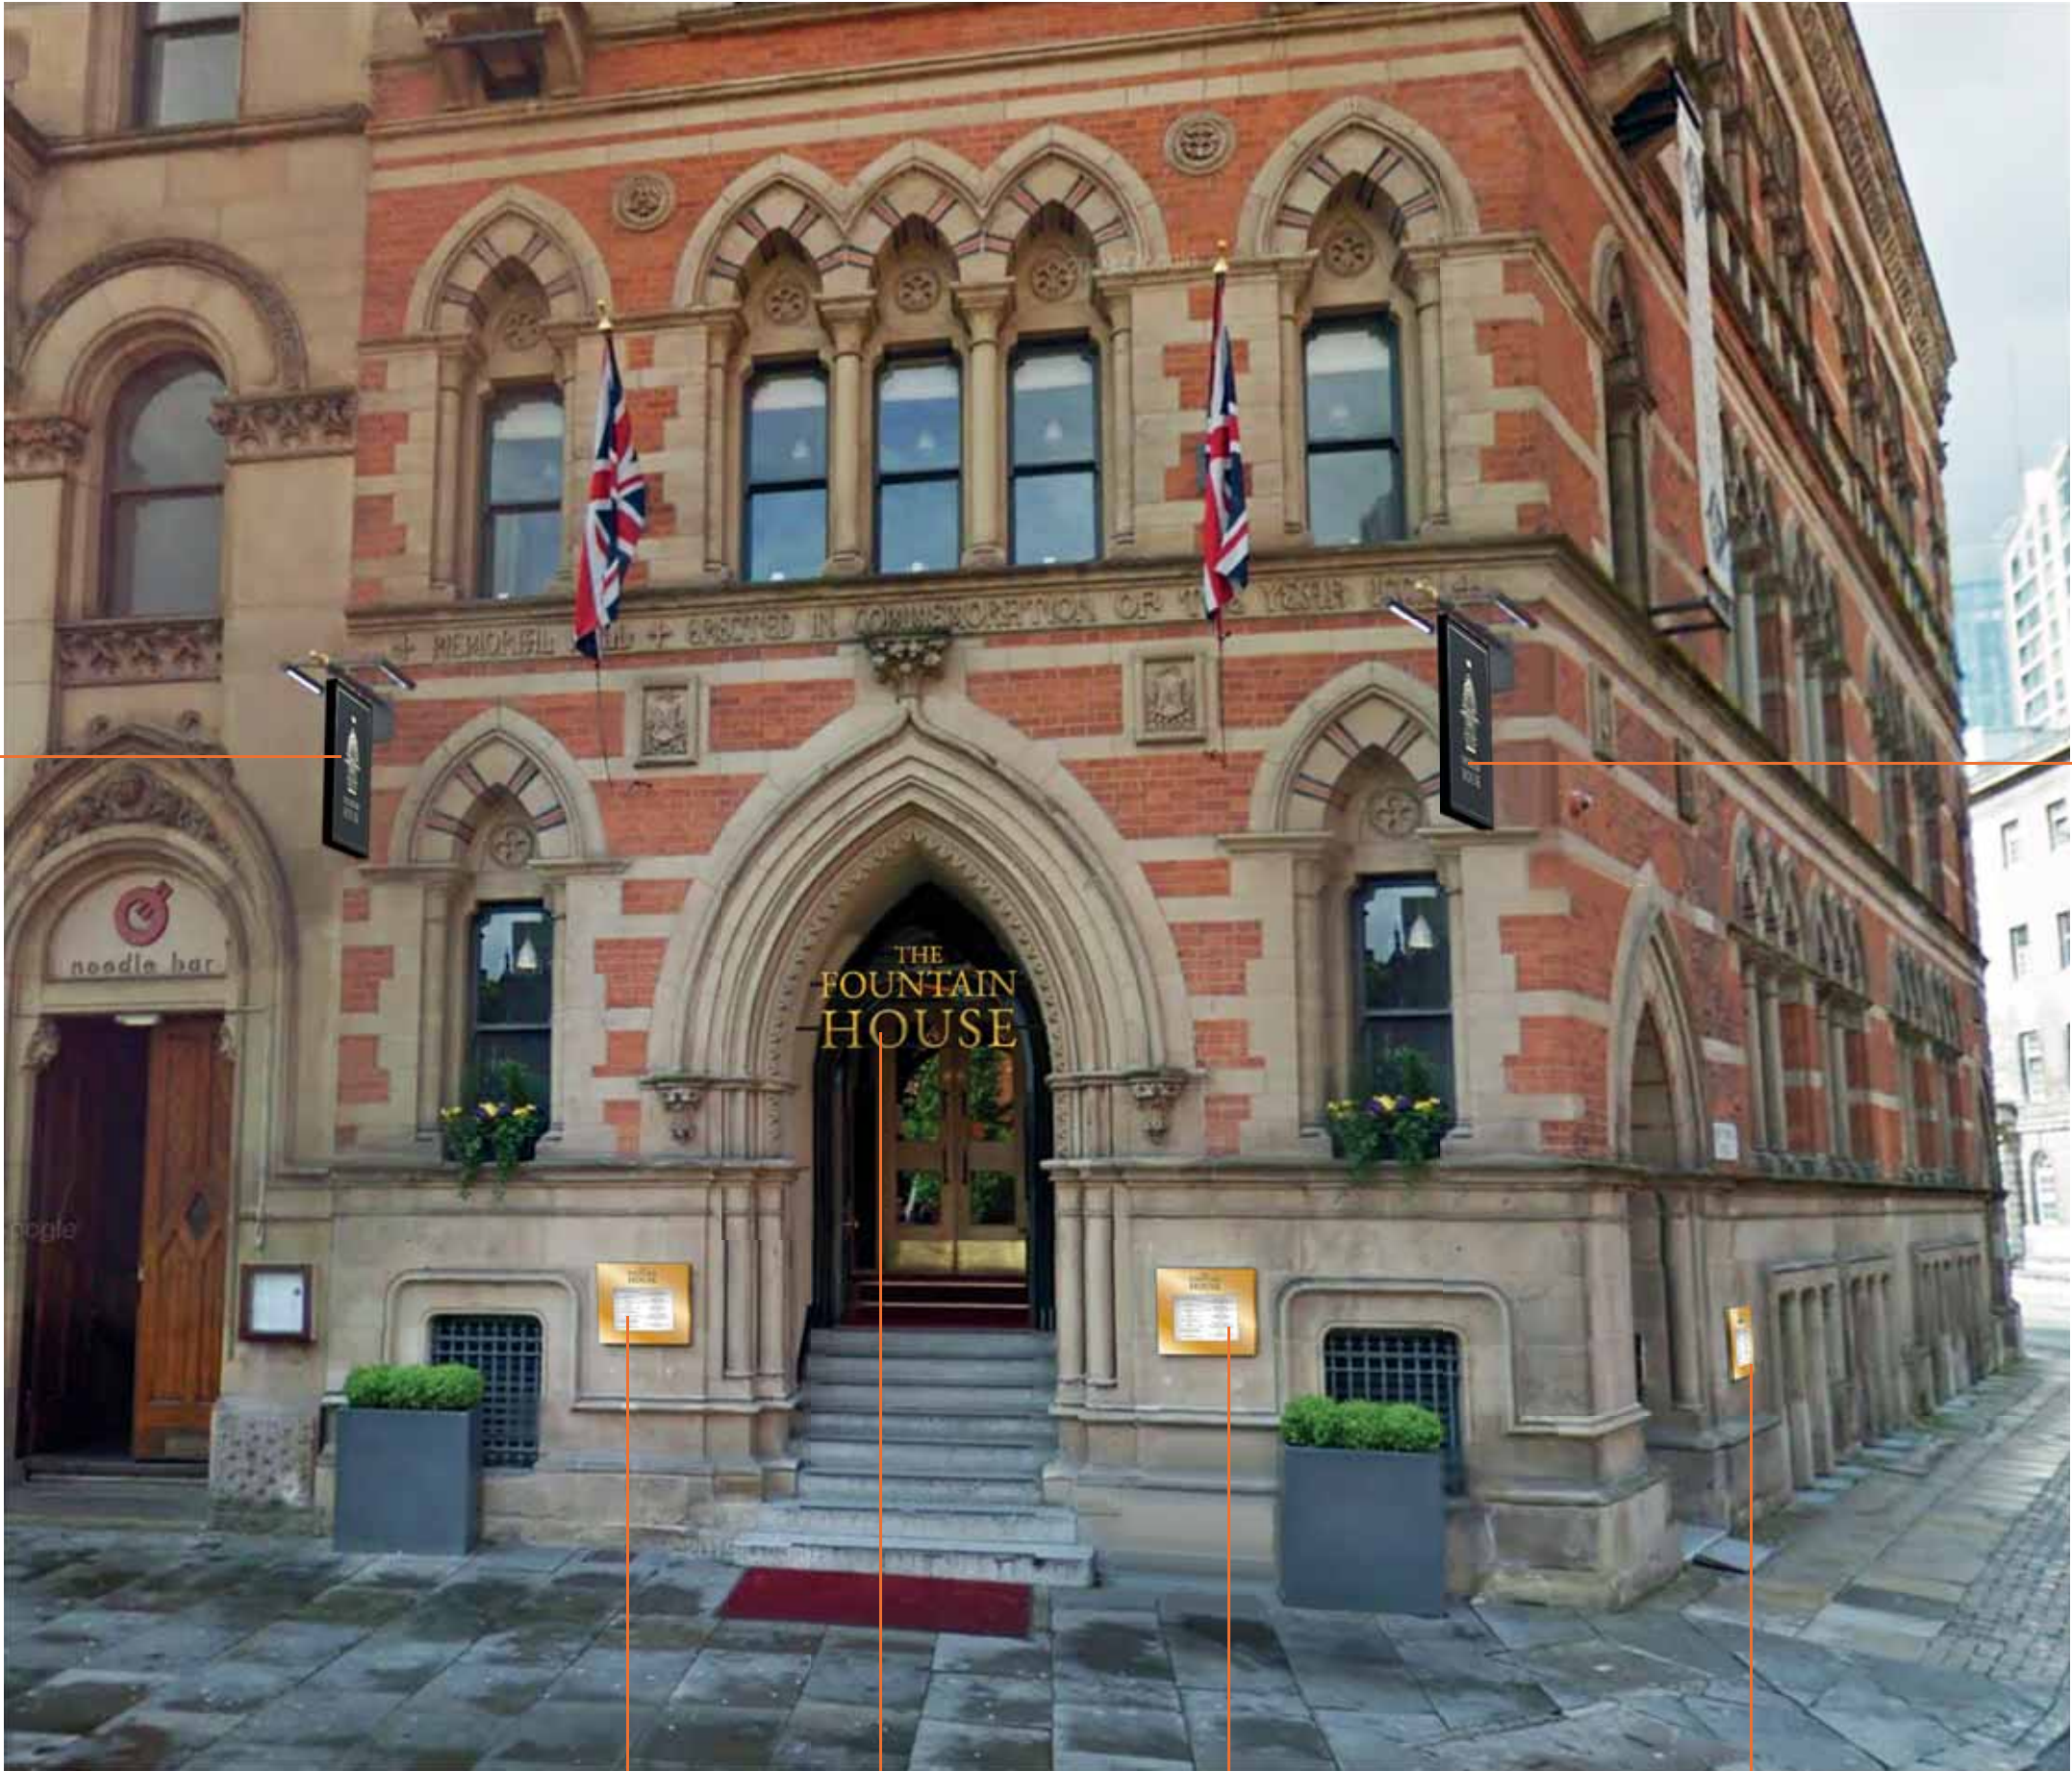

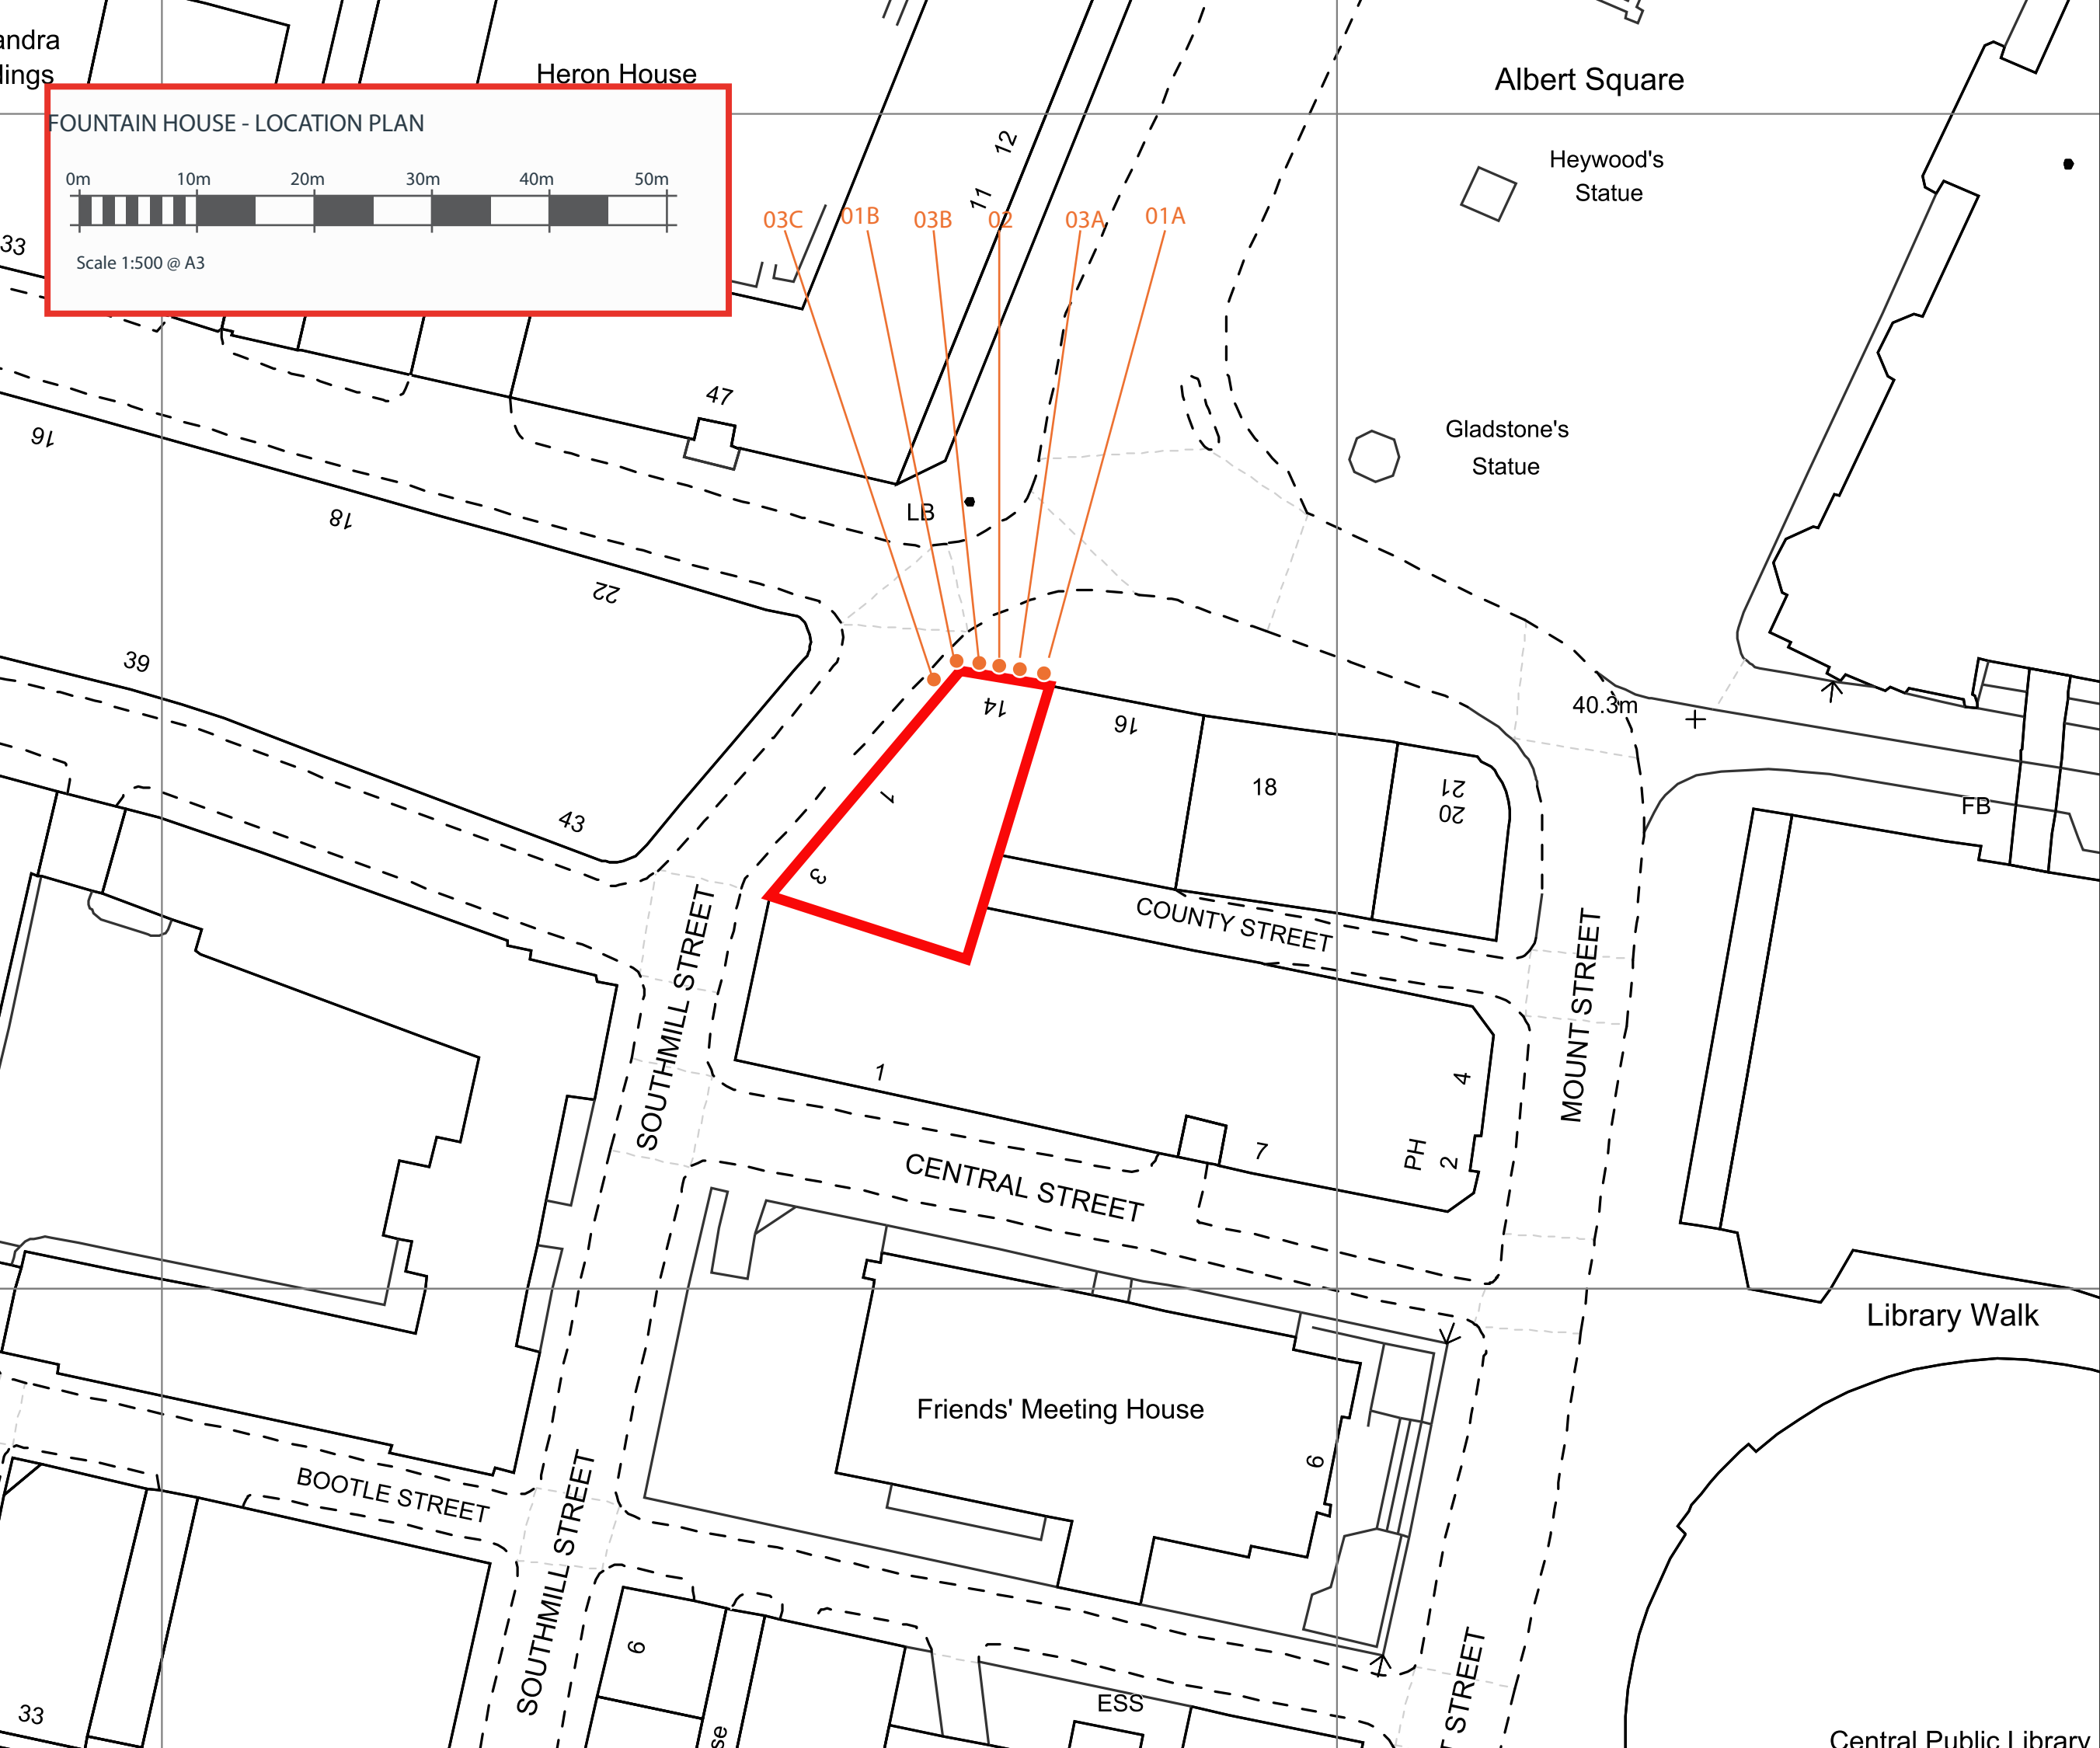

FOUNTAIN HOUSE - LOCATION PLAN





0m 10m 20m 30m 40m 50m

Scale 1:500 @ A3



M2 5PF FOUNTAIN HOUSE


FOUNTAIN HOUSE - SITE PLAN

  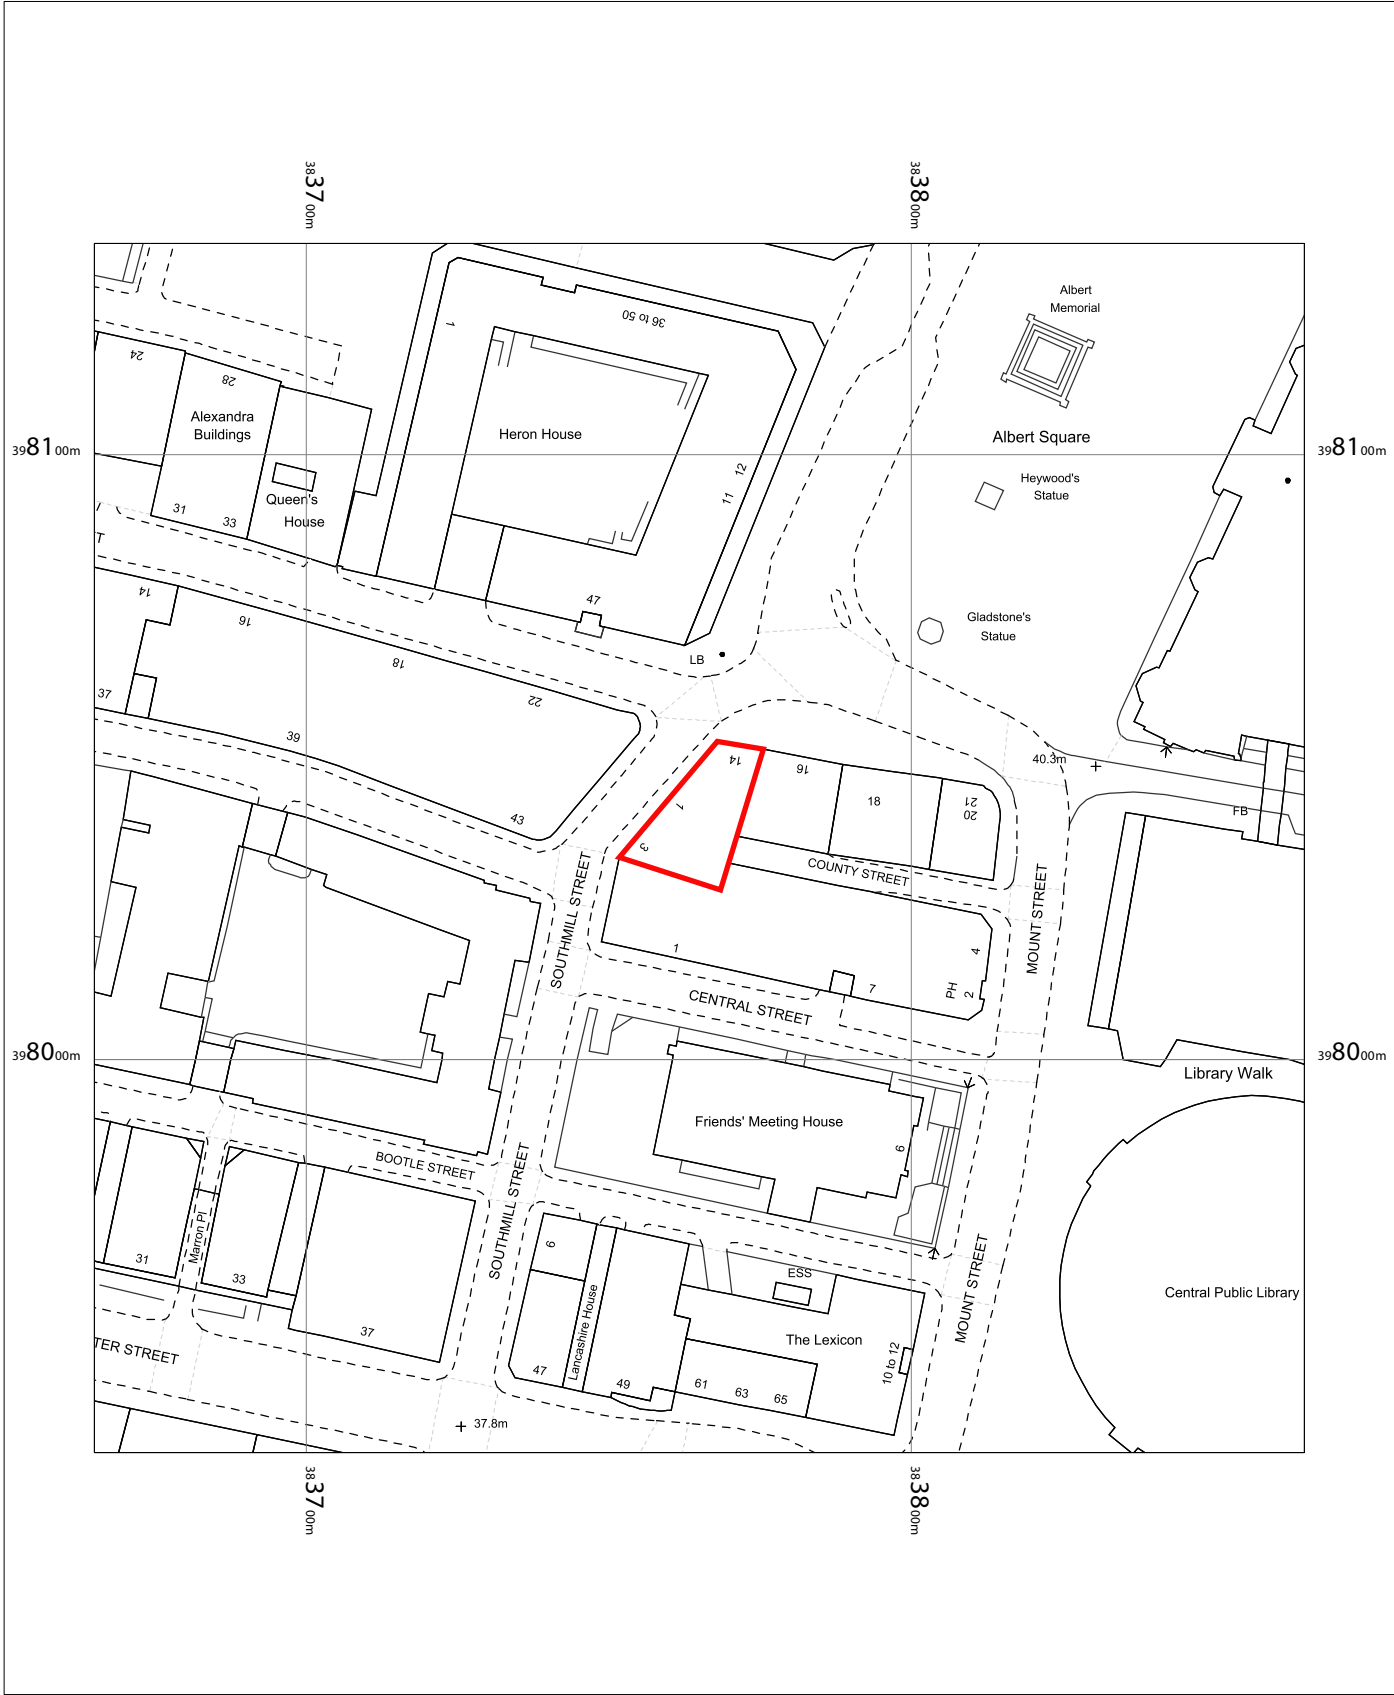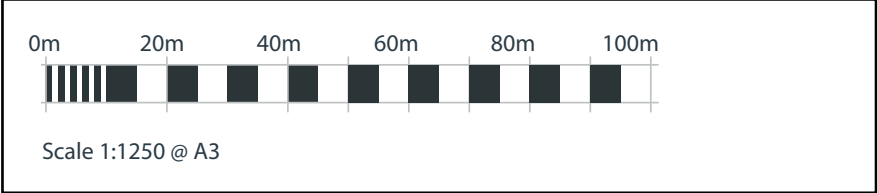

OS MasterMap 1250/2500/10000 scale
Friday, June 25, 2021, ID: CM-00972206
www.centremapslive.co.uk

1:1250 scale print at A4, Centre: 383765 E, 398035 N

© Crown Copyright Ordnance Survey. Licence no. 100019980

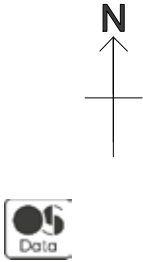

PLANNING
PAGE 7 OF 7



THE FOUNTAIN HOUSE
THE MEMORIAL HALL
ALBERT SQUARE
MANCHESTER
M2 5PF

162813
24/06/13 - JAC

COPYRIGHT :
THE ATTACHED DESIGNS AND ILLUSTRATIONS
ARE INTENDED SOLELY FOR, AND SHOULD
ONLY BE USED BY, THOSE TO WHOM THIS
DESIGN SPECIFICATION IS ADDRESSED.

THE CONTENTS ARE STRICTLY
PRIVATE AND CONFIDENTIAL.

ANY FORM OF REPRODUCTION,
DISSEMINATION, COPYING, DISCLOSURE,
MODIFICATION OR DISTRIBUTION IS STRICTLY
PROHIBITED WITHOUT THE PRIOR WRITTEN
CONSENT OF ASHLEIGH SIGNS LTD

(COMPANY NUMBER : 1325080)
WHOSE REGISTERED ADDRESS IS:
ASHLEIGH HOUSE, BECKBRIDGE ROAD,
NORMANTON INDUSTRIAL ESTATE,
NORMANTON, WF6 1TE