


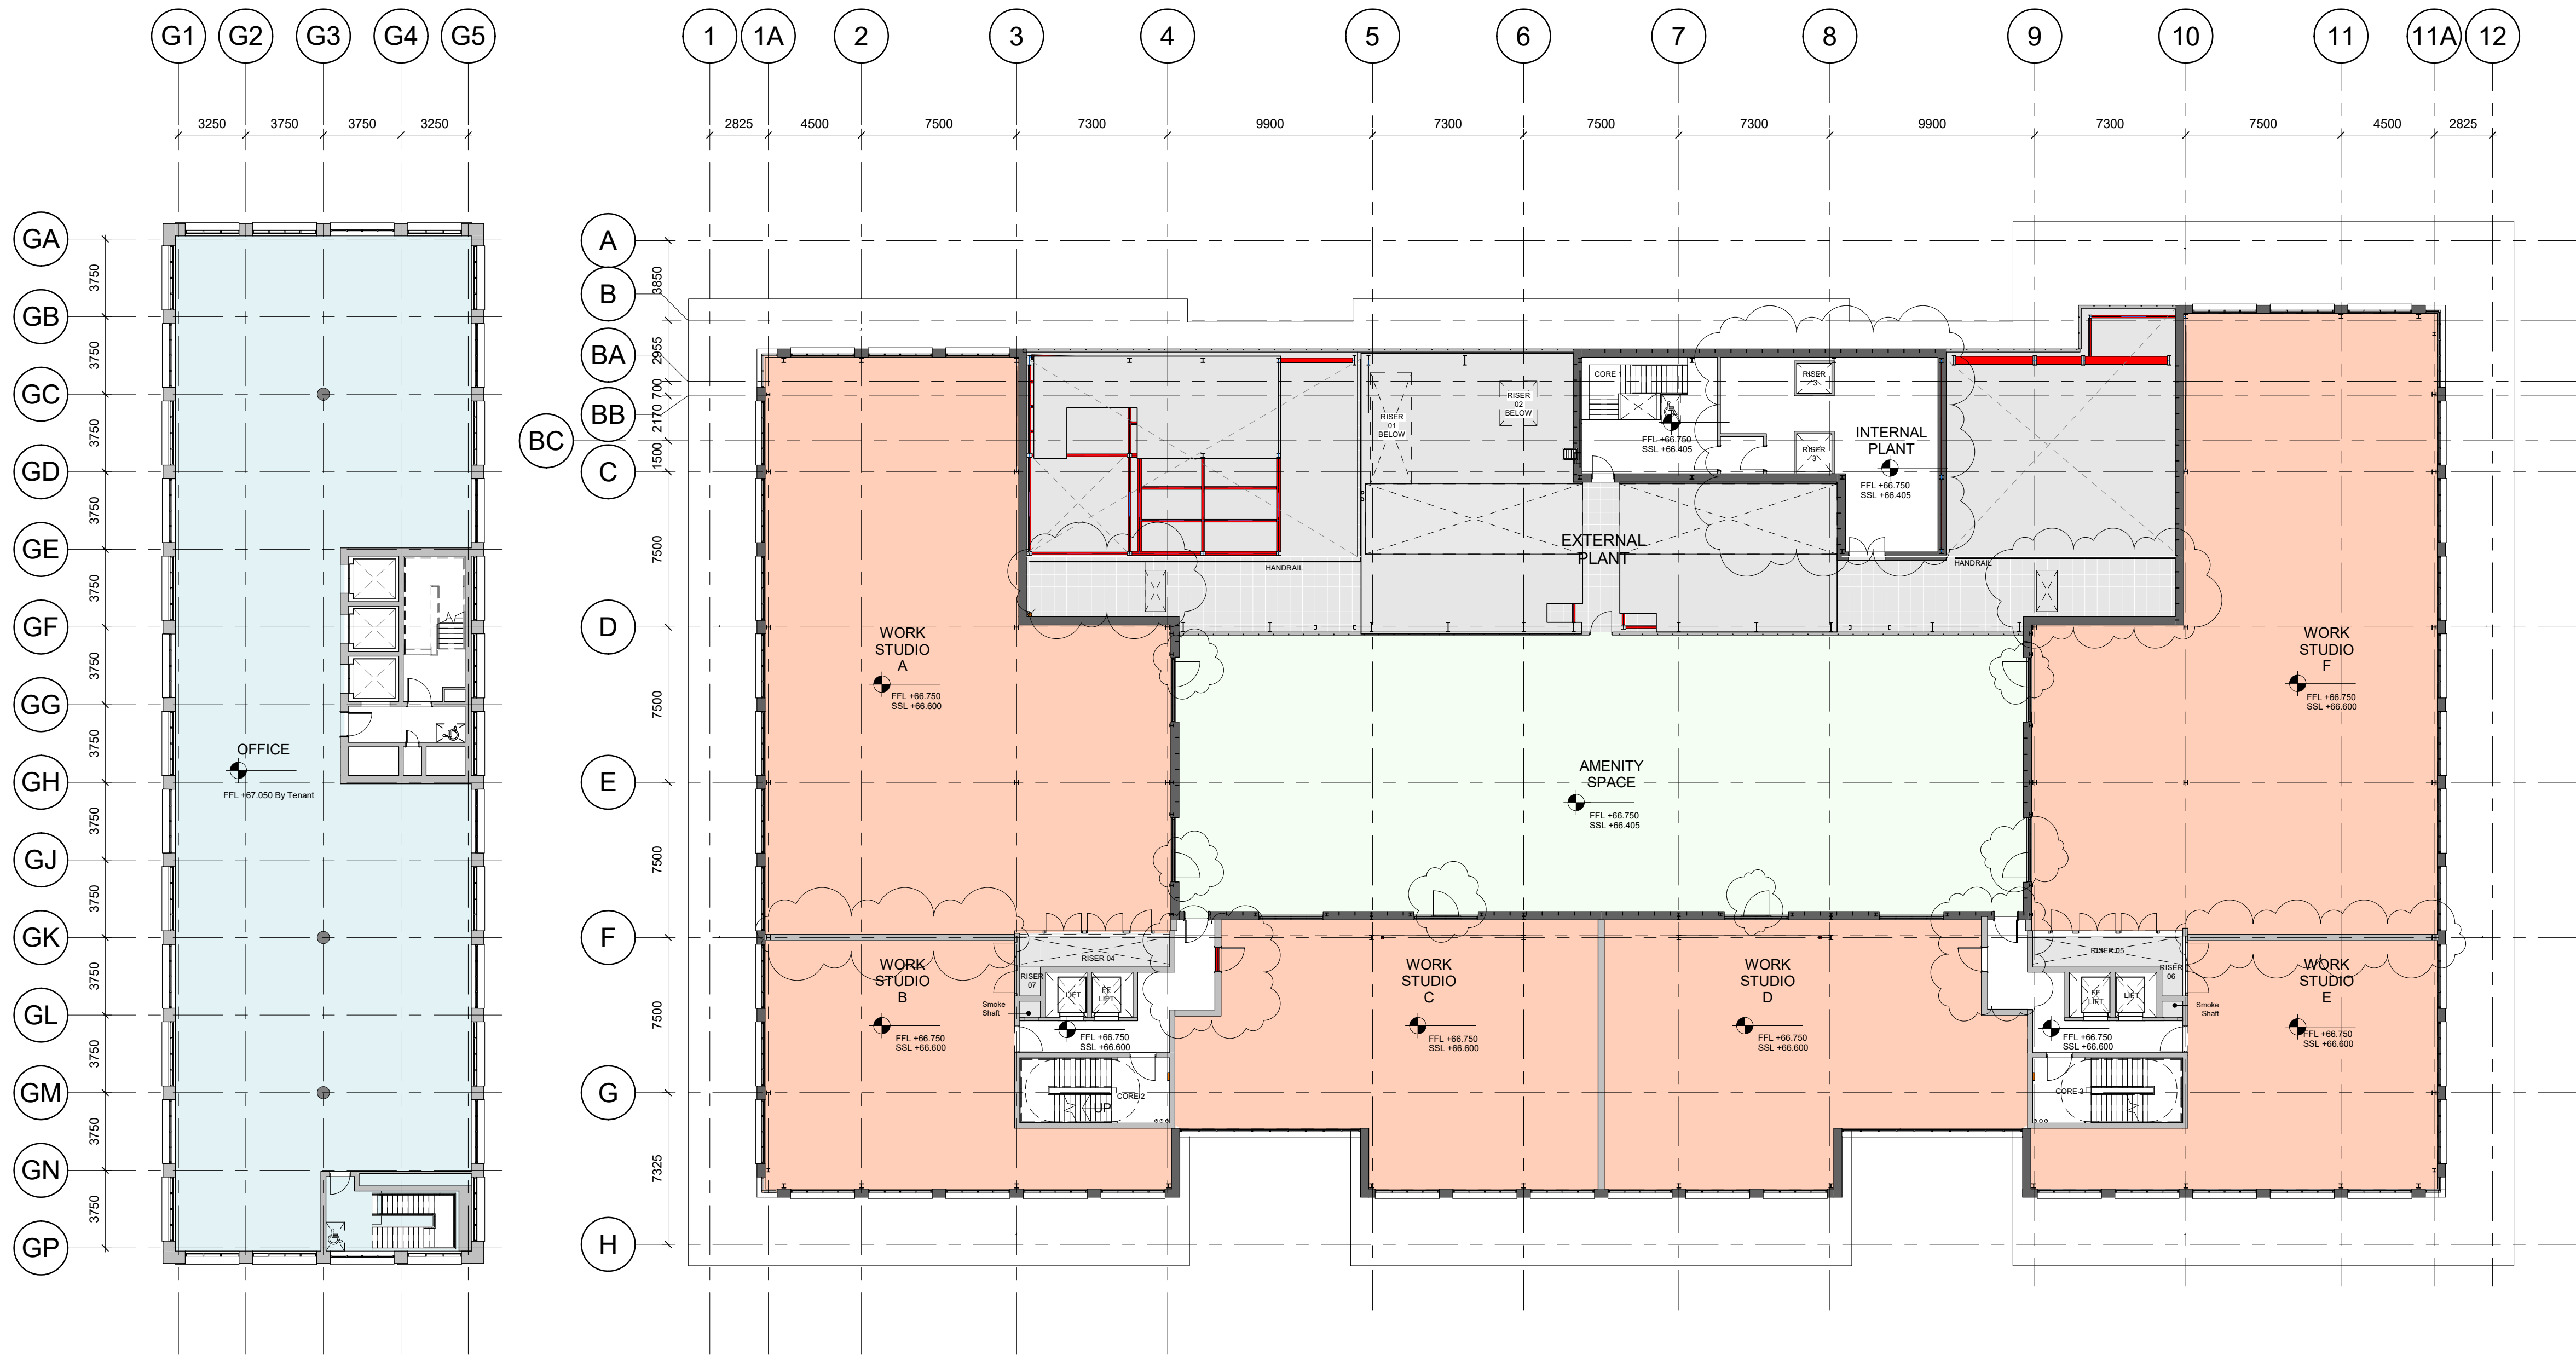

KEY PLAN

GRAPE STREET
No. 1
SOUTH STREET
Block 03
Block 02
Block 01
STUDIO WAY
NORTH STREET

NOTES

THIS DRAWING MUST NOT BE SCALED.

ALL DIMENSIONS ARE TO BE VERIFIED AND CHECKED ON SITE. ANY DISCREPANCIES THAT ARE, OR BECOME APPARENT SHOULD BE REPORTED TO CHAPMAN TAYLOR.

AREAS INDICATED ARE APPROXIMATE GROSS INTERNAL AND NET INTERNAL AREAS. THEY RELATE TO THE LIKELY AREAS OF THE BUILDING AT THE CURRENT STAGE OF DESIGN. ANY DECISIONS TO BE MADE ON THE BASIS OF THESE PREDICTIONS, WHETHER AS TO PROJECT VIABILITY, PRE-LETTING, LEASE AGREEMENTS, OR THE LIKE, SHOULD INCLUDE DUE ALLOWANCE FOR THE INCREASES AND DECREASES INHERENT IN THE DESIGN DEVELOPMENT AND BUILDING PROCESS.

© COPYRIGHT CHAPMAN TAYLOR 2020

Key

- Office (NIA)
- Commercial (NSA)
- Amenity Space
- Plant / Storage

Entrance Type

- Office
- Retail
- Services

REV	DATE	BY	DESCRIPTION	CHK'D
P07	28.01.2020	AE/NP	FOR PLANNING ISSUE	MD
P06	15.03.2019	RV	Non Material Amendment	MD
P05	25.10.2018	AE/AC/NP	Recreational space omitted & office space increased.	MD
P04	05.10.2018	AE/AC/NP	View range amended. Public realm amended. Layout added. Refuge locations added	MD
P03	28.09.2018	AE/AC/NP	FOR PLANNING ISSUE	MD
P02	14.09.2018	AE/AC/NP	General updates - level updates in accordance with structural engineer's most	AE
P01	30.08.2018	AE	PRELIMINARY ISSUE	MD

REV	DATE	BY	DESCRIPTION	CHK'D
P07	28.01.2020	AE/NP	FOR PLANNING ISSUE	MD
P06	15.03.2019	RV	Non Material Amendment	MD
P05	25.10.2018	AE/AC/NP	Recreational space omitted & office space increased.	MD
P04	05.10.2018	AE/AC/NP	View range amended. Public realm amended. Layout added. Refuge locations added	MD
P03	28.09.2018	AE/AC/NP	FOR PLANNING ISSUE	MD
P02	14.09.2018	AE/AC/NP	General updates - level updates in accordance with structural engineer's most	AE
P01	30.08.2018	AE	PRELIMINARY ISSUE	MD

PROJECT STATUS
PLANNING

CLIENT

ALLIED LONDON

PROJECT
MANCHESTER GOODS YARD

ARCHITECT

CHAPMAN TAYLOR
GLOBAL ARCHITECTS & MASTERPLANNERS

DRAWING TITLE
**LEVEL 09 FLOOR PLAN
GENERAL ARRANGEMENT**

Scale 1:200 @ A1

INTERNAL JOB NO.	ISSUE DATE	DRAWN BY	CHECKED BY
2	10	20M	

PROGRAMME ID | PROJECT ID | ORIGINATOR | VOLUME | LEVEL | TYPE | ROLE | NUMBER | REVISION

SJQ 600 CTA XX L09 DR A 07112 P07