


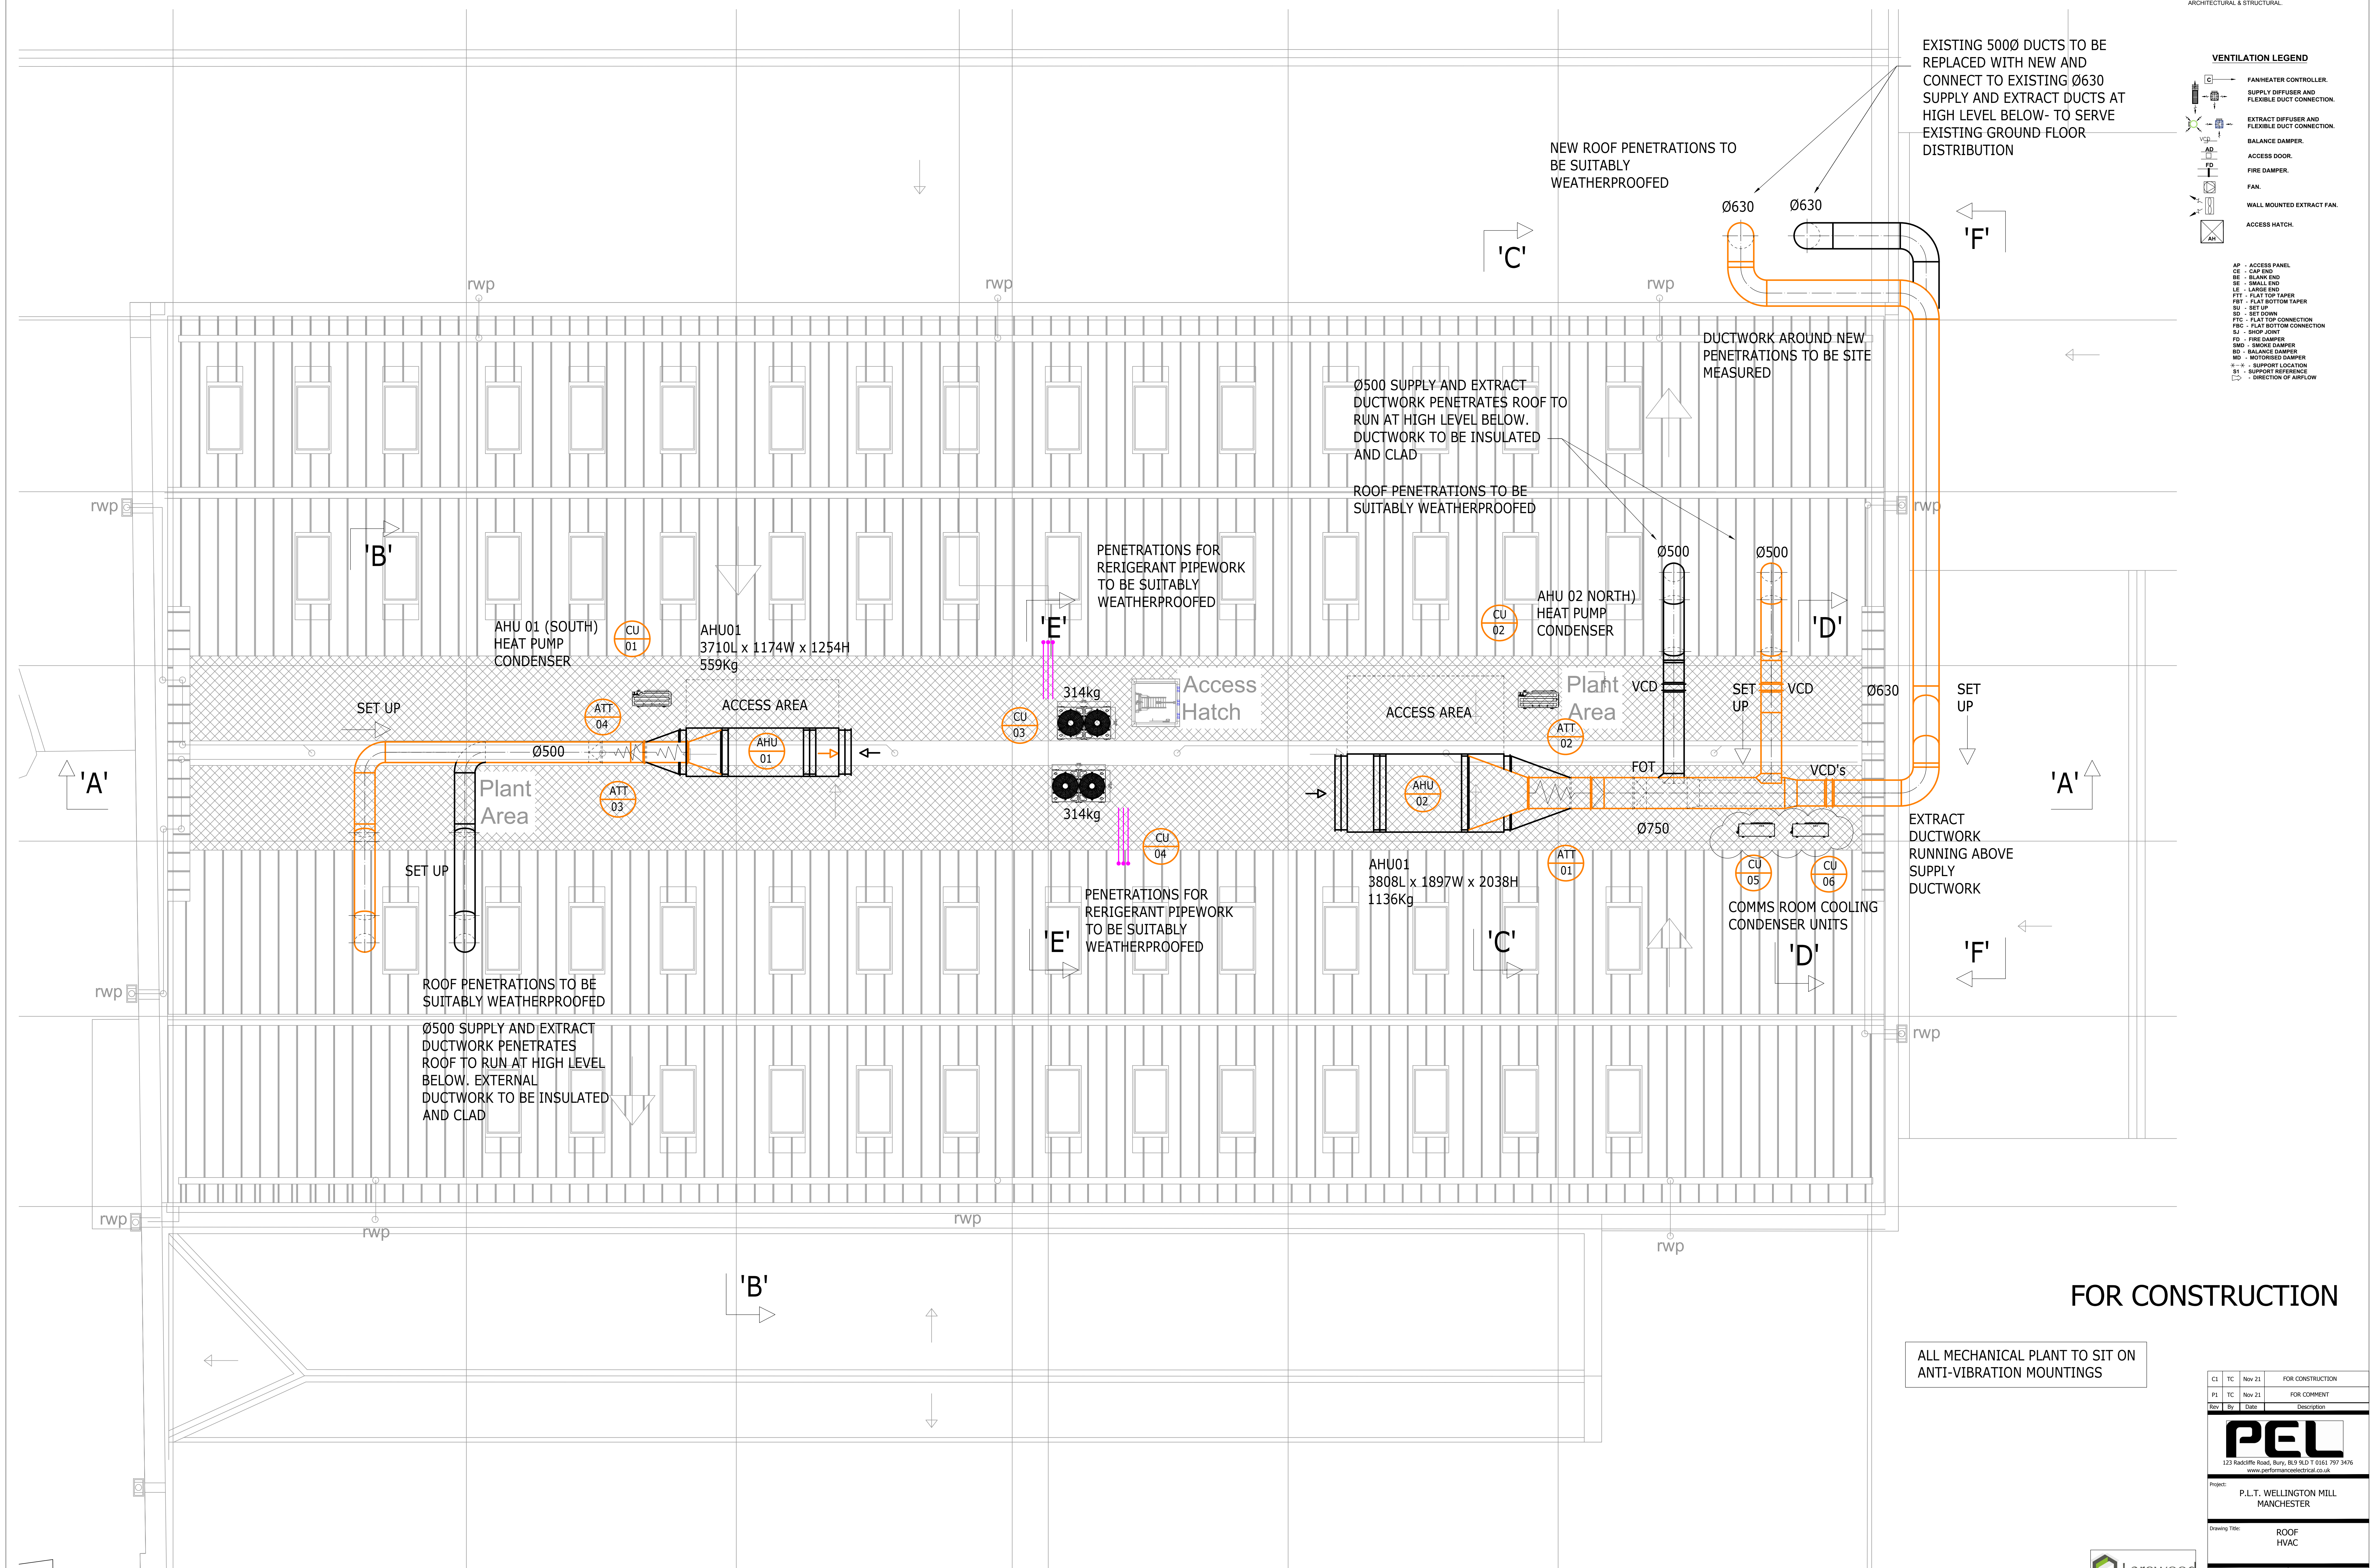

FOR CONSTRUCTION

ALL MECHANICAL PLANT TO SIT ON
ANTI-VIBRATION MOUNTINGS

CI	TC	Nov 21	FOR CONSTRUCTION	
P1	TC	Nov 21	FOR COMMENT	
Rev	By	Date	Description	
				
123 Roadside Road, Gurny, BL9 9LJ 0161.797.3476 www.performanceelectrical.co.uk				
Project:				
P.L.T. WELLINGTON MILL MANCHESTER				
Drawing Title:				
Date: Nov 21			Scale: 1:50 @ A0	
Rev: C1			Drawing Number: C00063/M02	