




PARK STREET 495 - Containers
ARCHITECTURAL EMPORIUM Ltd
EMAIL: mail@architectural-emporium.co.uk
WEB: www.architectural-emporium.co.uk
ADDRESS: 13 Hope St, Liverpool, L1 9BQ
PHONE: +44 (0)151 363 0000

 

- North Point

Key:


Proposed items




Removed items




Lamp post to support LED exterior car park flood lighting and CCTVs

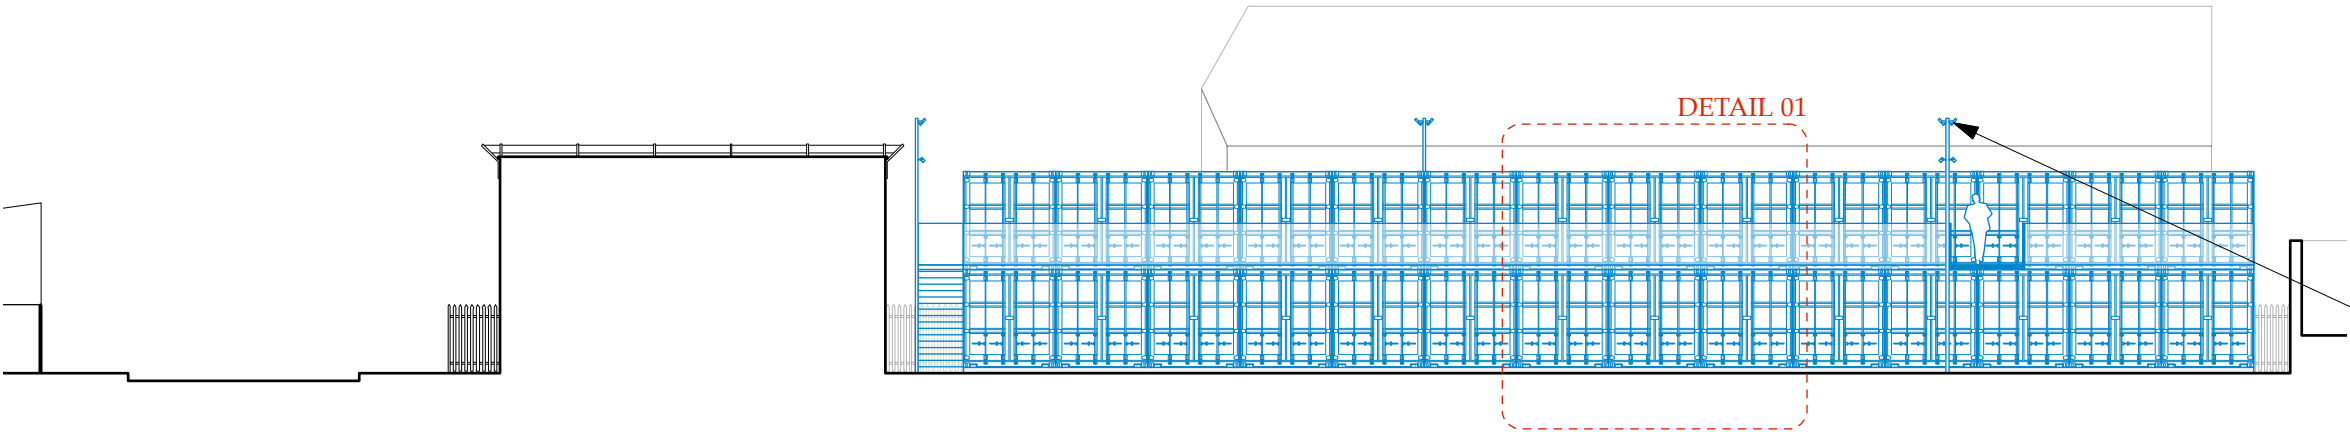

FRONT ELEVATION E-E'

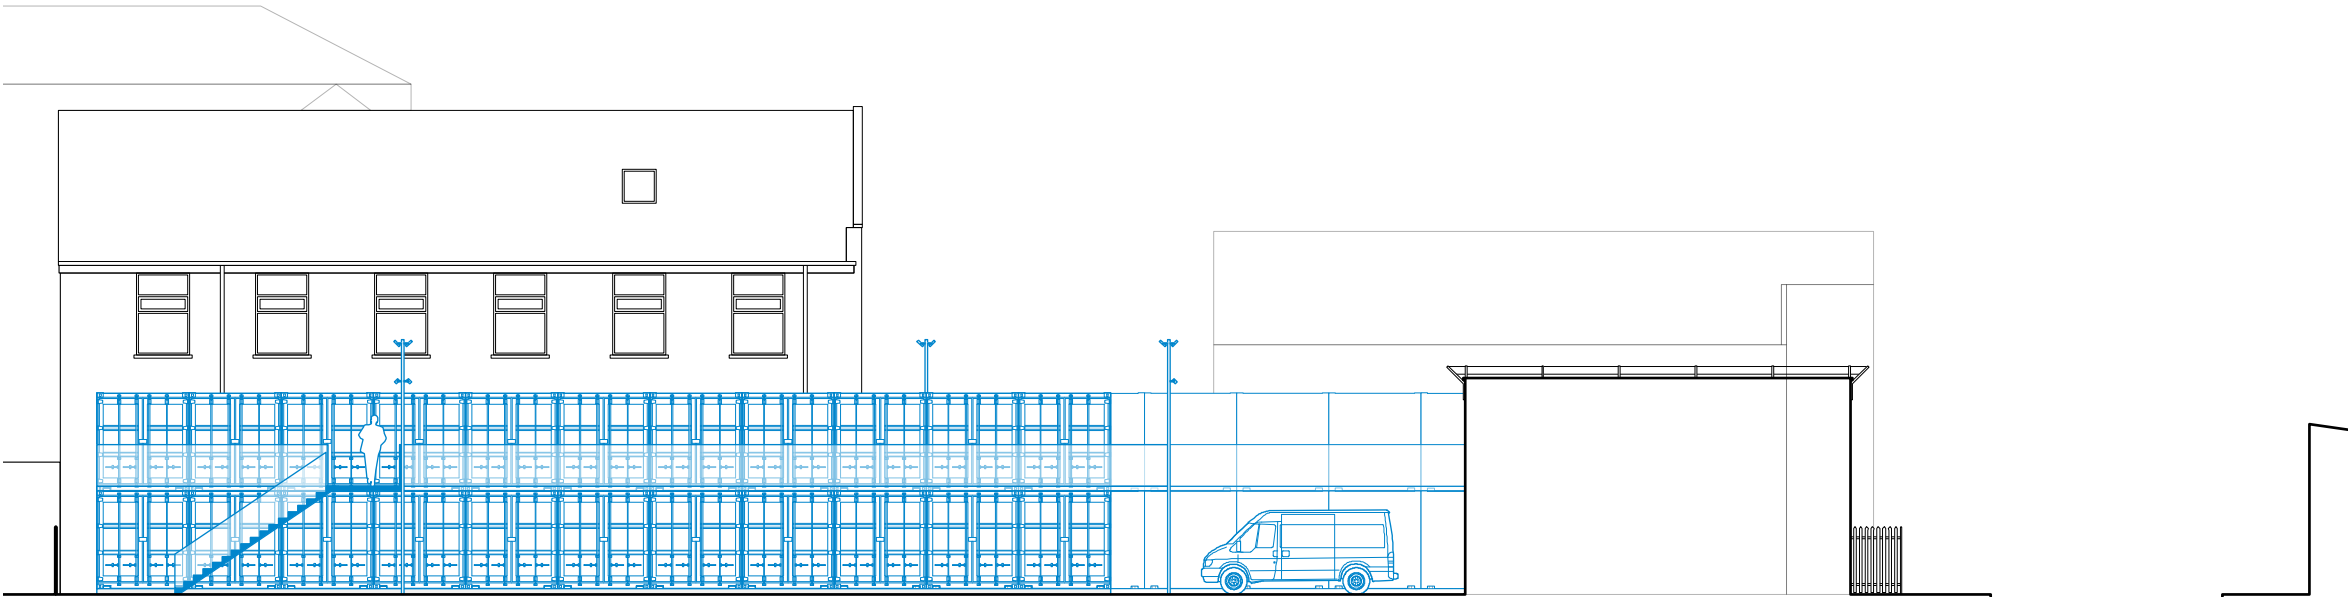

FRONT ELEVATION F-F'

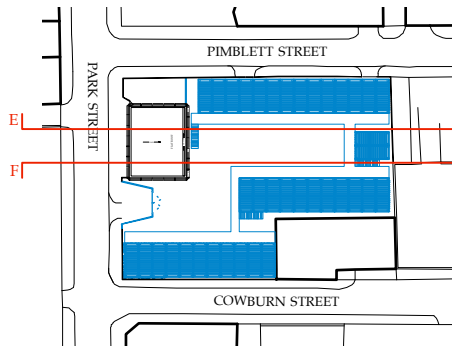

Rev*: First Issue

FOR: PLANNING
CHECKED BY: TW | DRAWN BY: AK
SCALE: 1:200
PAPER SIZE: A3
JOB: PARK STREET 495 - Containers

C-2.203_Rev
FIRST ISSUE: 08.04.22
PROPOSED INTERNAL ELEVATIONS - 03