



General Notes

The Architect shall have no responsibility for any use made of this document other than for that which it was prepared and issued.
All dimensions should be checked on site. Do not scale from this drawing. To be read in conjunction with all other Consultant's drawings. The Architect to be immediately notified of any discrepancies.

Copyright on this drawing retained by the Architect.

P1 05/04/22 SA SH Initial Issue
No. Date Dwn Chk App Revision or reason for issue

Client

Crown Advisory

create **it** studios
Architects & Designers

Create It Studios (NW) Ltd
Universal Square
Devonshire Street North
Manchester M12 6JH
0161 974 6165
www.createitstudios.co.uk
info@createitstudios.co.uk

Project Title

342 Slade Lane, Manchester, M19
2BX

Scale / North Point

1 : 100

Drawing Title

Proposed Elevations


Drawing Number	Revision
A1425(02)003	P1
Drawing Status	
Preliminary	



1

Proposed East Elevation

1 : 100

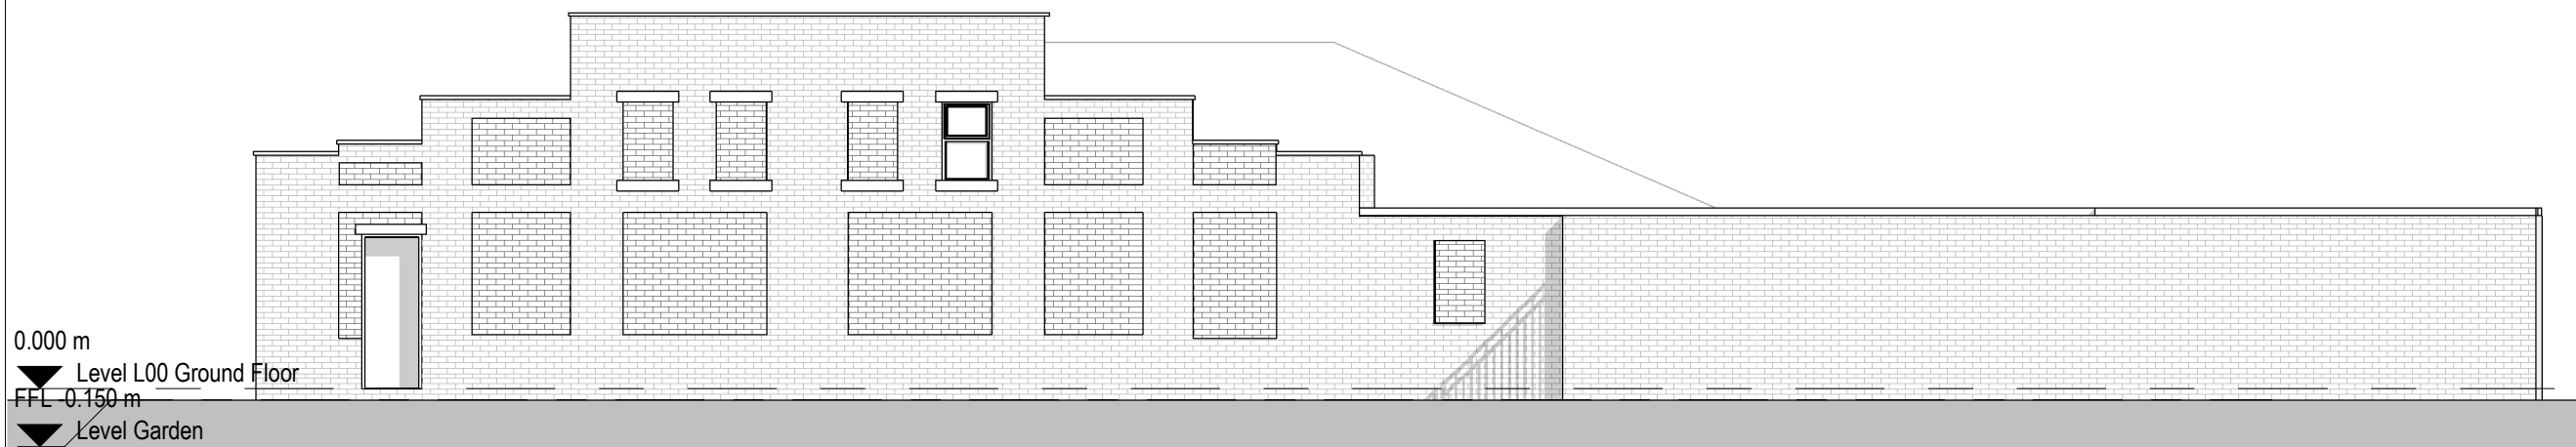

2

Proposed North Elevation

1 : 100

0 1 2 3 4m
1:100