




01 Front Elevation Brick Type A Pitched Roof
1 : 50



02 Rear Elevation Brick Type A Pitched Roof
1 : 50



03 Gable Elevation Brick Type A Pitched Roof
1 : 50

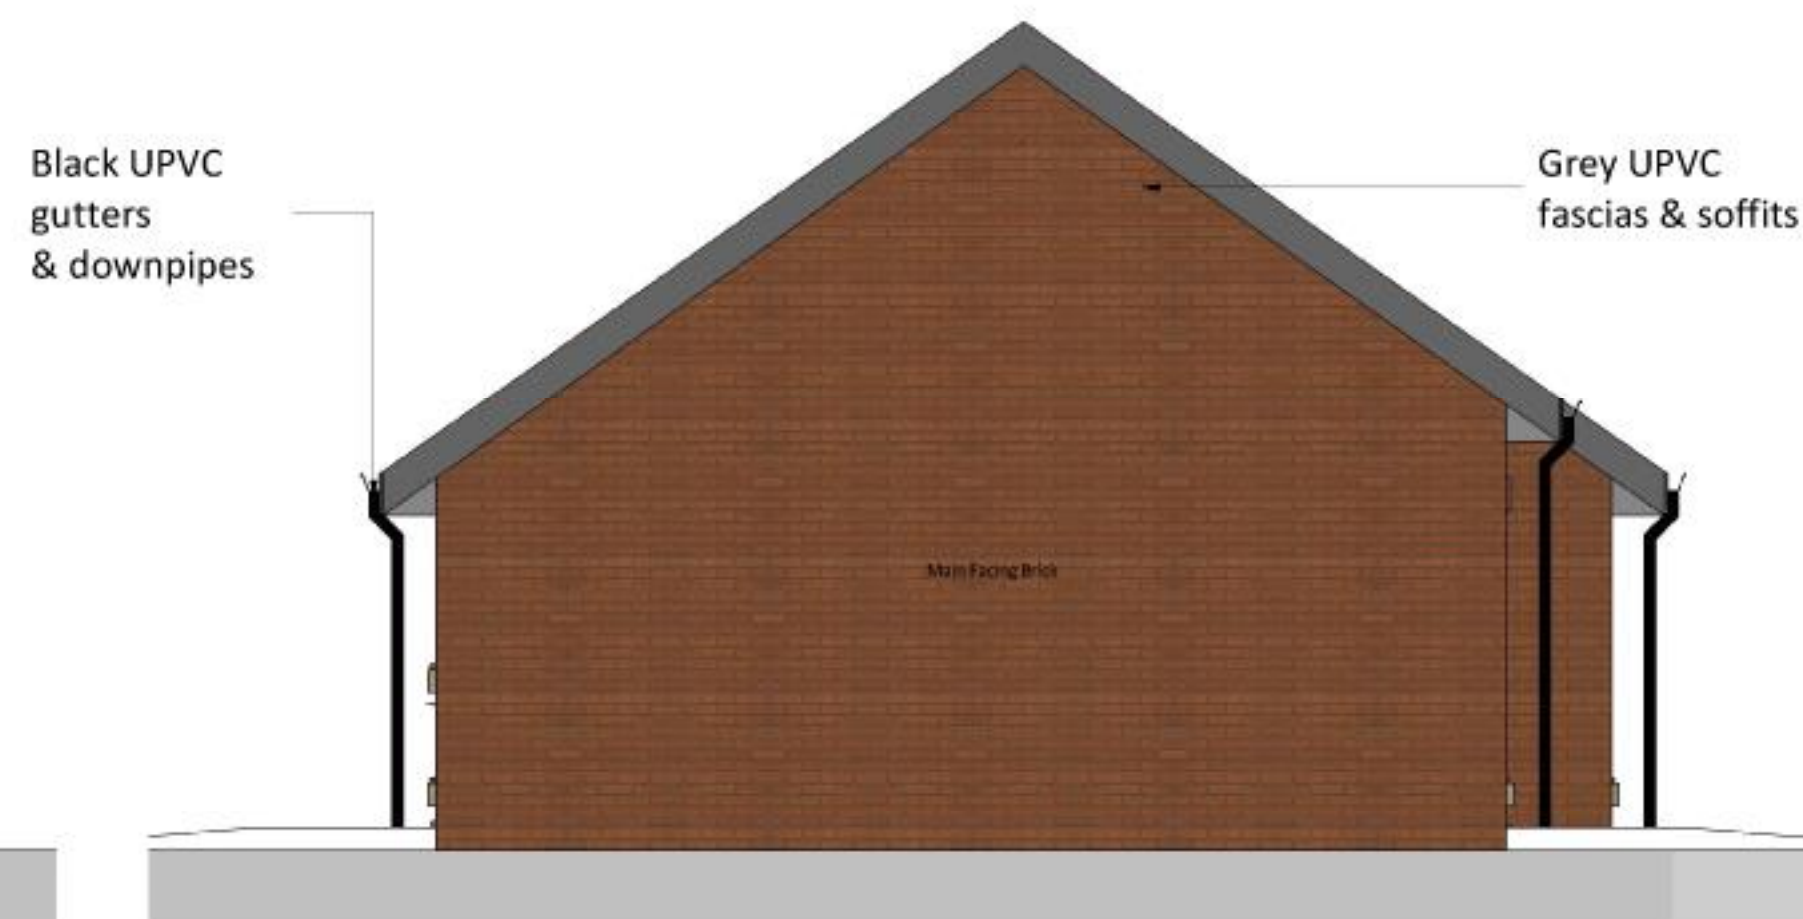

04 Gable Elevation 2 Brick Type A Pitched Roof
1 : 50

DO NOT SCALE FROM THIS DRAWING
ALL DIMENSIONS MUST BE CHECKED ON SITE BY CONTRACTOR PRIOR TO CONSTRUCTION

Solar PV array shown is indicative only, tbc by specialist design

Rev	Date	Int	Description
4	30.03.22	LT	Added PV panels.
3	25.03.20	LT	Kitchen window applicable only to Plots 46 and 49
2	14.02.20	LT	Elevations amended to follow client comments. Drawing numbering amended to follow tenure mix.
1	03.08.18	MA	Windows updated.



Client:
WCHG
Project:
Glendene, Wythenshawe

Description:
2B3P Bungalow 61m² Type 1 Elevations (Brick Type A)

Drawn By:	Checked By:	Date:	Scale @ A2:
PC	BLB	1/12/15	
Job No:	Status Code:	Drawing No:	Rev:
3375	S2	147	4

File Identifier:
GD-BTP-05-E-DR-A-3375_147.4
Elizabeth House, 485 Didsbury Road, Heaton Mersey, Stockport, SK4 3BS
t 0161 443 1221 e info@bernardtaylor.co.uk w www.btparchitects.co.uk