

Solar PV array shown is indicative
only, tbc by specialist design



10 Front Elevation Brick Type A Pitched Roof
1 : 50



10 Front Elevation Brick Type A Hipped Roof
1 : 50




11 Rear Elevation Brick Type A Pitched Roof
1 : 50



11 Rear Elevation Brick Type A Hipped Roof
1 : 50



12 Gable Elevation Brick Type A Pitched Roof
1 : 50

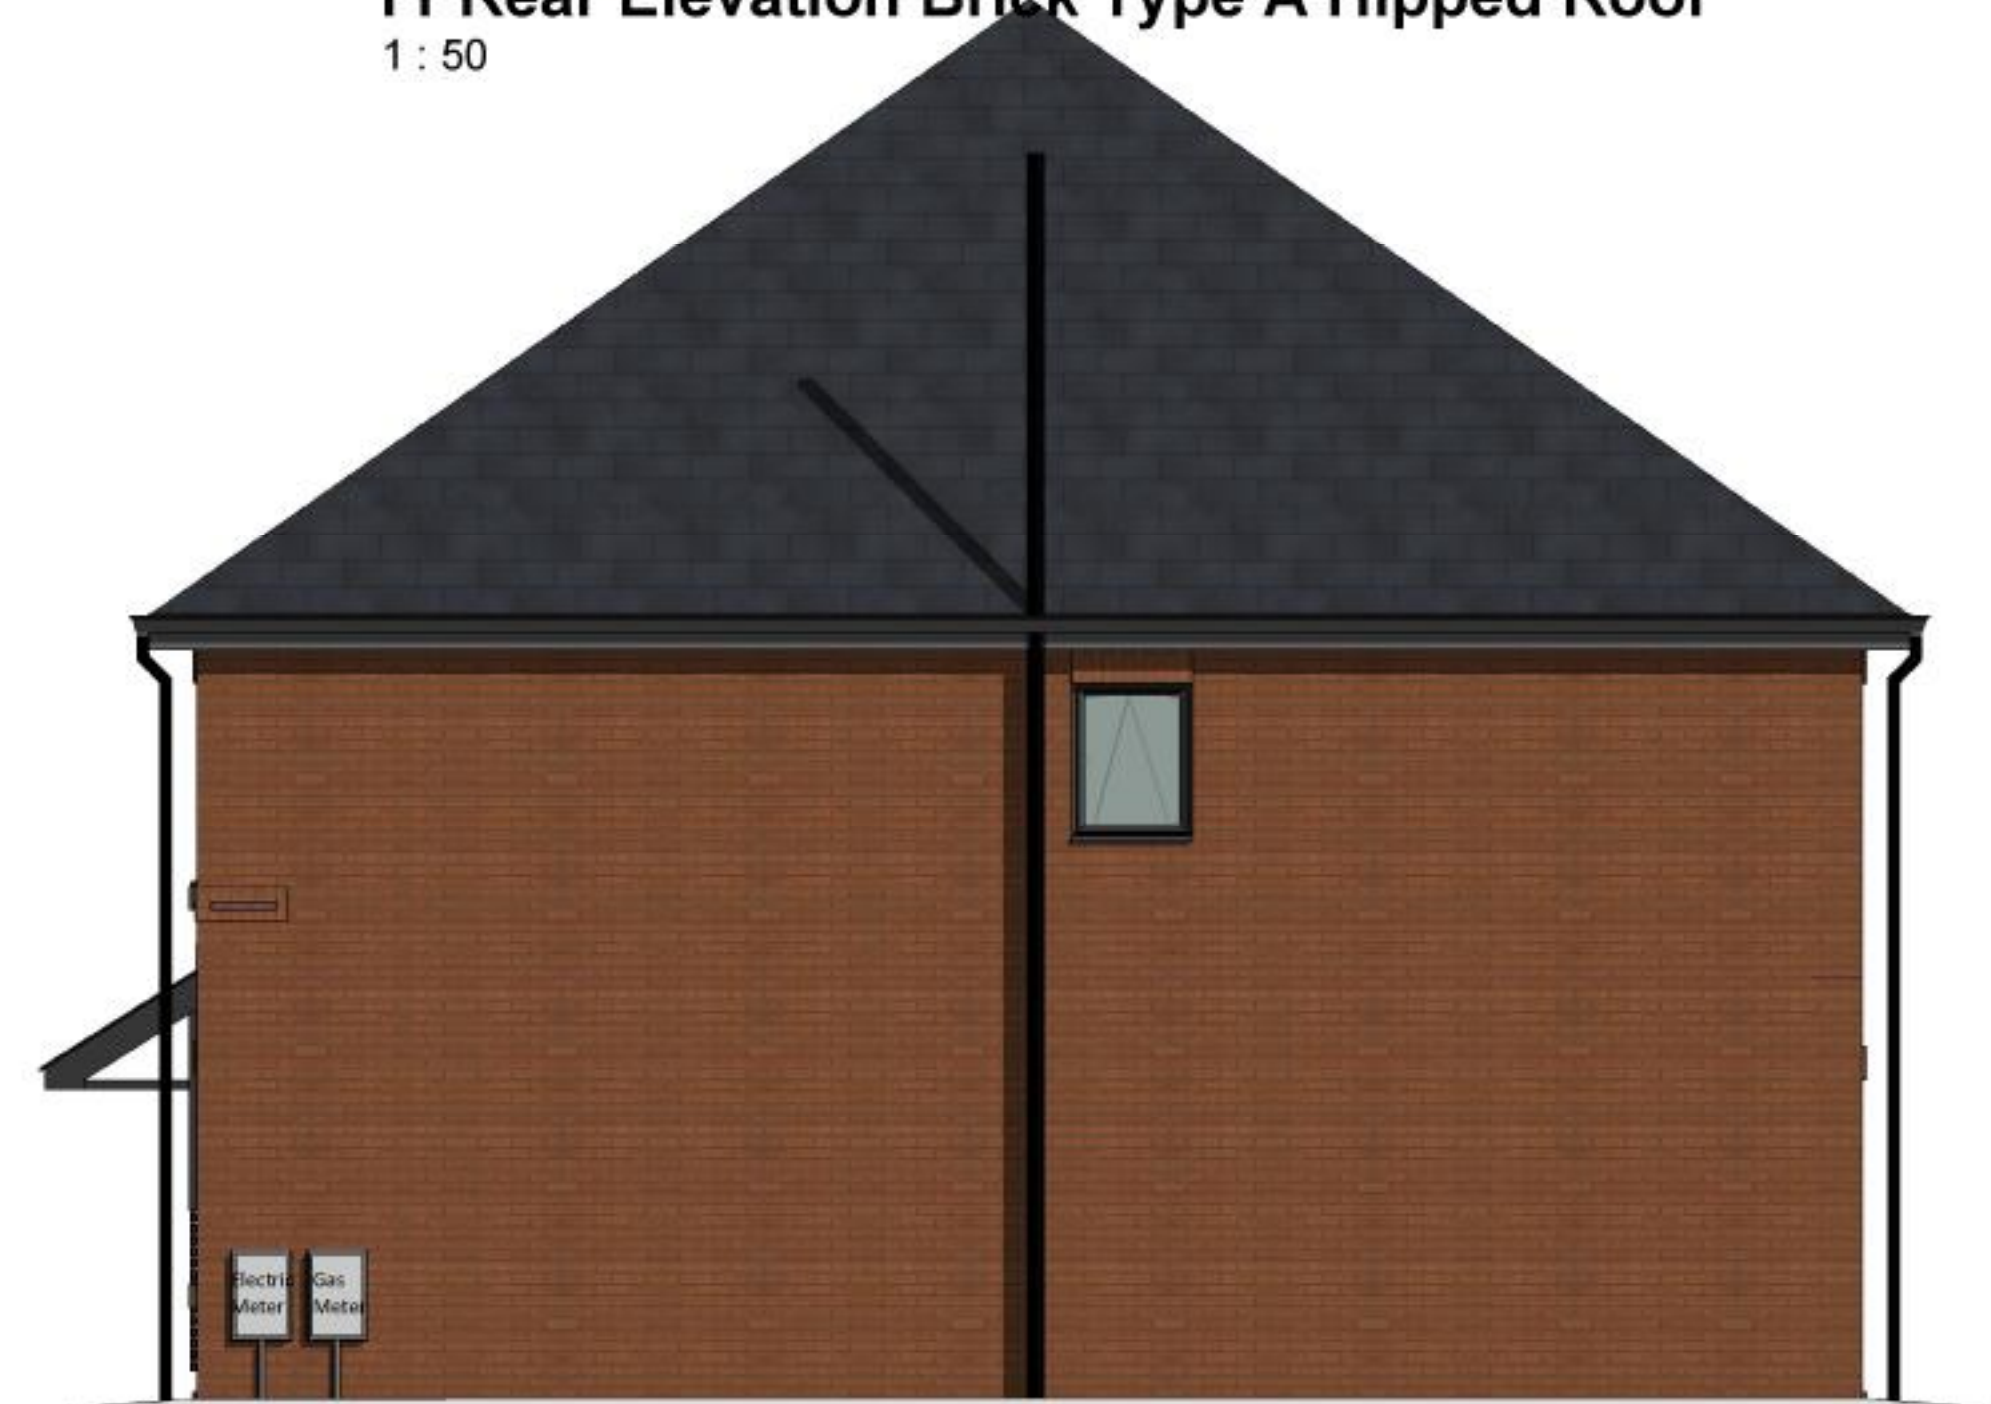

12 Gable Elevation Brick Type A Hipped Roof
1 : 50

6	30.03.22	LT	Added PV panels. Front elevation window amended.
5	12.06.20	LT	Roof amended as per client comment
4	24.03.20	LT	Design amended as per client comment
3	14.02.20	LT	Layout amended to suit revised site plan. Elevations amended to follow client comments. Drawing numbering amended to follow tenure mix.
2	09.01.20	LT	Fascia updated.
1	03.08.18	MA	Windows amended. Additional windows added to WC/bathroom on gables.
Rev	Date	Int	Description



Client:
WCHG

Project:
Glendene, Wythenshawe

Description:
4BSP 100m² House elevations -
Shared Ownership (Brick Type A)

Purpose of Issue:

Planning

Drawn By: LT Checked By: VS Date: 30/10/17 Scale @ A1: 1 : 50

Job No: 3375 Status Code: S2 Drawing No: 139 Rev: 6

File Identifier:
GD-BTP-03-E-DR-A-3375_139.6