


Existing First Floor Plan

1 : 200

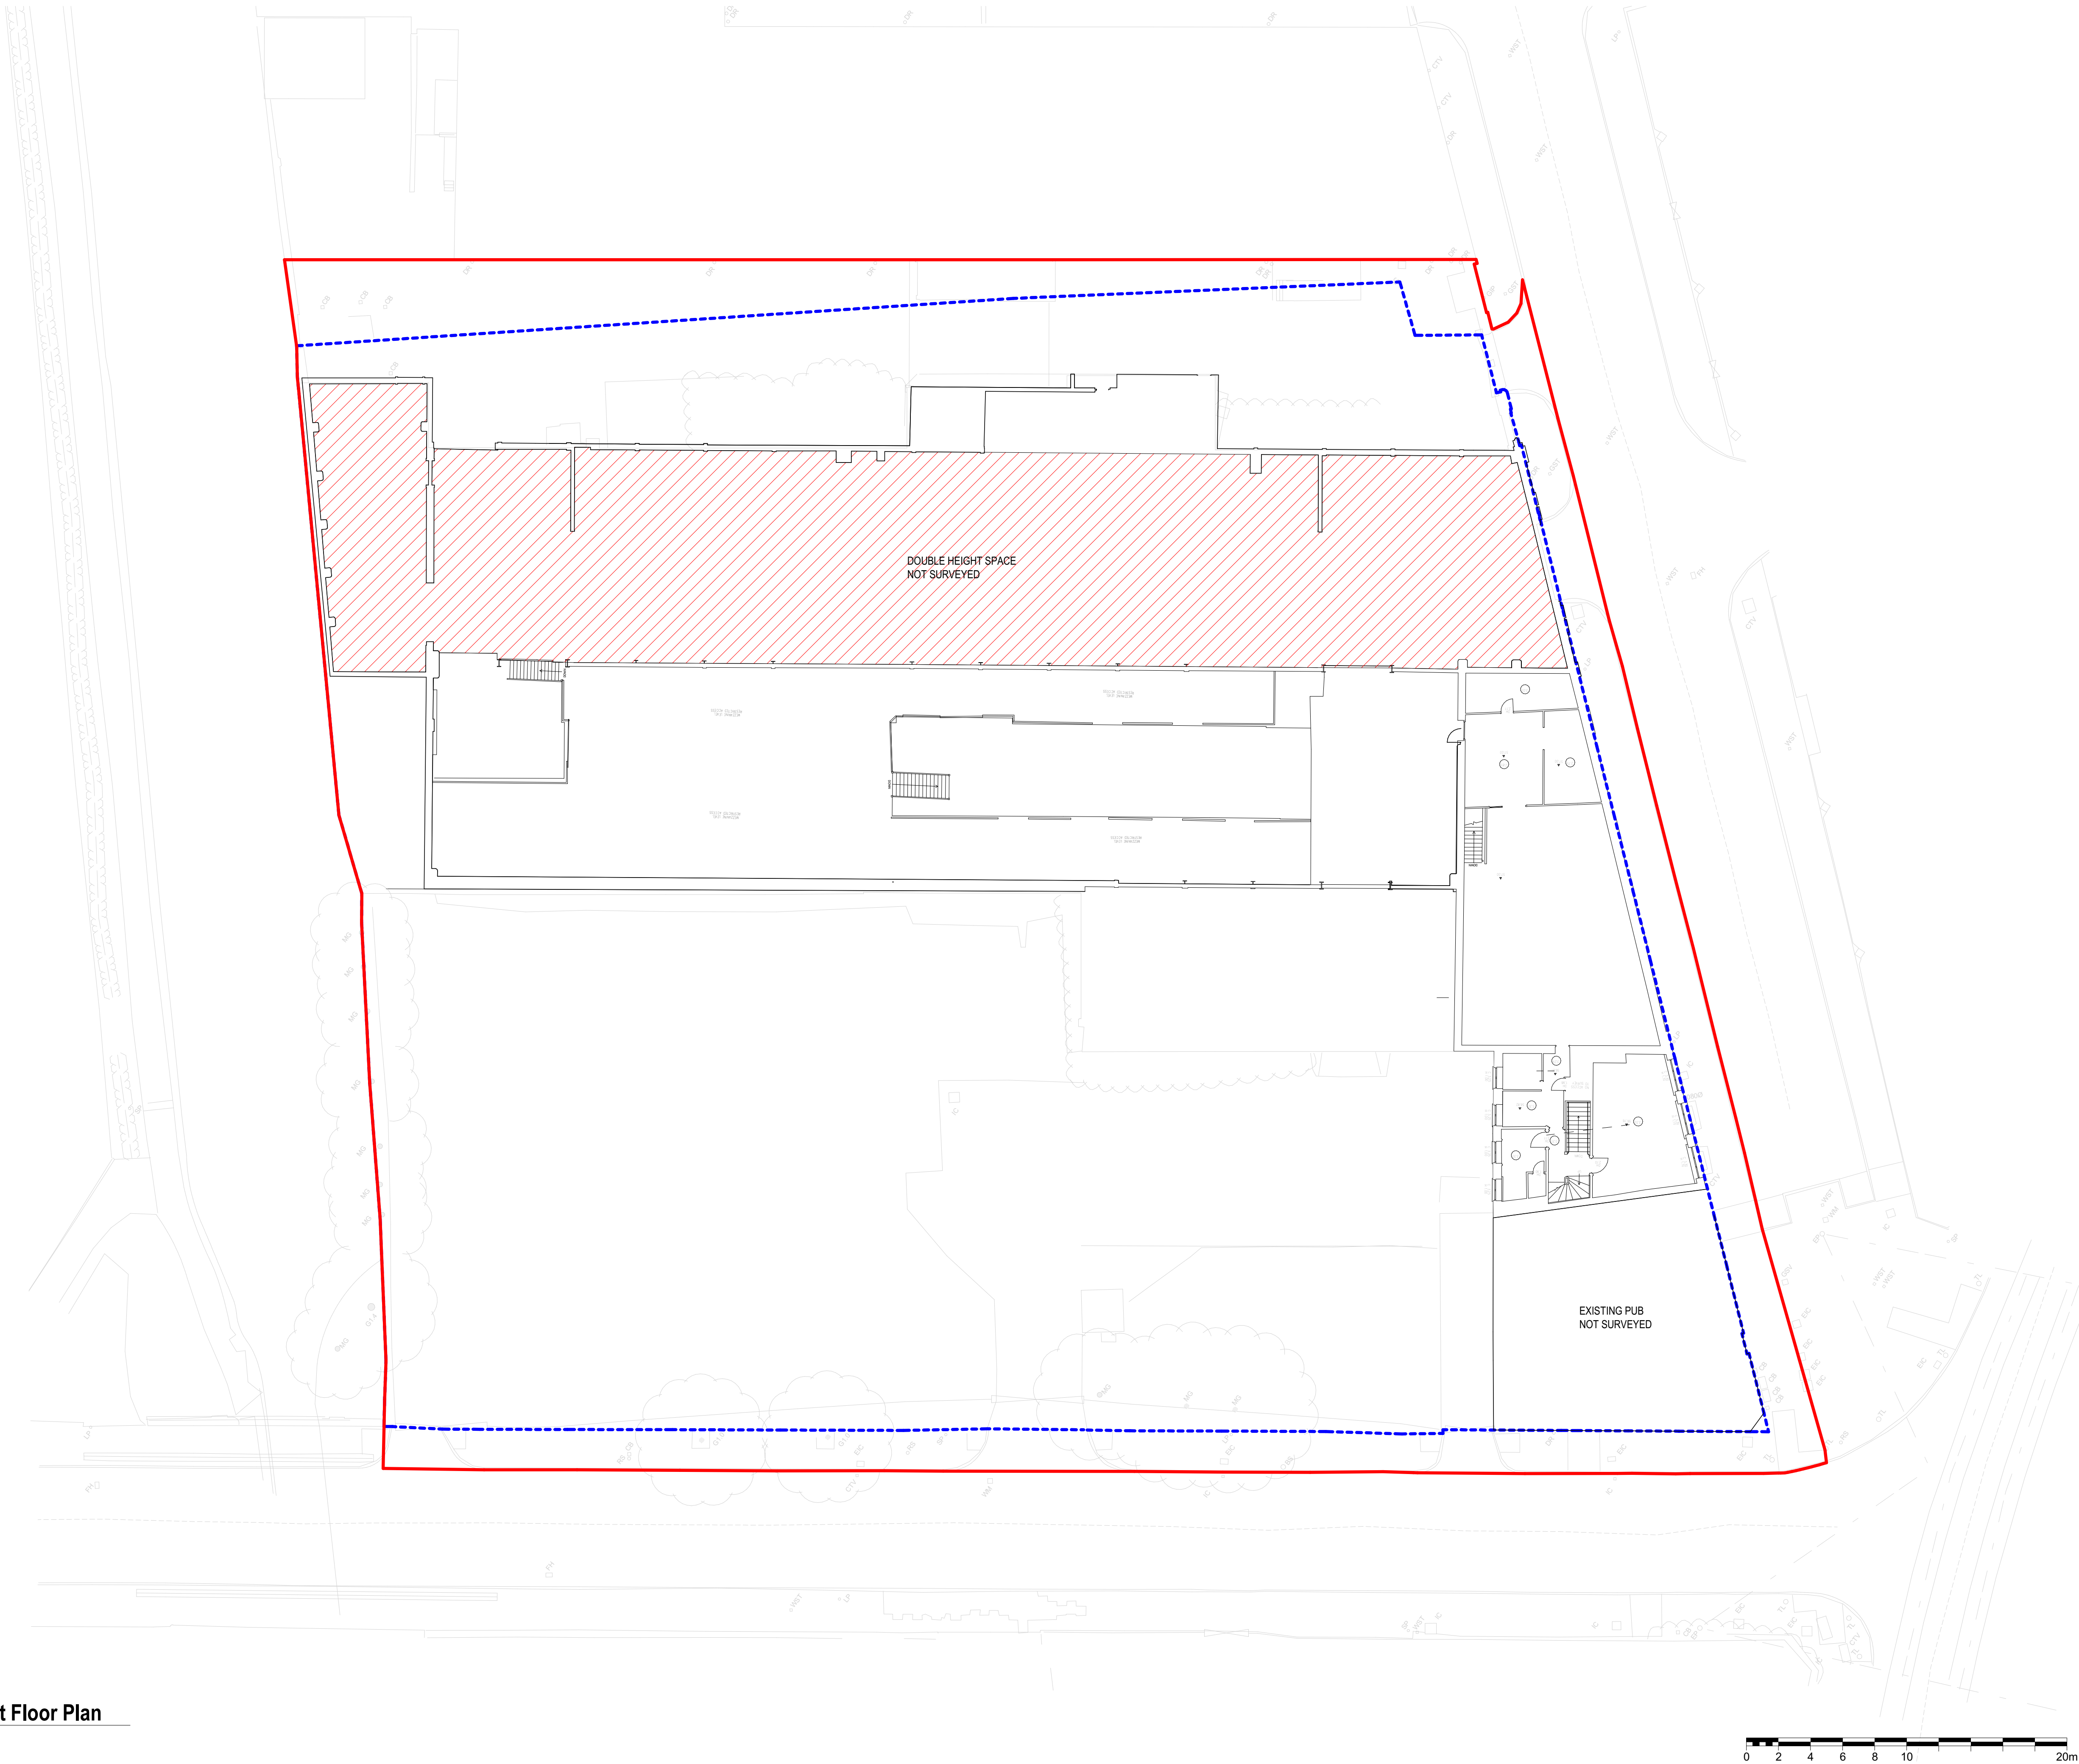

BUILDING DESIGN PARTNERSHIP SHALL HAVE NO RESPONSIBILITY FOR ANY USE MADE OF THIS DOCUMENT OTHER THAN FOR THAT WHICH IT WAS PREPARED AND ISSUED.
ALL DIMENSIONS SHOULD BE CHECKED ON SITE.
DO NOT SCALE FROM THIS DRAWING
ANY DRAWING ERRORS OR DIVERGENCIES SHOULD BE BROUGHT TO THE ATTENTION OF BUILDING DESIGN PARTNERSHIP AT THE ADDRESS SHOWN BELOW.
DRAWINGS SHALL BE READ IN CONJUNCTION WITH THE FOLLOWING BEFORE WORK COMMENCES:
• THE CDM DESIGN ISSUES REGISTER
• THE BDP RISK SERIES OF DRAWINGS
• THE PROJECT CDM RISK REGISTER


NOTES

- Site Ownership Boundary
--- Planning Application Boundary

Note:
Measured Survey Note:
Information partially based on previous available survey, which has not been corroborated with the latest survey information.
In absence of survey information an indicative outline of the extent of the building has been shown.

P03	Planning Issue	DOC	rOc	25.02.22
-----	----------------	-----	-----	----------

REVISION	DESCRIPTION	DRAWN / CHECKED	DATE
----------	-------------	-----------------	------

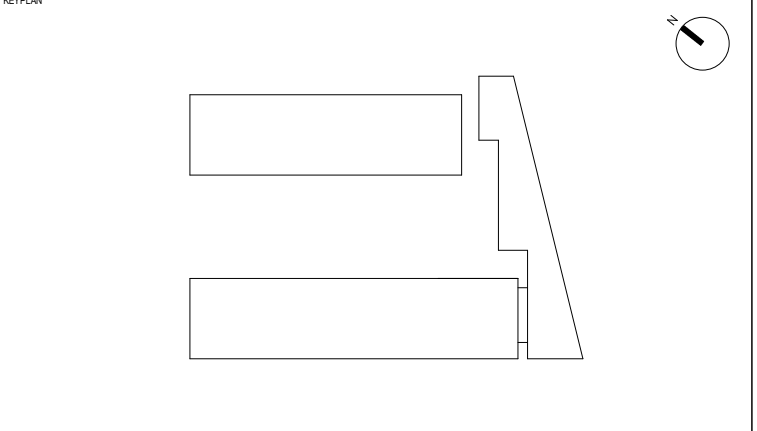

BDP.
11 Ducie Street
PO Box 85
Piccadilly Basin
Manchester
M60 3JA
United Kingdom
T +44 (0)161 828 2200
www.bdp.com

PROJECT TITLE
Ancoats Works, Manchester

BDP JOB NUMBER P3001596	SCALE @ A1 1 : 200
DRAWING TITLE Existing GA Plans First Floor Level 01	DATE FIRST ISSUED 19/11/21
DRAWING NO. 1596-BDP-XX-01-DR-A-00200	REVISION P03