



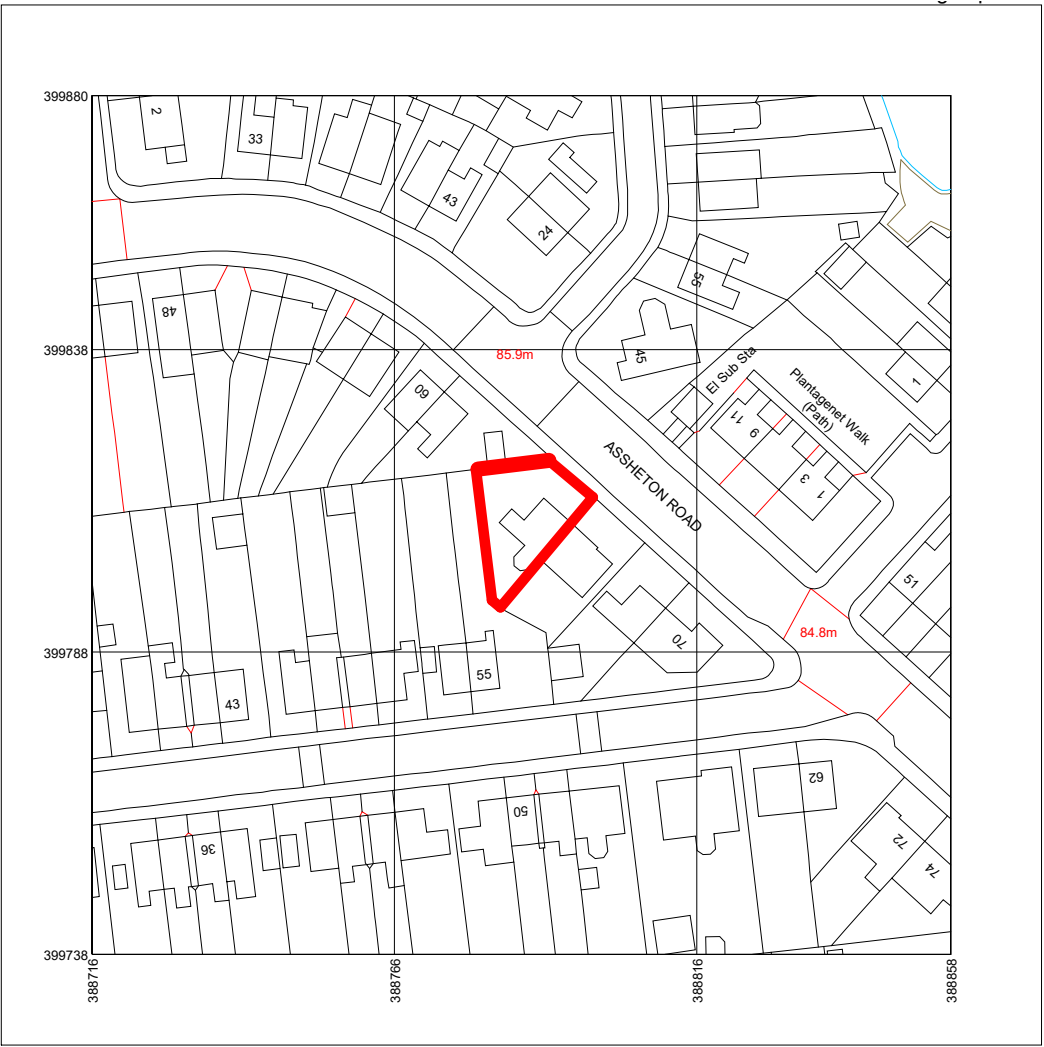

1 LOCATION PLAN
1 : 1250

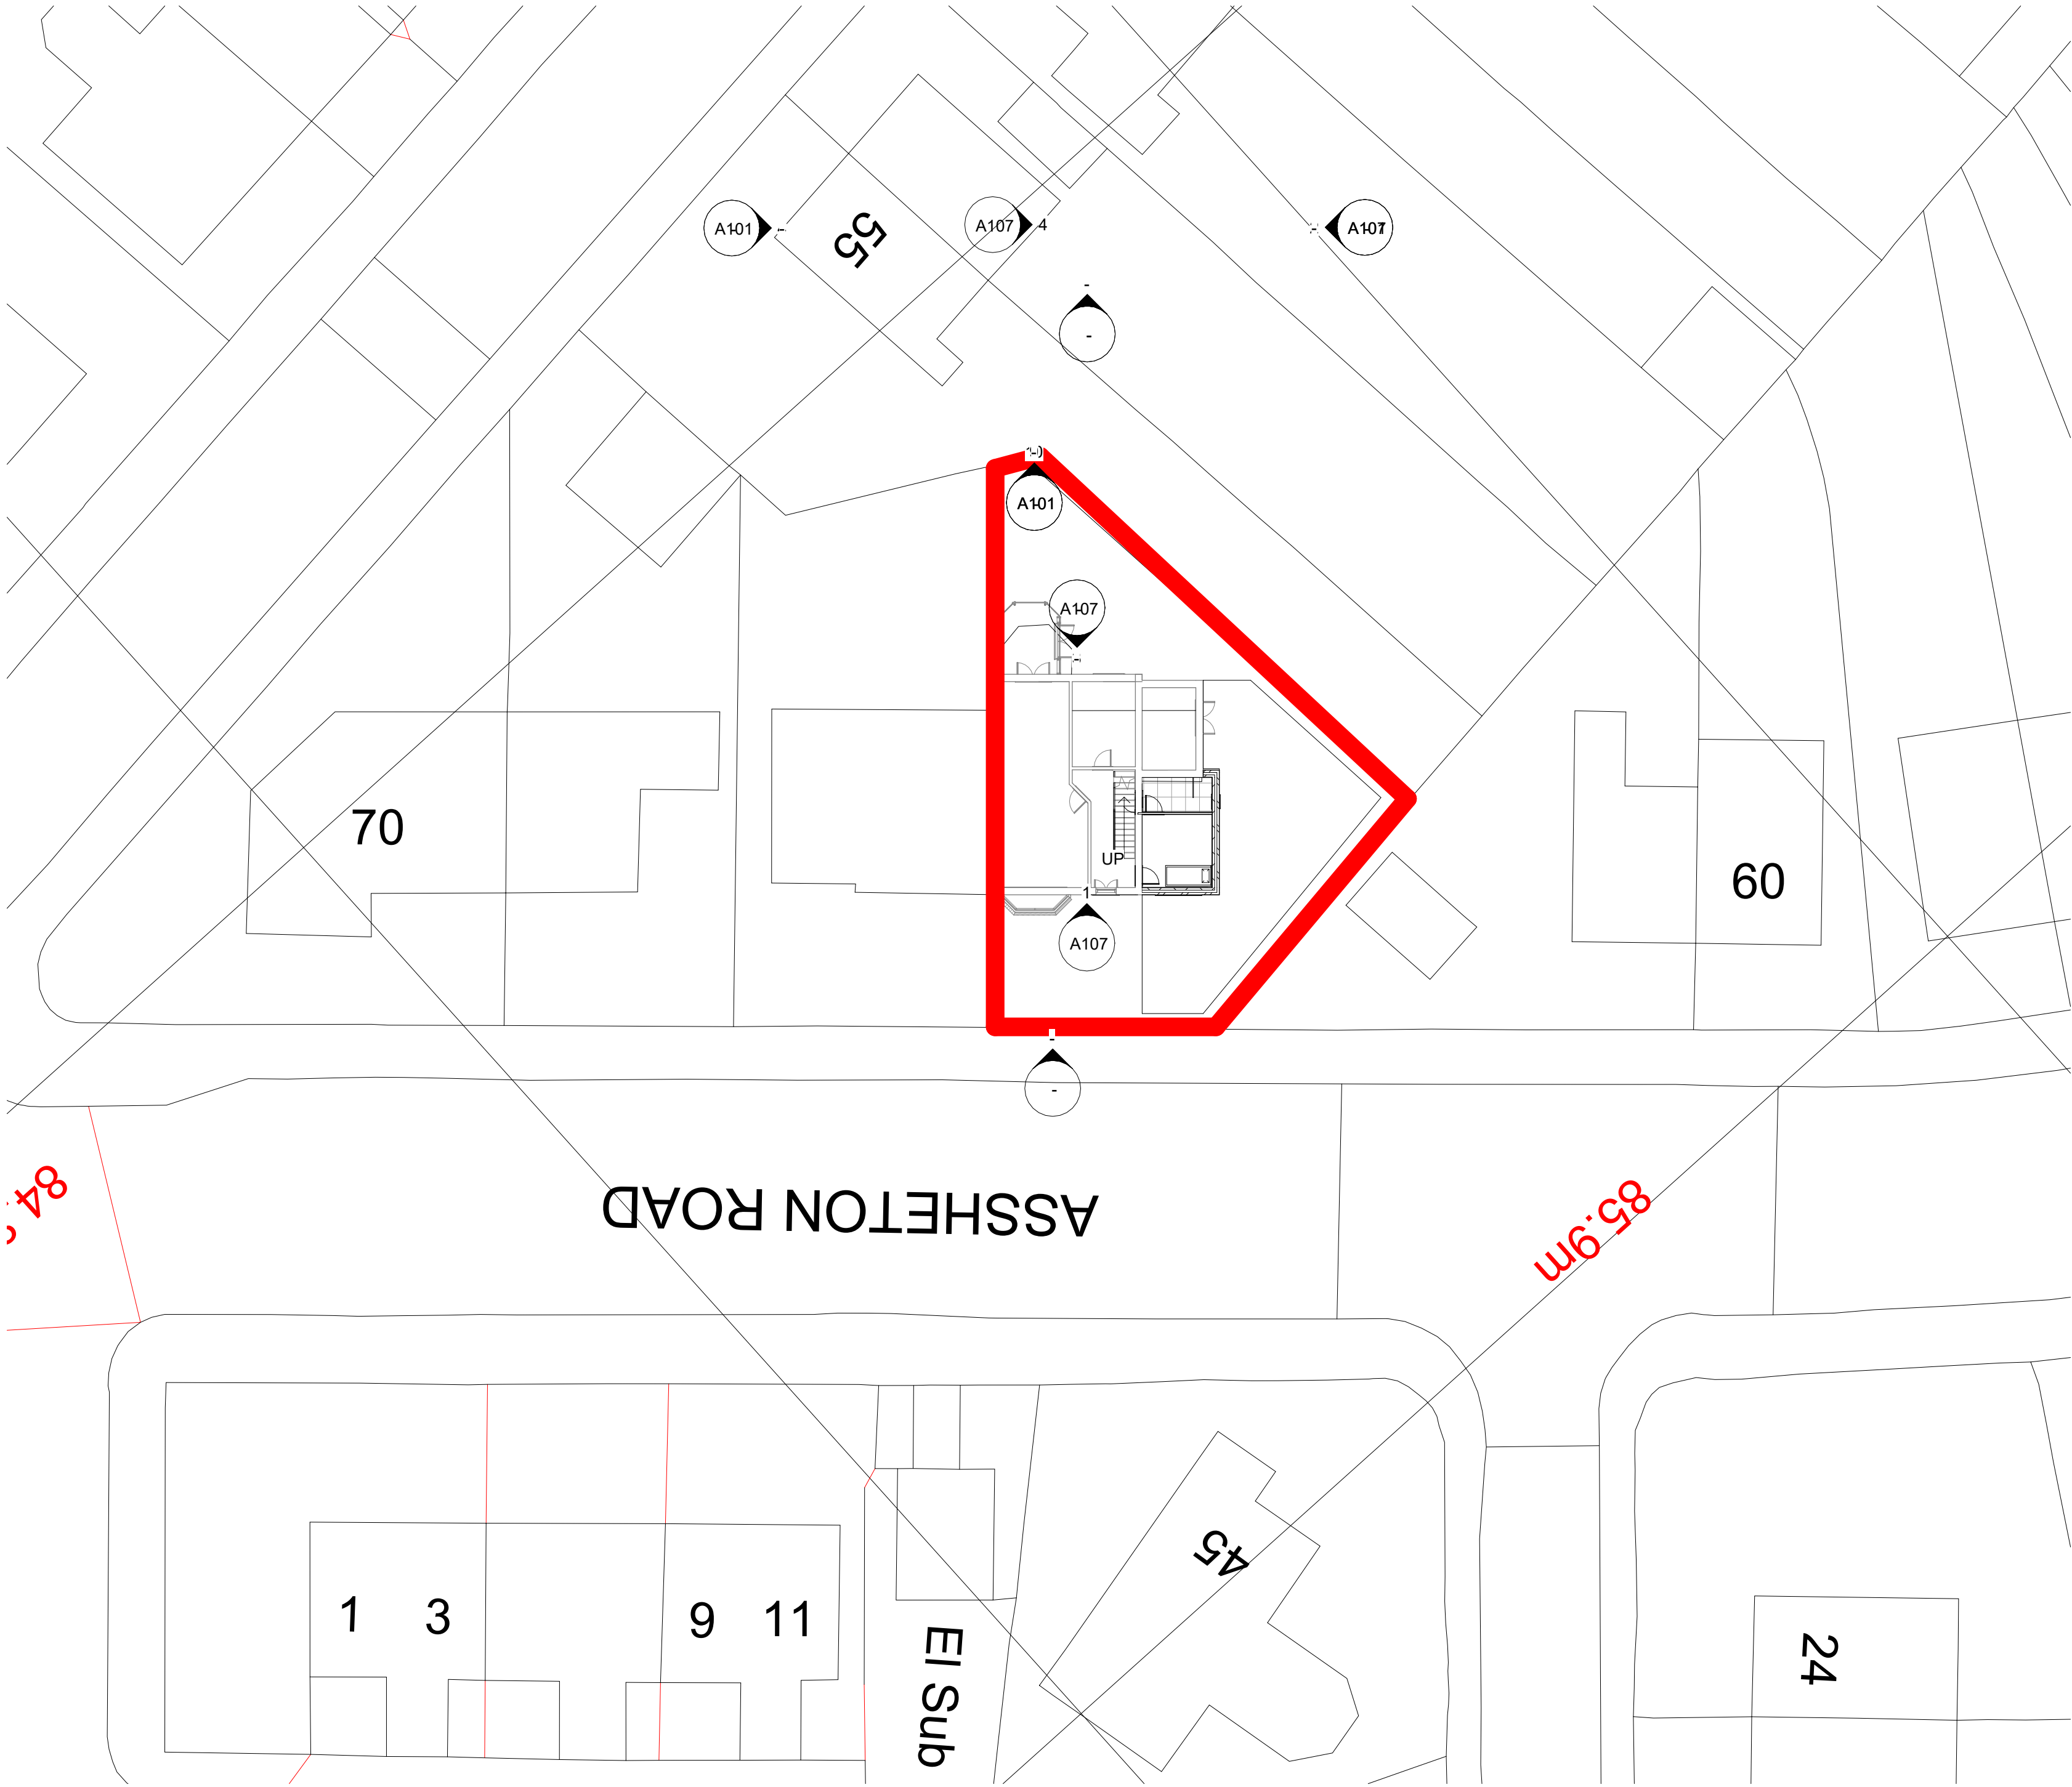

2 SITE PLAN
1 : 200

RED LINE INDICATING SITE
BOUNDARY
64 ASSHETON ROAD, NEWTON
HEATH MANCHESTER M40 1NL

Rev	Description	Date	Dr by	App by
original by NK		date created 07/27/21		approved by NK



**NK Architectural
Services**

NK Architectural Services
Office 03, 1st Floor,
227 Finney Lane, Heald Green
Cheshire
SK8 6PX
0161 818 7185
www.nkarchitecturalservices.co.uk
enquiries@nkarchitecturalservices.co.uk

client name MR BIJUP		
project 64 ASSHETON ROAD, NEWTON HEATH MANCHESTER M40 1NL - SINGLE STOREY SIDE EXTENSION		
drawing SITE AND LOCATION PLAN		
computer file C:\user\jw\Documents\NK ARCNKARB\BUOU - SINGLE STOREY EXT.dwg	plot date	
project number 2018.10001.6785	scale As Indicated @A1	
drawing number A108	rev	issue status

This drawing is to be read in conjunction with all related drawings. All dimensions must be checked and verified on site before commencing any work or producing shop drawings. The originator should be notified immediately of any discrepancy. This drawing is copyright and remains the property of NK Architectural Services.