




NOTES

DO NOT SCALE FROM THIS DRAWING.
VERIFY ALL DIMENSIONS AND SETTING OUT ON SITE.
NOTIFY ANY DISCREPANCIES TO THE ARCHITECT.
FOR STRUCTURAL INFORMATION, REFER TO
STRUCTURAL ENGINEER'S DRAWINGS.
FOR M&E INFORMATION, REFER TO M&E ENGINEER'S
AND SUB-CONTRACTORS' DRAWINGS.
FOR HEALTH & SAFETY INFORMATION, REFER TO
HEALTH & SAFETY RISK ASSESSMENTS.

0 2 4 6 8 10
1:100
m

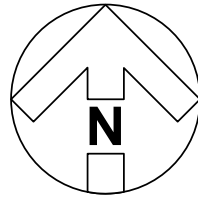

Key Plan - Block 3

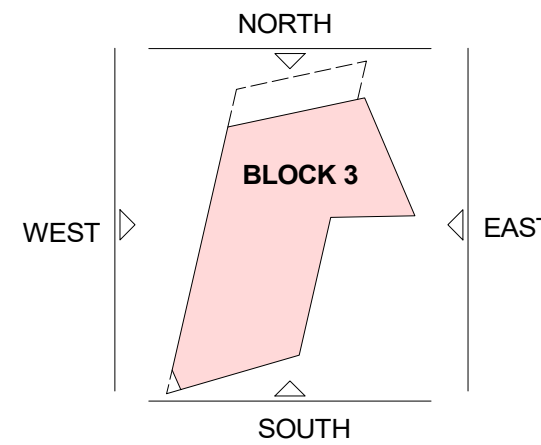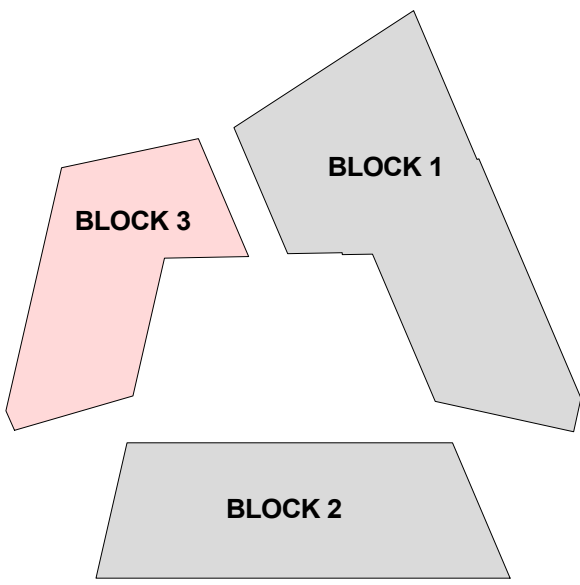

NOTES:

This drawing is based upon the following third party information:

C-SE Survey & Engineering:

AC114-003 Façade Elevations - Block 1
AC114-004 Façade Elevations - Block 2
AC114-005 Façade Elevations - Block 3
AC114-006 Roof Plans
AC114-001 Topo Survey

Simpson Haugh & Partners:

Existing As-Built GA plans and sections.

This drawing should be read in conjunction with the following HCD information:

A-PL-00-001	Site Location Plan
A-PL-01-001	Block 01 Existing GA Floor Plan Level 01
A-PL-01-002	Block 01 Existing GA Floor Plan Level 02
A-PL-01-003	Block 01 Existing Typical GA Floor Plan Level 03-16
A-PL-01-017	Block 01 Existing GA Floor Plan Level 17
A-PL-01-101	Block 01 Proposed GA Floor Plan Level 01
A-PL-01-102	Block 01 Proposed Typical GA Floor Plan Level 02
A-PL-01-103	Block 01 Proposed Typical GA Floor Plan Level 03-16
A-PL-01-117	Block 01 Proposed GA Floor Plan Level 17
A-PL-01-150	Block 01 Existing GA Elevations (N & E)
A-PL-01-151	Block 01 Existing GA Elevations (S & W)
A-PL-01-152	Block 01 Proposed GA Elevations (N & E)
A-PL-01-153	Block 01 Proposed GA Elevations (S & W)
A-PL-02-015	Block 02 Existing GA Floor Plan Level 15
A-PL-02-115	Block 02 Proposed GA Floor Plan Level 15
A-PL-02-150	Block 02 Existing GA Elevations (S & E)
A-PL-02-151	Block 02 Existing GA Elevations (N & W)
A-PL-02-152	Block 02 Proposed GA Elevations (S & E)
A-PL-02-153	Block 02 Proposed GA Elevations (N & W)
A-PL-03-002	Block 03 Existing GA Floor Level 02
A-PL-03-013	Block 03 Existing GA Floor Plan Level 13
A-PL-03-102	Block 03 Proposed GA Floor Plan Level 02
A-PL-03-113	Block 03 Proposed GA Floor Plan Level 13
A-PL-03-150	Block 03 Existing GA Elevations (S & W)
A-PL-03-151	Block 03 Existing GA Elevations (N & E)
A-PL-03-152	Block 03 Proposed GA Elevations (S & W)
A-PL-03-153	Block 03 Proposed GA Elevations (N & E)

REVISION P03 BY: JEM CHECKED: APS DATE: 26/03/2021

Window arrangement updated.

REVISION P02 BY: JEM CHECKED: APS DATE: 15/02/2021

Key Updated

SUITABILITY

S4a | FOR PLANNING

CLIENT

UNITE
STUDENTS

PROJECT

Unite Parkway Gate

TITLE

Block 3
Existing GA Elevations
North and East


Hadfield Cawkwell Davidson

Broomgrove Lodge, 13 Broomgrove Rd, Sheffield, S10 2LZ T 0114 266 8181 www.hcd.co.uk


HCD PROJECT NO 2020-091	SCALE As indicated @ A1	REV. P03
----------------------------	----------------------------	-------------

PROJECT NO 20091	ORIGINATOR HCD	VOLUME A3	USER ZZ	TYPE DRAWING	ROLE - NUMBER A-PL-03-151
---------------------	-------------------	--------------	------------	-----------------	------------------------------

C:\temp\20091-HCD-A0-ZZ-M3-A-20-001_Building_WIS19_jack.murgatroyd\KEYWK-11 | © HCD

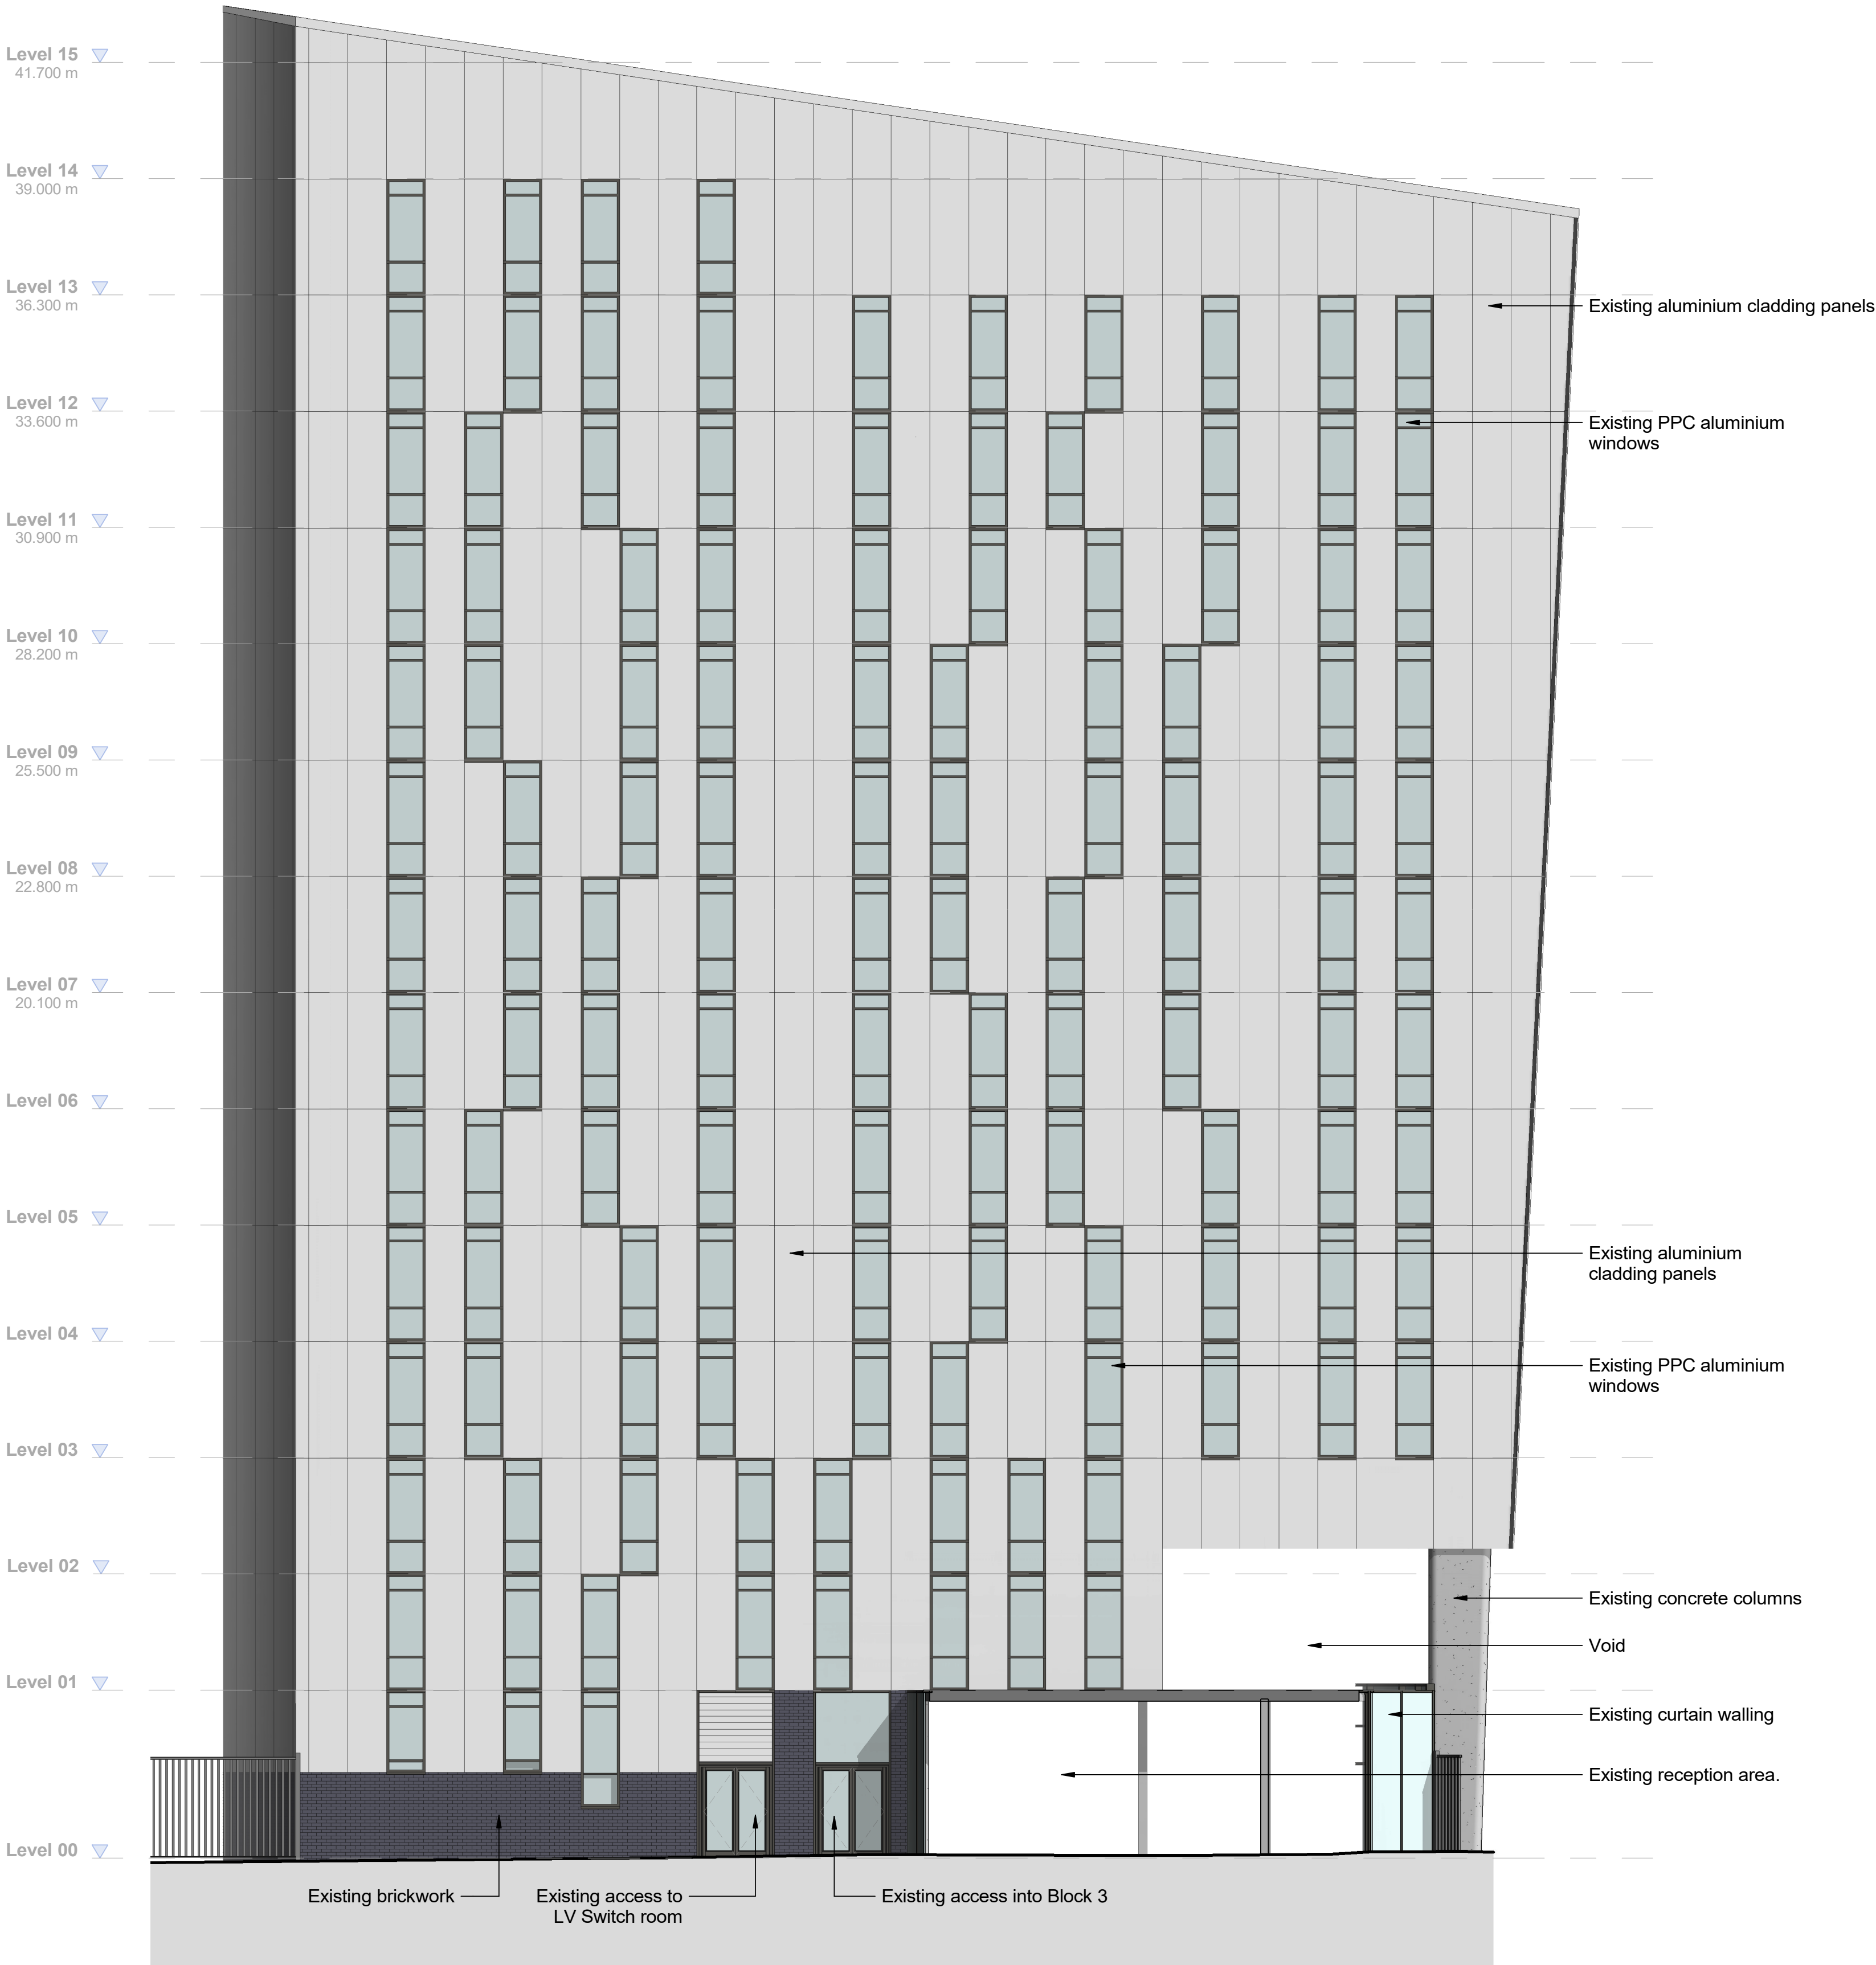

3 Block 3 Existing GA East Elevation
1 : 100

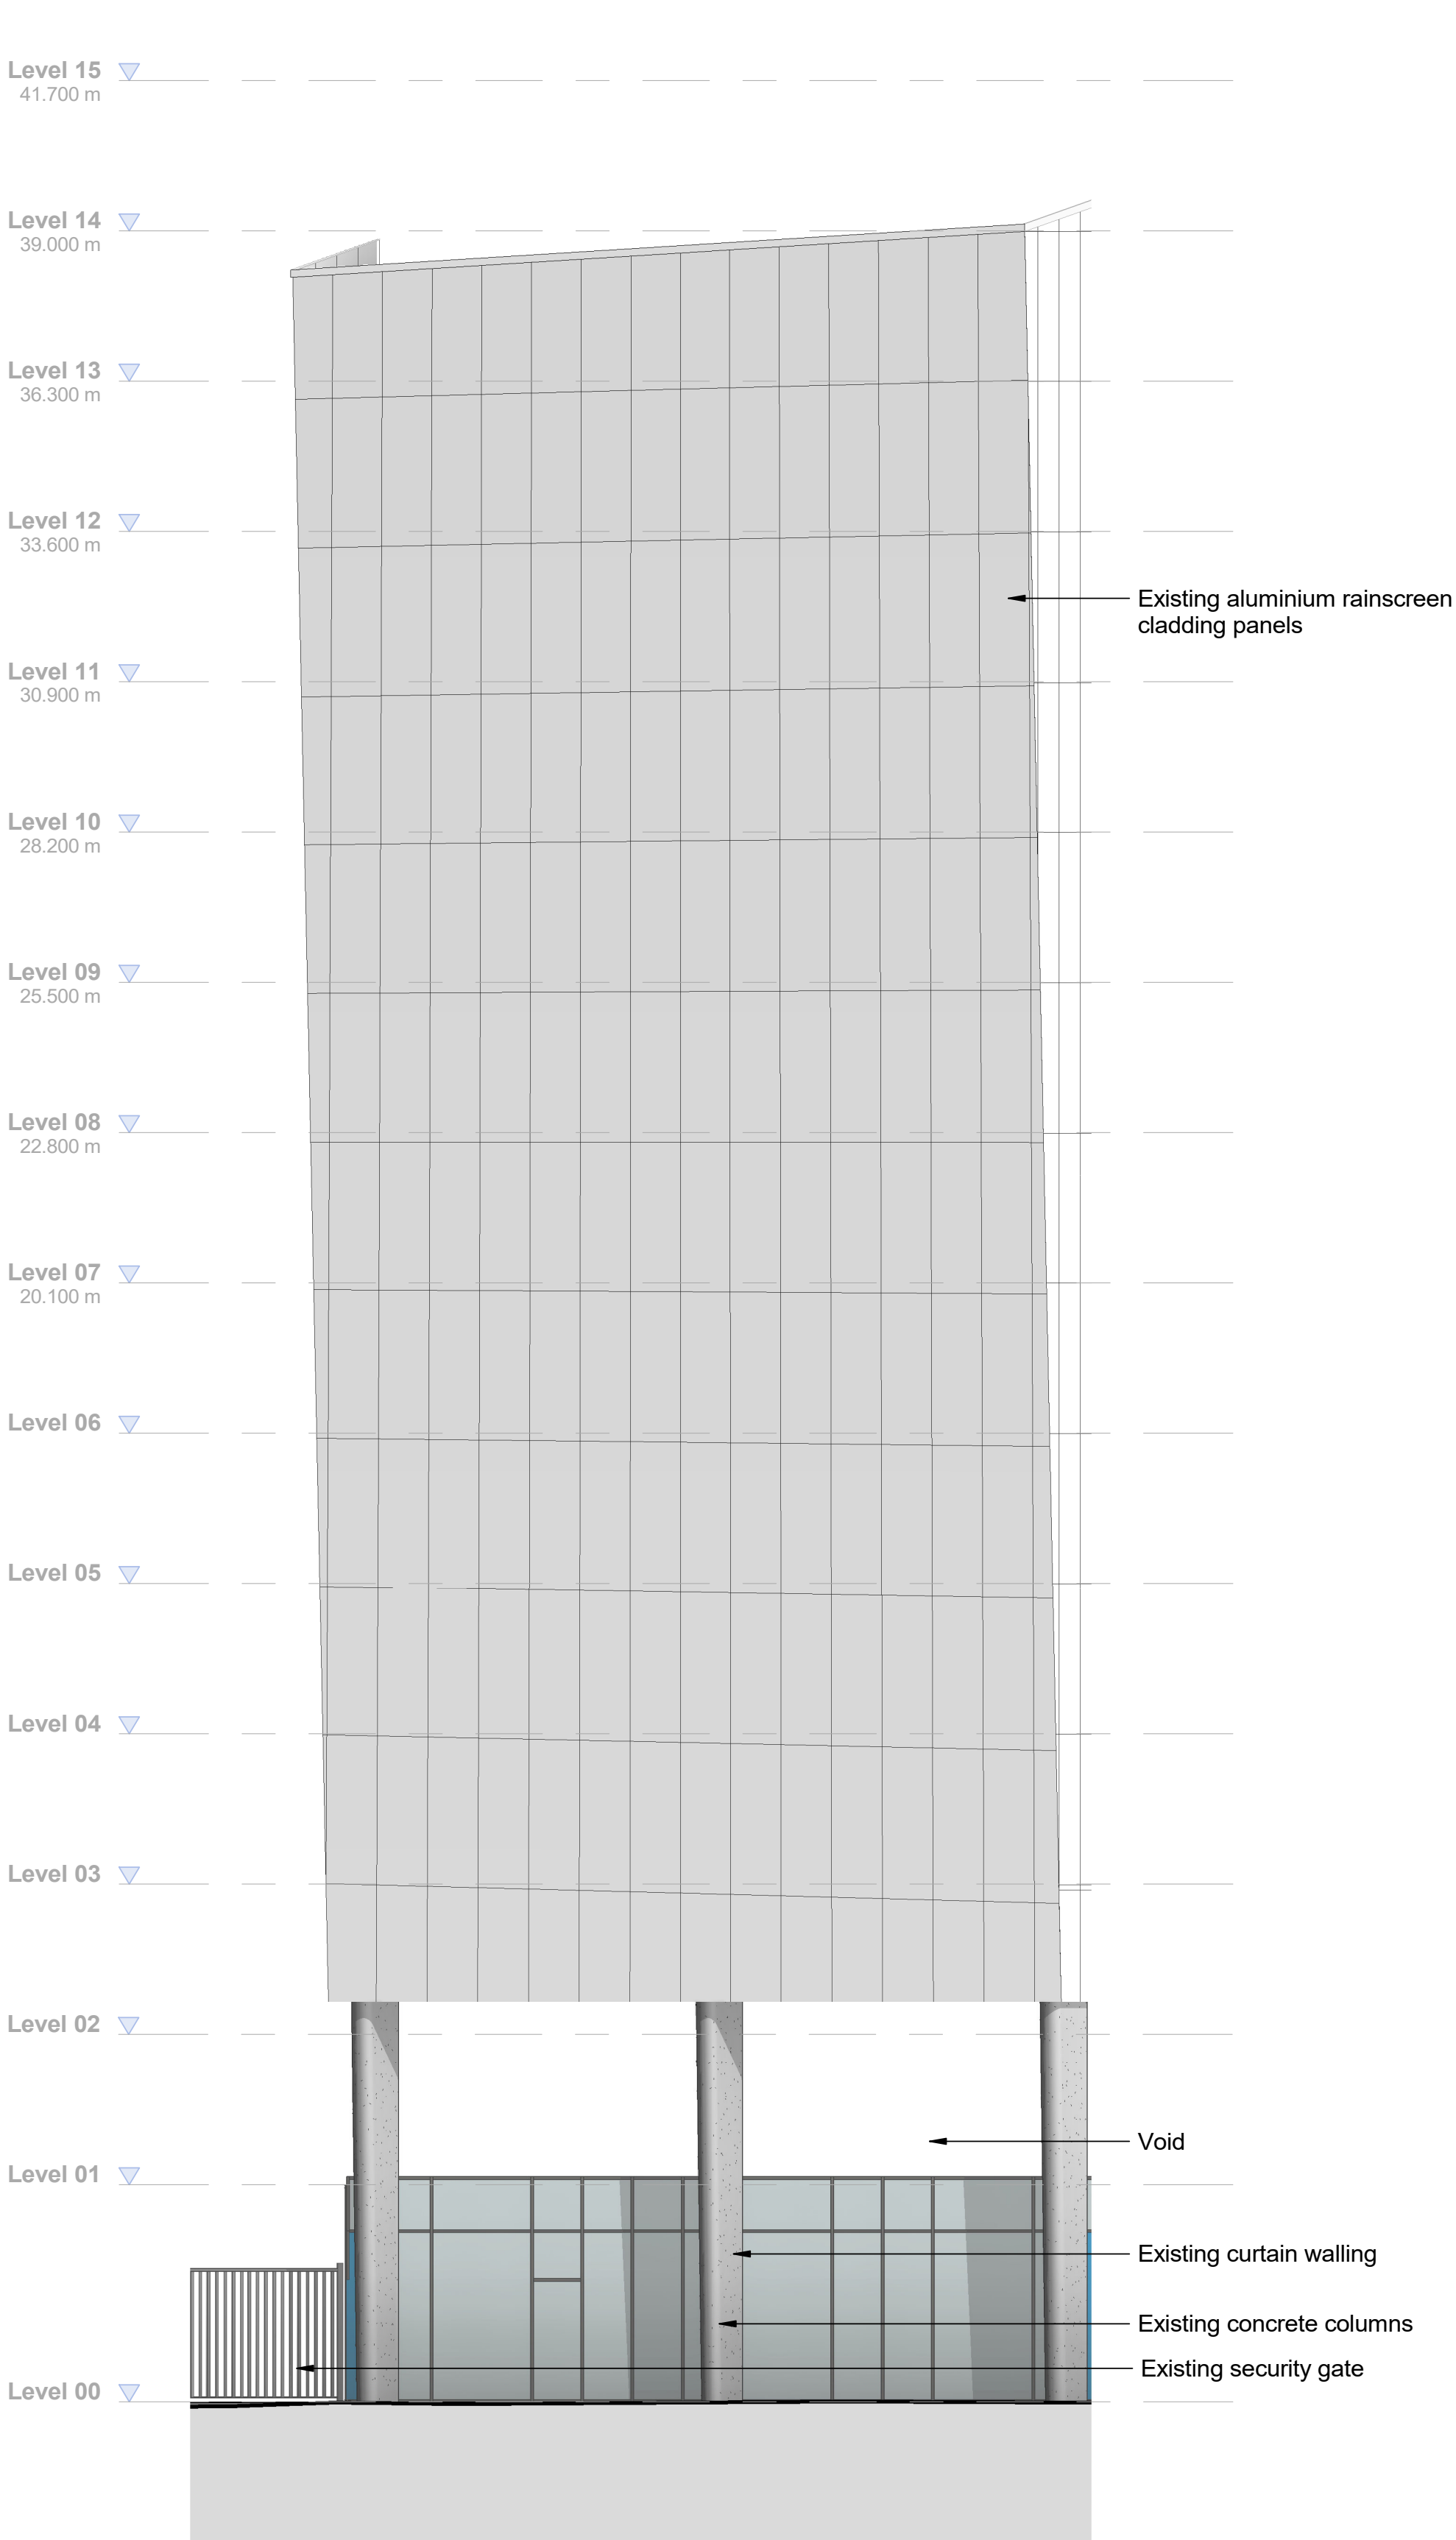

4 Block 3 Existing GA North Elevation
1 : 100