
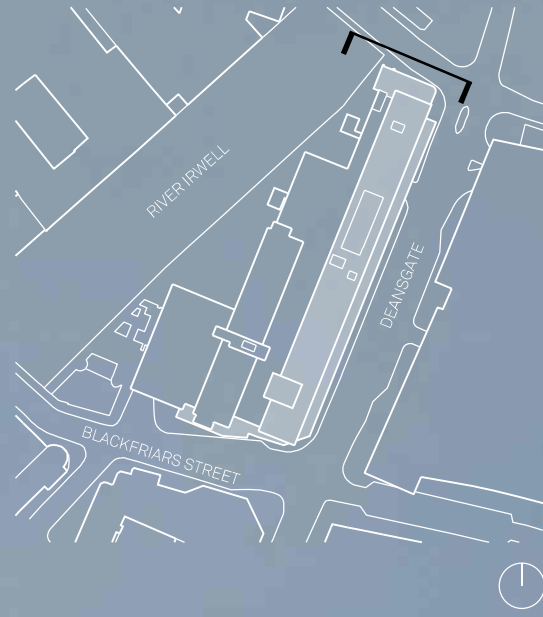


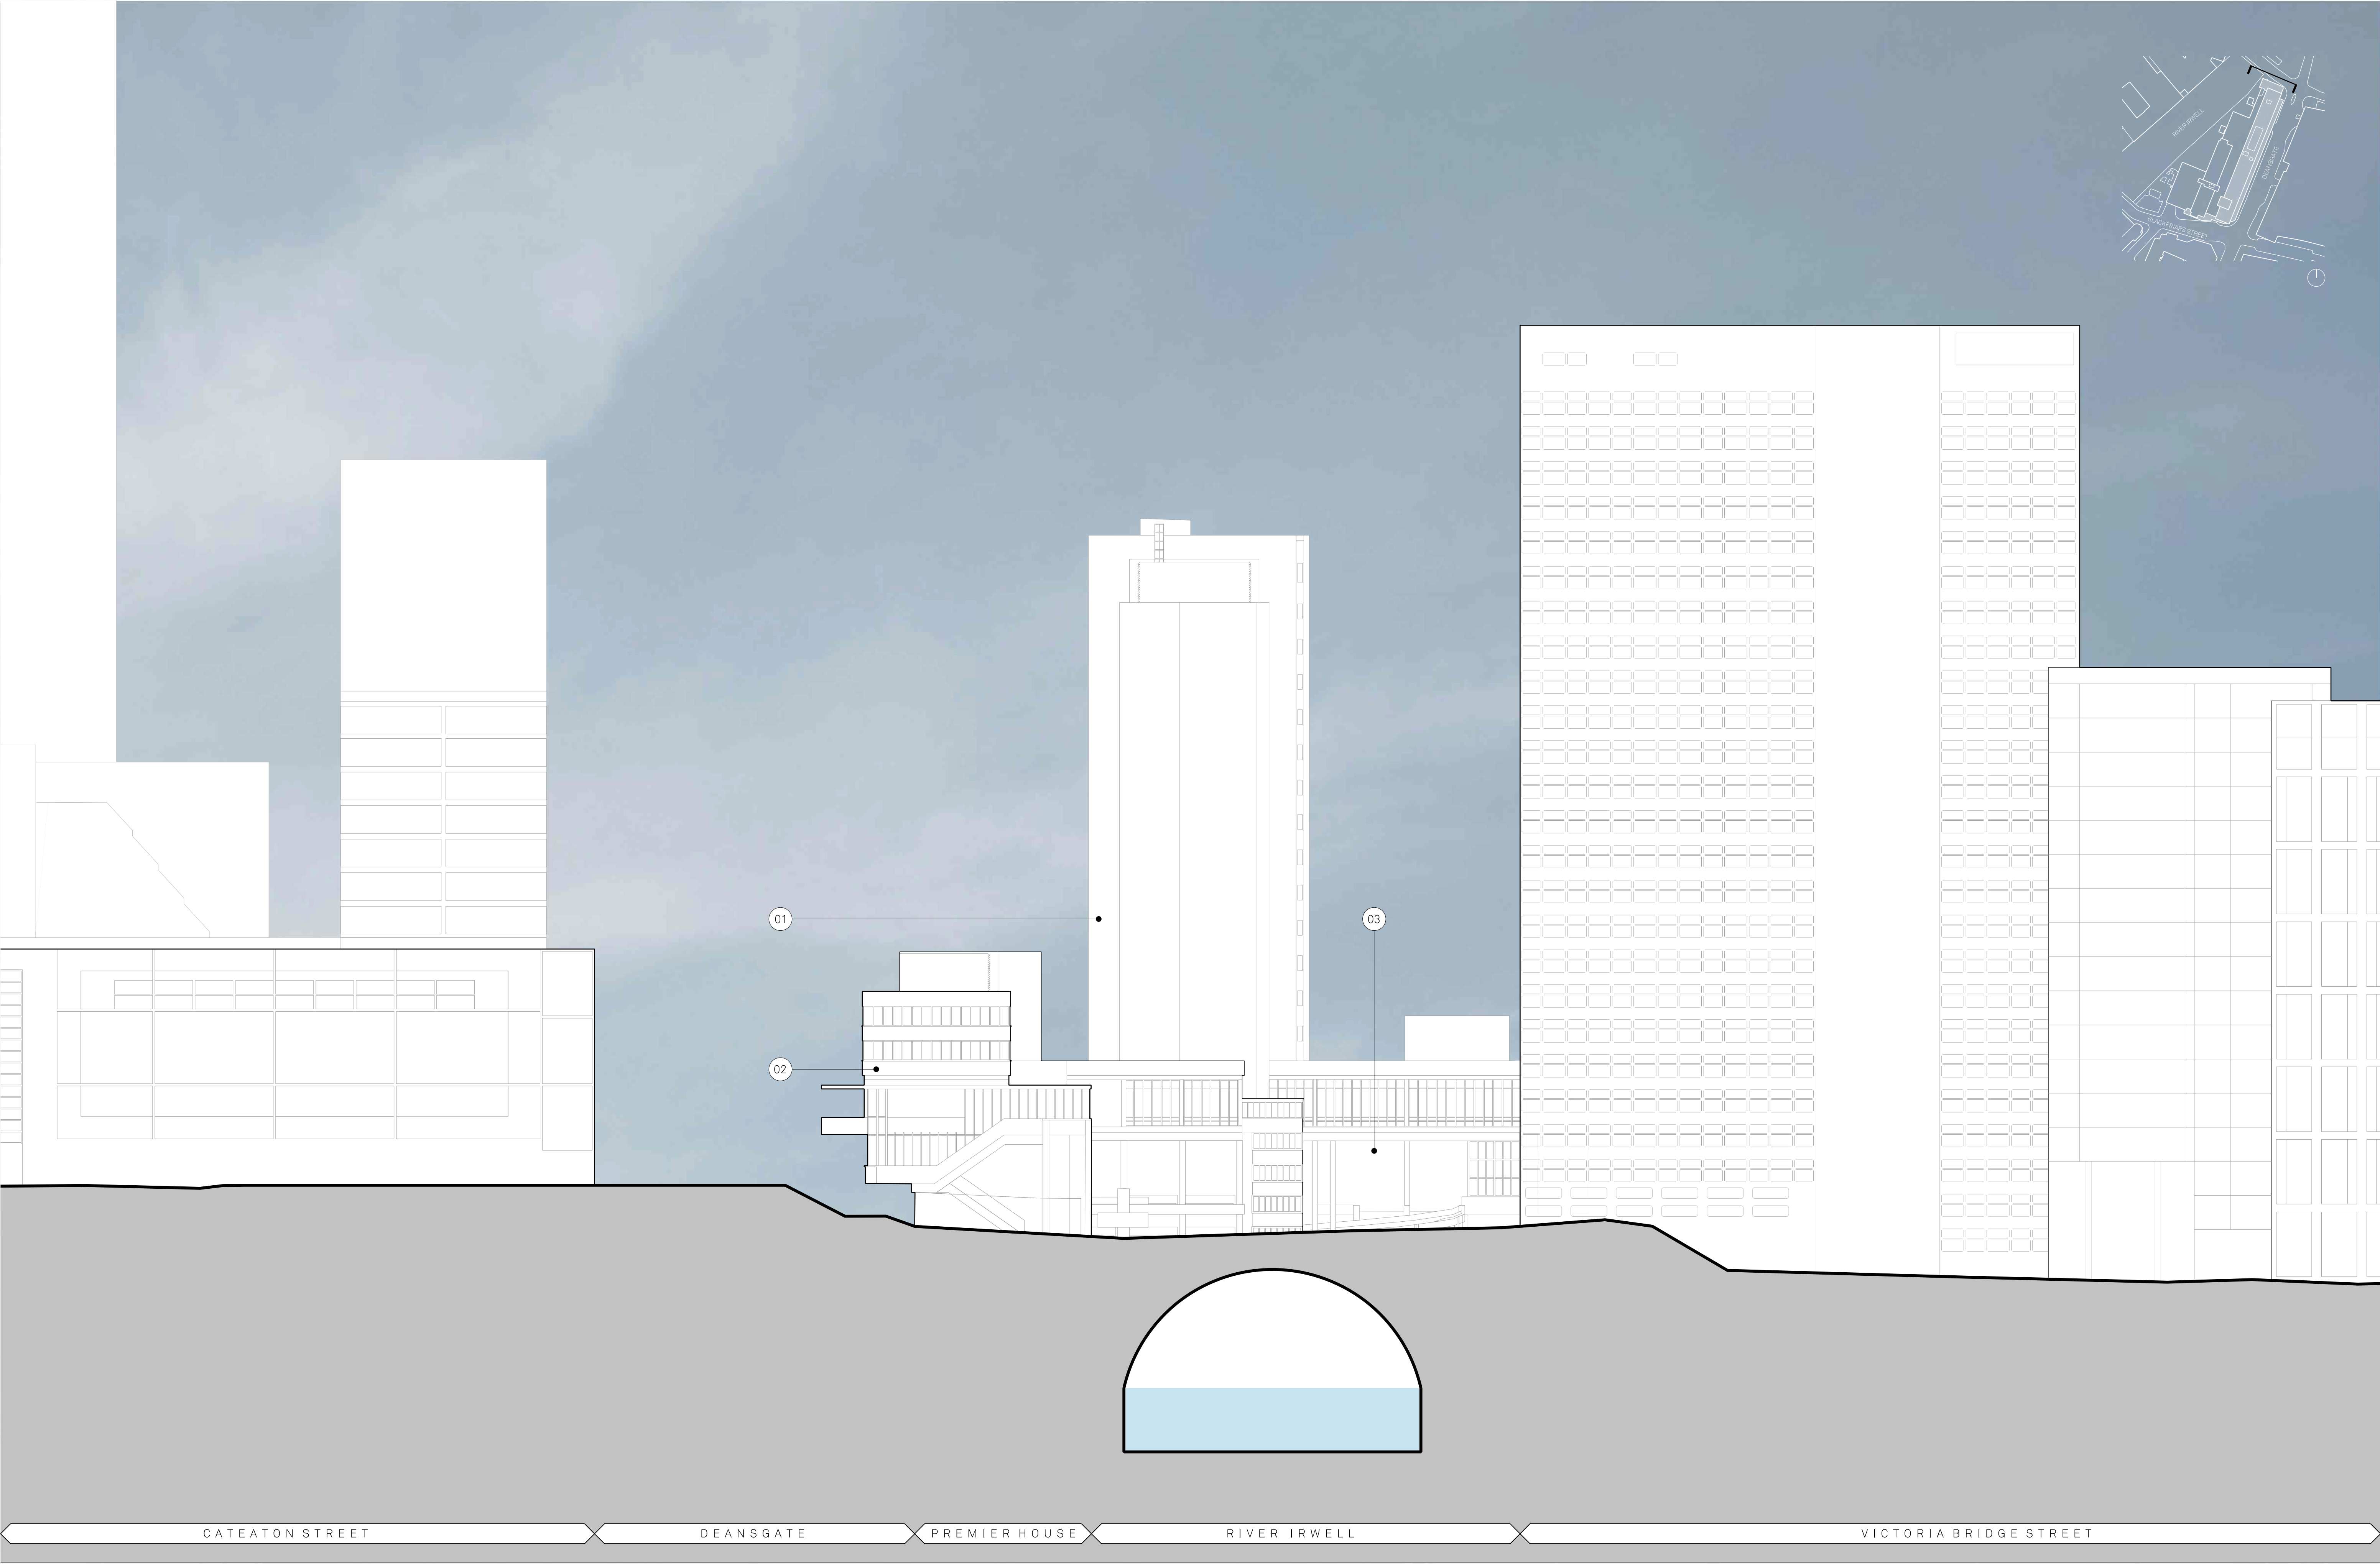

- Notes:
- 01 Renaissance Hotel
 - 01 Car Park
 - 02 Premier House

Project Name:		Title:		Scale:	
Renaissance		Premier House - Block 1		1:100@ A1	
		Existing North Elevation			
Drawn:	Checked:	Status:	Project:	Drawing No:	Rev:
RW	FM	Planning	150	B1_04_1001	-
Details:					
- 22/10/21		Issued for Planning			

Jon Matthews Architects

No. 2 Circle Square, 1 Symphony Park, Manchester, M1 7FS

0161 974 3690

Copyright of this drawing is vested in Jon Matthews Architects and must not be copied or reproduced without written consent. Figured dimensions only are to be taken from this drawing. Do not scale from this drawing. For full company disclosure please visit www.jonmatthewsarchitects.com