



VISUAL SCALE 1:100 @ A3

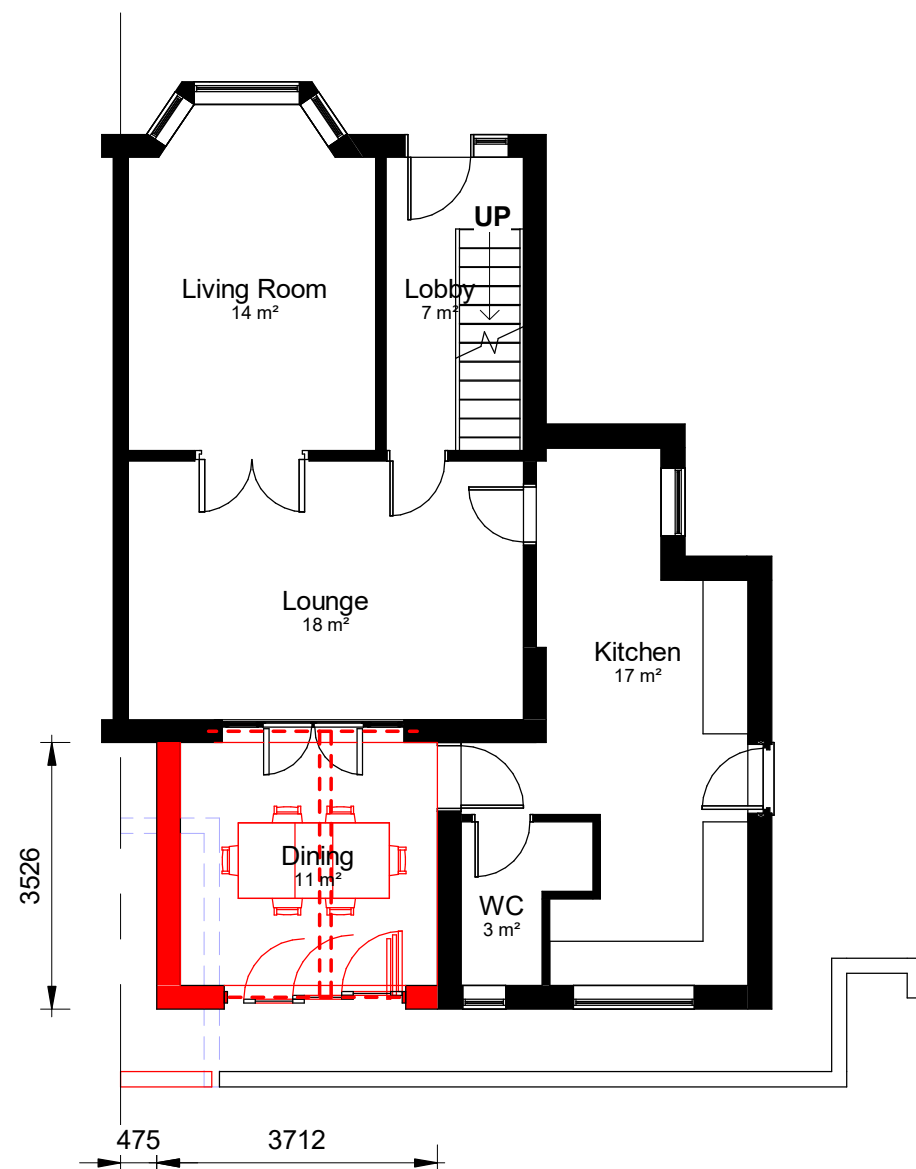

00-P-Ground Floor
1 : 100

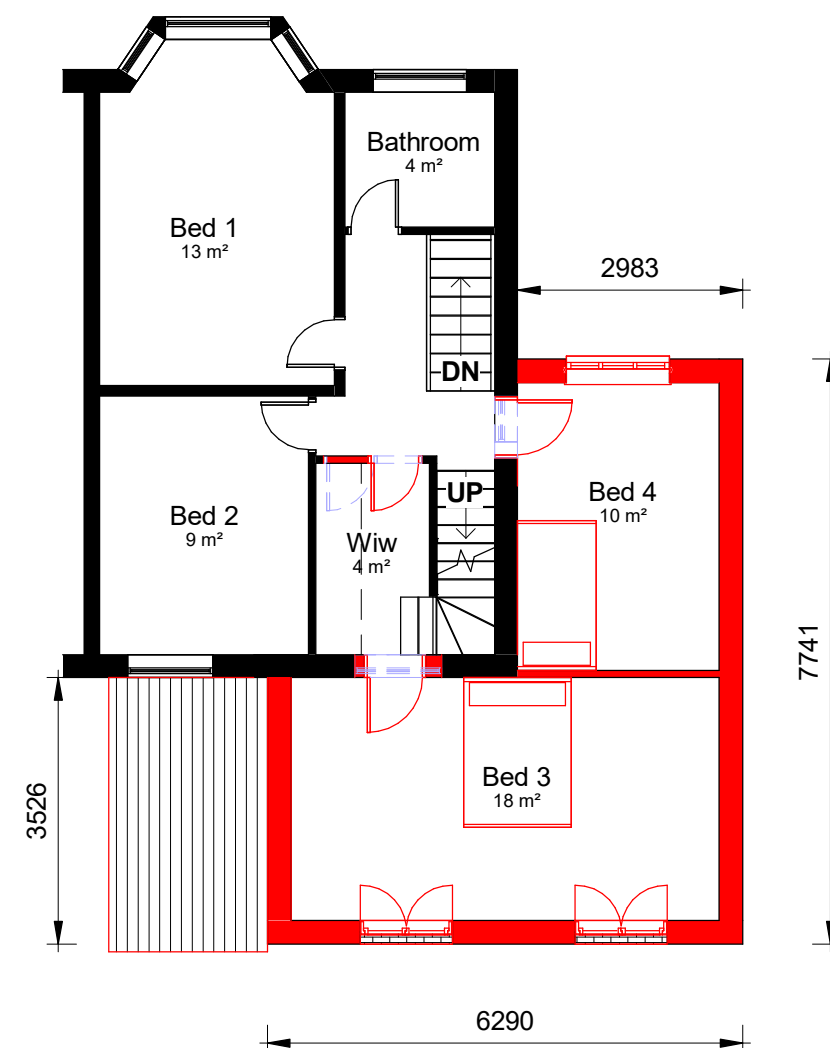

01-P-First Floor
1 : 100

COPYRIGHT © ALL RIGHTS RESERVED BY VIKAS ALYAS LTD. DO NOT SCALE FROM DRAWING. DRAWING INDICATES DESIGN INTENT ONLY. REPORT ANY DISCREPANCIES TO CLIENT / VA LTD. NOT TO BE USED FOR CONSTRUCTION UNLESS STATED SO. TO BE READ IN CONJUNCTION WITH OTHER DRAWINGS OR SPECIFICATION WHERE PROVIDED.

No.	Description	Date
P1	Issue to Planning	20.05.2021
P2	Update to planning concern	17.07.2021

PROJECT		ADDRESS		CLIENT		
Two Storey Extension to rear and side		38 Cliffdale Drive, Crumpsall, Manchester M8 4QF		Mr Adnan Azeem		
		SHEET		Date 17.04.2021	Project number 1104	Scale (@ A3) 1 : 100
Manchester City Council		PURPOSE OF ISSUE		Drawn by VA	DRAWING NUMBER	
Planning		Proposed Floor Plans		Checked by VA	A104	REV P2