




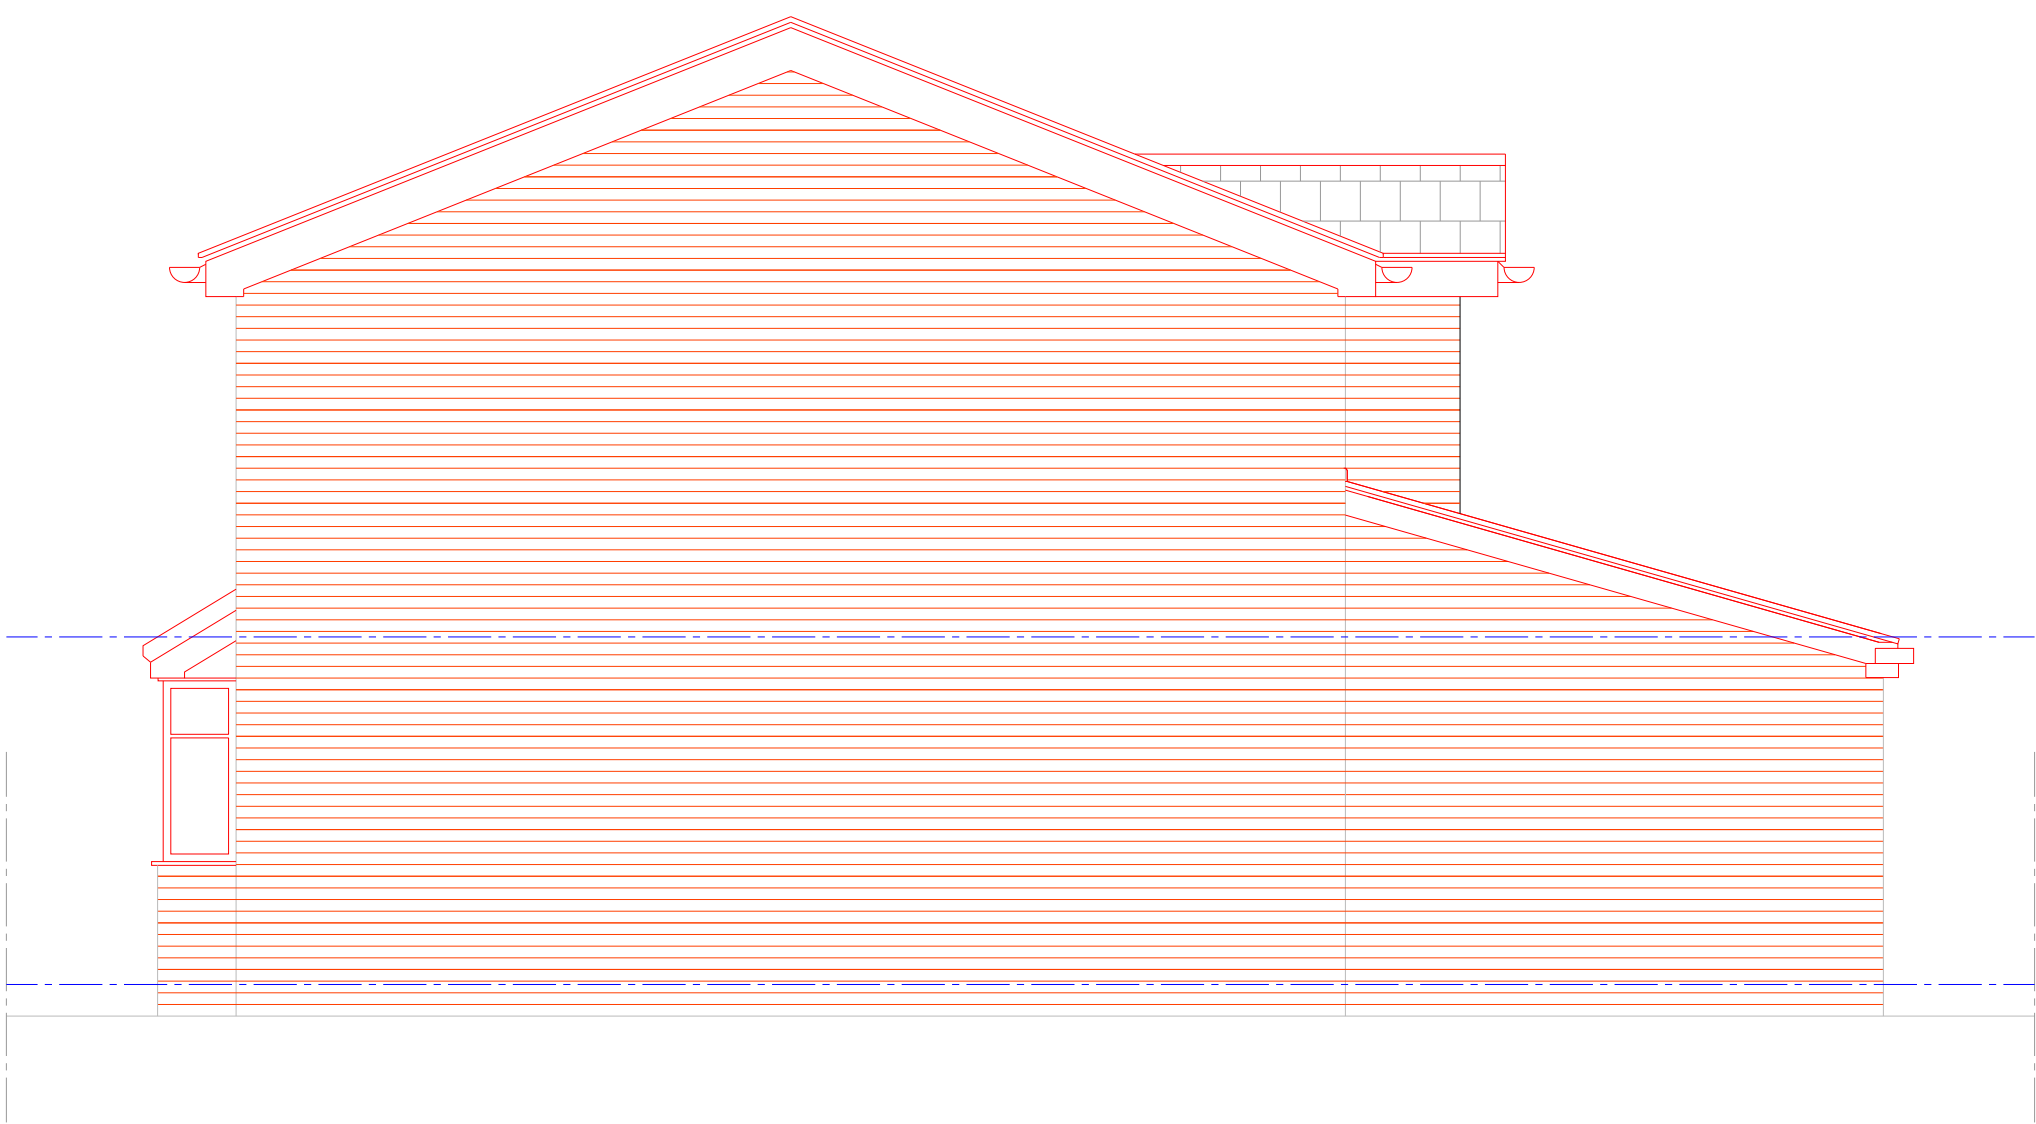

PROPOSED SIDE ELEVATION

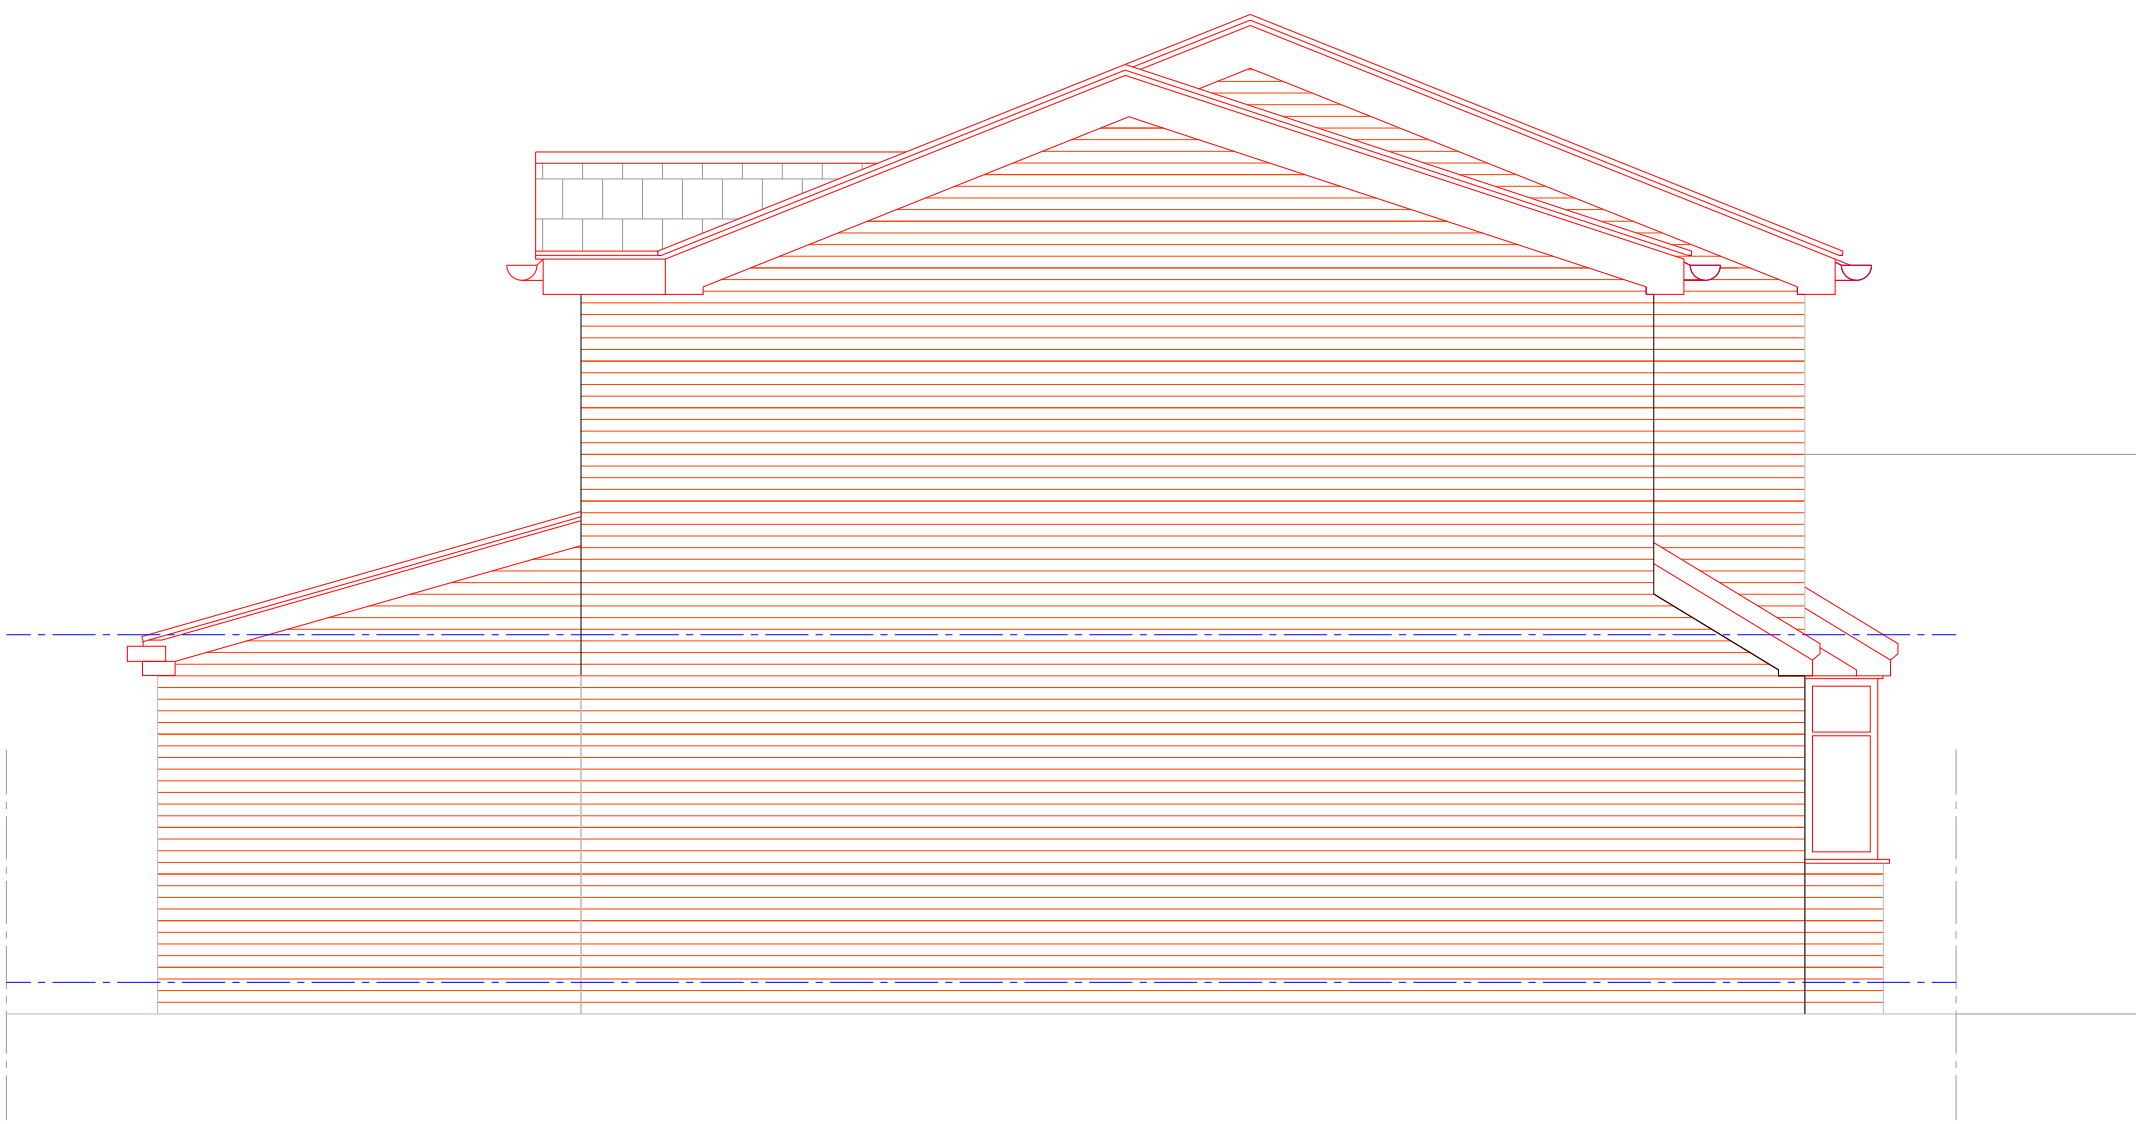

PROPOSED SIDE ELEVATION

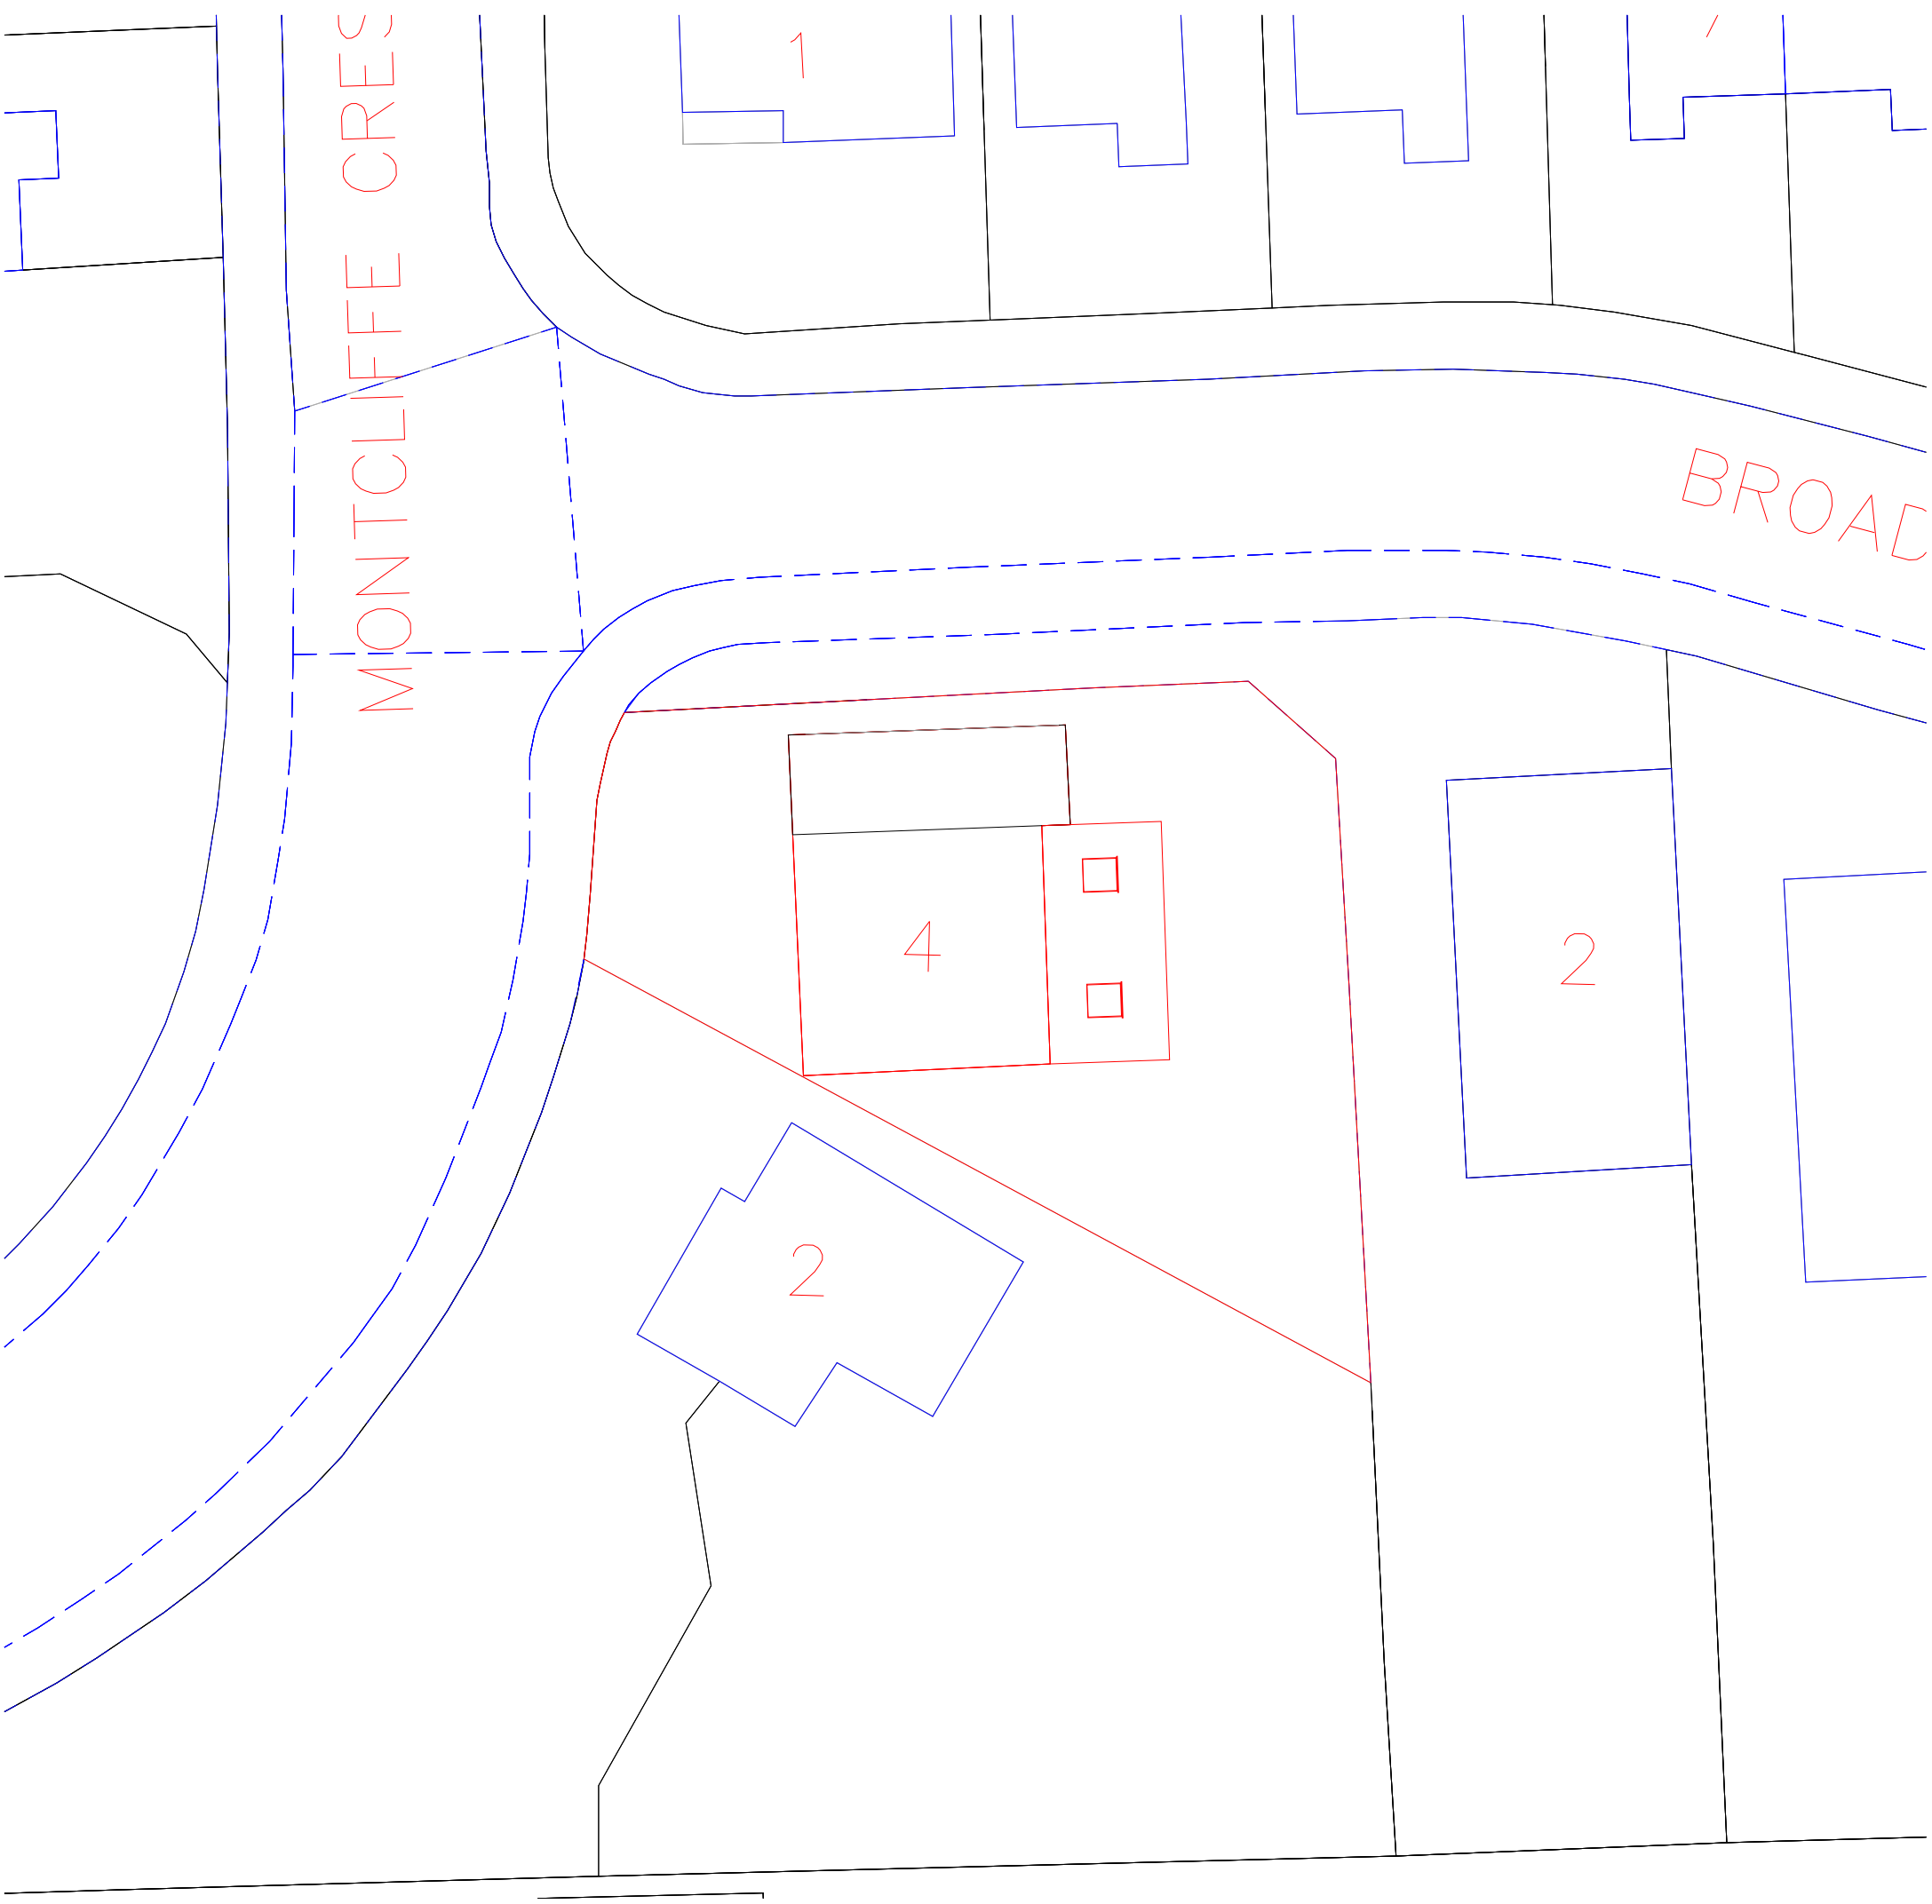

Project.4 MONTCLIFFE CRESCENT

Notes:

NOTES

A	First floor extension reduced from the front.	RR	05.05.22
REV:	DESCRIPTION:	BY:	DATE:



Arch Designs

Don't just dream it,
let us design it!

ARCH DESIGNS www.archdesigns.co.uk

CLIENT:

MR ANDREW TANG
4 Montcliffe Crescent,
Manchester,
M16 8GR

ARCHITECT:

MR REUBEN RAMELIZE
ARCH DESIGNS, WILSONS PARK C/O MAS
MONSALL ROAD
MANCHESTER M40 8WN

DRAWN:

REUBEN

CHECKED:

checked

DATE:

FEB 2022

REVISION:

A

PROJECT NAME:

FIRST FLOOR SIDE EXTENSION.

DRAWING TITLE:

PROPOSED SITE PLAN
AND ELEVATIONS

SCALE:

1:1250 1:50

SHEET SIZE:

A1

SHEET NO.:

04

PROJECT NO:

2022/00

STATUS:

FOR PLANNING

DRAWING NO:

A1/04