
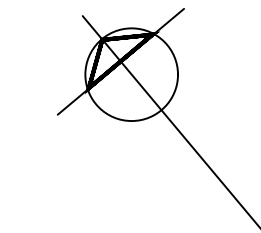


PURPOSE OF ISSUE	scheme design
- Figured dimensions to be followed in preference to scale - All dimensions shall be verified by the Contractor(s) on site prior to work commencing and relevant orders being placed. - Any discrepancies to be brought to the attention of the Contract Administrator for instructions prior to proceeding. - this drawing is the copyright of the Architect	

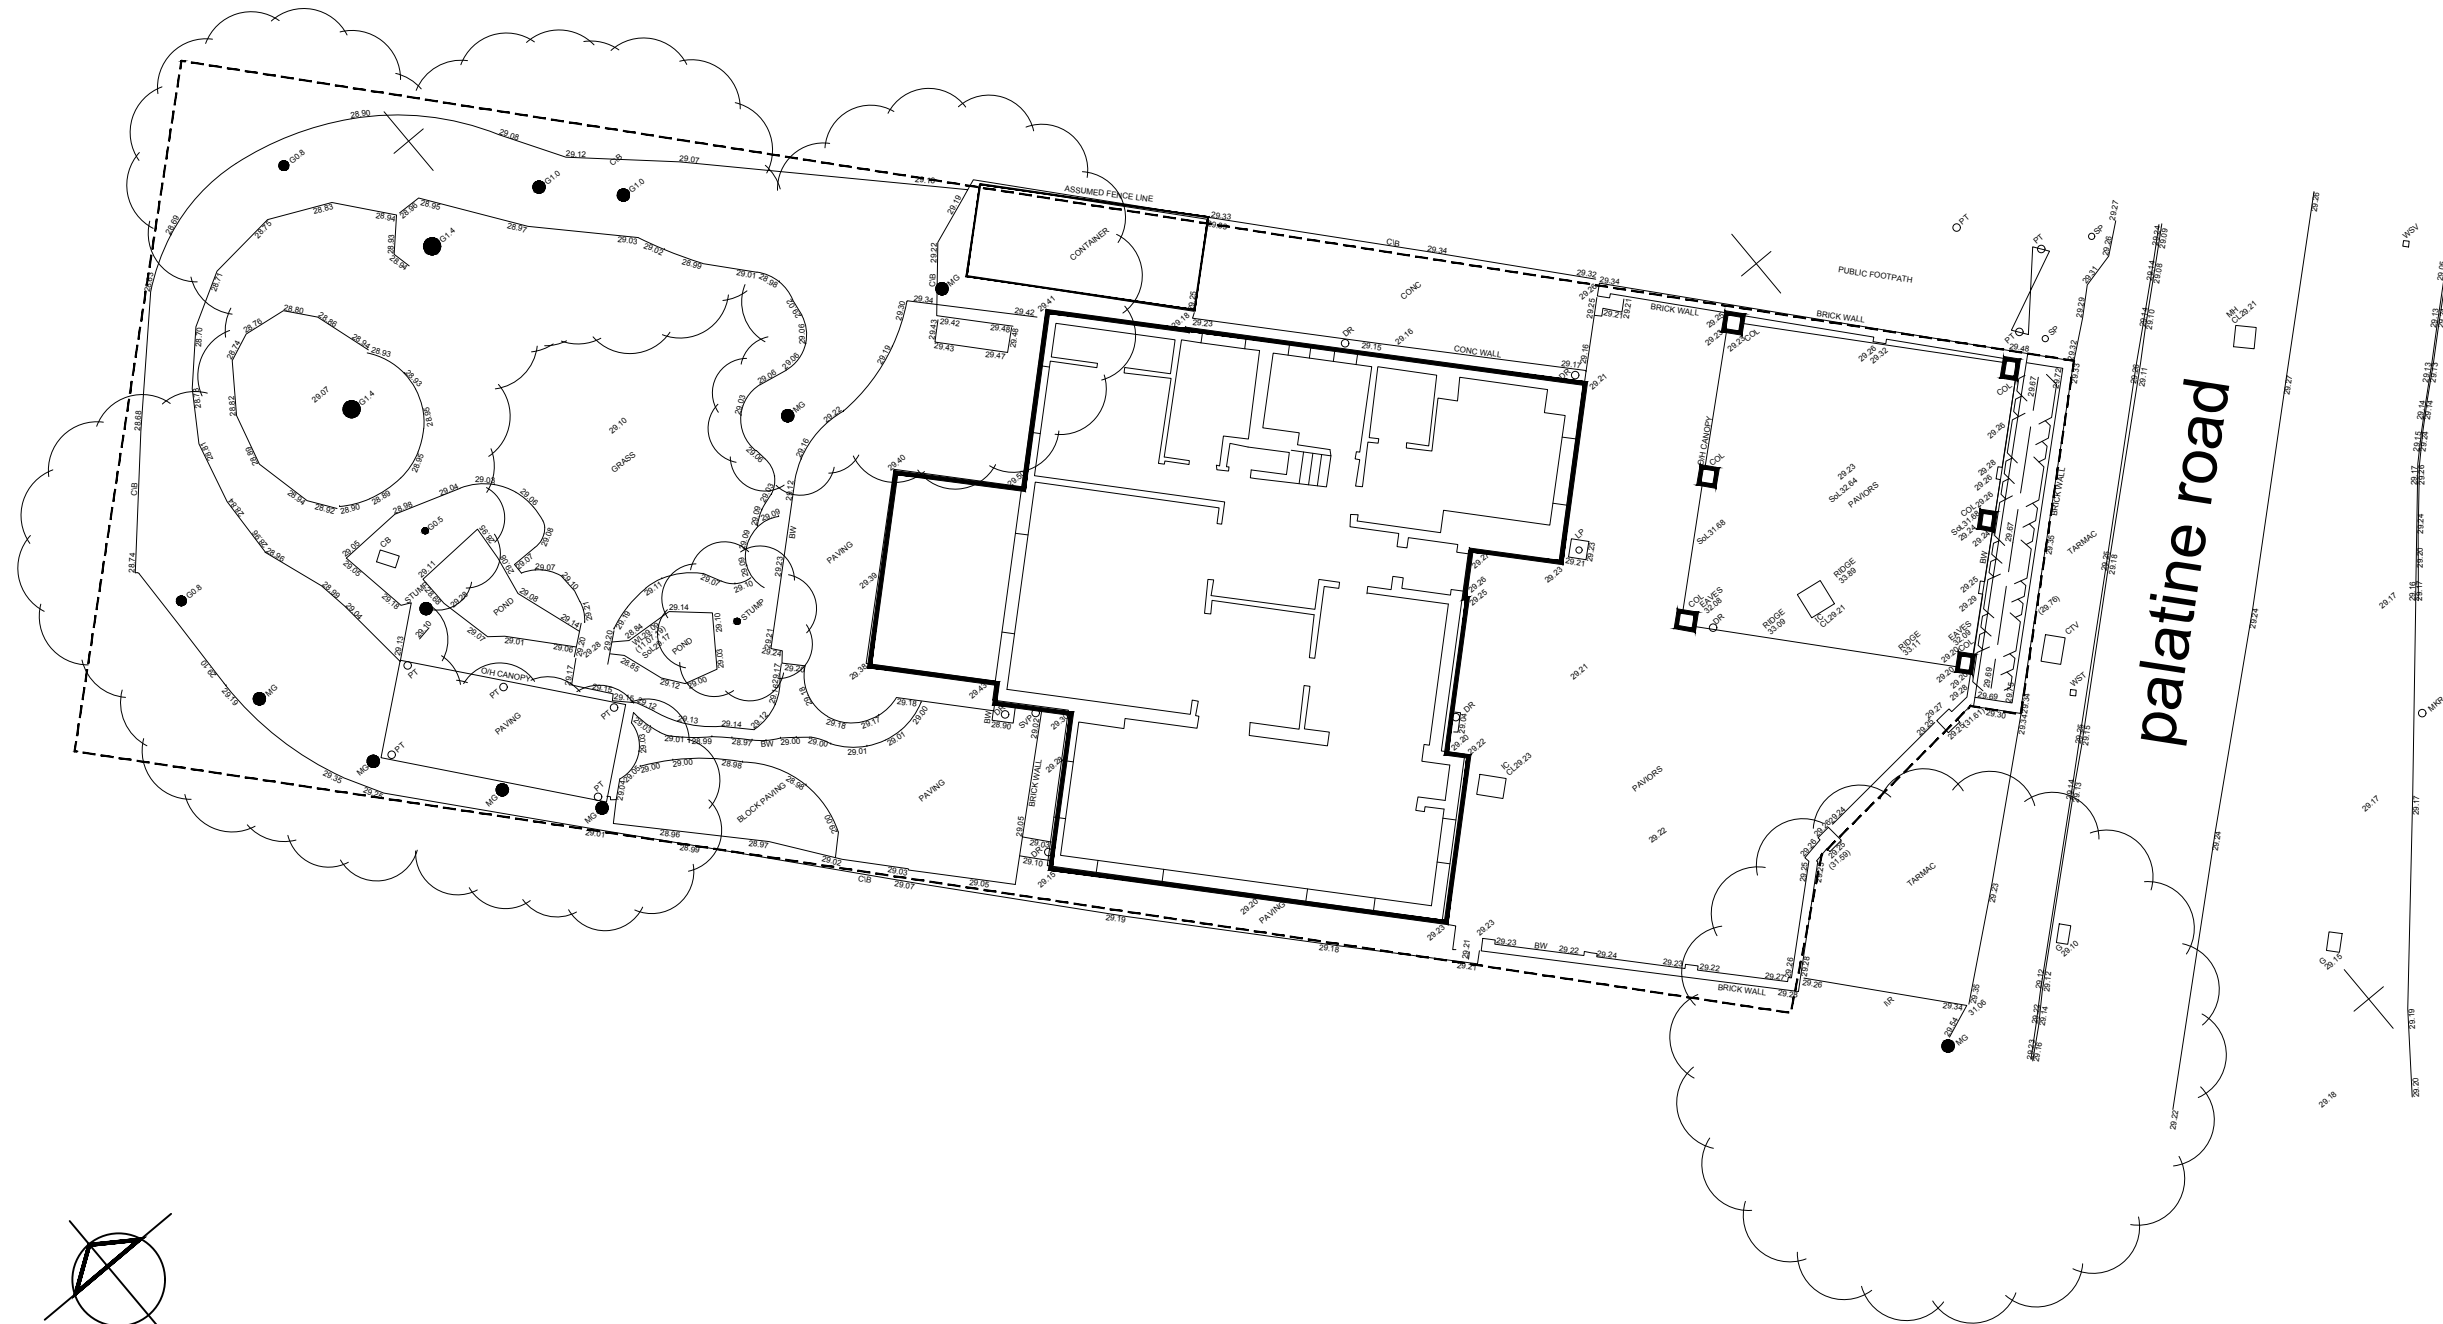

site plan as existing

REV:	-	-	-
DATE:			
DRAWN BY:			
DETAILS:			

SW FOULKES Design

PROJECT:
Proposed alterations
246, Palatine Road, West Didsbury
DRAWING:
site plan as existing

DATE: Nov 21	DRAWN BY: SWF	CHECKED BY: -
SCALE: 1:200@A3	DRAWING NO: 545-06-102P	REV:

tel:- 07500042081
stevefoulkes@btinternet.com