



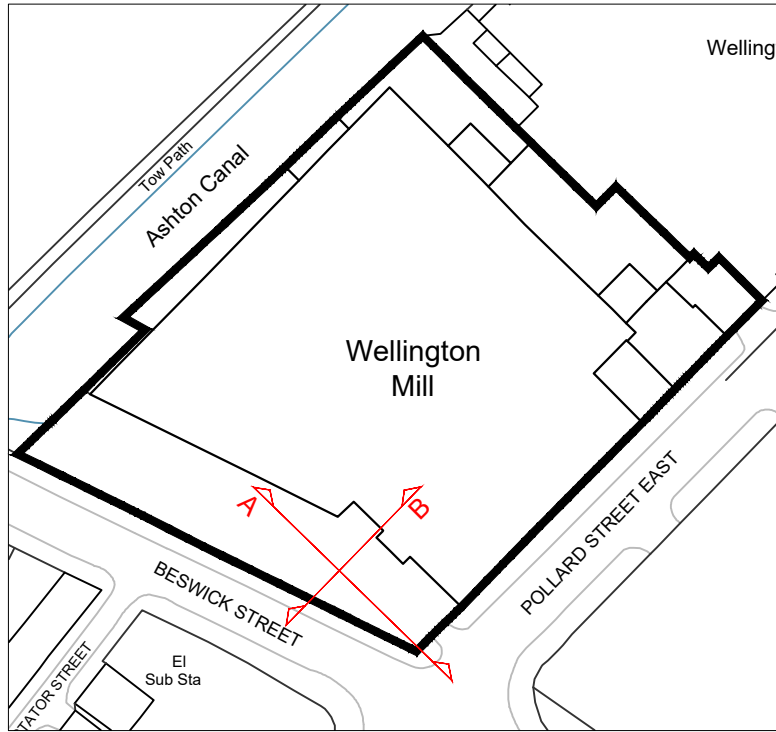

Site Location Plan
Scale 1:1000
Scale Bar 1:1000 @ A1



Proposed South West Elevation - Beswick Street [A]
Scale 1:50
Scale Bar 1:50 @ A1

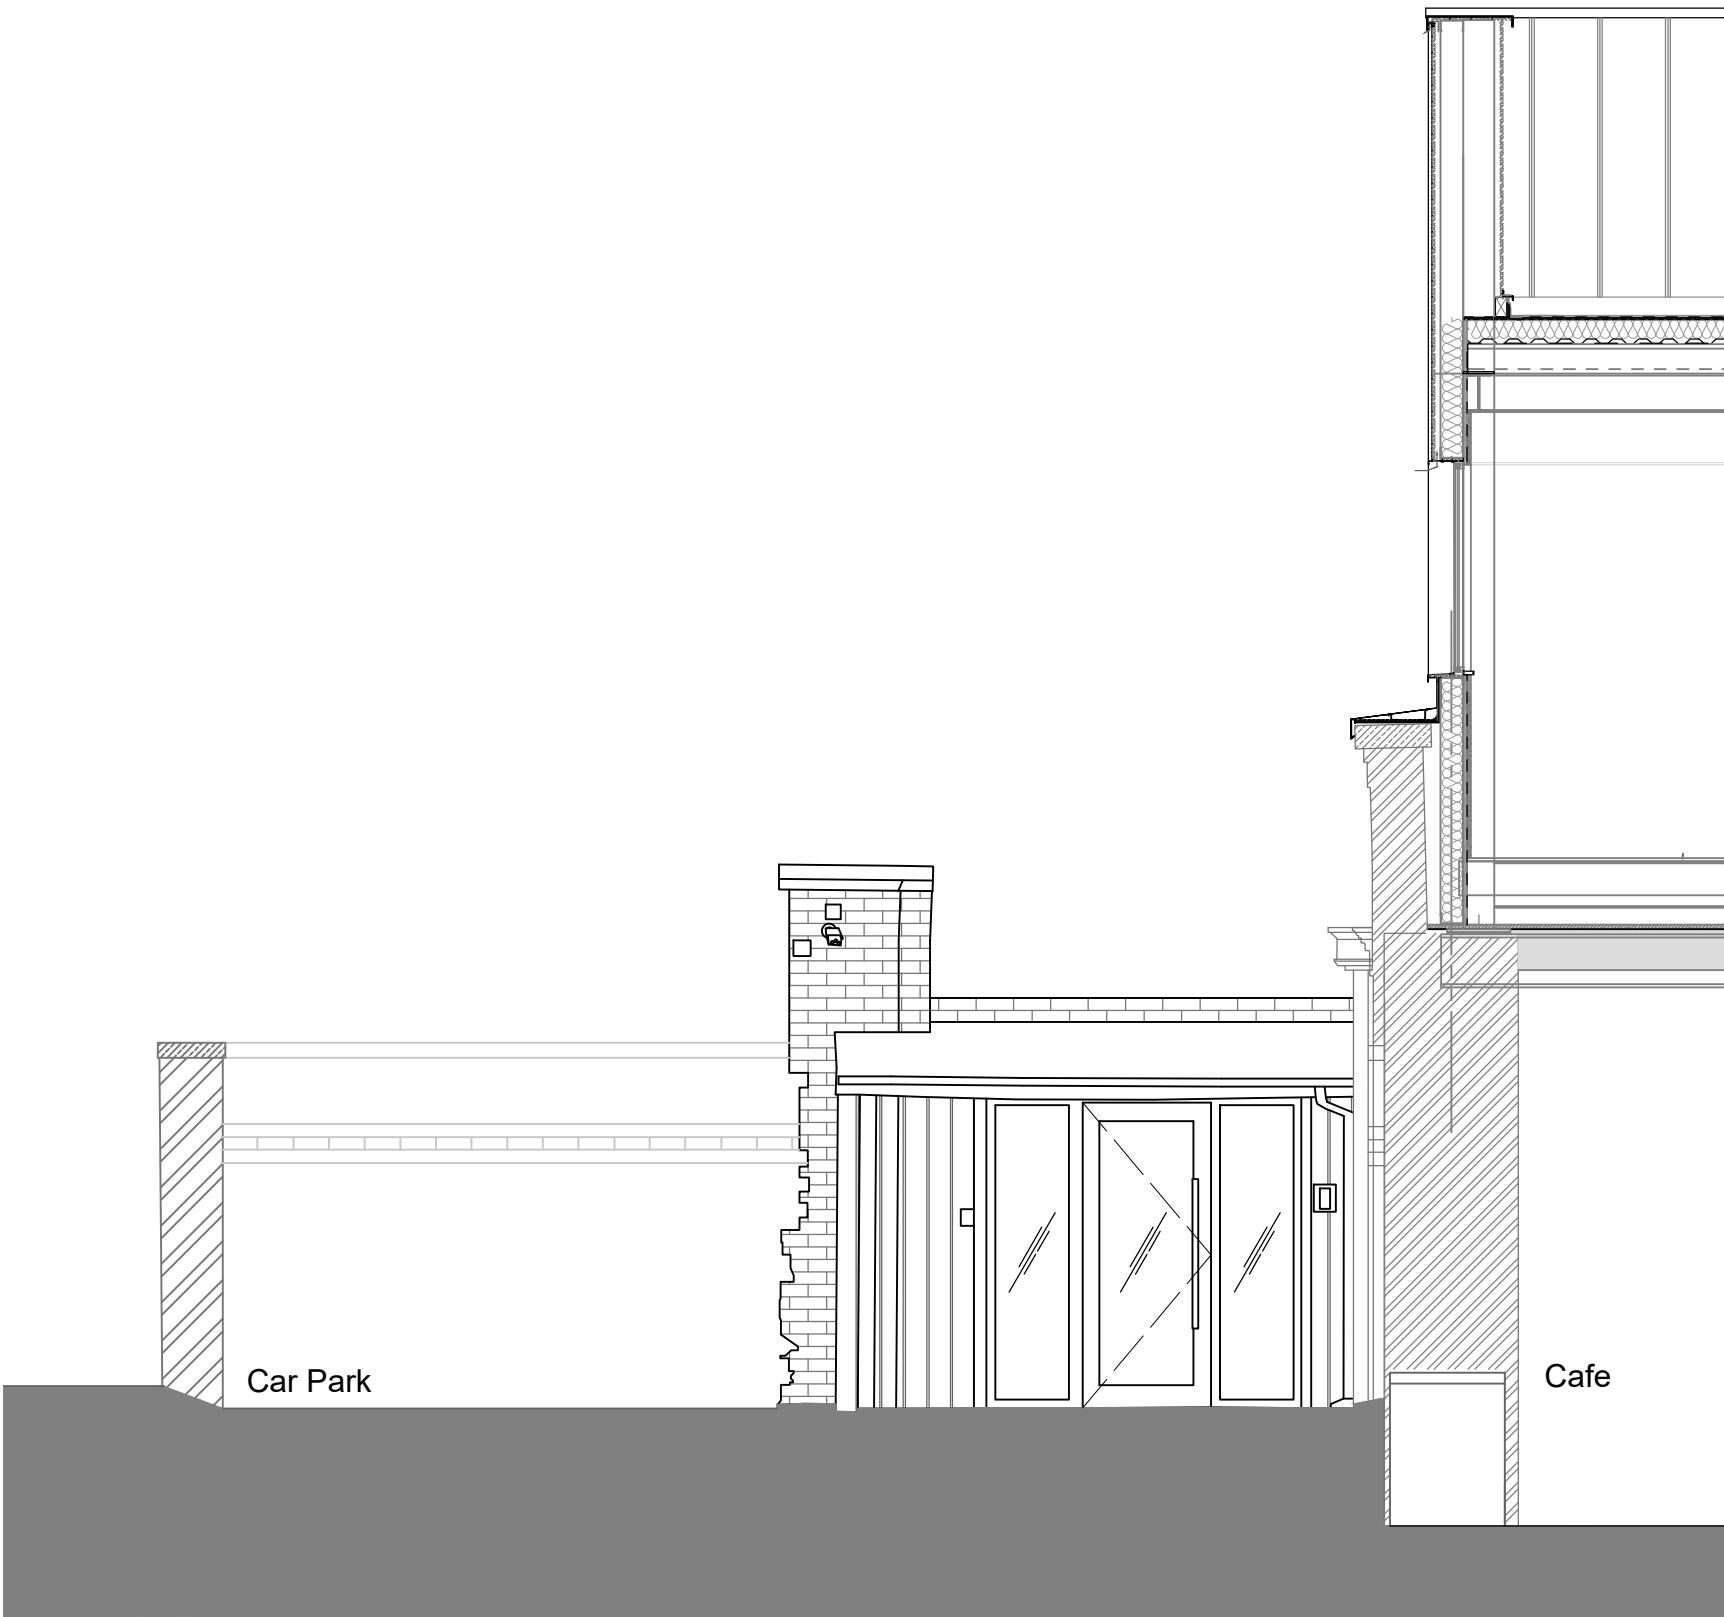

Proposed South East Elevation Entrance - Pollard Street East [B]
Scale 1:50
Scale Bar 1:50 @ A1

Rev	Description	by	Chk	Date
Project:	PLT Wellington Mill Pollard Street East, Ancoats, Manchester, M40 7FS			
Title:	Existing Elevations 1:50			
Client:	Pretty Little Thing			
Drawn By:	CM	Checked By:	TR	on 26/01/2022
Original Size:	A1	Project Number:	22076	
Drawing Number:	B1-ZZ-DR-A-0841			REV -

