
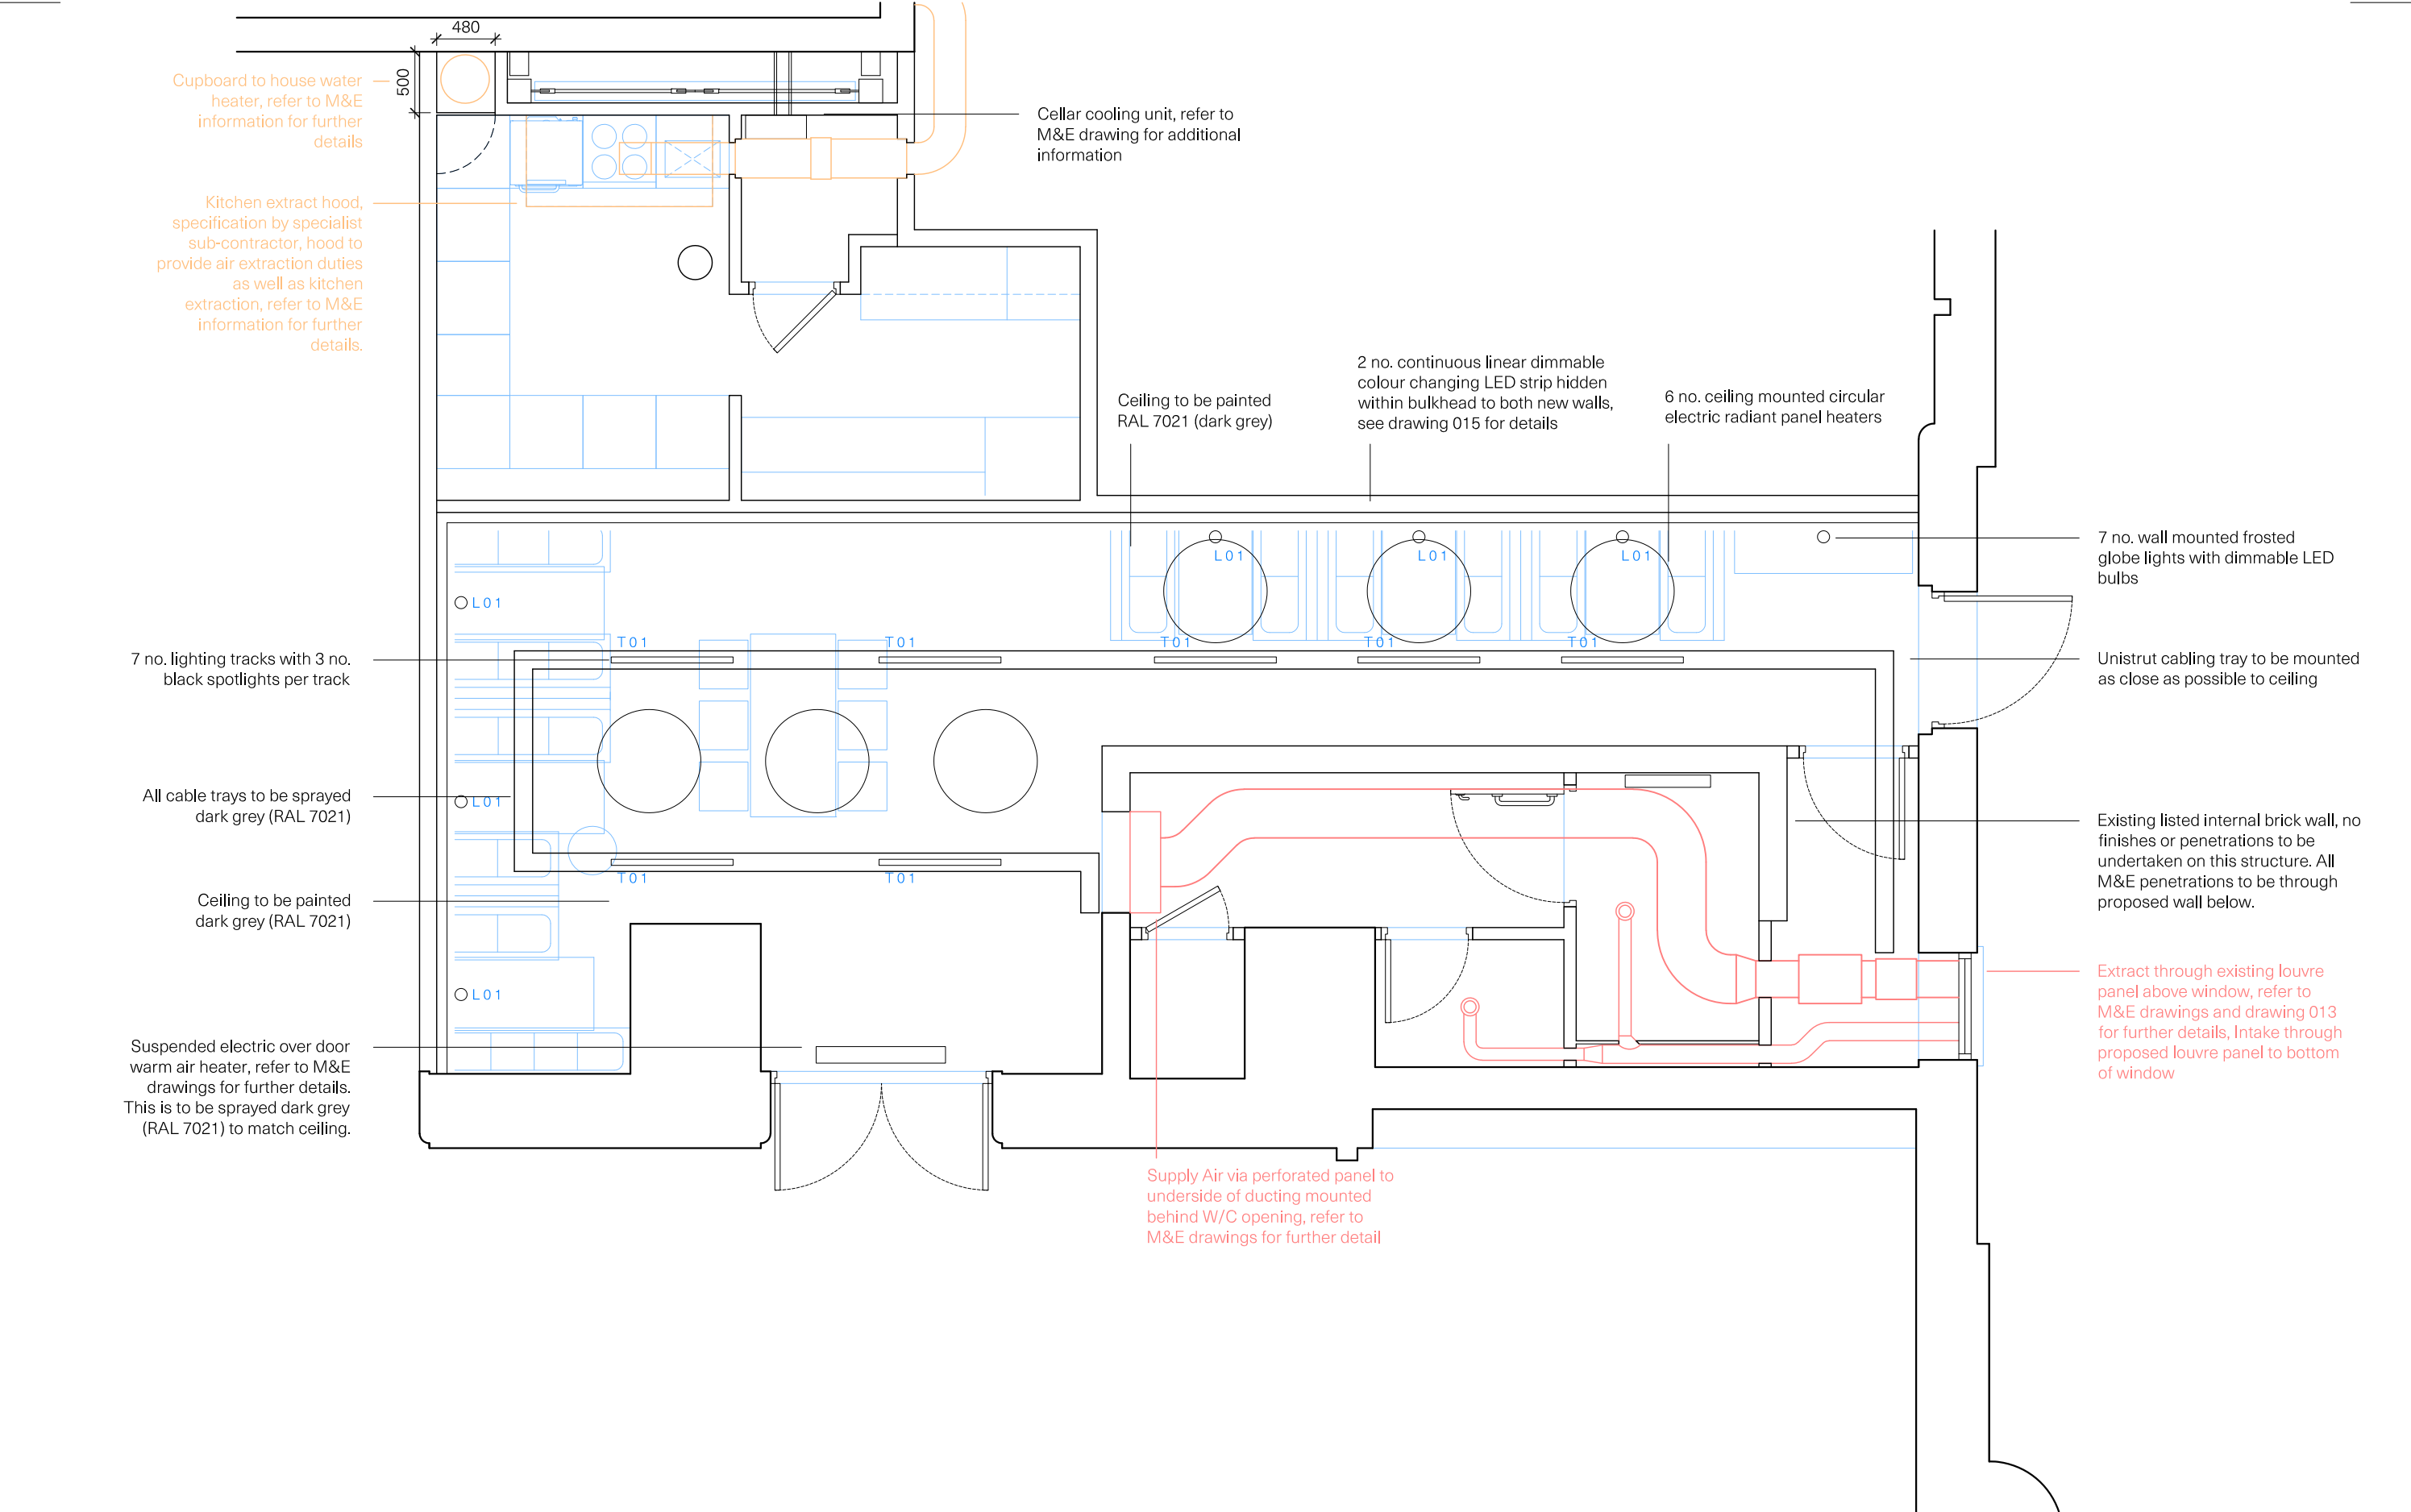


 

|   |   |   |                                                                                       |   |   |                               |                          |                               |                             |
|---|---|---|---------------------------------------------------------------------------------------|---|---|-------------------------------|--------------------------|-------------------------------|-----------------------------|
| <p>All dimensions are to be checked on site, any discrepancies are to be reported to the Architect before work commences. Do not scale from this drawing.</p> <p>This drawing is to be read in conjunction with all relevant consultants and specialists drawings / documents, any discrepancies are to be reported to the Architect before the affected work commences.</p> <p>All structural components shown are indicative only. Details / calculations of structural members are to be provided by the Structural Engineer.</p> <p>THIS DRAWING NOT FOR CONSTRUCTION</p> | <p>Revisions</p> <p>A 10/12/21 - Amended extract route, amended extract hood position</p> <p>B 14/12/21 - Amended M&amp;E scheme based on engineers comments</p> <p>C 16/12/21 - Proposed additional ceiling heating units</p> |  <p>NORTH</p> |  | <p>Project, location</p> <p>Little David St., Manchester</p>                                                                                            | <p>Up North Architects</p> <p>Up North Architects Ltd. Plane Tree House, Oldham Street, Manchester UK M1 1JG<br/>Company No. 10437056 TEL: 0161 237 1871 E-MAIL: mail@upnortharchitects.com</p> |                               |                          |                               |                             |
|   |   |   |                                                                                       | <p>RIBA Workstage</p> <p>3 Spatial Coordination</p>   | <p>Client</p> <p>Great North Pie Co.</p>   |                               |                          |                               |                             |
|   |   |   |                                                                                       | <p>Drawing purpose</p> <p>For Comment</p>   | <p>Drawing Title</p> <p>Pr Reflected Ceiling Plan</p>   |                               |                          |                               |                             |
|   |   |   |                                                                                       | <p>This drawing copyright 2020 by Up North Architects Ltd. and is licensed to the client for the purposes related to the RIBA work stage above only</p> | <p>Job No.</p> <p>M852</p>   | <p>Drawing no.</p> <p>011</p> | <p>Revision</p> <p>C</p> | <p>Scale</p> <p>1:50 @ A3</p> | <p>Date</p> <p>Oct 2021</p> |