


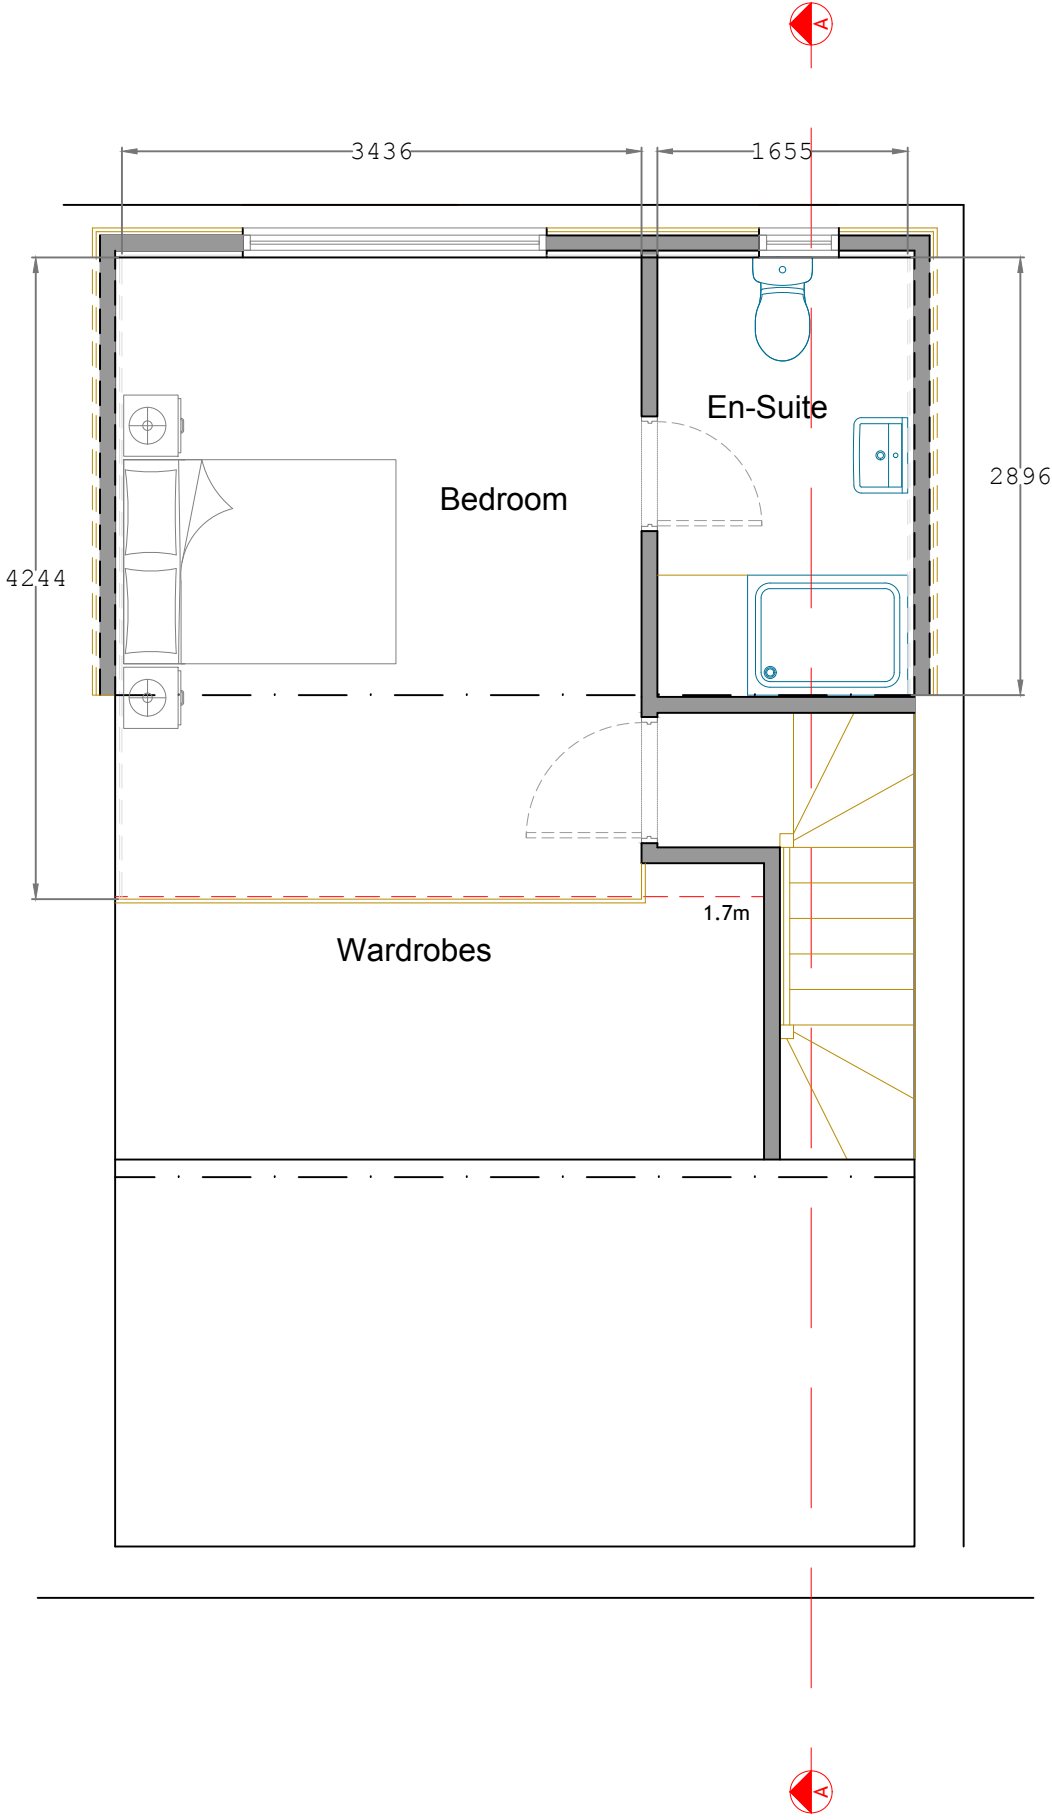

PROPOSED THIRD FLOOR

Legend	
Level Difference	> up 240mm
Sloping Ceiling Direction	SC
Ceiling Height	(2777)
Cill and Head Heights	C 772 H 1428
Rainwater Pipe Position	
Soil and Vent Pipe Position	
SVP Position above or below	
Beam / Soffit	
Boiler Location	
Meter Location	

EDIFICE

Building Consultants Limited

email: nick@edificebc.co.uk mobile: 07917125231

Architecture Project Management Consultancy

All levels and dimensions must be checked on site by contractor prior to commencement of works. Any variations must be reported to Edifice BC Ltd.

All information hereon in is the copyright of Edifice BC Ltd. Copying in full or in part is forbidden without the written permission from Edifice BC Ltd.

PROJECT	DRAWING TITLE	CLIENT	DATE	DRAWING No	REV
			Jan '22	775-3.02	A
			Mr and Mrs Salvesson		
Proposed Development at: 40 Darley Avenue Chorlton Cum Hardy Manchester	Proposed Third Floor Plan General Arrangement Planning		DRAWN BY	NH	
			SCALE	1:50@A3	