



 

Site Plan 1:1250

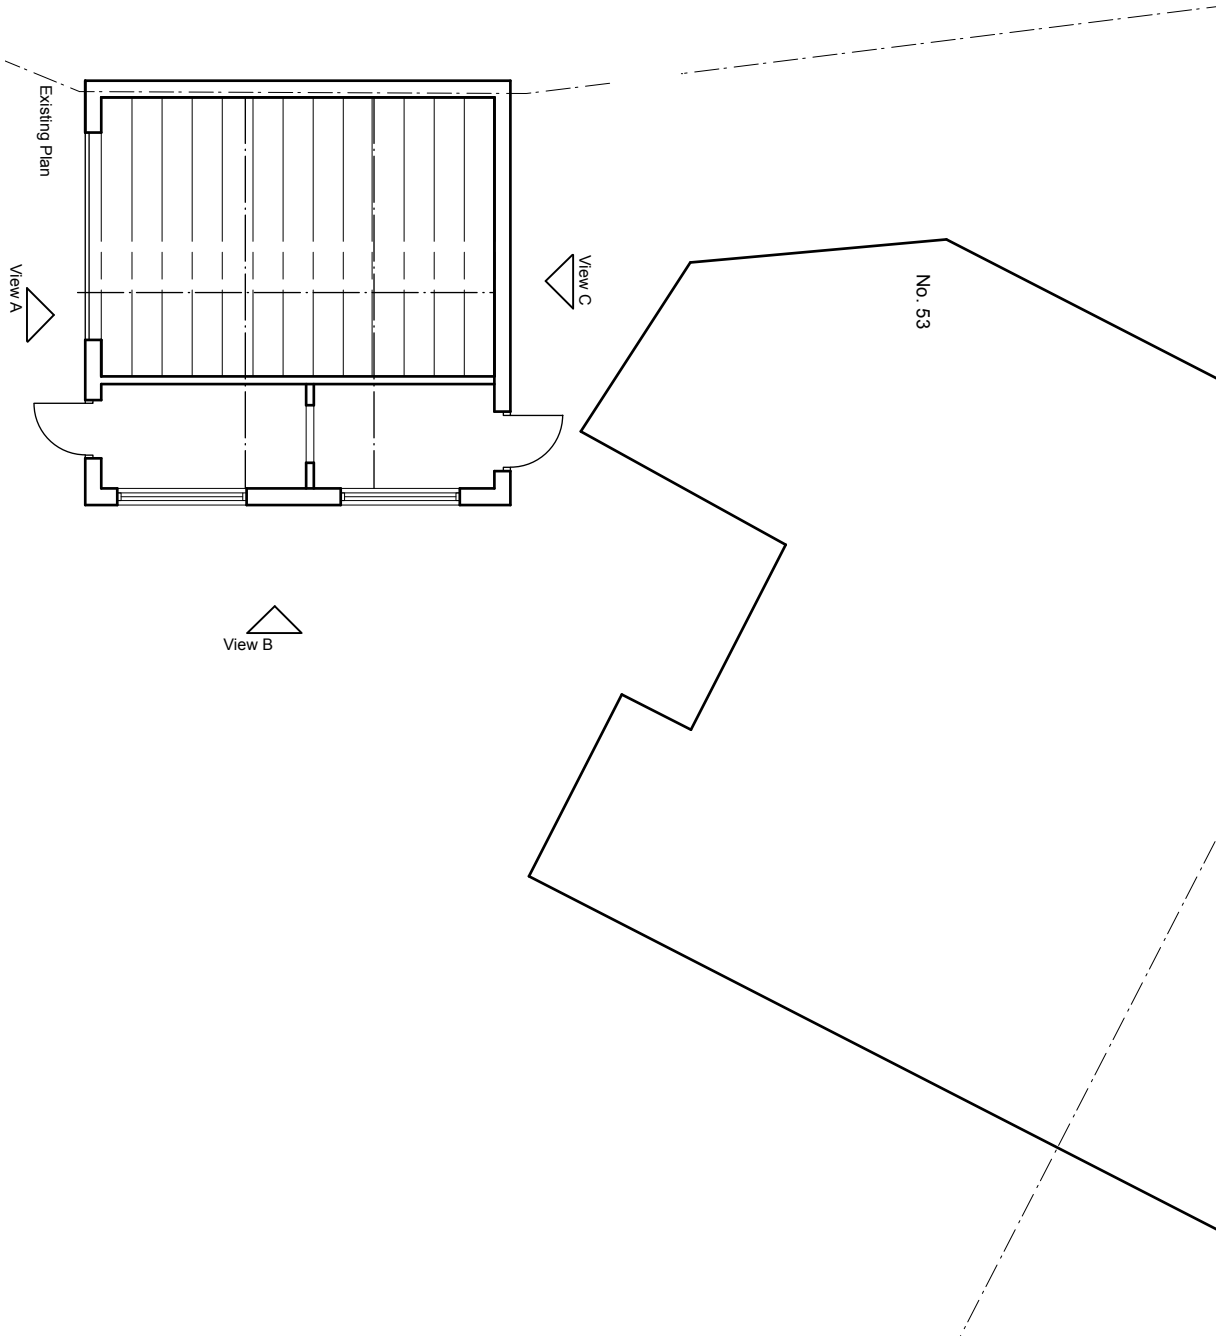

rev	description	Date	By	Date:
A	Notes Added	21.01.22	SPL	Nov 2021

Drawing No:

21129/E/01-A

Project:
53 College Drive
Manchester M16 0AD

Drawing:
Existing Plan & Site Location Plan SCALE 1:100

leighton
architects
21 chandos Road
Manchester M21 0ss
Tel/ 07747111159
www.leightonarchitects.com