






PROPOSED FRONT ELEVATION

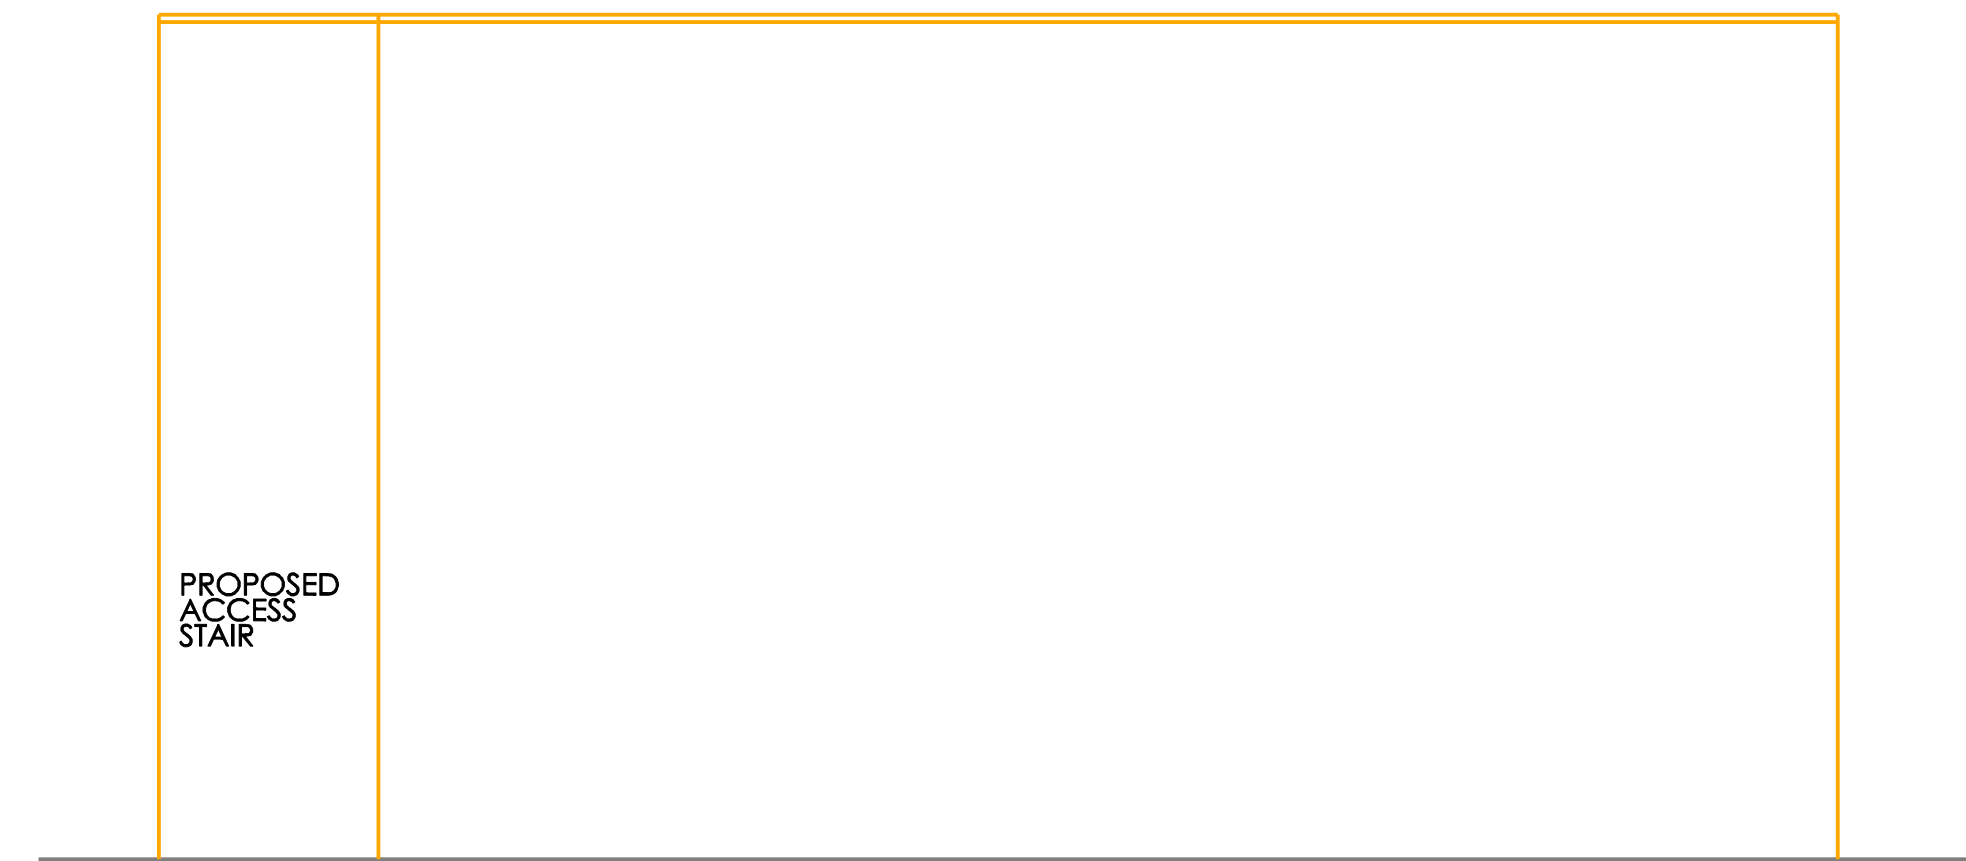

PROPOSED SIDE ELEVATION (EAST SIDE)

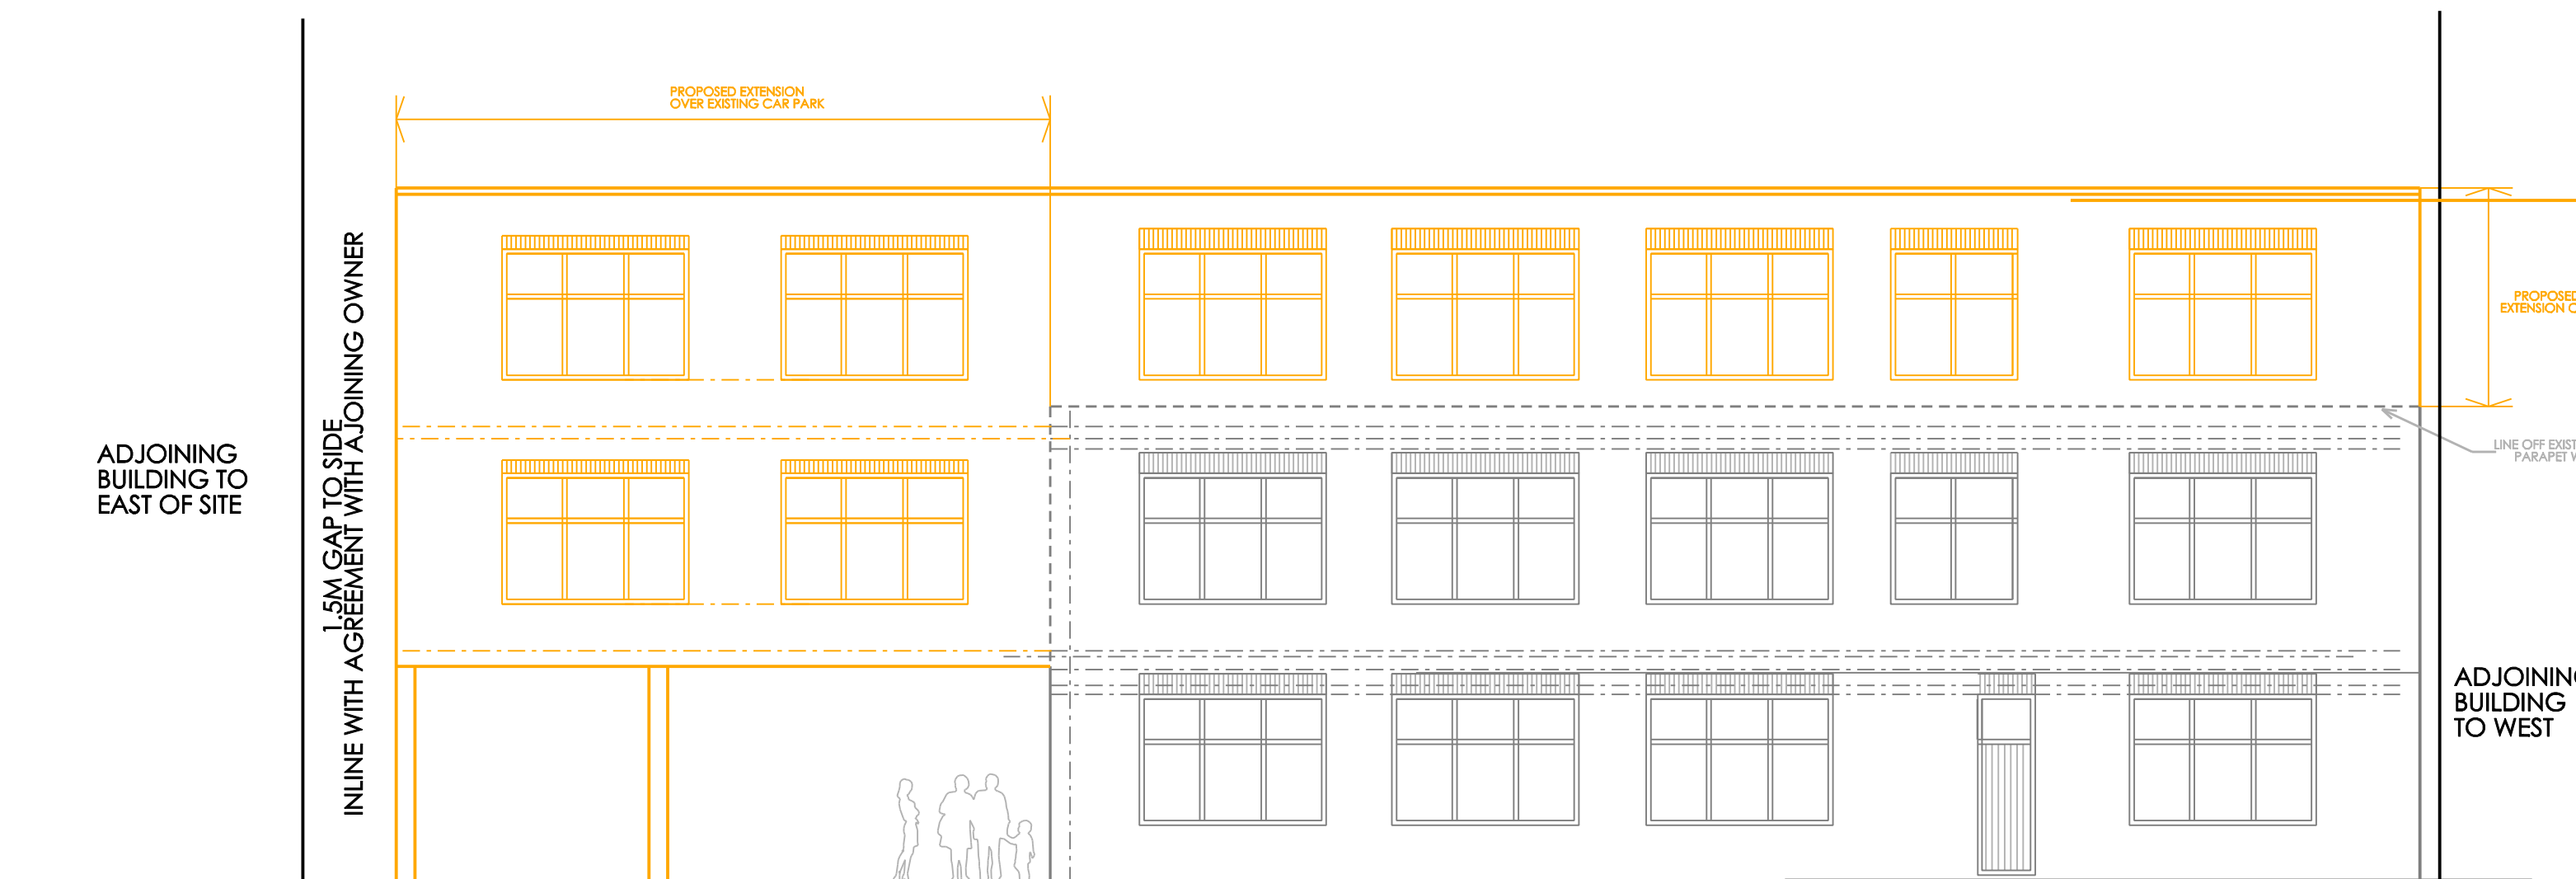

PROPOSED REAR ELEVATION
FACING DOLPHIN PLACE

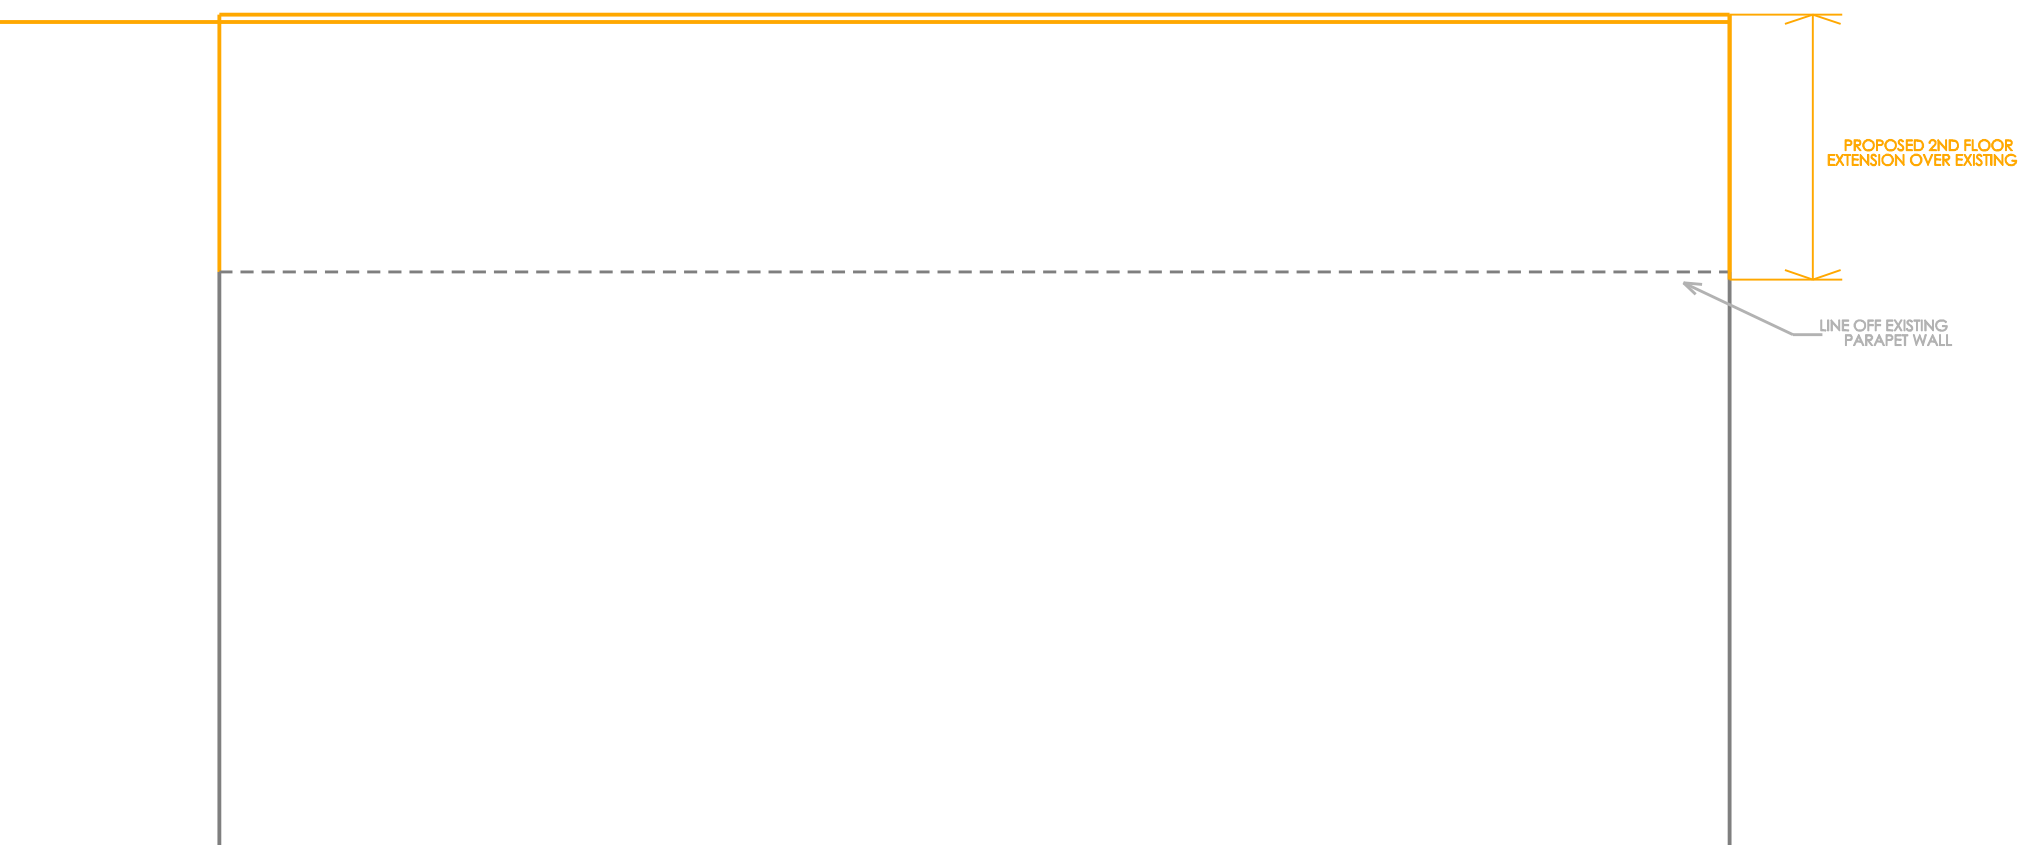

PROPOSED SIDE ELEVATION (WEST SIDE)

PROPOSED ELEVATIONS

BLACK LINES ON PLAN INDICATE
EXISTING TO BE RETAINED

ORANGE LINES ON PLAN INDICATE
PROPOSED WORKS

PROPOSED EXTENSION TO
TURKISH COMMUNITY CENTRE
DOLPHIN STREET, MANCHESTER, M12 6BG

Drwg. No: 2021 / 10 / 05 REV' 8TH JAN 2022

Date: 8TH JAN 2022 Scale 1:100 @ A1

m t architectural consultants limited



Mark Thorley MCIAT, MSAI, MFPWS

Chartered Architectural Technologists, Party Wall Surveyor & Architectural Illustrator.

Mobile: 07986 453541
email: mark@mark-thorley.com
website: www.mark-thorley-design.com