


Copyright In all documents and drawings by the Architect and In any work executed from these documents and drawings shall remain the property of GHP Ltd. This drawing should not be copied without the permission of GHP Ltd.

All working dimensions to be checked on site prior to construction.

Any discrepancies to be reported to GHP and GHP Ltd for clarification prior to tendering or construction or execution.

Revisions:

-

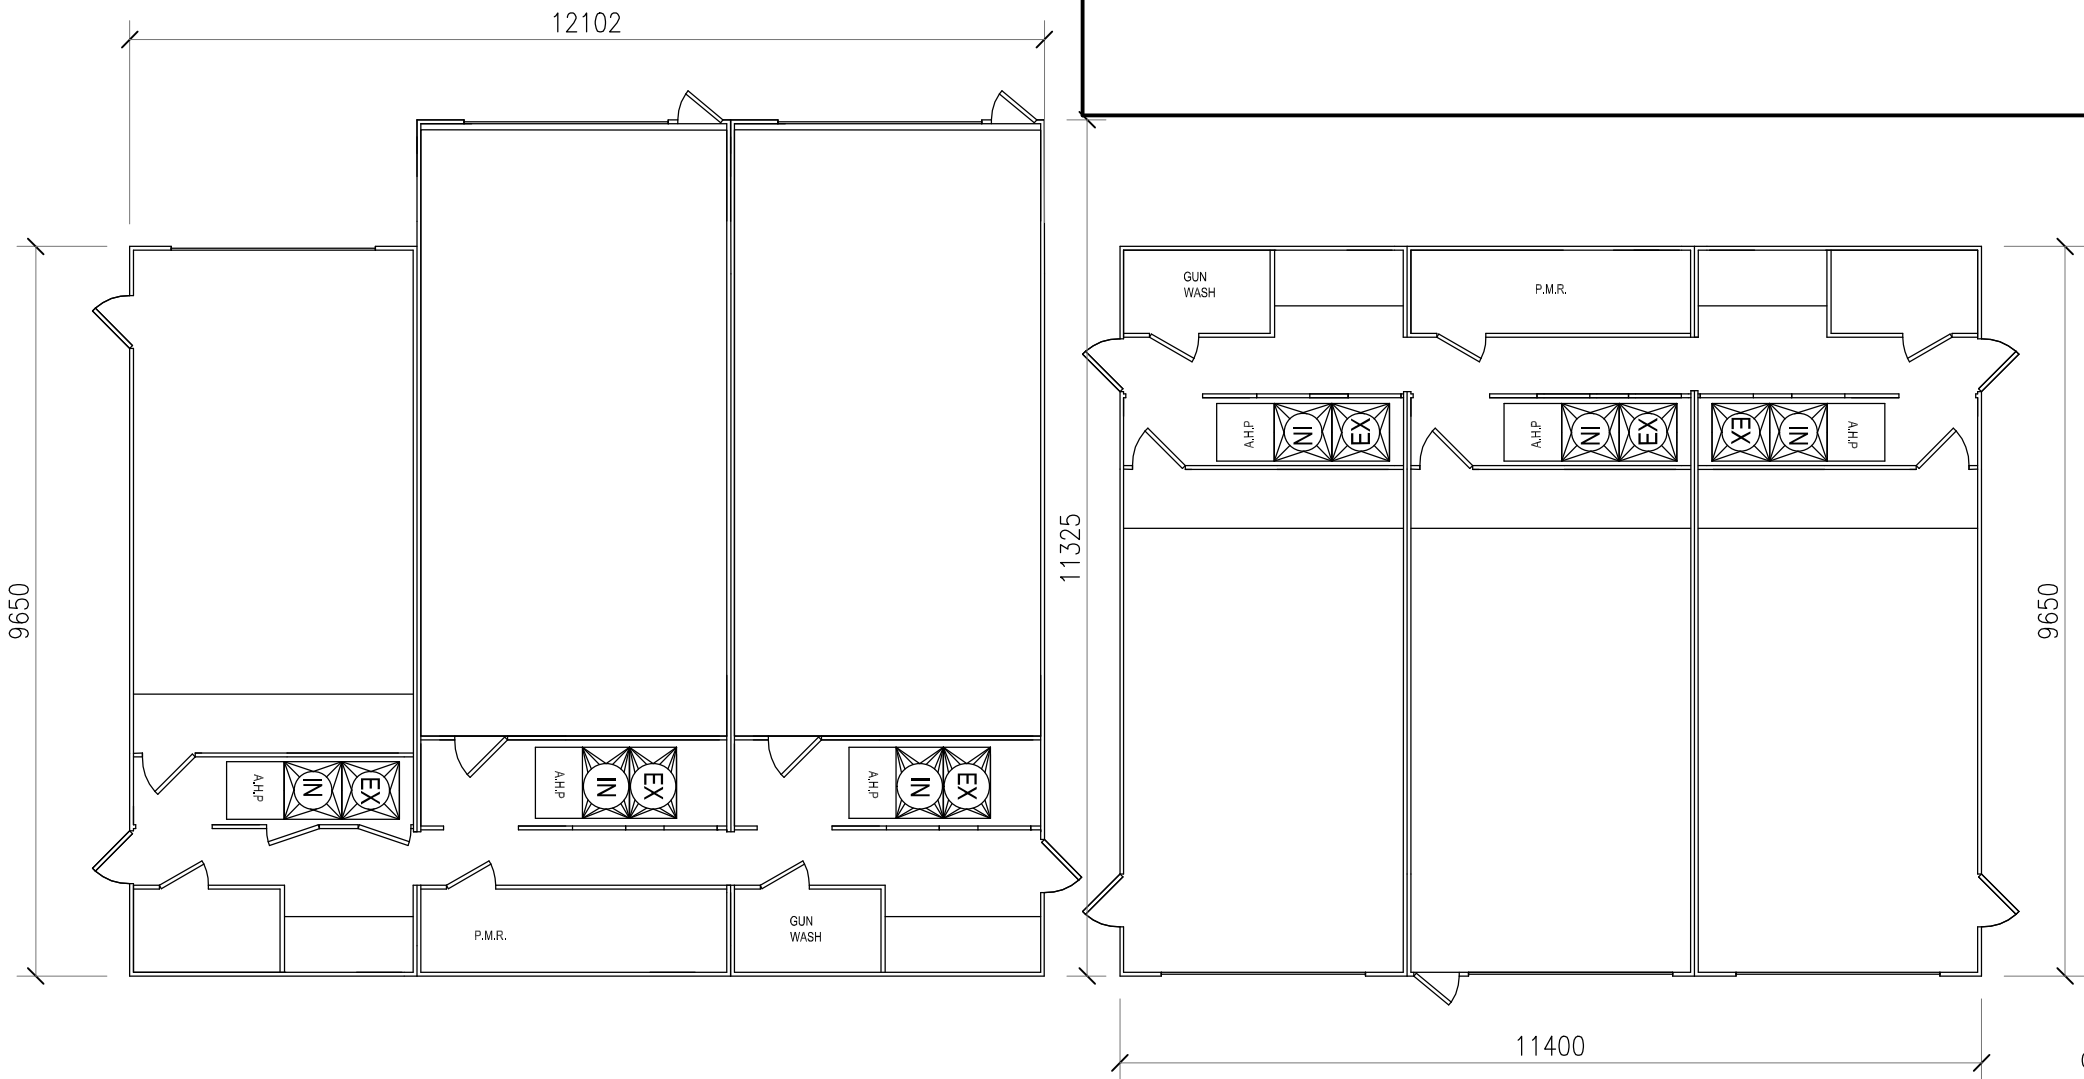

PROPOSED GROUND FLOOR PLAN 1:100

Client:
BCA Ltd

Project:
Proposed Vehicle Preparation Buildings

Address:
BCA Belle Vue
Redgate Lane, Belle Vue,
Manchester, M12 4RX

Drawing:
PROPOSED VEHICLE PREP BUILDINGS

Date: Feb 2022	Scale: 1:100 @ A3	
Job Ref: 21-578	Drawing No: P 200	Rev: A

www.ghparchitects.com

Empire House, Mulcture Hall Road, Halifax, West Yorkshire, HX1 1SP
Tel: 01422 207172 E-mail: ghp@ghparchitects.com

RIBA Chartered Practice