


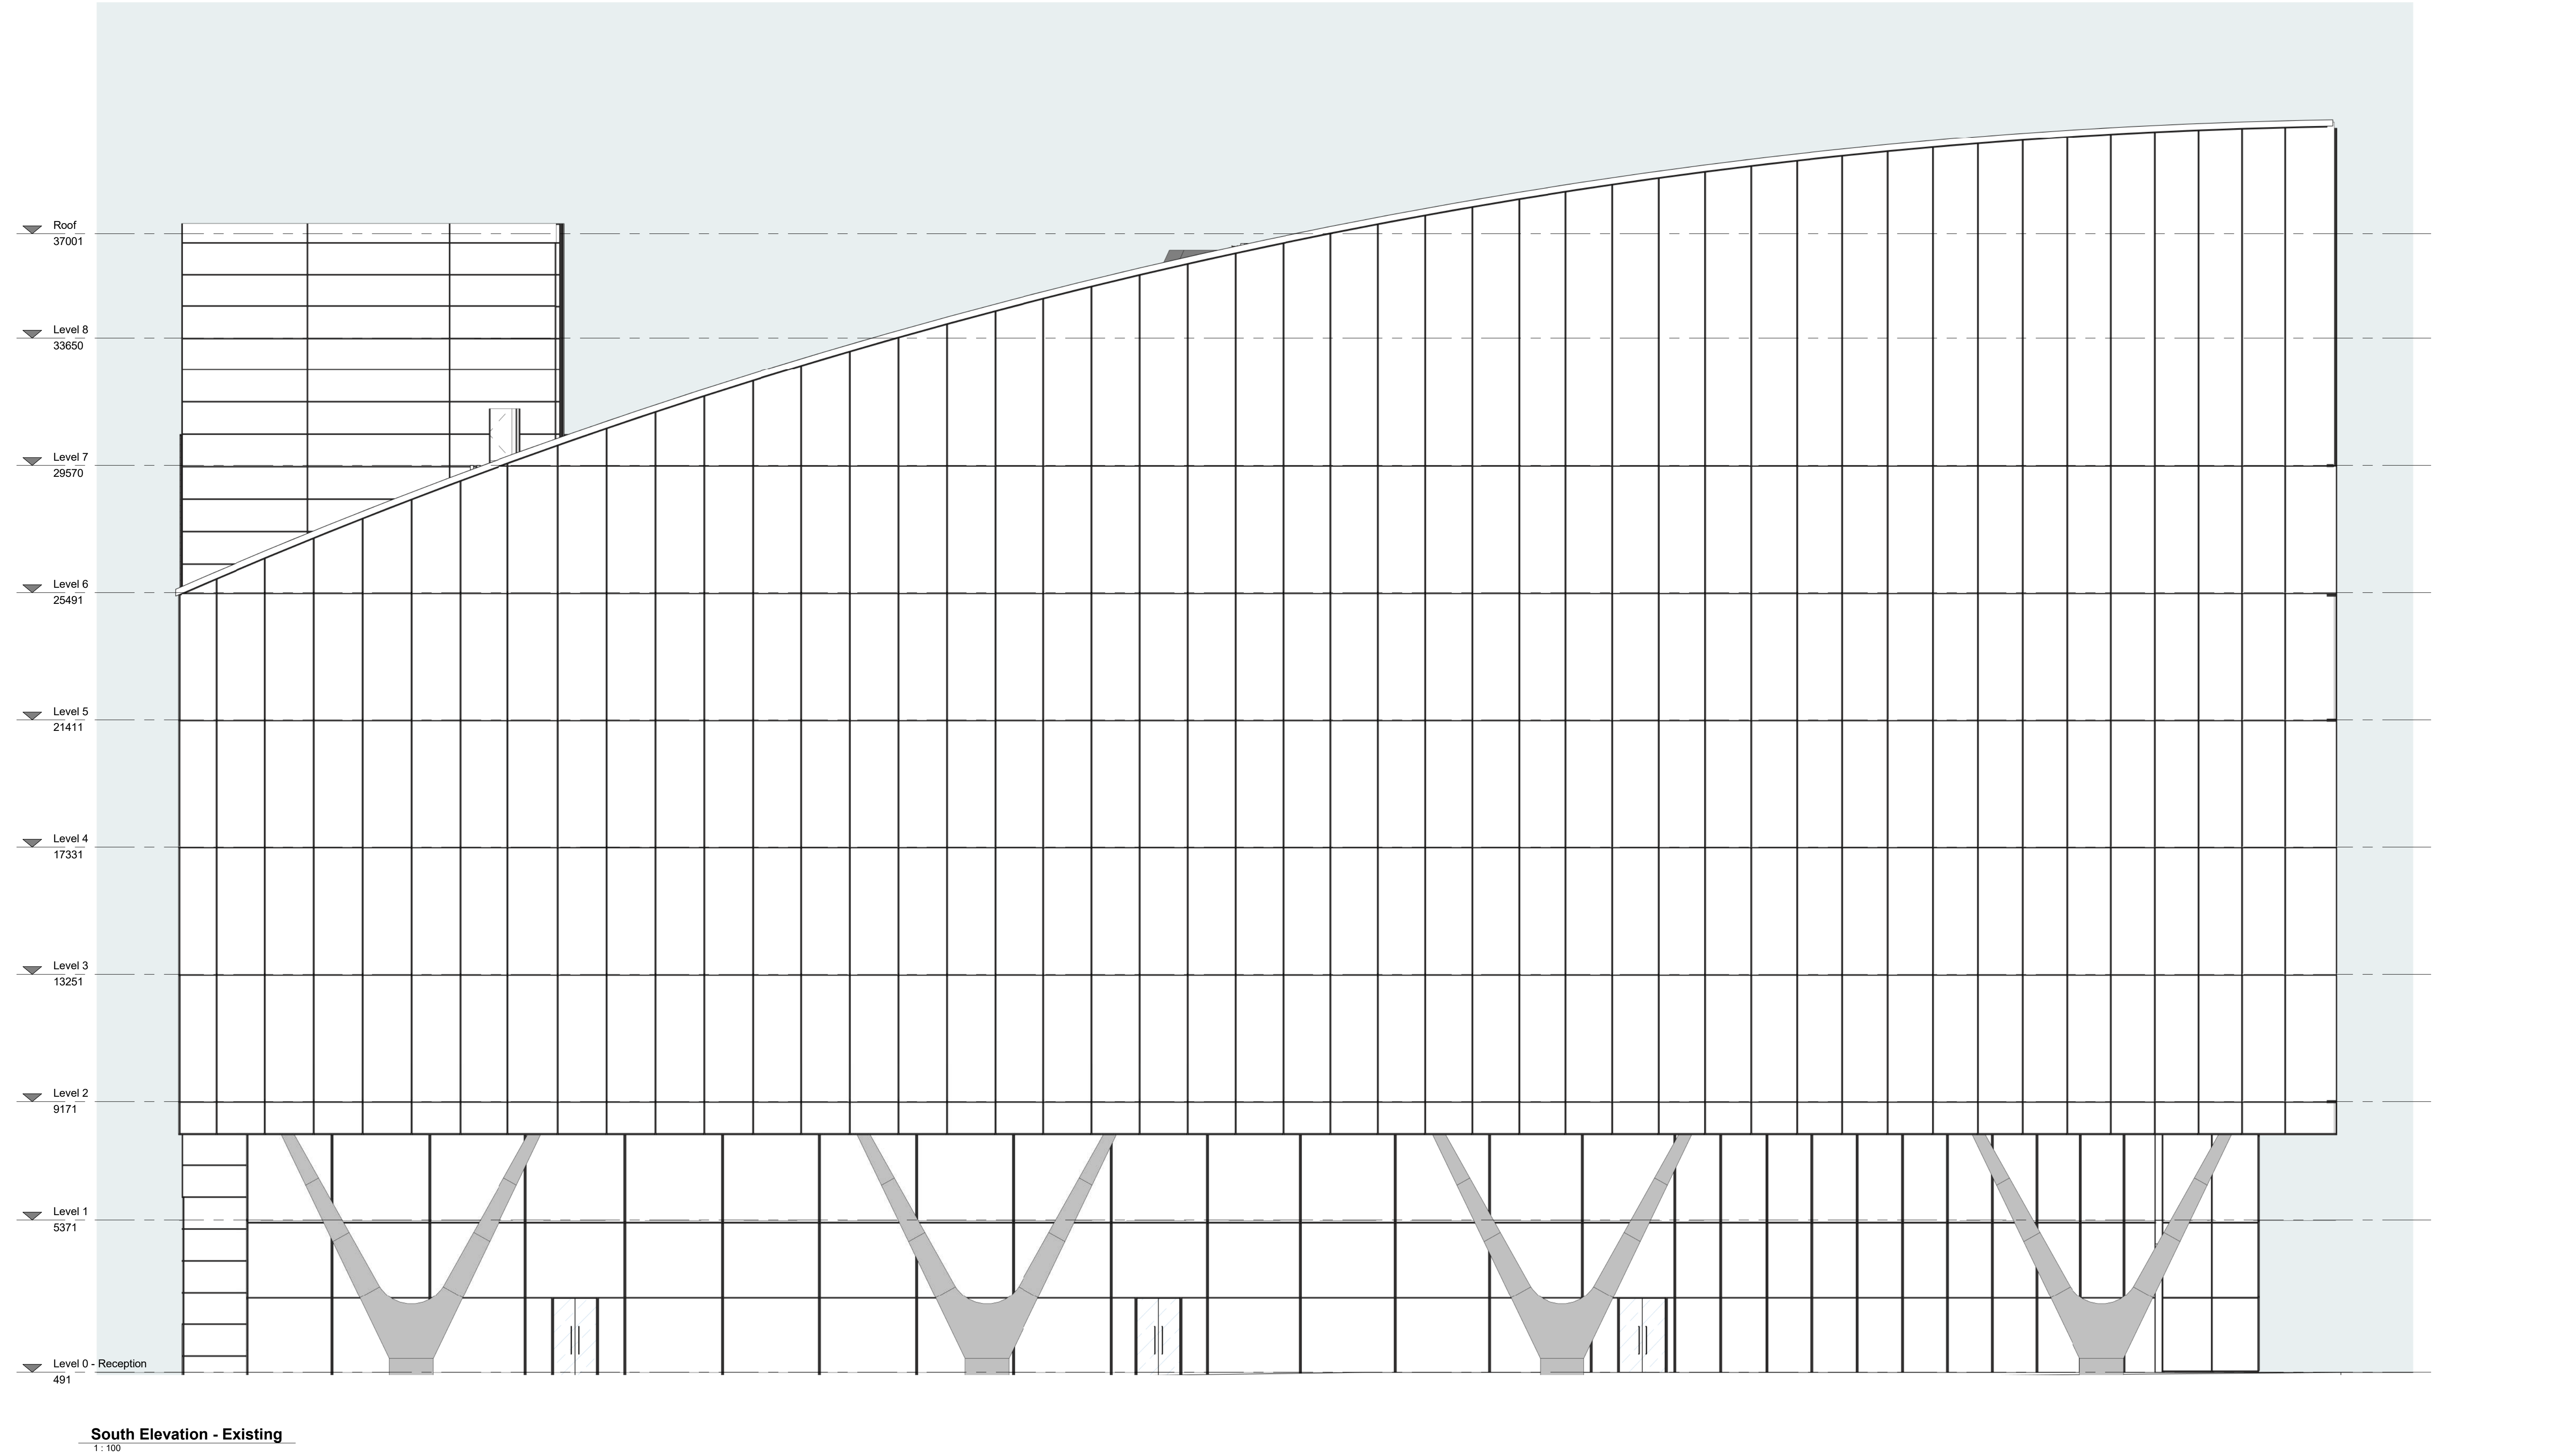

rev.	date	description	by	rev.	date	description	by	notes
P01	25.02.22	Planning Drawings Issue	PW					- Do not scale drawing - All dimensions to be confirmed on site - Any drawing errors or divergences should be brought to the attention of the originator of this drawing - Drawing to be read in conjunction with MLA Common Requirements Specification 012345m

Project Name

Client

Address

Spinningfields Reoccupation

NatWest Group

Spinningfields Manchester

drawing number	rev	drawing title	scale
RBF62-MLA-XX-XX-DR-A-PL-103	P01	Existing South Elevation Planning	1 : 100
status	PLANNING	suitability	S2
			date
			drawn
			format
			A1

MLA

MICHAEL LAIRD ARCHITECTS

5 Forres Street

Edinburgh EH3 6DE

T 0131 226 6991

michaellaird.co.uk