


SITE PLAN

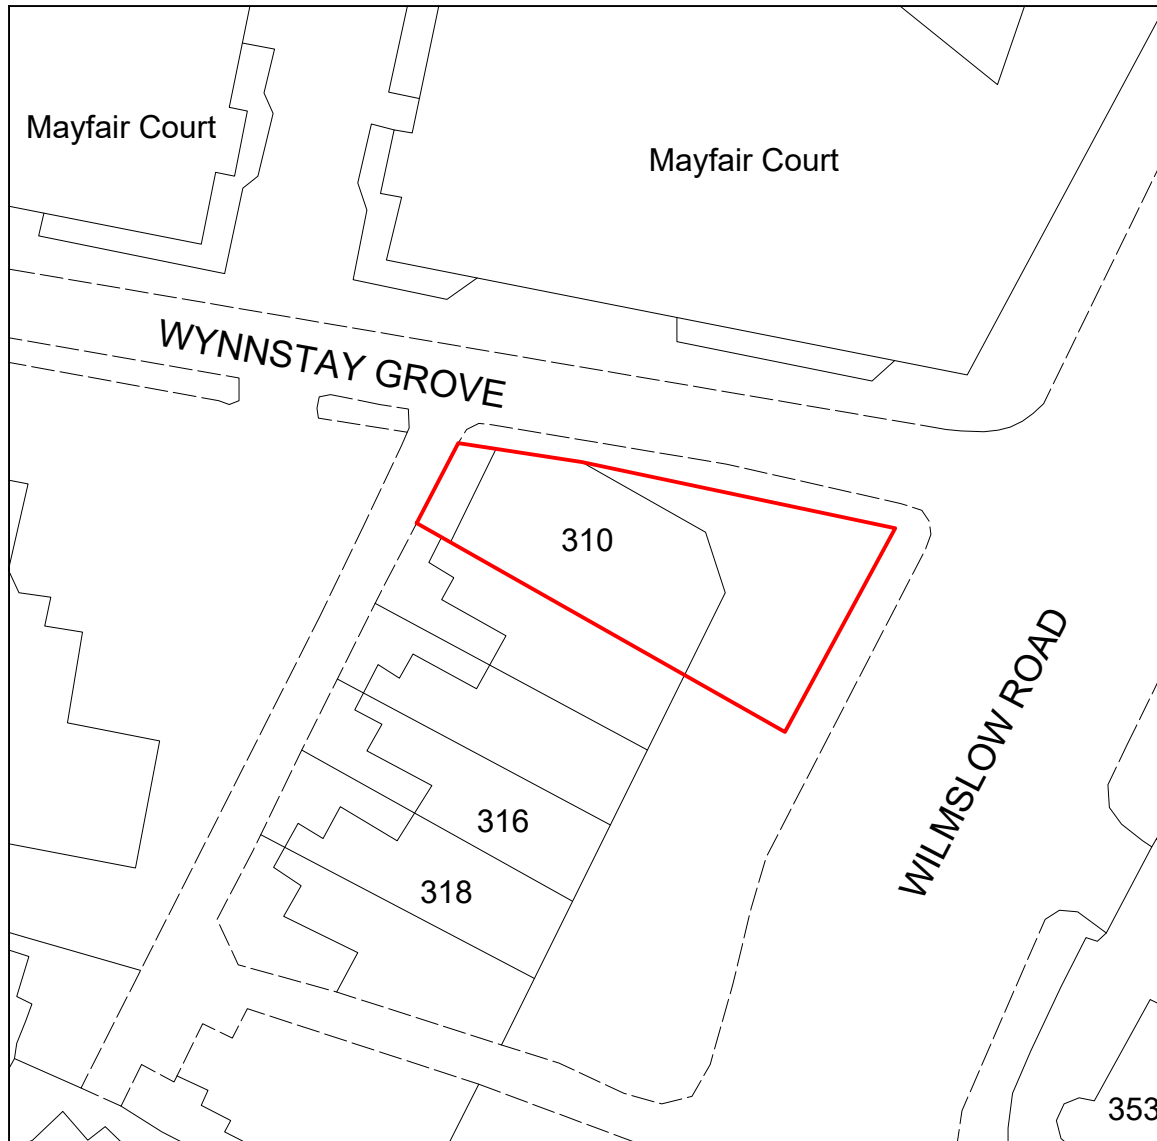

Site Area Size = 2378 sqm

DRAWING NOTES

Written dimensions to be taken in preference to scaled dimensions. The Contractor is responsible for checking all dimensions before work starts.

All work is to be carried out to the requirements, and to the satisfaction of the Local Authority. These drawings are for planning purposes only.

Any discrepancies to be brought to the attention of 4D Planning Consultants immediately.

REVISIONS

REV	DATE	DESCRIPTION	BY	CH

PROJECT TITLE

NEST
310 Wilmslow Road
Manchester
M14 6XQ

DRAWING TITLE

Site Plan

CLIENT

Ben Hourahine

DRAWING No

4D02

REV

/

Scale 1:500 @ A4

DATE

Nov 2021

DRAWING STATUS

Planning

4D PLANNING™

Architecture | Town Planning

T: 0203 1500 183 www.GetMePlanning.com

www.GetMePlanning.com