

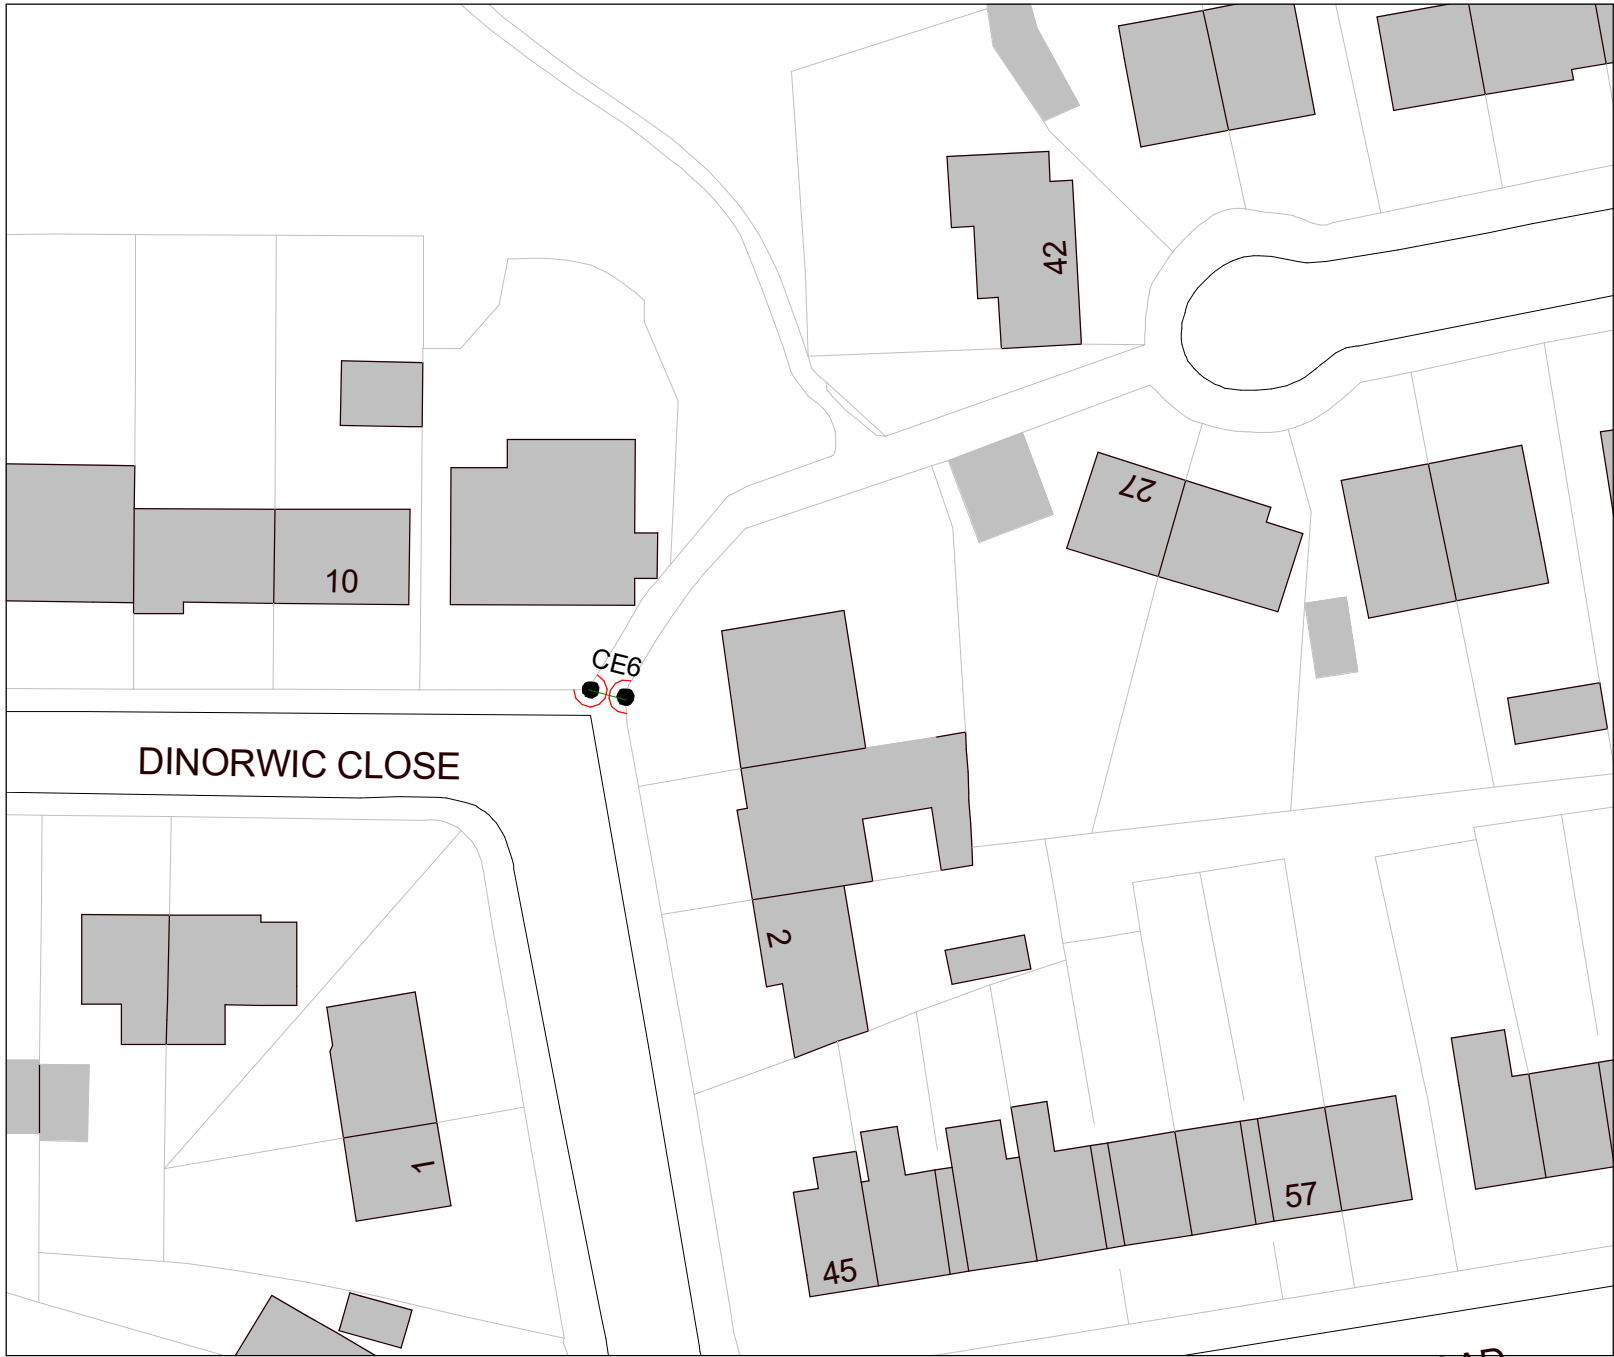


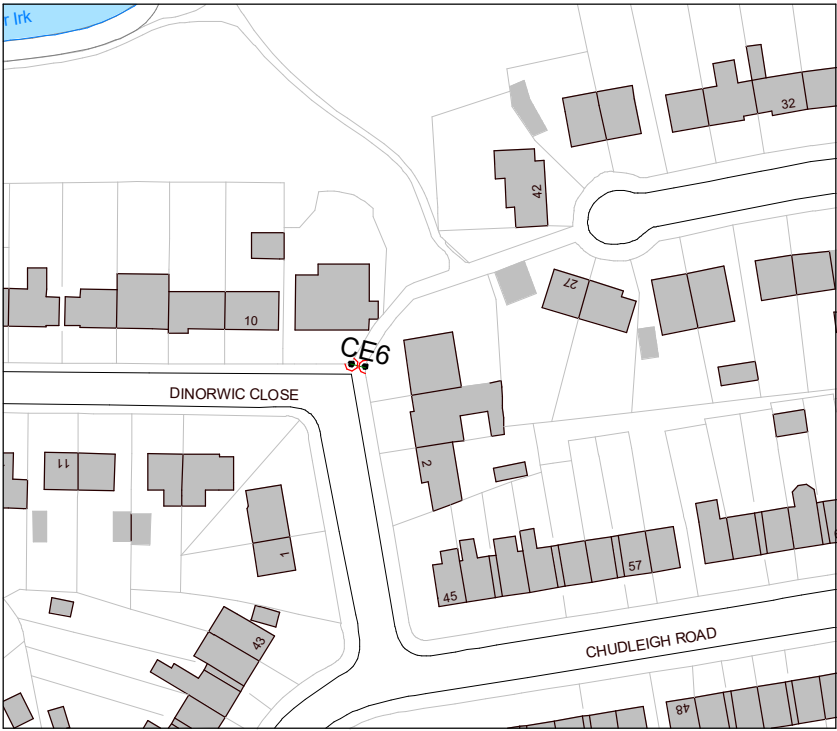

2. Site - CE6 - Site Plan
1 : 500

CE6 - TPK
2 x 6m high
TPK across footpath besides 8 Dinorwich Close
2500mm High x 75mm Dia - Galvanised steel post
and wrought iron scrollwork atop with black powder
coating.
Arch to be at a minimum height of 2.5m for pedestrian
or 2.7m for cyclists

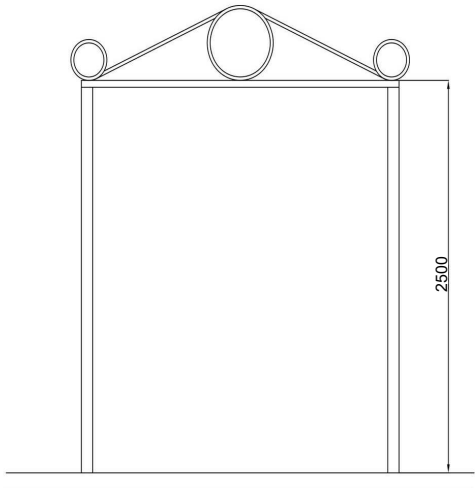

1. Site - CE6 - Location Plan
1 : 1250



1 Amendment		JS 14/01/21	
REV	DESCRIPTION	BY	DATE
PROJECT	SCALE @ A3	DATE	DRAWN BY
Eruv Crumpsall	As indicated	01 JULY 2021	AP
CLIENT	STATUS		
Manchester Community Eruv	PLANNING		
TITLE	PROJECT NO.	DRAWING NO.	REV.
CE6	DA21054.	506.	1
 DEBTAL ARCHITECTURE www.debtal.co.uk	NOTES	© COPYRIGHT : ALL RIGHTS RESERVED. THIS DRAWING MUST NOT BE REPRODUCED WITHOUT PRIOR WRITTEN CONSENT. DRAWING TO BE USED FOR THE STATUS INDICATED ONLY. ALL DIMENSIONS AND SETTINGS OUT SHALL BE CHECKED AND CONFIRMED ON SITE. ANY DISCREPANCIES TO BE REPORTED TO THE DESIGNER PRIOR TO THE COMMENCEMENT OF ANY WORK. ALL WORK AND MATERIALS TO BE IN ACCORDANCE WITH CURRENT STATUTORY LEGISLATION, RELEVANT CODES OF PRACTICE AND BRITISH STANDARDS. ALL DIMENSIONS ON THIS DRAWING ARE IN MILLIMETRES (UNLESS OTHERWISE STATED).	