


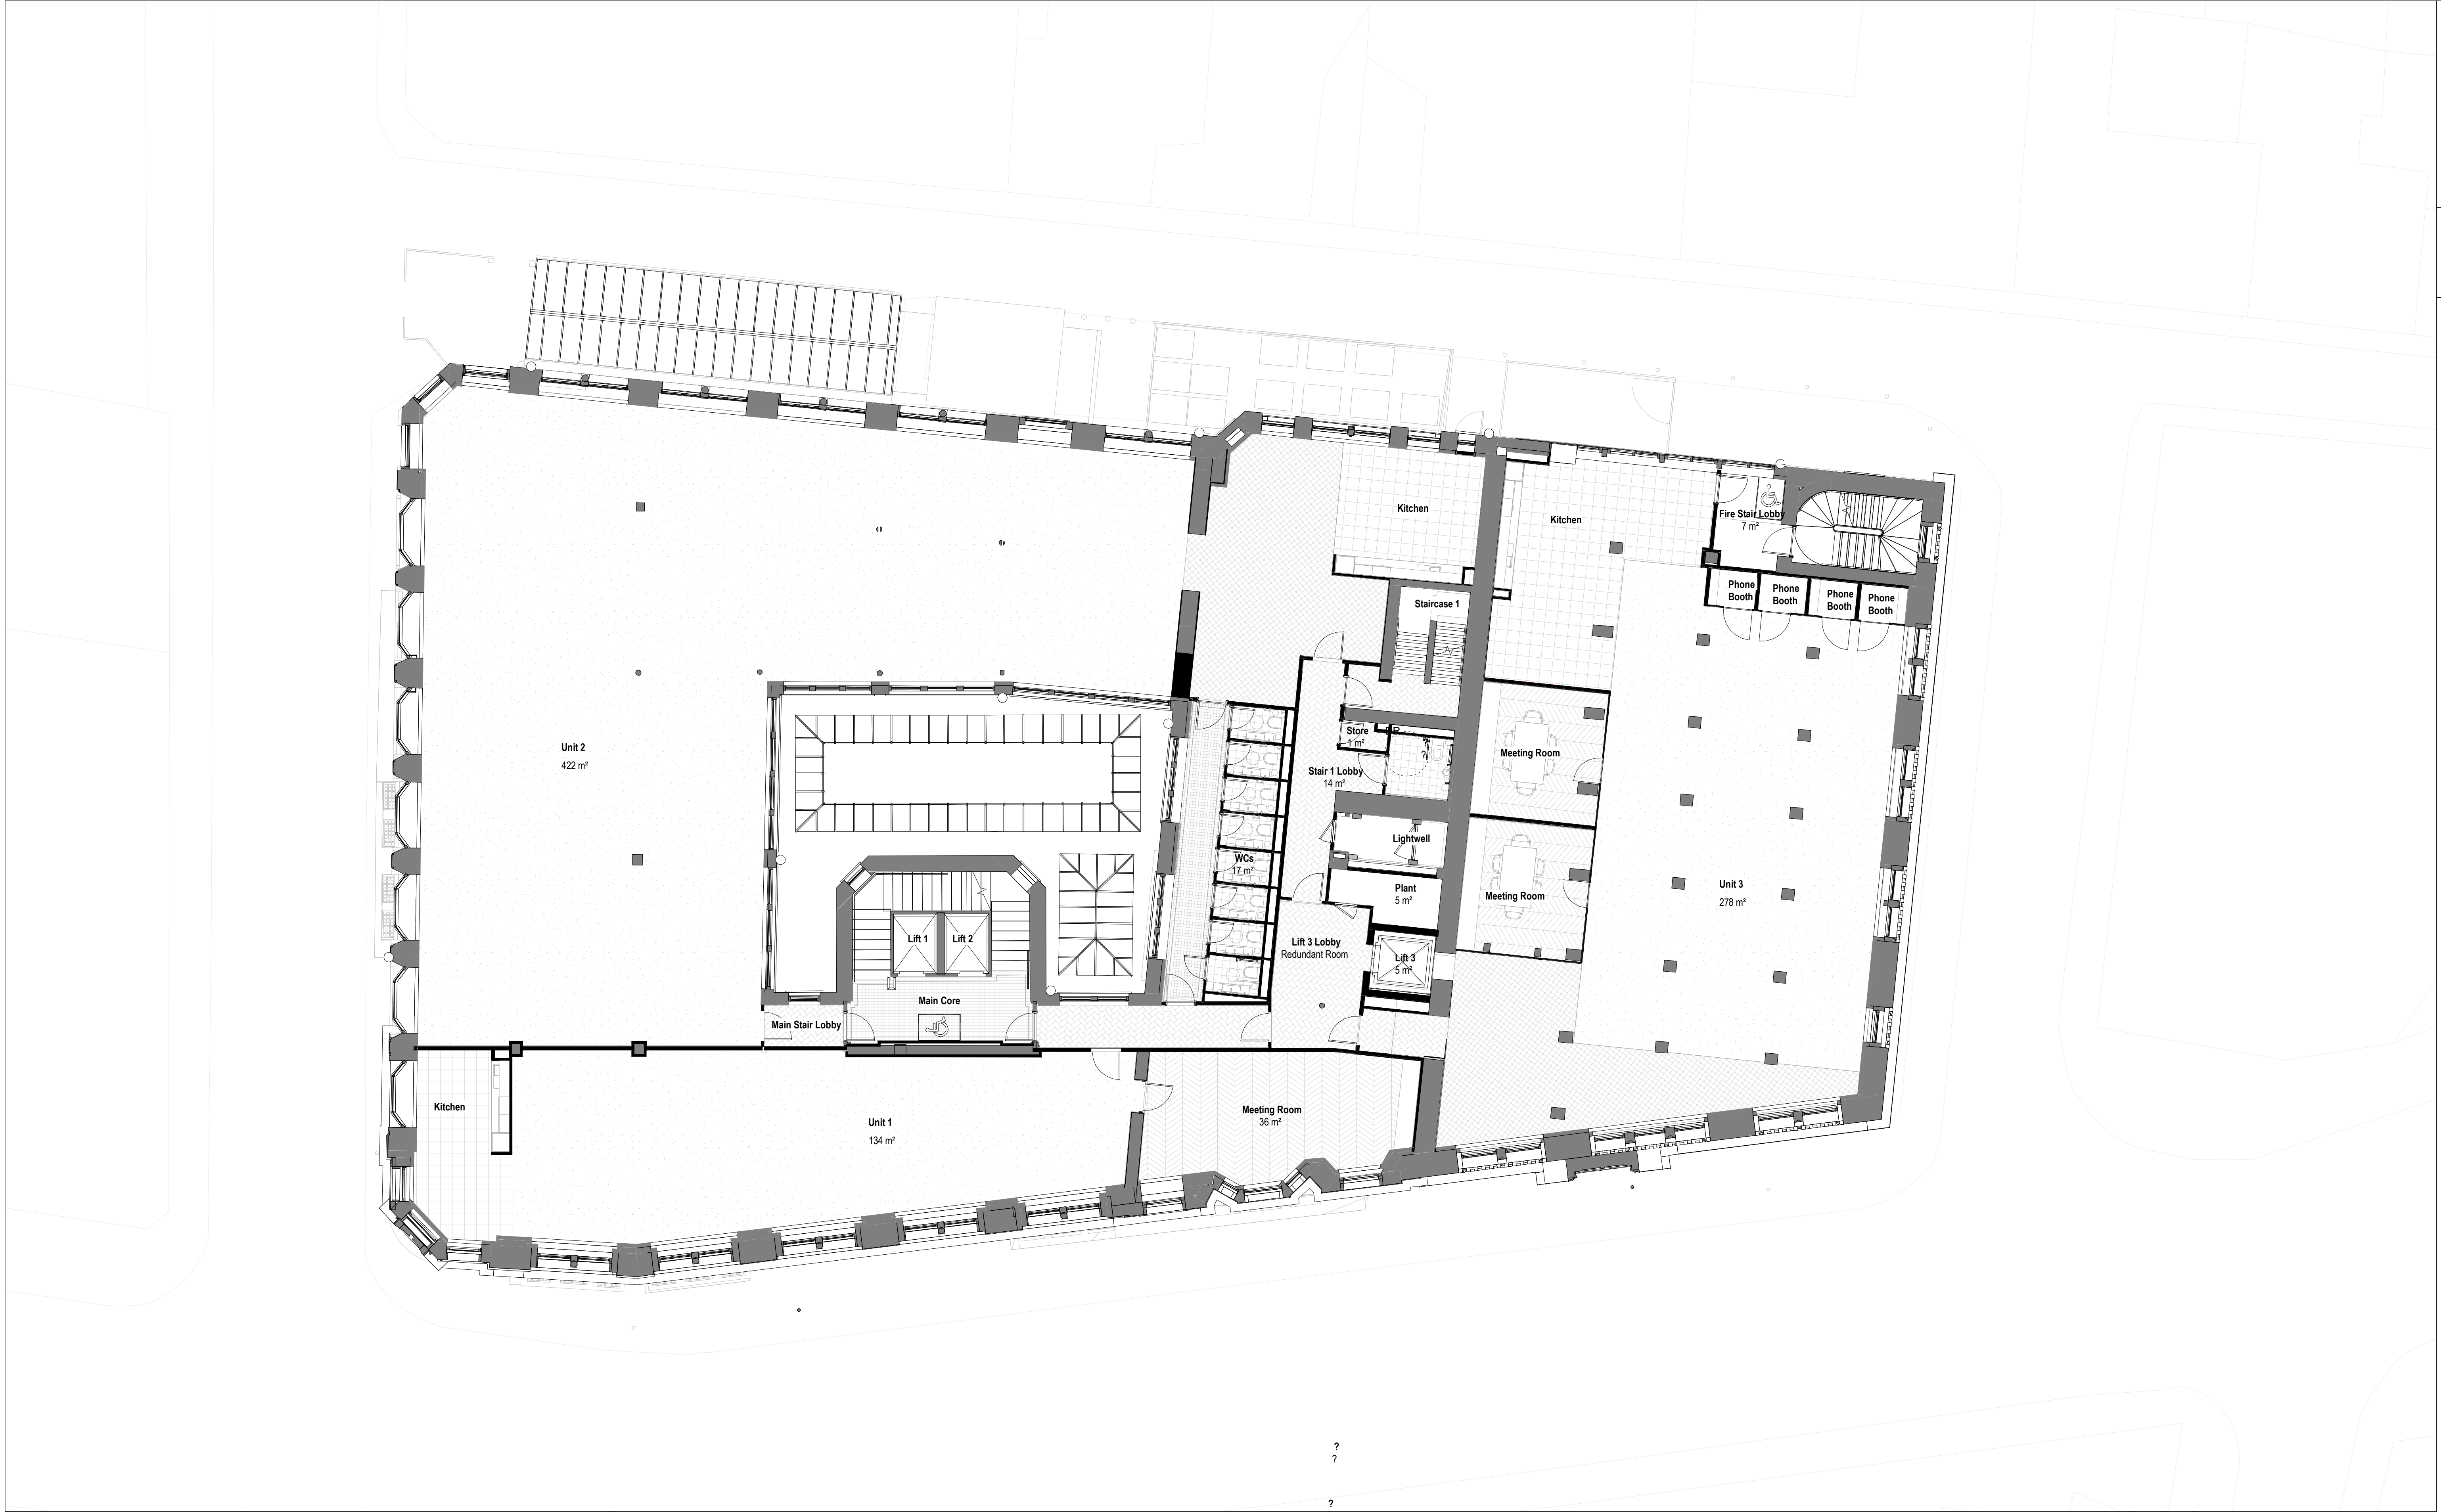

Keyplan

North

Notes:

Do not scale off this document/drawing/model for any purposes other than those required in connection with the application for planning consent for the project.

This document/drawing/model is prepared for the sole use of EPR Architects' employer and the benefit of the employer's permitted licensees. No liability to any other persons is accepted by EPR Architects.

EPR Architects accepts no liability for any use of this document/drawing/model by parties other than the party for whom it was prepared or for purposes other than those for which it was prepared.

Copyright in the design contained in this document/drawing/model remains vested in EPR Architects.

Full Stage 3 submission pending building strip out and coordination - refer to schedule of outstanding Stage 03 items within the stage 3 report.

Existing

Proposed

1 0 1 2 3 4 5

SCALE 1:100

m

P02

Issued for Planning

18.03.2022

CH

JAJ

No.

Revision

Date

Initial

Chk'd

11176 - EPR - 00 - XX - TP - A - 02-2141

EPR Architects

30 Millbank, London SW1P 4DU

+44(0)20 75327600

www.epr.co.uk

Kings House

40-42 King St West, Manchester M3 2WY

Proposed First Floor Plan

Scale @A1

Status

Suitability

Revision

1 : 100

Planning

S2 - P02

Project Code

Originator

Zone

Level

Type

Rate

Class

Number