

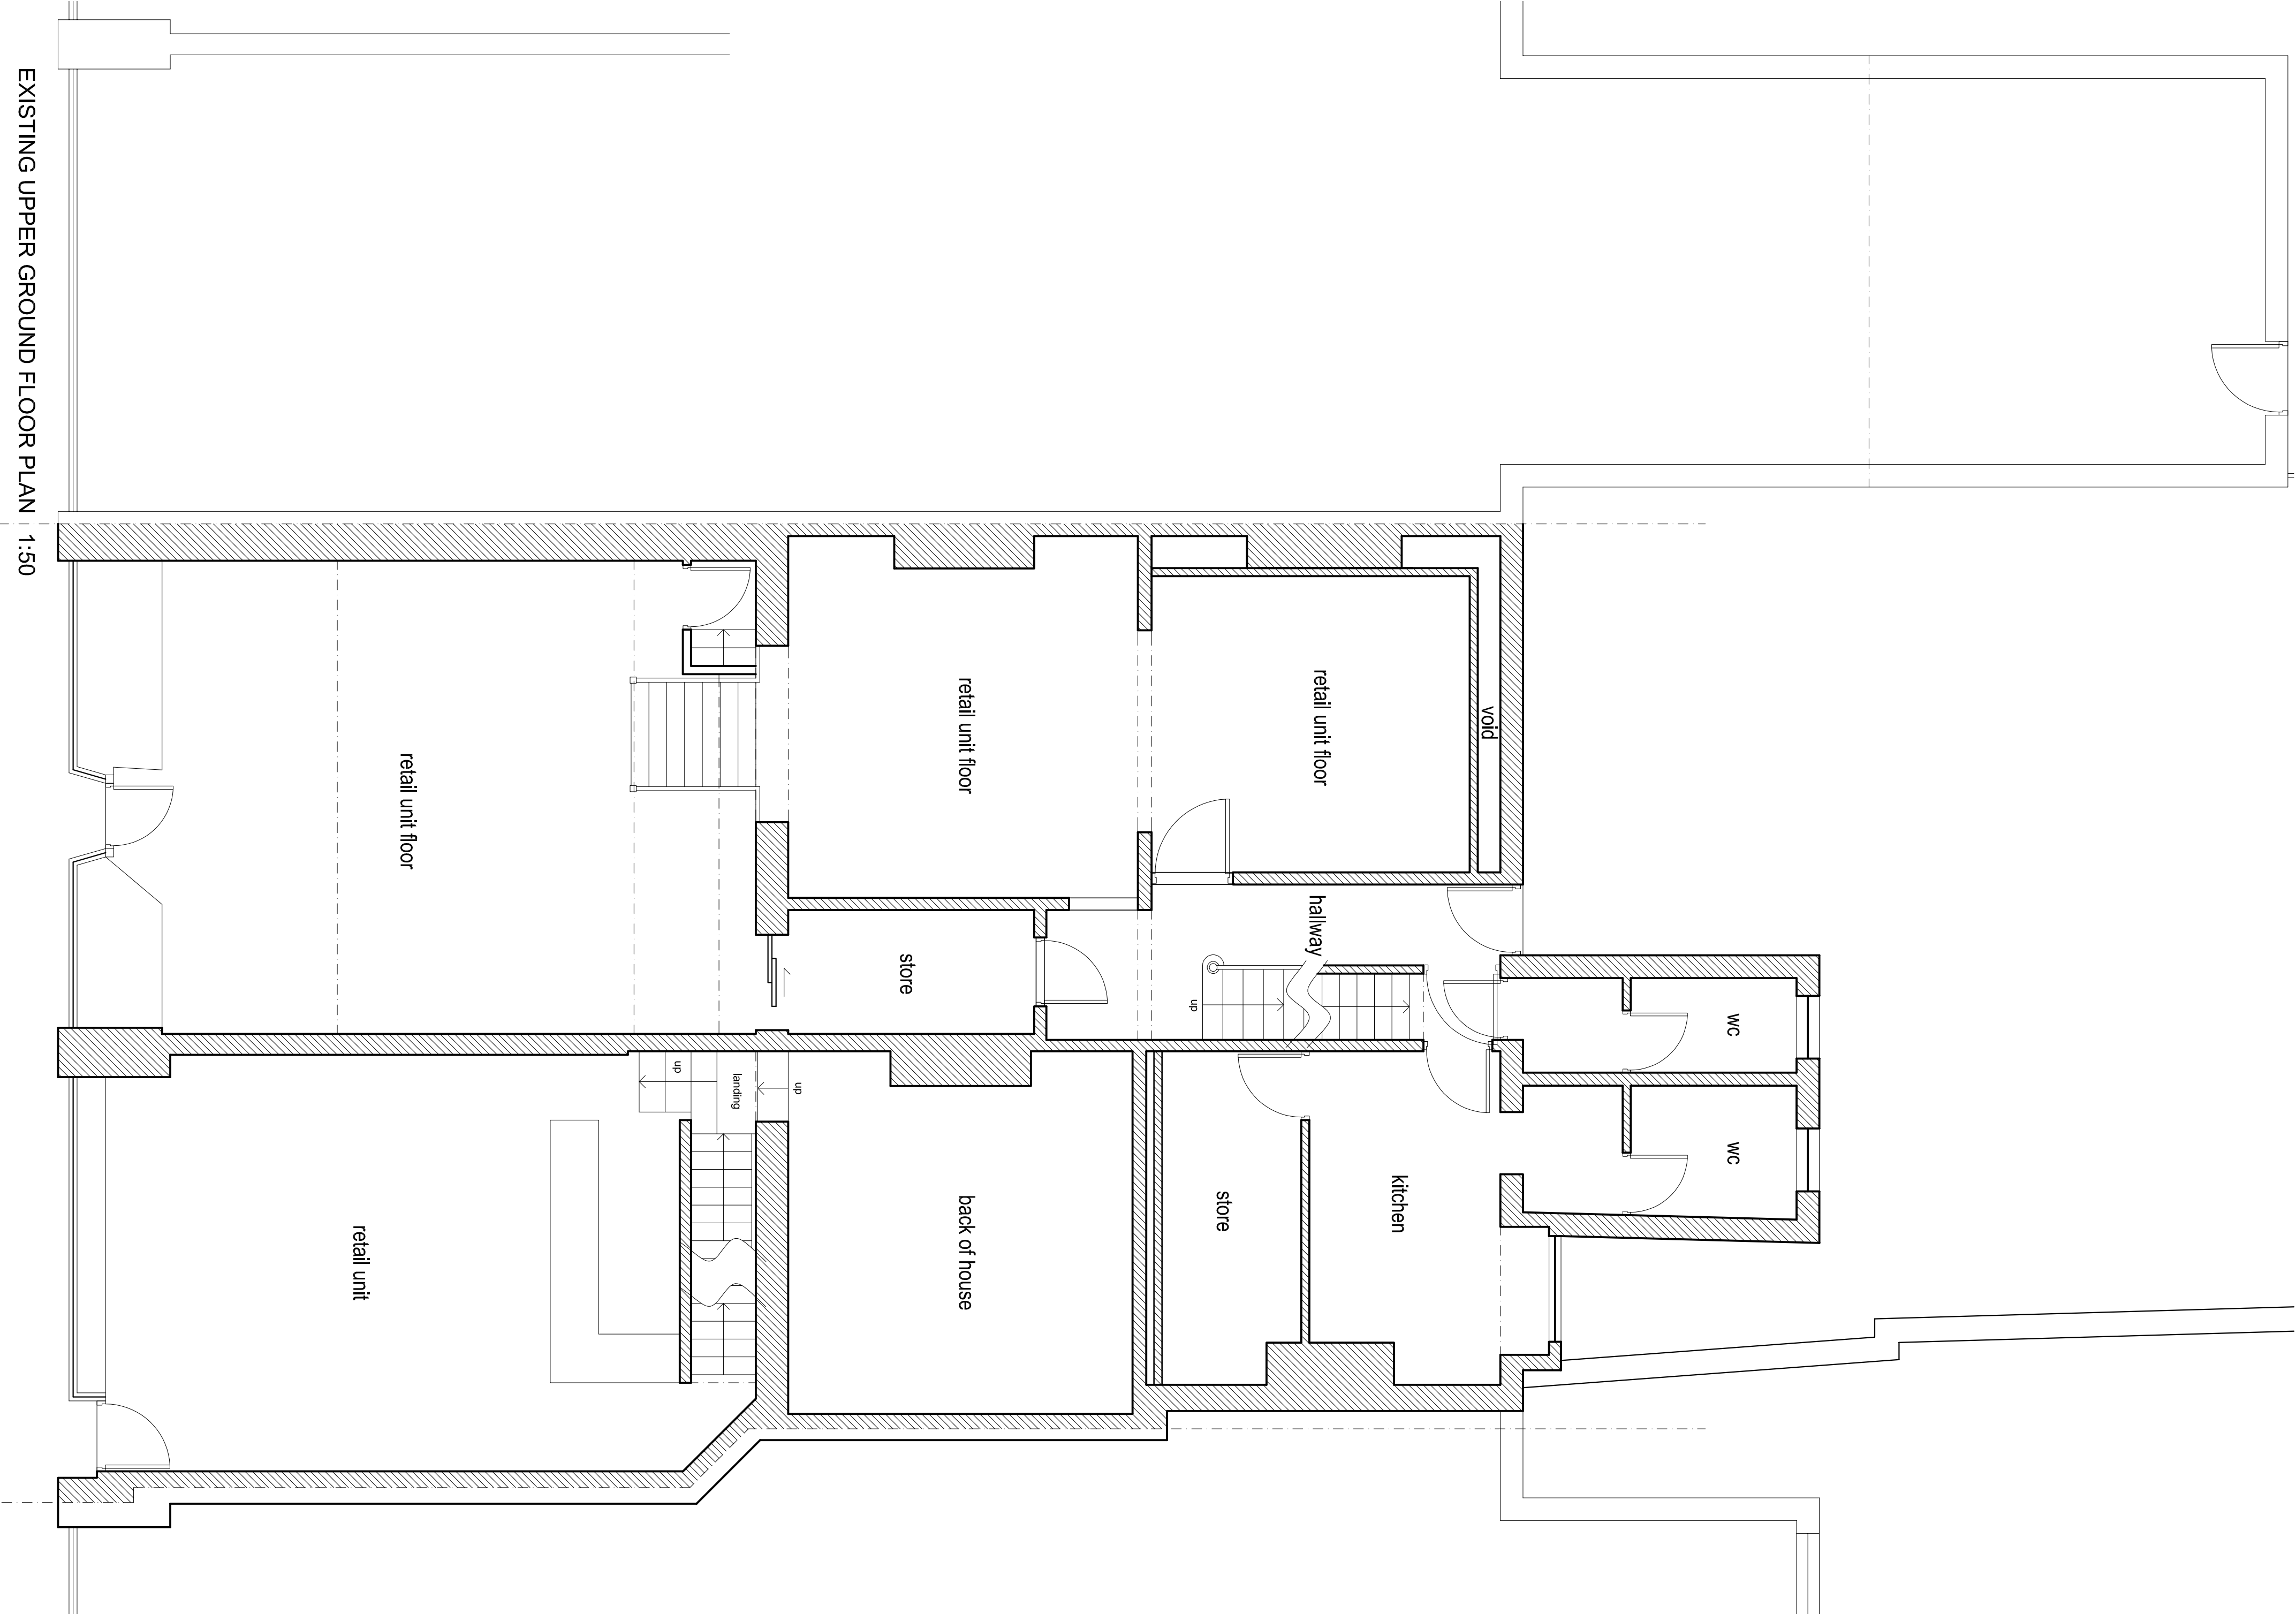


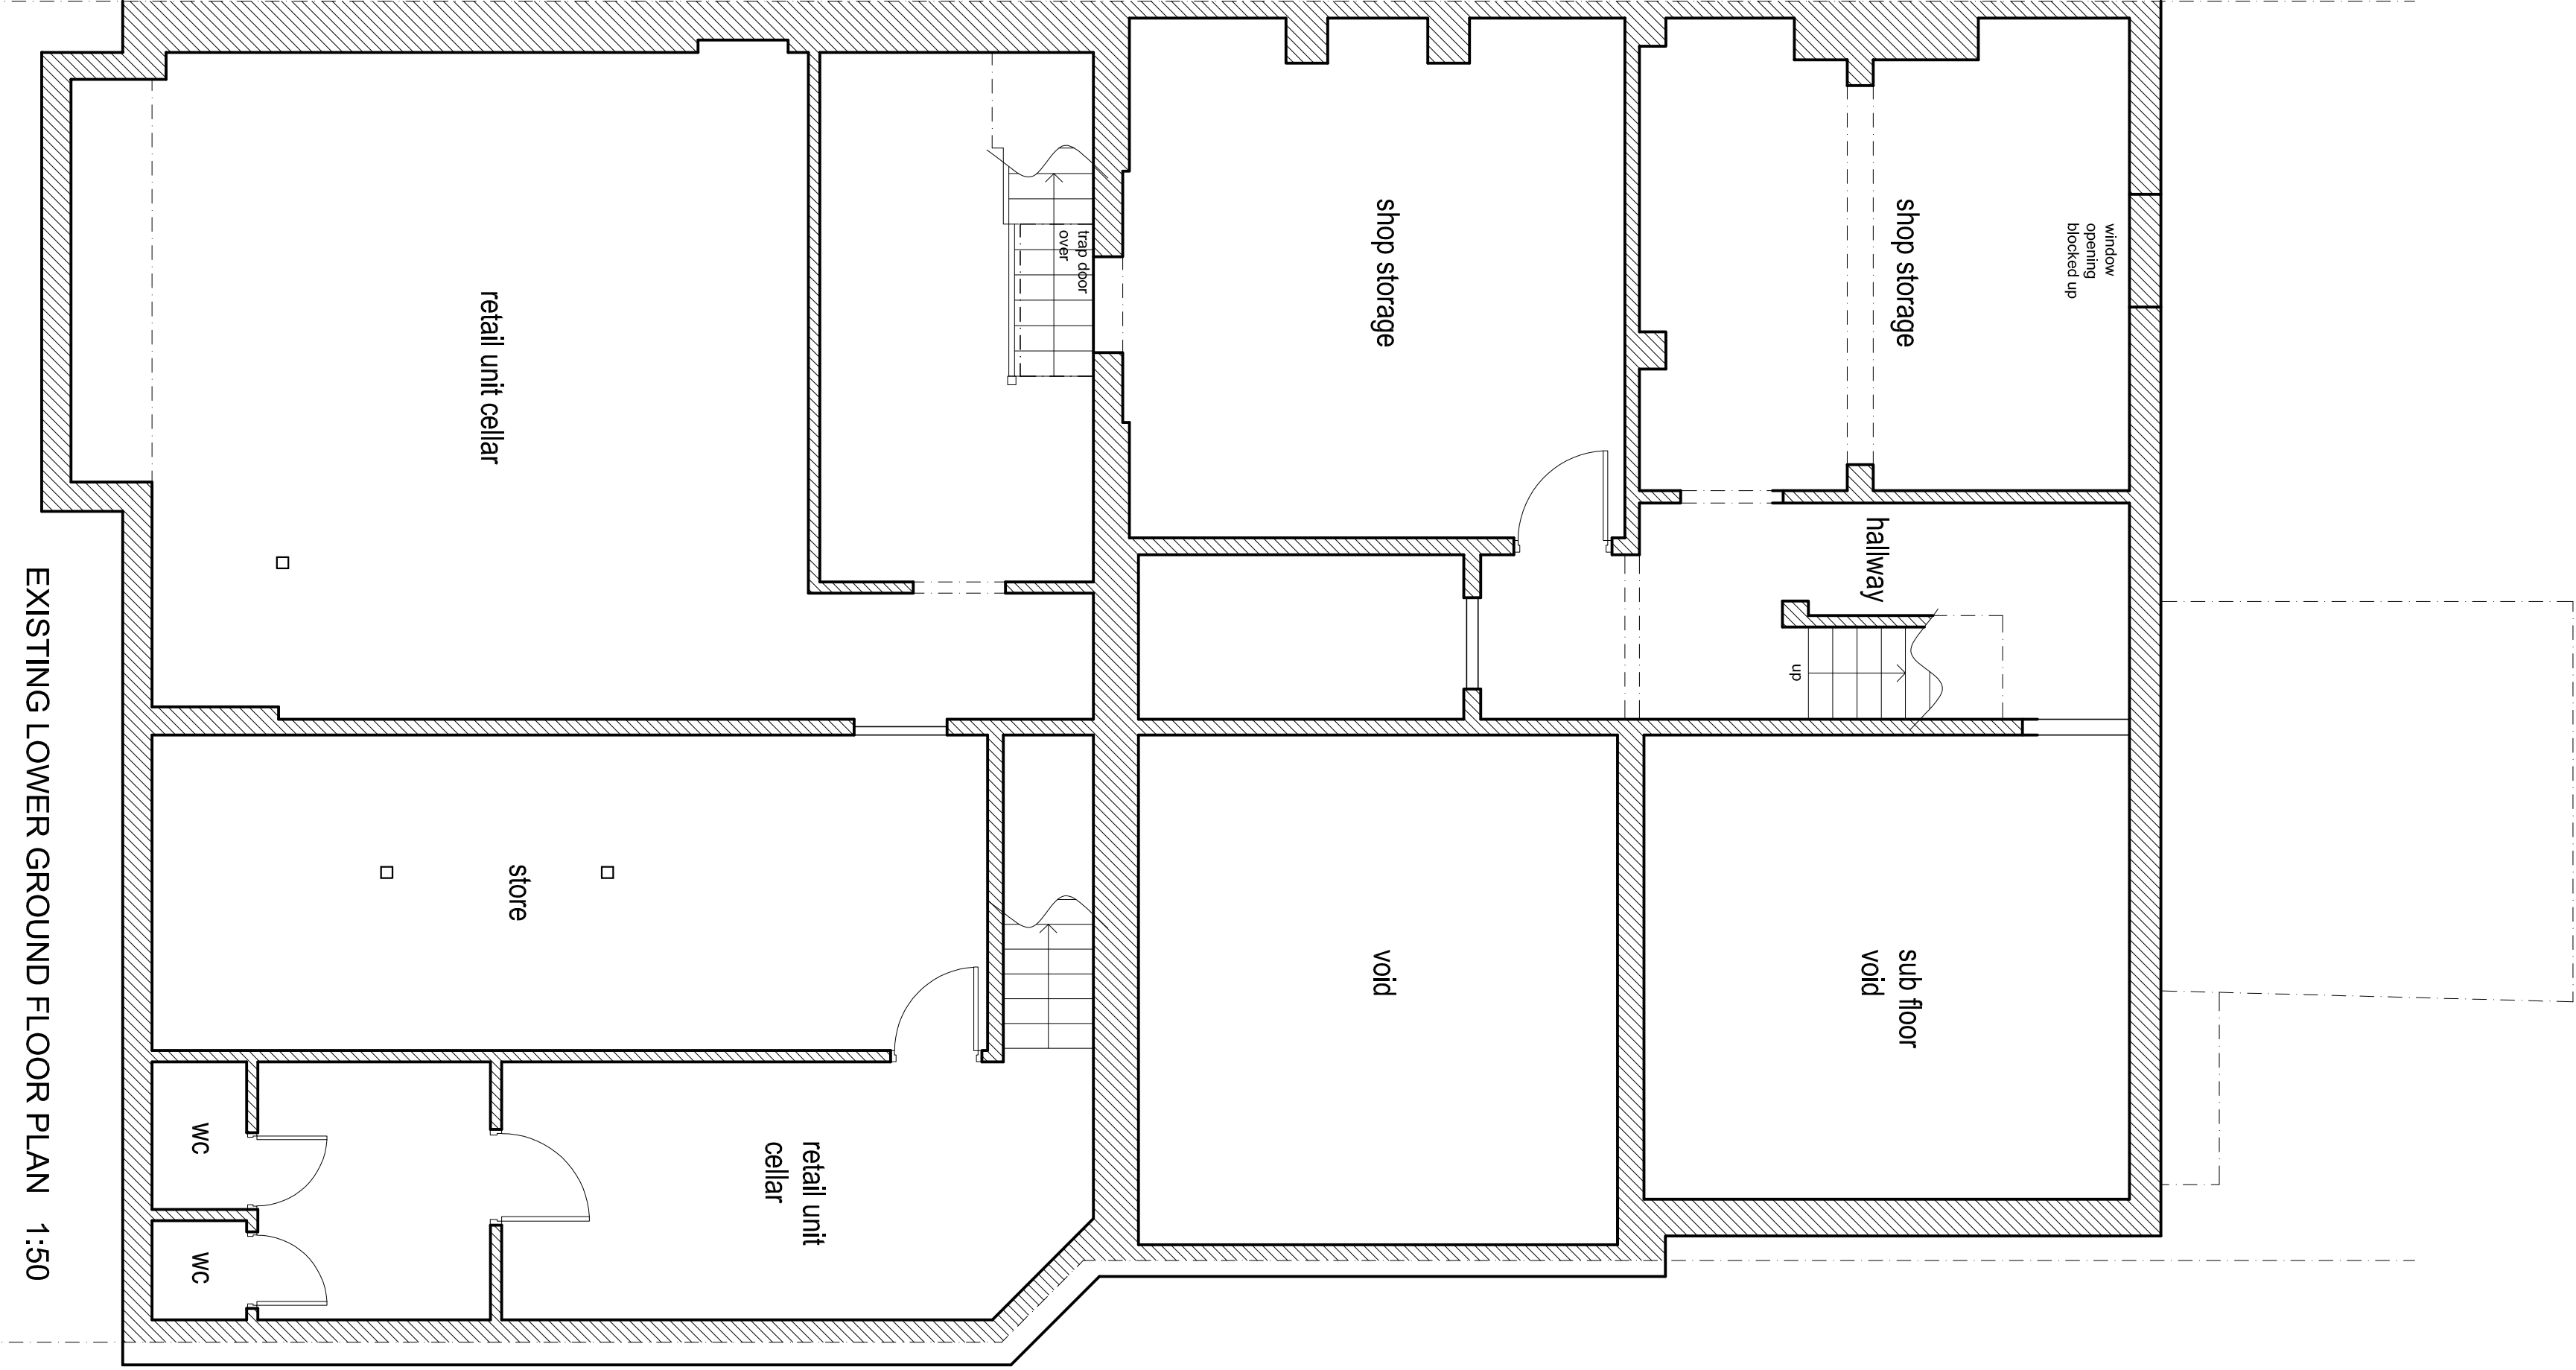

- NOTES**
- Design & drawings are copyright of Hive Architects Studio Ltd, and written permission must be obtained before duplication
 - Do not scale from drawing or derive dimensions from digital forms
 - All dimensions are to be checked before commencing work or placing orders
 - Any discrepancy found between information herein and that given elsewhere or found on site shall be reported in writing to the architect immediately

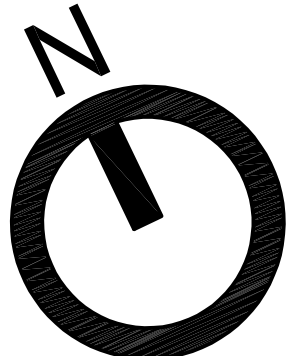

Rev	Date	By	Note
Hive Architects Studio Ltd, Beck House, 77a King Street, Knutsford, WA16 8DX T: 01565 748050 E: hello@hivearchitects.co.uk W: www.hivearchitects.co.uk Registered in England: 07531988			
Project	Extension & Alterations at 481-485 Wilmslow Road, Manchester, M20 4AN		
Project Ref	184-01		
Drawing Title	Existing Floor Plans		
Drawing no.	02		
Scale	STATED @ A1		
Date	09/07/19		
Drawn	VG		
Stage	Planning		
Revision			