




FRONT ELEVATION



REAR ELEVATION

 

Written dimensions to be taken in preferences to scaled dimensions. The Contractor is responsible for checking all dimensions before work starts.

All work is to be carried out to the requirements, and to the satisfaction of the Local Authority.

These drawings are for planning purposes only

Any discrepancies to be brought to the attention of 4D Planning Consultants immediately.

Description

Rev	Date	Description	by	chk

4D PLANNING™

Chartered Town Planners & Architectural Technicians

Architecture | Town Planning

T: 0203 1500 183 www.GetMePlanning.com

www.GetMePlanning.com

Client
Mr Asim Saleem

Project
St Georges, AbbeyHey Ln,
Manchester M18 8RB

Title
**EXISTING DRAWINGS
ELEVATIONS**

Date: 02.02.2022

Scale: 1:100@A3

Drawing No.4D-233 **E 05**

Drawn by : MAX

Rev:



FRONT ELEVATION



REAR ELEVATION

Written dimensions to be taken in preferences to scaled dimensions. The Contractor is responsible for checking all dimensions before work starts.

All work is to be carried out to the requirements, and to the satisfaction of the Local Authority.

These drawings are for planning purposes only

Any discrepancies to be brought to the attention of 4D Planning Consultants immediately.

Description
MATERIAL SCHEDULE
AII PROPOSED WINDOWS AND DOORS TO MATCH EXISTING IN APPEARANCE AND PROPERTIES
AII BRICK WORK FINISH TO MATCH EXISTING
AII RENDER FINISH TO MATCH EXISTING IN WHITE COLOUR
NATURAL FIBER SLATE TILES TO MATCH EXISTING

Rev	Date	Description	by	chk

4D PLANNING™
Chartered Town Planners & Architectural Technicians

Architecture | Town Planning
T: 0203 1500 183 www.GetMePlanning.com

www.GetMePlanning.com

Client
Mr Asim Saleem

Project
St Georges, AbbeyHey Ln,
Manchester M18 8RB

Title
PROPOSED DRAWINGS
ELEVATIONS

Date: 02.02.2022	Rev:
Scale: 1:100@A3	
Drawing No.4D-233 P 06	
Drawn by : MAX	



LEFT ELEVATION



RIGHT ELEVATION



Written dimensions to be taken in preferences to scaled dimensions. The Contractor is responsible for checking all dimensions before work starts.

All work is to be carried out to the requirements, and to the satisfaction of the Local Authority.

These drawings are for planning purposes only

Any discrepancies to be brought to the attention of 4D Planning Consultants immediately.

Description

Rev	Date	Description	by	chk

4D PLANNING™

Chartered Town Planners & Architectural Technicians

Architecture | Town Planning

T: 0203 1500 183 www.GetMePlanning.com

www.GetMePlanning.com

Client
Mr Asim Saleem

Project
St Georges, AbbeyHey Ln,
Manchester M18 8RB

Title
**EXISTING DRAWINGS
ELEVATIONS**


Date: 02.02.2022

Scale: 1:100@A3


Drawing No.4D-233 **E 06**

Drawn by : MAX


Rev:

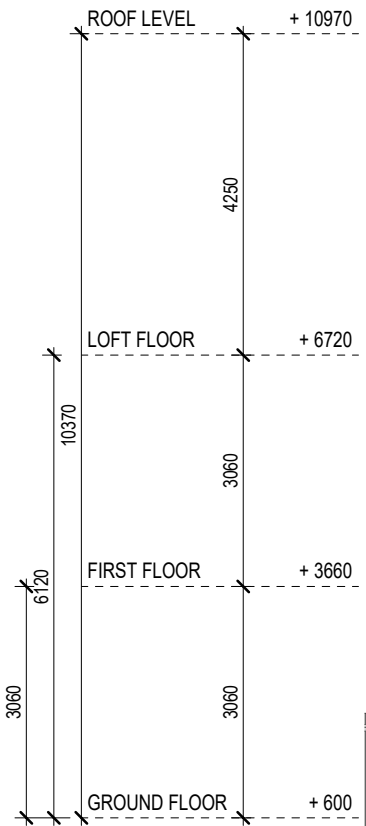

LEFT ELEVATION

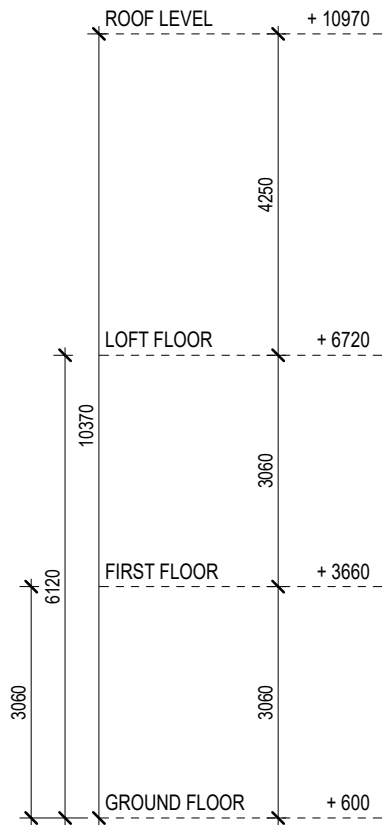

RIGHT ELEVATION

 

Written dimensions to be taken in preferences to scaled dimensions. The Contractor is responsible for checking all dimensions before work starts.

All work is to be carried out to the requirements, and to the satisfaction of the Local Authority. These drawings are for planning purposes only

Any discrepancies to be brought to the attention of 4D Planning Consultants immediately.

Description

MATERIAL SCHEDULE

All PROPOSED WINDOWS AND DOORS TO MATCH EXISTING IN APPEARANCE AND PROPERTIES

All BRICK WORK FINISH TO MATCH EXISTING

All RENDER FINISH TO MATCH EXISTING IN WHITE COLOUR

All BALCONIES AND RAILINGS PPC COATED STEEL , DARK BROWN TONE 130 MM MINIMUM BRICK REVEAL TO ALL OPENINGS

NATURAL FIBER SLATE TILES TO MATCH EXISTING

Rev	Date	Description	by	chk

4D PLANNING™

Chartered Town Planners & Architectural Technicians

Architecture | Town Planning

T: 0203 1500 183 www.GetMePlanning.com

www.GetMePlanning.com

Client
Mr Asim Saleem

Project
St Georges, AbbeyHey Ln,
Manchester M18 8RB

Title
PROPOSED DRAWINGS
ELEVATIONS

Date: 02.02.2022

Scale: 1:100@A3


Drawing No.4D-233 P 07

Drawn by : MAX

Rev:



SECTION AA

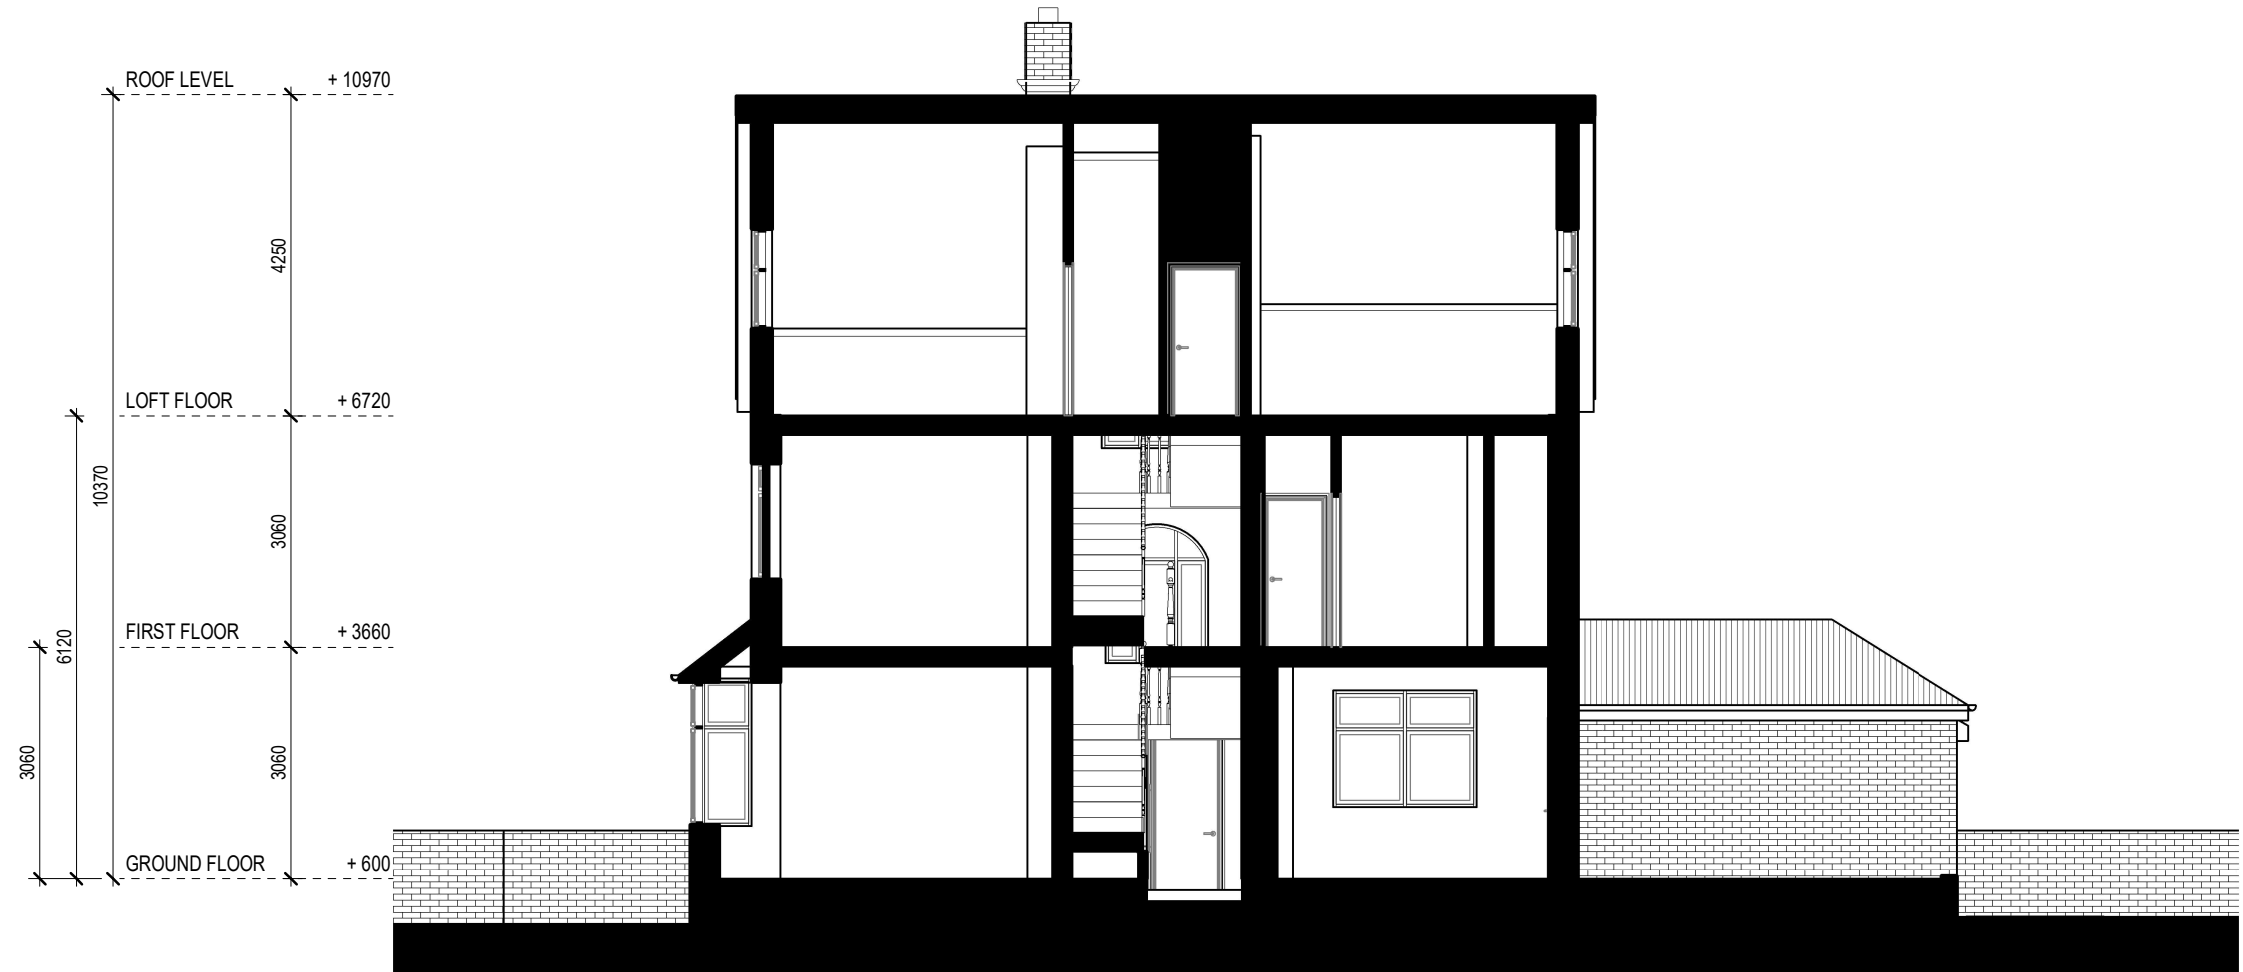

SECTION BB



Written dimensions to be taken in preferences to scaled dimensions. The Contractor is responsible for checking all dimensions before work starts.
All work is to be carried out to the requirements, and to the satisfaction of the Local Authority.
These drawings are for planning purposes only
Any discrepancies to be brought to the attention of 4D Planning Consultants immediately.

Description

Rev	Date	Description	by	chk

4D PLANNING™

Chartered Town Planners & Architectural Technicians

Architecture | Town Planning

T: 0203 1500 183 www.GetMePlanning.com

www.GetMePlanning.com

Client
Mr Asim Saleem

Project
St Georges, AbbeyHey Ln,
Manchester M18 8RB

Title
EXISTING DRAWINGS
SECTIONS

Date: 02.02.2022

Scale: 1:100@A3


Drawing No.4D-233 E 07

Drawn by : MAX


Rev:



SECTION AA

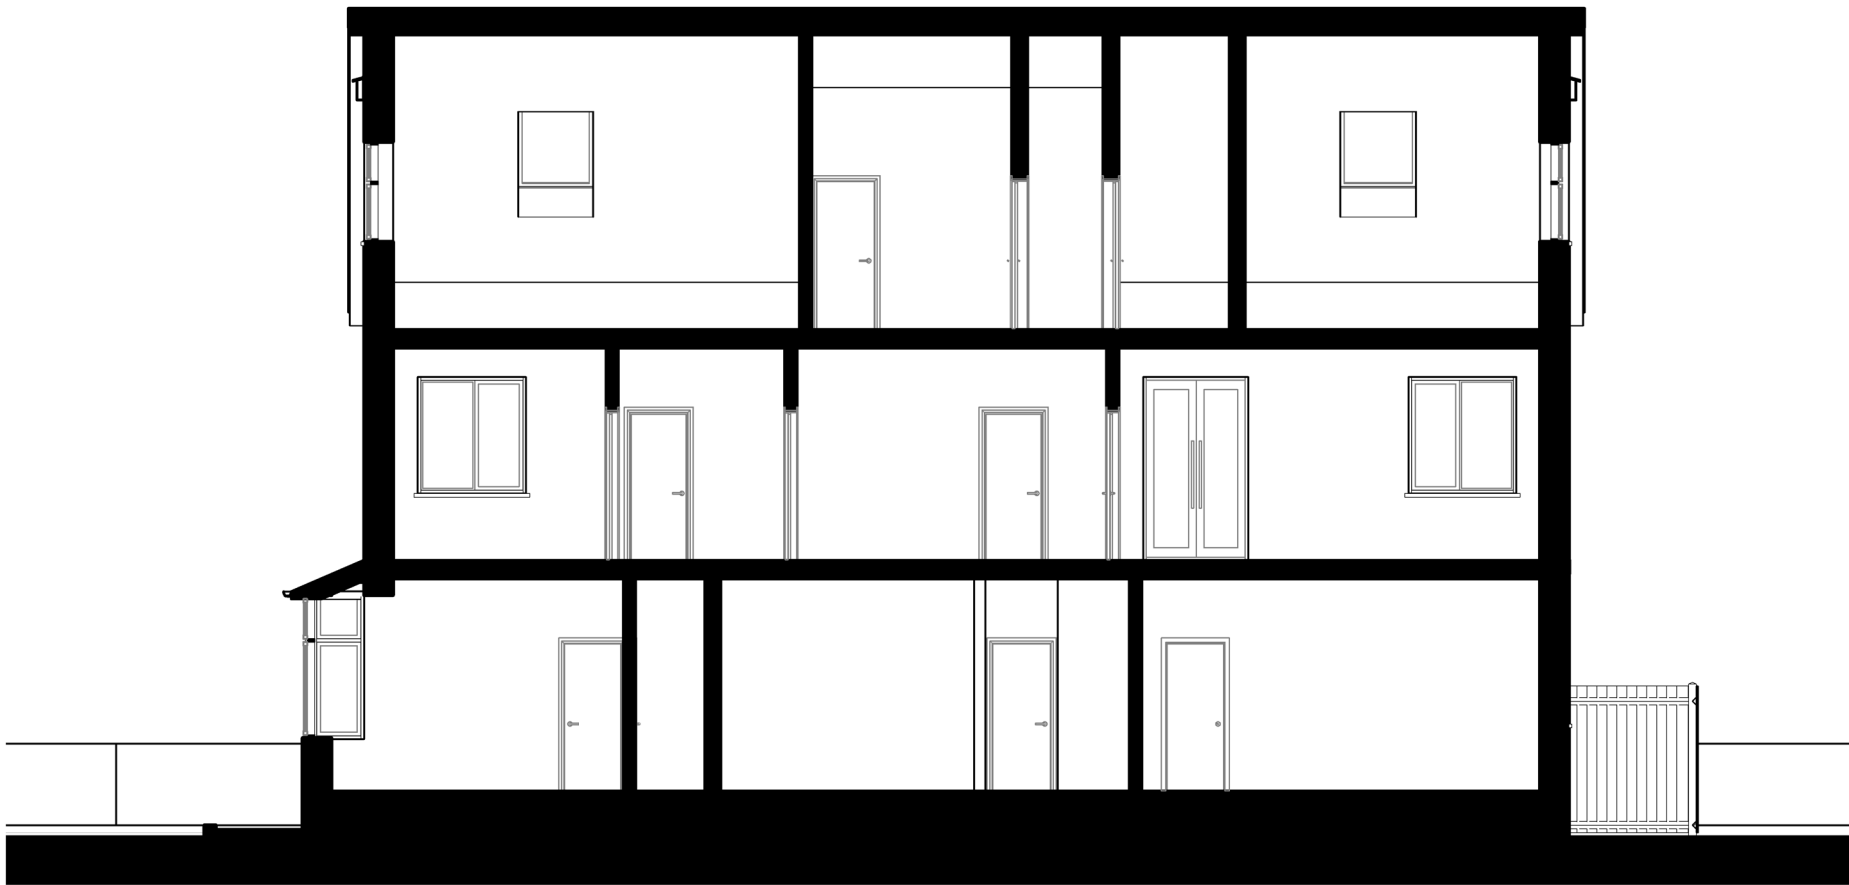

SECTION BB

 

Written dimensions to be taken in preferences to scaled dimensions. The Contractor is responsible for checking all dimensions before work starts.

All work is to be carried out to the requirements, and to the satisfaction of the Local Authority.

These drawings are for planning purposes only

Any discrepancies to be brought to the attention of 4D Planning Consultants immediately.

Description

Rev	Date	Description	by	chk

4D PLANNING™
Chartered Town Planners & Architectural Technicians

Architecture | Town Planning

T: 0203 1500 183 www.GetMePlanning.com

www.GetMePlanning.com

Client
Mr Asim Saleem

Project
St Georges, AbbeyHey Ln,
Manchester M18 8RB

Title
**PROPOSED DRAWINGS
SECTIONS**

Date: 02.02.2022

Scale: 1:100@A3

Drawing No.4D-233 **P 08**

Drawn by : MAX

Rev: