
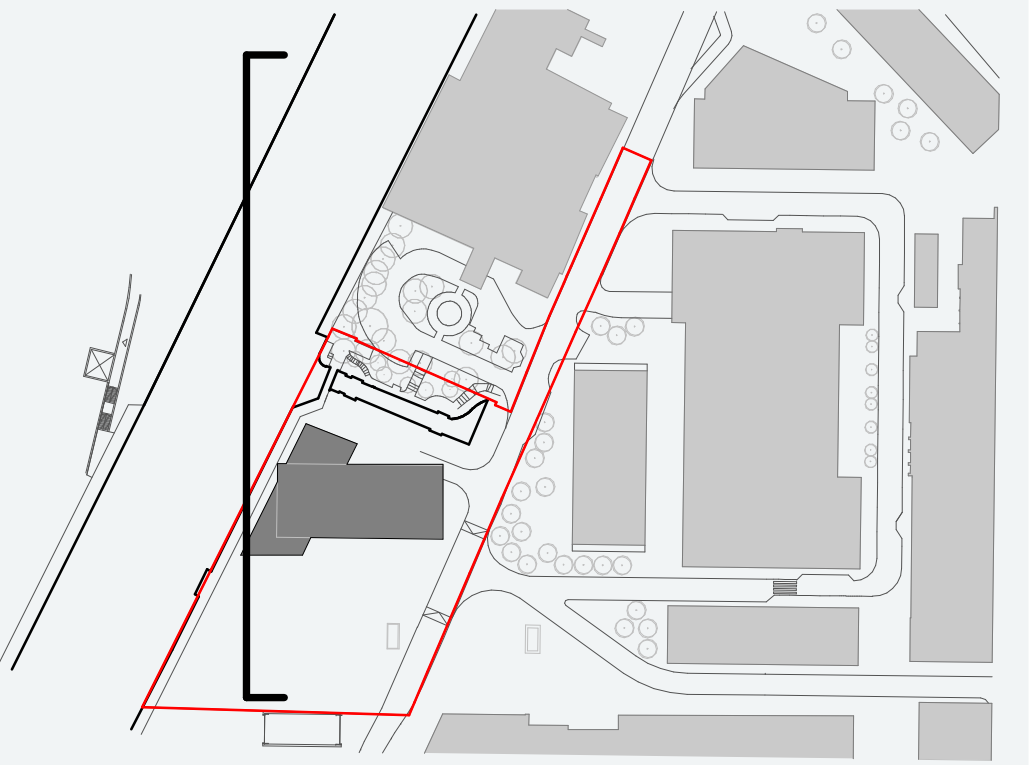


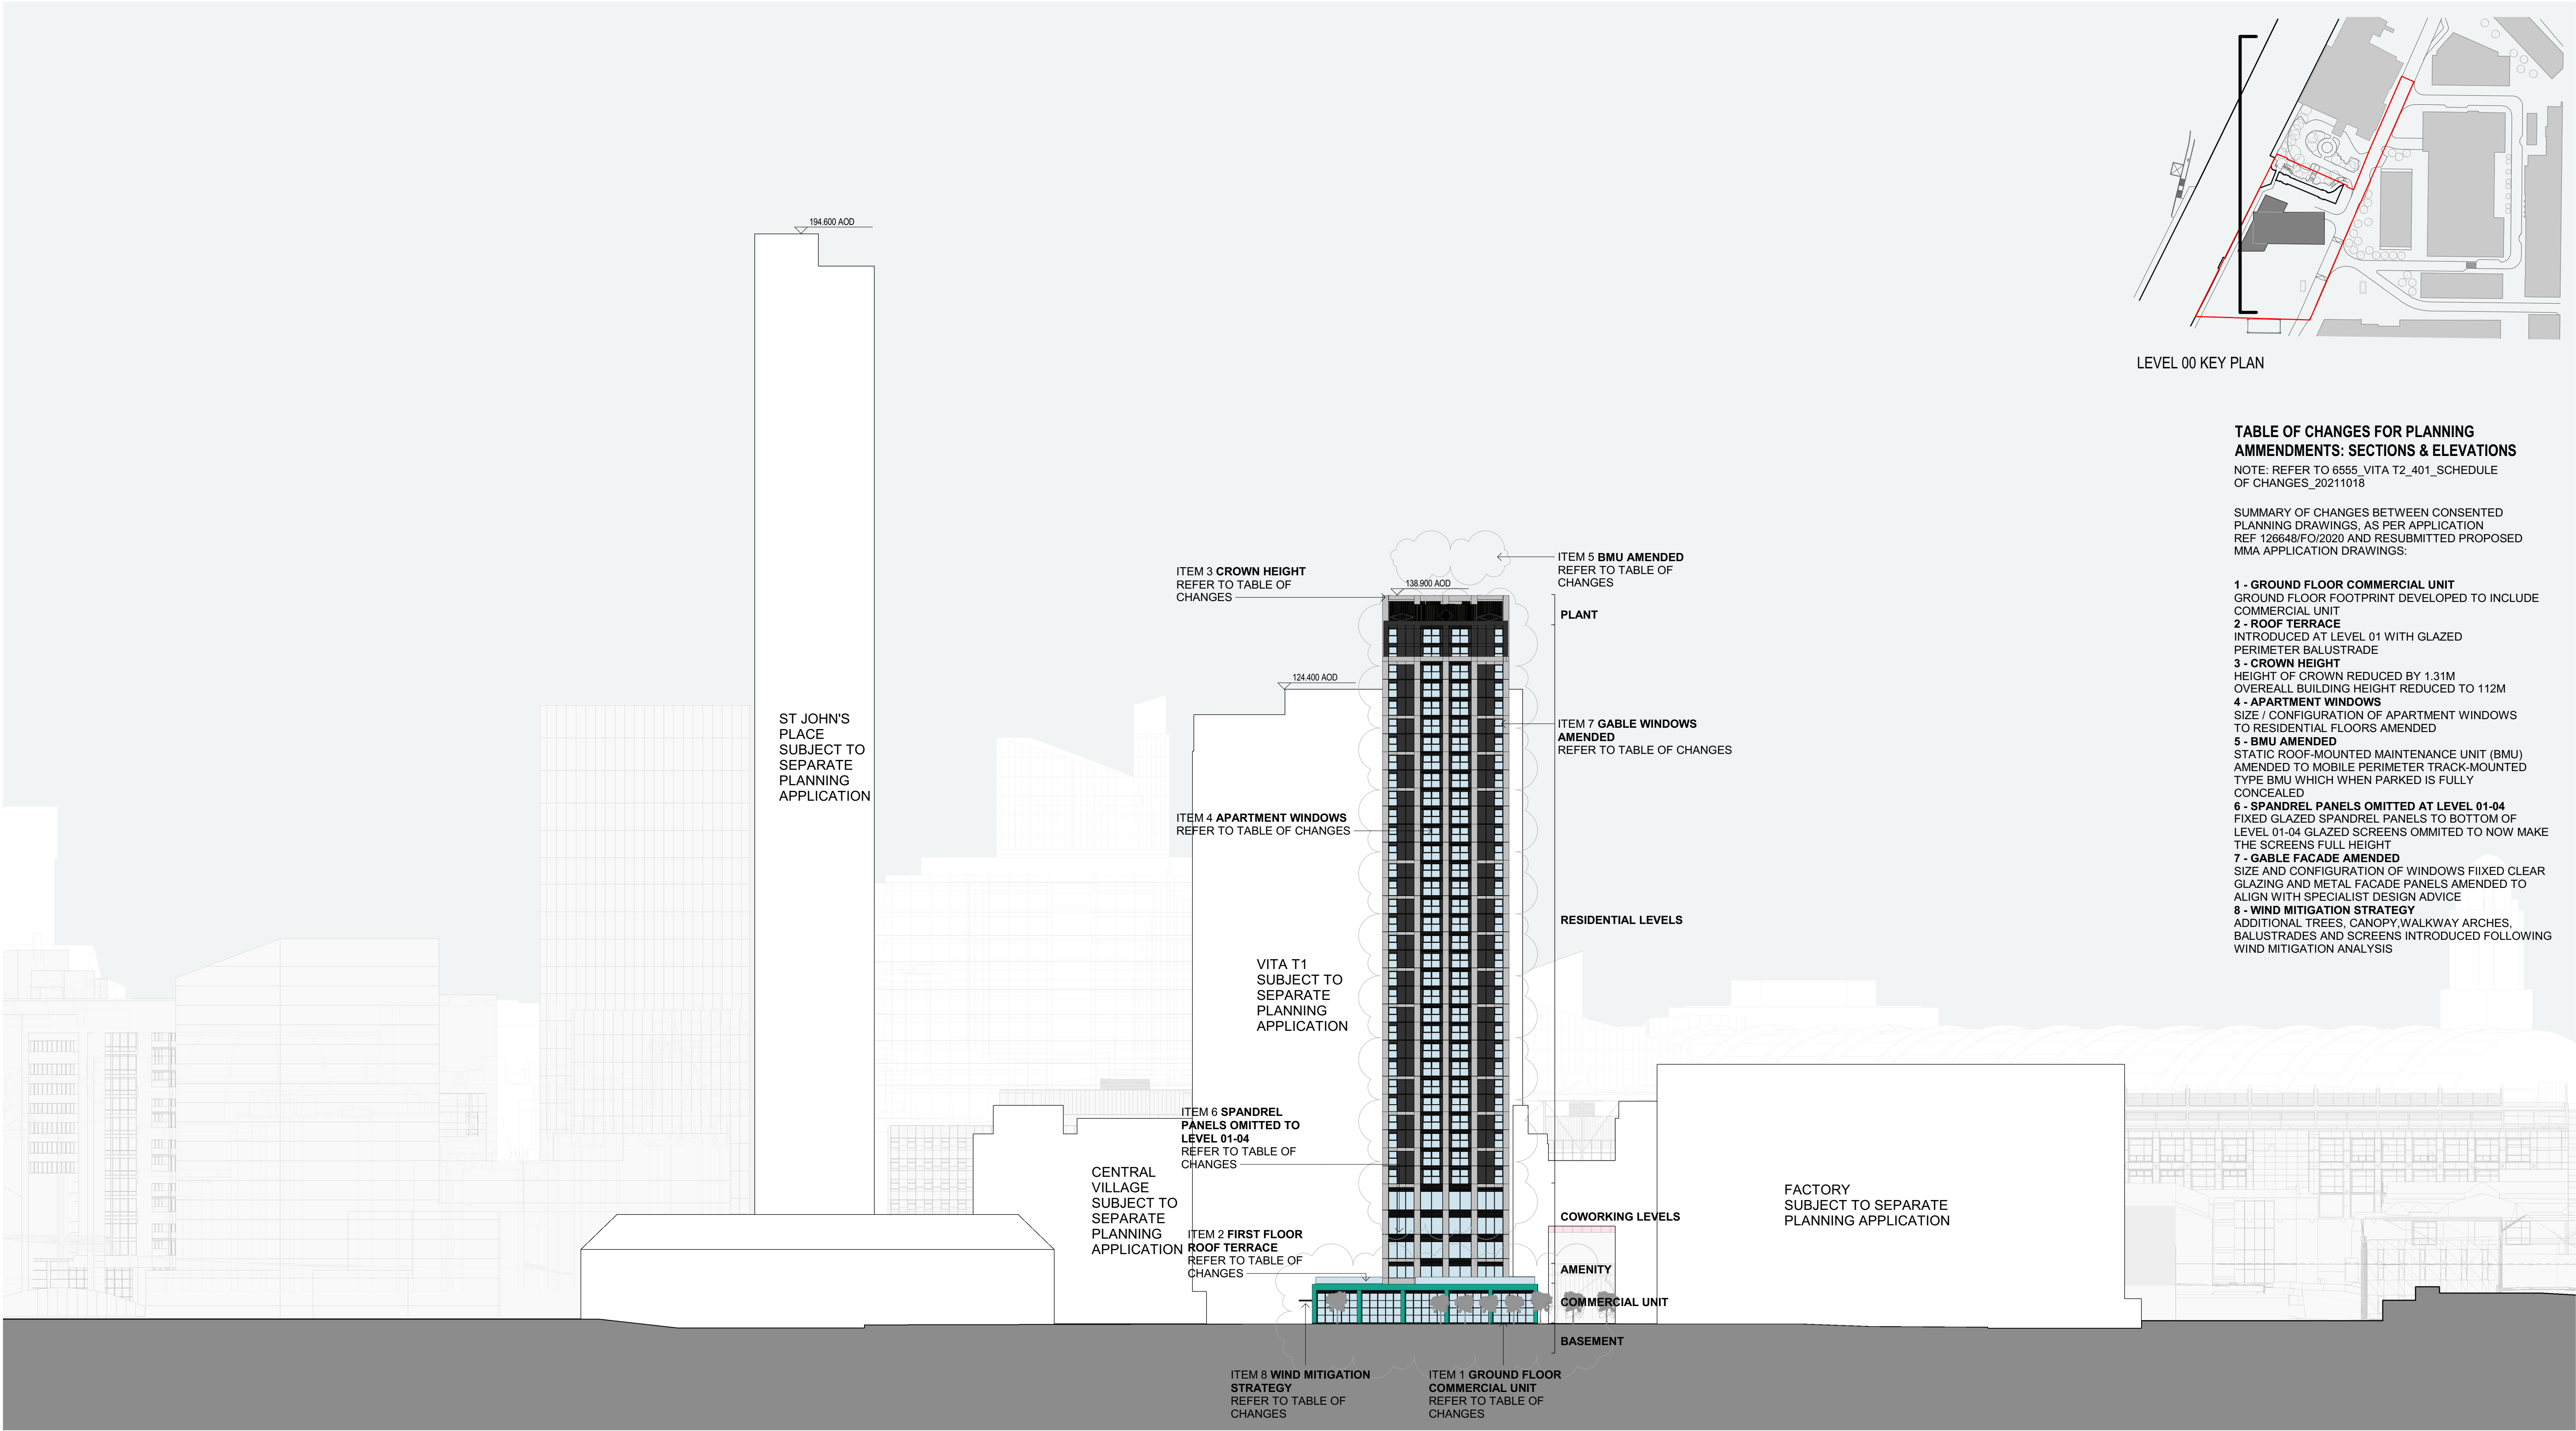

LEVEL 00 KEY PLAN

**TABLE OF CHANGES FOR PLANNING
AMMENDMENTS: SECTIONS & ELEVATIONS**

NOTE: REFER TO 6555_VITA T2_401_SCHEDULE
OF CHANGES_20211018

SUMMARY OF CHANGES BETWEEN CONSENTED
PLANNING DRAWINGS, AS PER APPLICATION
REF 126648/FO/2020 AND RESUBMITTED PROPOSED
MMA APPLICATION DRAWINGS:

- 1 - GROUND FLOOR COMMERCIAL UNIT**
GROUND FLOOR FOOTPRINT DEVELOPED TO INCLUDE
COMMERCIAL UNIT
- 2 - ROOF TERRACE**
INTRODUCED AT LEVEL 01 WITH GLAZED
PERIMETER BALUSTRADE
- 3 - CROWN HEIGHT**
HEIGHT OF CROWN REDUCED BY 1.31M
OVEREALL BUILDING HEIGHT REDUCED TO 112M
- 4 - APARTMENT WINDOWS**
SIZE / CONFIGURATION OF APARTMENT WINDOWS
TO RESIDENTIAL FLOORS AMENDED
- 5 - BMU AMENDED**
STATIC ROOF-MOUNTED MAINTENANCE UNIT (BMU)
AMENDED TO MOBILE PERIMETER TRACK-MOUNTED
TYPE BMU WHICH WHEN PARKED IS FULLY
CONCEALED
- 6 - SPANDREL PANELS OMITTED AT LEVEL 01-04**
FIXED GLAZED SPANDREL PANELS TO BOTTOM OF
LEVEL 01-04 GLAZED SCREENS OMMITED TO NOW MAKE
THE SCREENS FULL HEIGHT
- 7 - GABLE FACADE AMENDED**
SIZE AND CONFIGURATION OF WINDOWS FIXED CLEAR
GLAZING AND METAL FACADE PANELS AMENDED TO
ALIGN WITH SPECIALIST DESIGN ADVICE
- 8 - WIND MITIGATION STRATEGY**
ADDITIONAL TREES, CANOPY, WALKWAY ARCHES,
BALUSTRADES AND SCREENS INTRODUCED FOLLOWING
WIND MITIGATION ANALYSIS

ST JOHN'S PLACE MANCHESTER MARIOTT VICTORIA & ALBERT HOTEL CENTRAL VILLAGE VITA T1 VITA T2 FESTIVAL SQUARE FACTORY MUSEUM OF SCIENCE AND INDUSTRY

No.	Date	Dwn	Chk	App	Revision or reason for issue
A	20200313	MM	PT	JR	ISSUED FOR PLANNING First Issue
B	20200327	EDS	PT	JR	ISSUED FOR PLANNING
C	20211014	JG	ML	JR	ISSUED FOR PLANNING

General Notes
Do not scale from drawing. Use marked dimensions.
To be read in conjunction with all other Consultant's drawings.
The Architect to be immediately notified of any discrepancies.
Copyright on this drawing retained by the Architect.

Client

VITA

Select Property Group
The Box, Horseshoe Lane
Alderley Edge, SK9 7QP
Telephone +44 (0) 207 123 4000 Facsimile +44 (0) 161 332 7718
Email info@selectproperty.com

**DENTON
CORKER
MARSHALL**

Architect
Denton Corker Marshall LLP
4th Floor, 6 St Ann's Passage
Old Exchange Buildings, Manchester M2 6BE
Telephone 0161 834 3511
Email mail@dentoncorkermarshall.co.uk

Project Title
T2 VITA LIVING, ST. JOHNS

Scale / North Point
1:500 @ A1 0 5 10 15 25M
1:1000 @ A3

Drawing Title
**PROPOSED CONTEXTUAL
WEST ELEVATION**

Drawing Number
6555-P-B500-E-W-001

Drawing Status
PLANNING

Revision

C