


4.0

Block 2 Plans

Copyright of this drawing is retained by Jon Matthews Architects and must not be copied or reproduced without written consent. Reproduced drawings are to be taken from this drawing. Do not scale from this drawing.
No responsibility is accepted for any errors or omissions in this drawing or for any consequences arising from its use. The drawings are to be used as a guide only and are not to be used for any other purpose without the written consent of Jon Matthews Architects.
The drawings are to be used as a guide only and are not to be used for any other purpose without the written consent of Jon Matthews Architects.
The drawings are to be used as a guide only and are not to be used for any other purpose without the written consent of Jon Matthews Architects.

CONSTRUCTION - It is confirmed that the construction is in accordance with the scope of a completed Construction and as such is not subject to any further changes or variations.

KEY PLAN

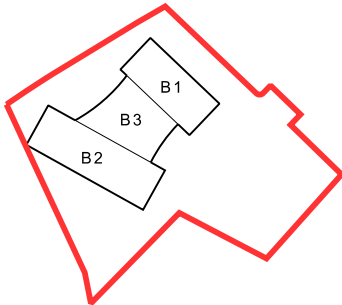

APARTMENT SCHEDULE KEY

- A1) 1 Bed Apartment - 1 Person
- A1*) 1 Bed Apartment - 1 Person
- A2) 1 Bed Apartment - 2 Person
- A3) 1 Bed Apartment - 1 Person
- B1) 2 Bed Apartment - 3 Person
- B1*) 2 Bed Apartment - 3 Person
- B2) 2 Bed Apartment - 3 Person
- B2*) 2 Bed Apartment - 3 Person
- B3) 2 Bed Apartment - 4 Person
- B3*) 2 Bed Apartment - 4 Person
- B4) 2 Bed Apartment - 4 Person
- B4*) 2 Bed Apartment - 4 Person
- B5) 2 Bed Apartment - 3 Person
- 01) Chute Flume
- 02) Escape Stair
- 03) Lifts
- 04) Riser
- 05) Smoke Shaft
- 06) Storage

- L 28.11.19 Issued for PLANNING
- K 24.08.19 Issued for PLANNING
- J 27.07.18 Issued for INFORMATION
- I 06.10.17 Issued for PLANNING
- H 30.06.17 Lift shaft sizes updated, Landscape background updated.
- G 07.06.17 Colonnade removed, additional apartment added.
- F 02.06.17 Structure amended.
- E 07.04.17 Grid rationalised, Smaller 1 bed units incorporated.
- D 28.03.17 Structure and layout updated.
- C 17/03/17 Issued for INFORMATION
- B 08.03.17 Issued for comments.
- A 23.02.17 Concept scheme developed.
- 19/05/2016 Issued for PLANNING.

REV: DATE: DETAILS:

22A City Tower
Piccadilly Plaza
New York St
Manchester
M1 4BT


Jon Matthews Architects

PROJECT:
Portugal Street East
Manchester
TITLE:
Block 2
1st to 2nd GA Plan
SCALE: 1:100 A1 ORIGIN DATE: 17.09.15 DRAWN: MH CHECKED: JM
STATUS:
Information
PROJECT: 05301 DRAWING NO: _B2_02_2201 REV: L

GENERAL NOTES:

DAY Architectural Ltd accepts no responsibility for any costs, losses or claims whatsoever arising from these drawings, specifications and related documents unless there is full compliance with the Client or any unauthorised user of the following:

1. All boundaries, dimensions and levels are to be checked on site before construction and any discrepancies reported to the Architect / Designer.
2. Partial Service: Any discrepancies with site or other information is to be advised to the Architect / Designer and direction and / or approval is to be sought before the implementation of the detail.
3. Block and site plans are reproduced under license from the Ordnance Survey.
4. Do not scale this drawing.
5. For the purpose of coordination, all relevant parties must check this information prior to implementation and report any discrepancies to the Architect / Designer.

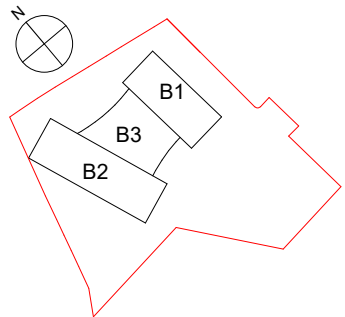

APARTMENT SCHEDULE KEY

- A1 1 Bed Apartment - 1 Person
- A1* 1 Bed Apartment - 1 Person
- A2 1 Bed Apartment - 2 Person
- A3 1 Bed Apartment - 1 Person
- B1 2 Bed Apartment - 1 Person
- B1* 2 Bed Apartment - 3 Person
- B2 2 Bed Apartment - 3 Person
- B2* 2 Bed Apartment - 3 Person
- B3 2 Bed Apartment - 4 Person
- B3* 2 Bed Apartment - 4 Person
- B4 2 Bed Apartment - 4 Person
- B4* 2 Bed Apartment - 4 Person
- B5 2 Bed Apartment - 3 Person
- 01 Storage
- 02 Escape Stair
- 03 Lifts
- 04 Riser
- 05 Smoke Shaft
- 06 Storage

CLIENT
RG GROUP / OLYMPIAN

PROJECT
The Fairfax Manchester

REV	DESCRIPTION	DATE	REV BY	CHKD
E	Planning issue. Issued for NMA application to MCC	20.04.22	MG	TE
D	Issued for NMA application to MCC	17.02.22	JM	MG
C	Revised Planning Issue	17.12.21	LK	MG
B	PLANNING ISSUE. Geometric tile wall position amended to be flush with adjacent glazing. Opening light increased to suit technical minimum standards.	29.10.21	MG	MH
A	PLANNING ISSUE	11.10.21	MG	MH

DRAWING
Block 2 1st-2nd Floor GA Plan

PROJECT	DRAWN BY	CHECKED BY	ROLE	NUMBER	REVISION
1284-21	MG	MH	A	20-0110	E

DRAWING STATUS
PLANNING

Information contained on this drawing is the sole copyright of DAY Architectural Ltd. and is not to be reproduced without their permission.


DAY

DAY Architectural Ltd.
Studio 1, Lancaster Buildings
77 Deansgate, Manchester, M3
2BW
T: 0161 834 9703
W: www.day-architectural.com

Copyright of this drawing is vested in Jon Matthews Architects and must not be copied or reproduced without written consent. If printed, it should only be used in connection with the drawing. Do not scale from this drawing.
All dimensions are given in millimetres and are rounded to the nearest millimetre. All dimensions are to be taken from the finished work.
Jon Matthews Architects are to be held responsible for any errors in this drawing and shall be liable for any loss or damage caused by such errors.

CONSTRUCTION - It is confirmed that the construction is in accordance with the design of a competent Contractor and as such no structural issues have been identified. Refer to relevant Engineering Designation (See Appendix)

KEY PLAN

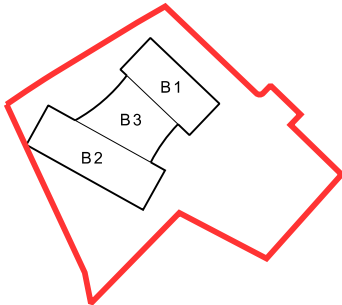

APARTMENT SCHEDULE KEY

- A1) 1 Bed Apartment - 1 Person
- A1') 1 Bed Apartment - 1 Person
- A2) 1 Bed Apartment - 2 Person
- A3) 1 Bed Apartment - 1 Person
- B1) 2 Bed Apartment - 3 Person
- B1') 2 Bed Apartment - 3 Person
- B2) 2 Bed Apartment - 3 Person
- B2') 2 Bed Apartment - 3 Person
- B3) 2 Bed Apartment - 4 Person
- B3') 2 Bed Apartment - 4 Person
- B4) 2 Bed Apartment - 4 Person
- B4') 2 Bed Apartment - 4 Person
- B5) 2 Bed Apartment - 3 Person
- 01) Chute Flume
- 02) Escape Stair
- 03) Lifts
- 04) Riser
- 05) Smoke Shaft
- 06) Storage


- L 28.11.19 Issued For PLANNING
- K 24.08.18 Issued For PLANNING
- J 27.07.18 Issued For INFORMATION
- I 06.10.17 Issued For Planning
- H 30.06.17 Lift shaft sizes updated, Landscape background updated.
- G 07.06.17 Colonnade removed, additional apartment added.
- F 02.06.17 Structure amended.
- E 07.04.17 Grid rationalised. Smaller 1 bed units incorporated.
- D 28.03.17 Structure and layout updated.
- C 17/03/17 Issued for INFORMATION
- B 08.03.17 Issued for comments.
- A 23.02.17 Concept scheme developed.
- 19/05/2016 Issued for PLANNING.

REV: DATE: DETAILS:

22A City Tower
Piccadilly Plaza
New York St
Manchester
M1 4BT

Jon Matthews Architects


PROJECT:
Portugal Street East
Manchester
TITLE:
Block 2
3rd to 22nd GA Plan
SCALE: 1:100 A1
ORIGIN DATE: 17.09.15
DRAWN: MH
CHECKED: JM
STATUS:
Information
PROJECT: 05301
DRAWING NO: B2_02_2203
REV: L

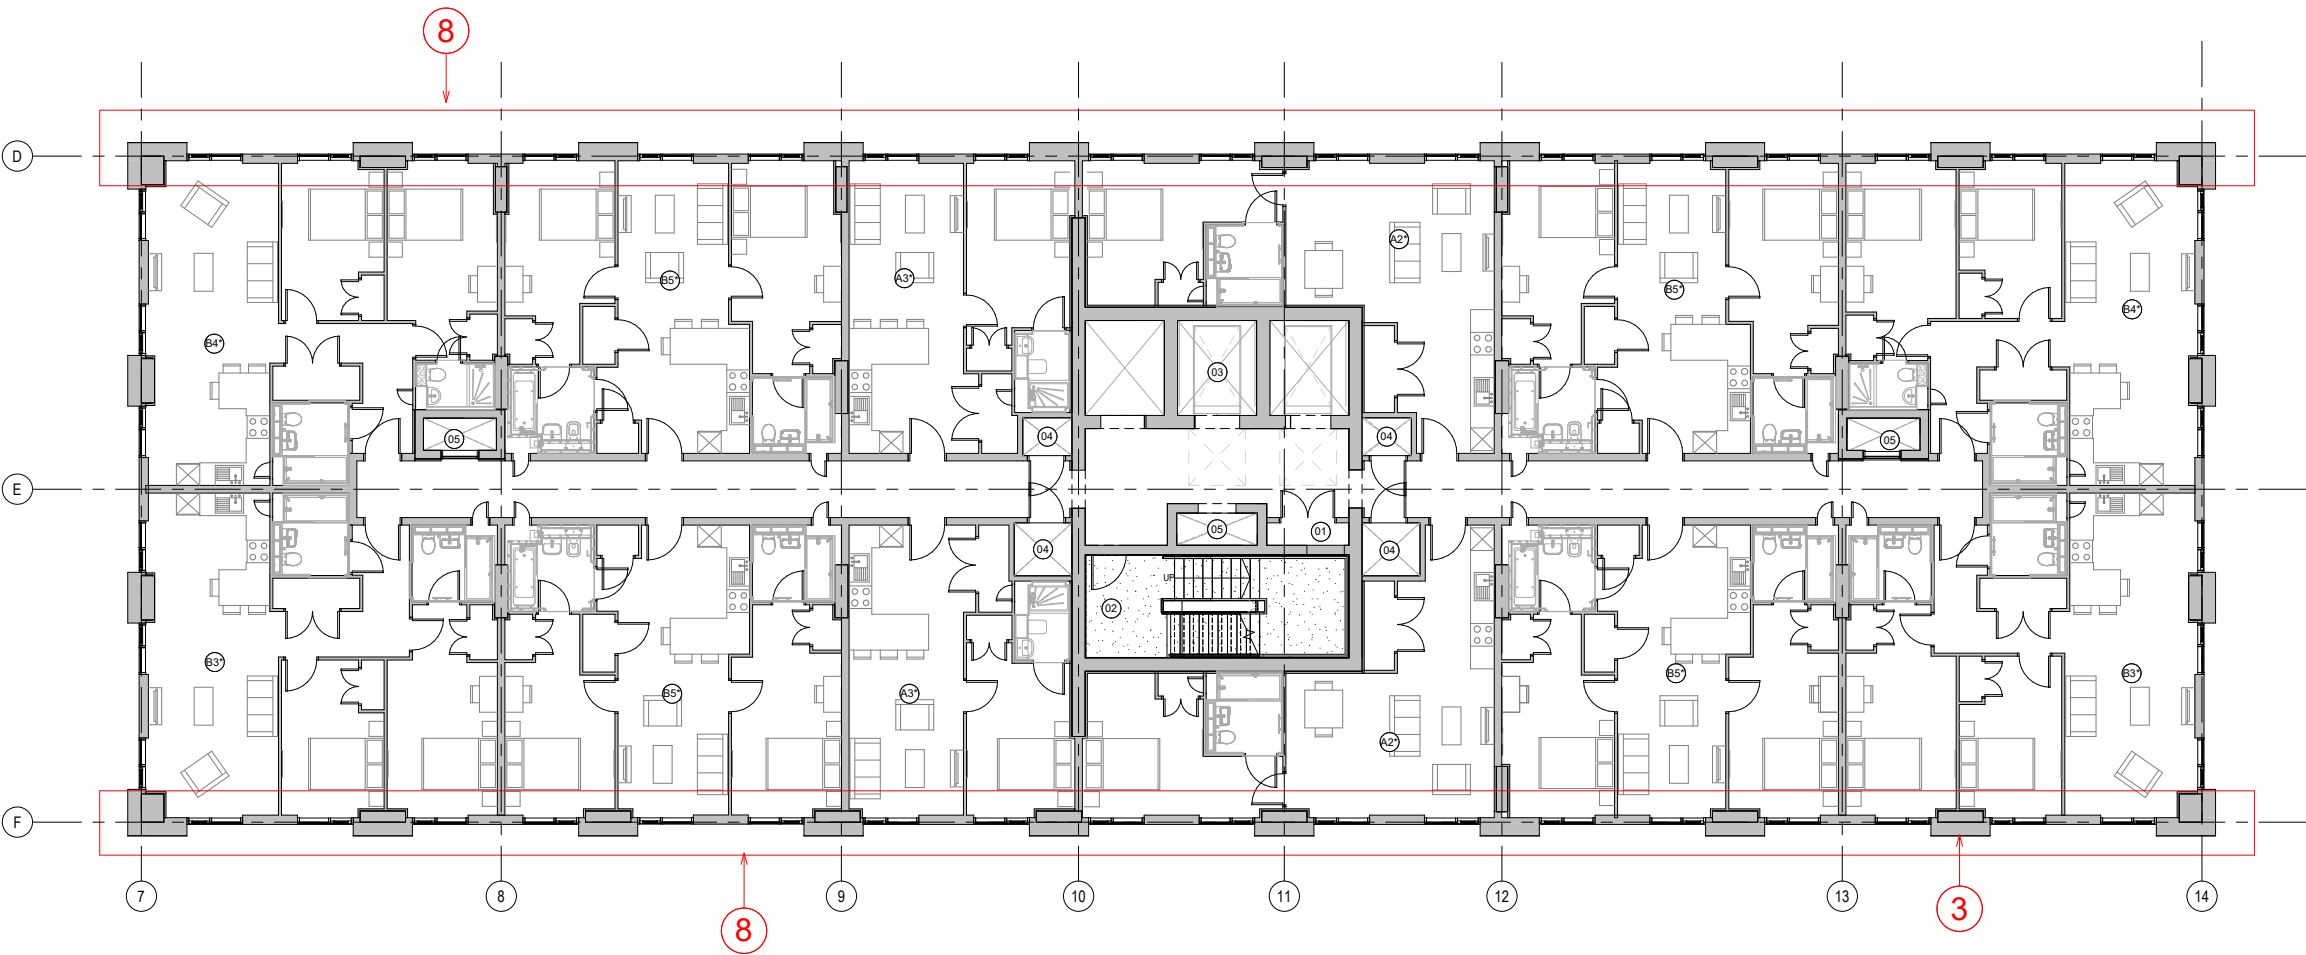

GENERAL NOTES:

DAY Architectural Ltd accepts no responsibility for any costs, losses or claims whatsoever arising from these drawings, specifications and related documents unless there is full compliance with the Client or any unauthorised user of the following:

1. All boundaries, dimensions and levels are to be checked on site before construction and any discrepancies reported to the Architect / Designer.
2. Partial Service: Any discrepancies with site or other information is to be advised to the Architect / Designer and direction and / or approval is to be sought before the implementation of the detail.
3. Block and site plans are reproduced under license from the Ordnance Survey.
4. Do not scale this drawing.
5. For the purpose of coordination, all relevant parties must check this information prior to implementation and report any discrepancies to the Architect / Designer.

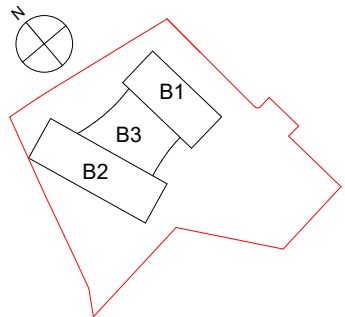

APARTMENT SCHEDULE KEY

- A1 1 Bed Apartment - 1 Person
- A1* 1 Bed Apartment - 1 Person
- A2 1 Bed Apartment - 2 Person
- A3 1 Bed Apartment - 1 Person
- B1 2 Bed Apartment - 3 Person
- B1* 2 Bed Apartment - 3 Person
- B2 2 Bed Apartment - 3 Person
- B2* 2 Bed Apartment - 3 Person
- B3 2 Bed Apartment - 4 Person
- B3* 2 Bed Apartment - 4 Person
- B4 2 Bed Apartment - 4 Person
- B4* 2 Bed Apartment - 4 Person
- B5 2 Bed Apartment - 3 Person
- B5* 2 Bed Apartment - 3 Person
CLIENT
RG GROUP / OLYMPIAN

PROJECT
The Fairfax Manchester

REV	DESCRIPTION	DATE	REV BY	CHKD
E	Planning issue. Issued for NMA application to MCC	20.04.22	MG	TE
D	Issued for NMA application to MCC	17.02.22	JM	MG
C	Revised Planning Issue	17.12.21	LK	MG
B	PLANNING ISSUE. Geometric tile wall position amended to be flush with adjacent glazing. Opening light increased to suit technical minimum standards.	29.10.21	MG	MH
A	PLANNING ISSUE	11.10.21	MG	MH

DRAWING
Block 2 3rd-22nd GA Plan

SCALE
As indicated @ A1

FIRST ISSUED
11/10/21

PROJECT	DRAWN BY	CHECKED BY
1284-21	MG	MH
ROLE	NUMBER	REVISION
A	20-0111	E

DRAWING STATUS
PLANNING

Information contained on this drawing is the sole copyright of DAY Architectural Ltd. and is not to be reproduced without their permission.

DAY


DAY Architectural Ltd.
Studio 1, Lancaster Buildings
77 Deansgate, Manchester, M3
2BW

T: 0161 834 9703
W: www.day-architectural.com


Copyright of this drawing is vested in 5plus Architects and it must not be copied or reproduced without written consent.
Figured dimensions only are to be taken from this drawing. Do not scale from this drawing.
All Contractors must check the drawings and are responsible for making any necessary alterations to their work.
5plus Architects are to be advised of any variation between drawings and the conditions.
In particular, shall drawings be used as a guide only and shall not be taken as a basis for construction.
All dimensions and levels shall be taken from the drawings, unless otherwise stated.

CONSTRUCTION - It is considered that the proposed works are within the scope of a competent Contractor and as such no detailed details have been provided, other to adjust for Structural Deviations that may occur.

KEY PLAN

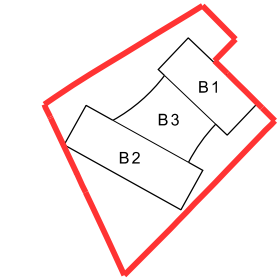

- 02 Escape Stair
- 03 Lifts
- 04 Riser
- 05 Smoke Shaft
- 06 Storage

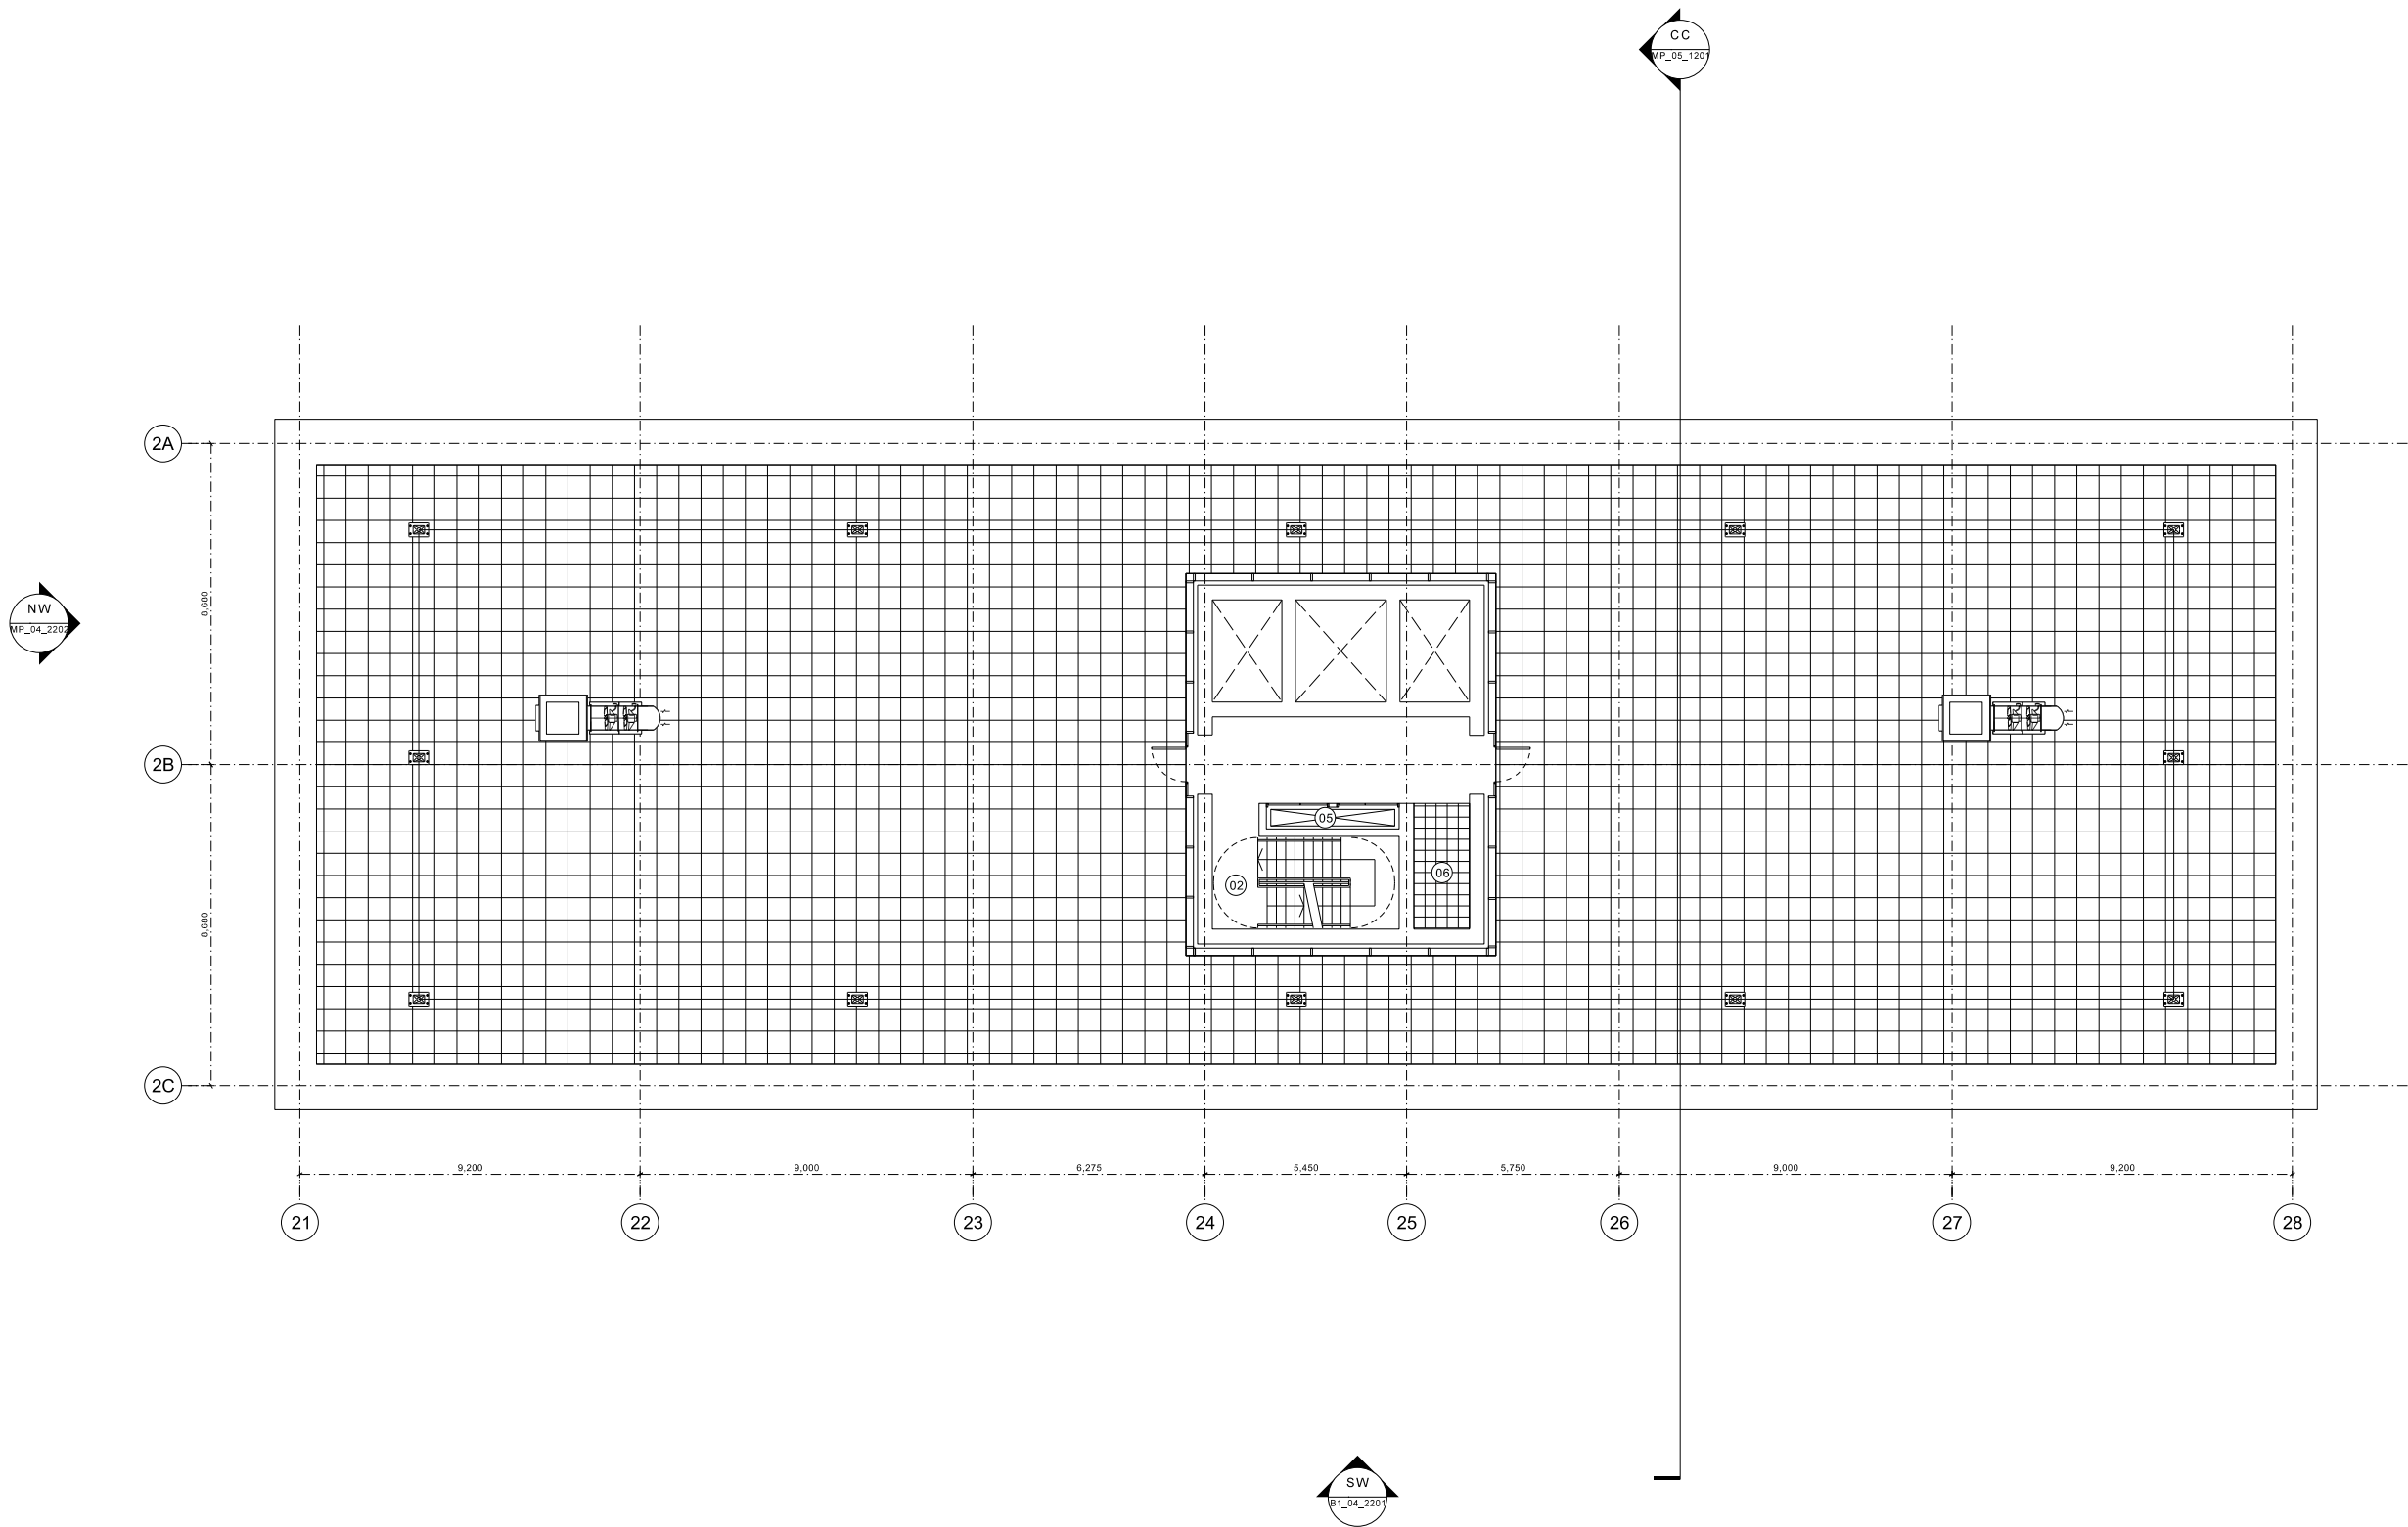

- I 24.08.18 Issued For Planning
- H 27.07.18 Issued For Planning
- G 06.10.17 Issued For Planning
- F 30.06.17 Lift shaft sizes updated. Roof plant added. Landscape background updated.
- E 07.04.17 Amenity provision removed from roof.
- D 28.03.17 Structure updated.
- C 17.03.17 Issued for INFORMATION.
- B 08.03.17 Issued for comments.
- A 23.02.17 Concept scheme developed.
- 19/05/2016 Issued for PLANNING.


REV: DATE: DETAILS:

5plus architects
4th Floor
The Hive
47 Lever Street
Manchester
M1 1FN
+44 (0)161 228 0211
www.5plusarchitects.com

PROJECT:
Portugal Street East
Manchester
TITLE:
Block 2
23rd Floor GA Plan
SCALE:
1:100 A1
ORIGIN DATE:
17.09.15
DRAWN:
MH
CHECKED:
JM
STATUS:
INFORMATION
PROJECT DRAWING NO:
05301 _B2_02_2223
REV:
I
Architecture | Masterplanning | Interiors | Graphics | Branding


GENERAL NOTES:

- DAY Architectural Ltd accepts no responsibility for any costs, losses or claims whatsoever arising from these drawings, specifications and related documents unless there is full compliance with the Client or any unauthorised user of the following:
1. All boundaries, dimensions and levels are to be checked on site before construction and any discrepancies reported to the Architect / Designer.
 2. Partial Service: Any discrepancies with site or other information is to be advised to the Architect / Designer and direction and / or approval is to be sought before the implementation of the detail.
 3. Block and site plans are reproduced under license from the Ordnance Survey.
 4. Do not scale this drawing.
 5. For the purpose of coordination, all relevant parties must check this information prior to implementation and report any discrepancies to the Architect / Designer.

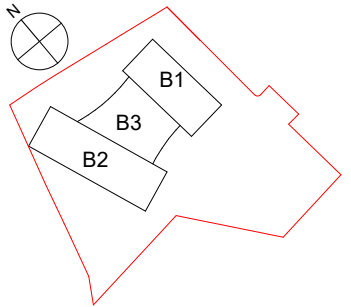

ROOF SCHEDULE KEY

- 02 Escape Stair
- 05 Lifts
- 04 Riser
- 06 Smoke Shaft
- 06 Storage

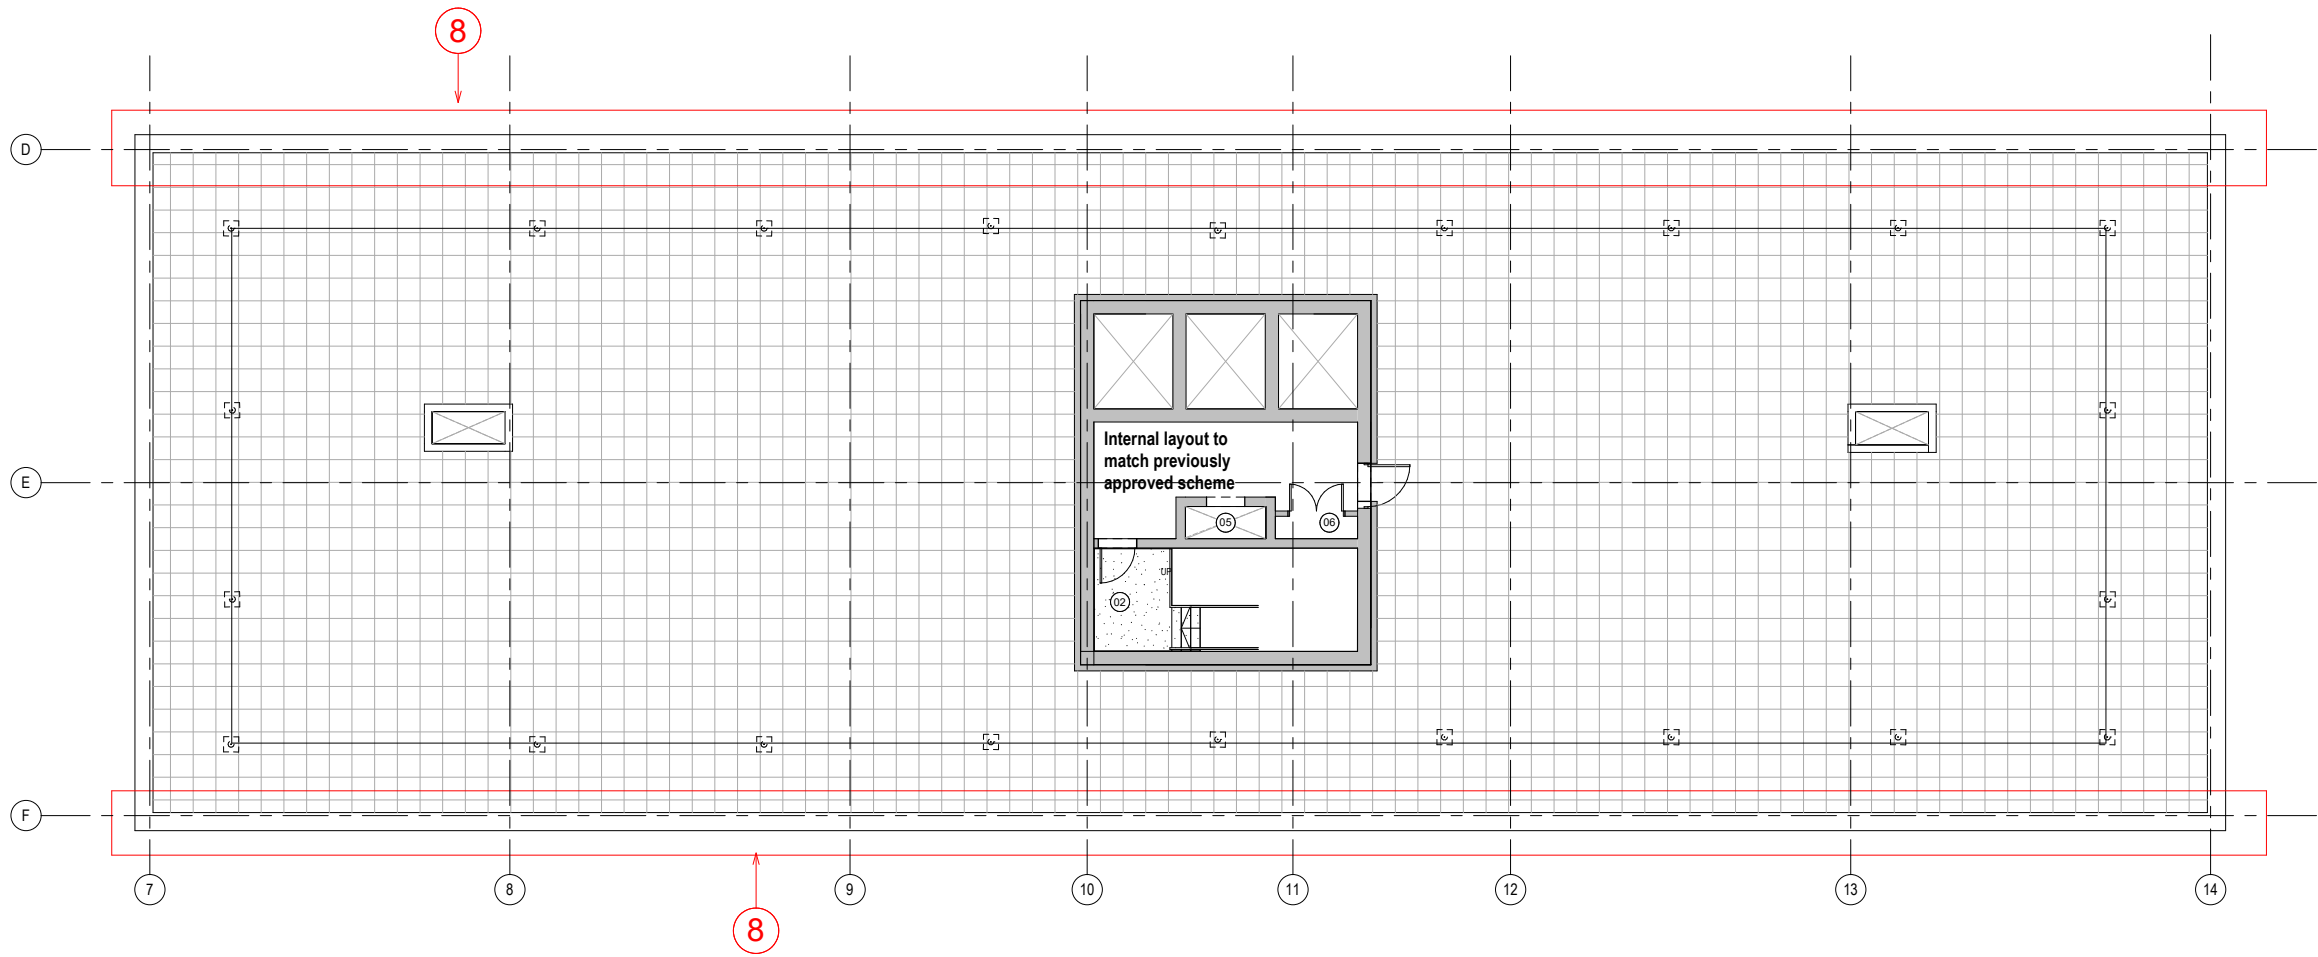

CLIENT

RG GROUP / OLYMPIAN

PROJECT

The Fairfax Manchester

REV	DESCRIPTION	DATE	REV BY	CHKD
E	Planning issue. Issued for NMA application to MCC	20.04.22	MG	TE
D	Issued for NMA application to MCC	17.02.22	JM	MG
C	Revised Planning Issue	17.12.21	LK	MG
B	PLANNING ISSUE. Geometric tile wall position amended to be flush with adjacent glazing. Opening light increased to suit technical minimum standards.	29.10.21	MG	MH
A	PLANNING ISSUE	11.10.21	MG	MH

DRAWING

Block 2 23rd Floor GA Plan

SCALE

As indicated @ A1

FIRST ISSUED

11/10/21

PROJECT	DRAWN BY	CHECKED BY
1284-21	MG	MH
ROLE	NUMBER	REVISION
A	20-0112	E

DRAWING STATUS

PLANNING

Information contained on this drawing is the sole copyright of DAY Architectural Ltd. and is not to be reproduced without their permission.

DAY


DAY Architectural Ltd.
Studio 1, Lancaster Buildings
77 Deansgate, Manchester, M3
2BW

T: 0161 834 9703
W: www.day-architectural.com

Copyright of this drawing is vested in 5plus Architects and it must not be copied or reproduced without written consent.
Figured dimensions only are to be taken from this drawing. Do not scale from this drawing.
All Contractors must check the drawings are correct for the building and ensure the drawings are correct to their work.
5plus Architects are to be advised of any variation between drawings and the conditions.
If there are any changes to the drawings, they must be made in the drawings.
All dimensions and levels shall be taken from the drawings.
All dimensions and levels shall be taken from the drawings.
All dimensions and levels shall be taken from the drawings.

CONSTRUCTION - It is considered that the proposed works are within the scope of a competent Contractor and as such no detailed details have been provided, refer to relevant local Building Regulations for details.

KEY PLAN

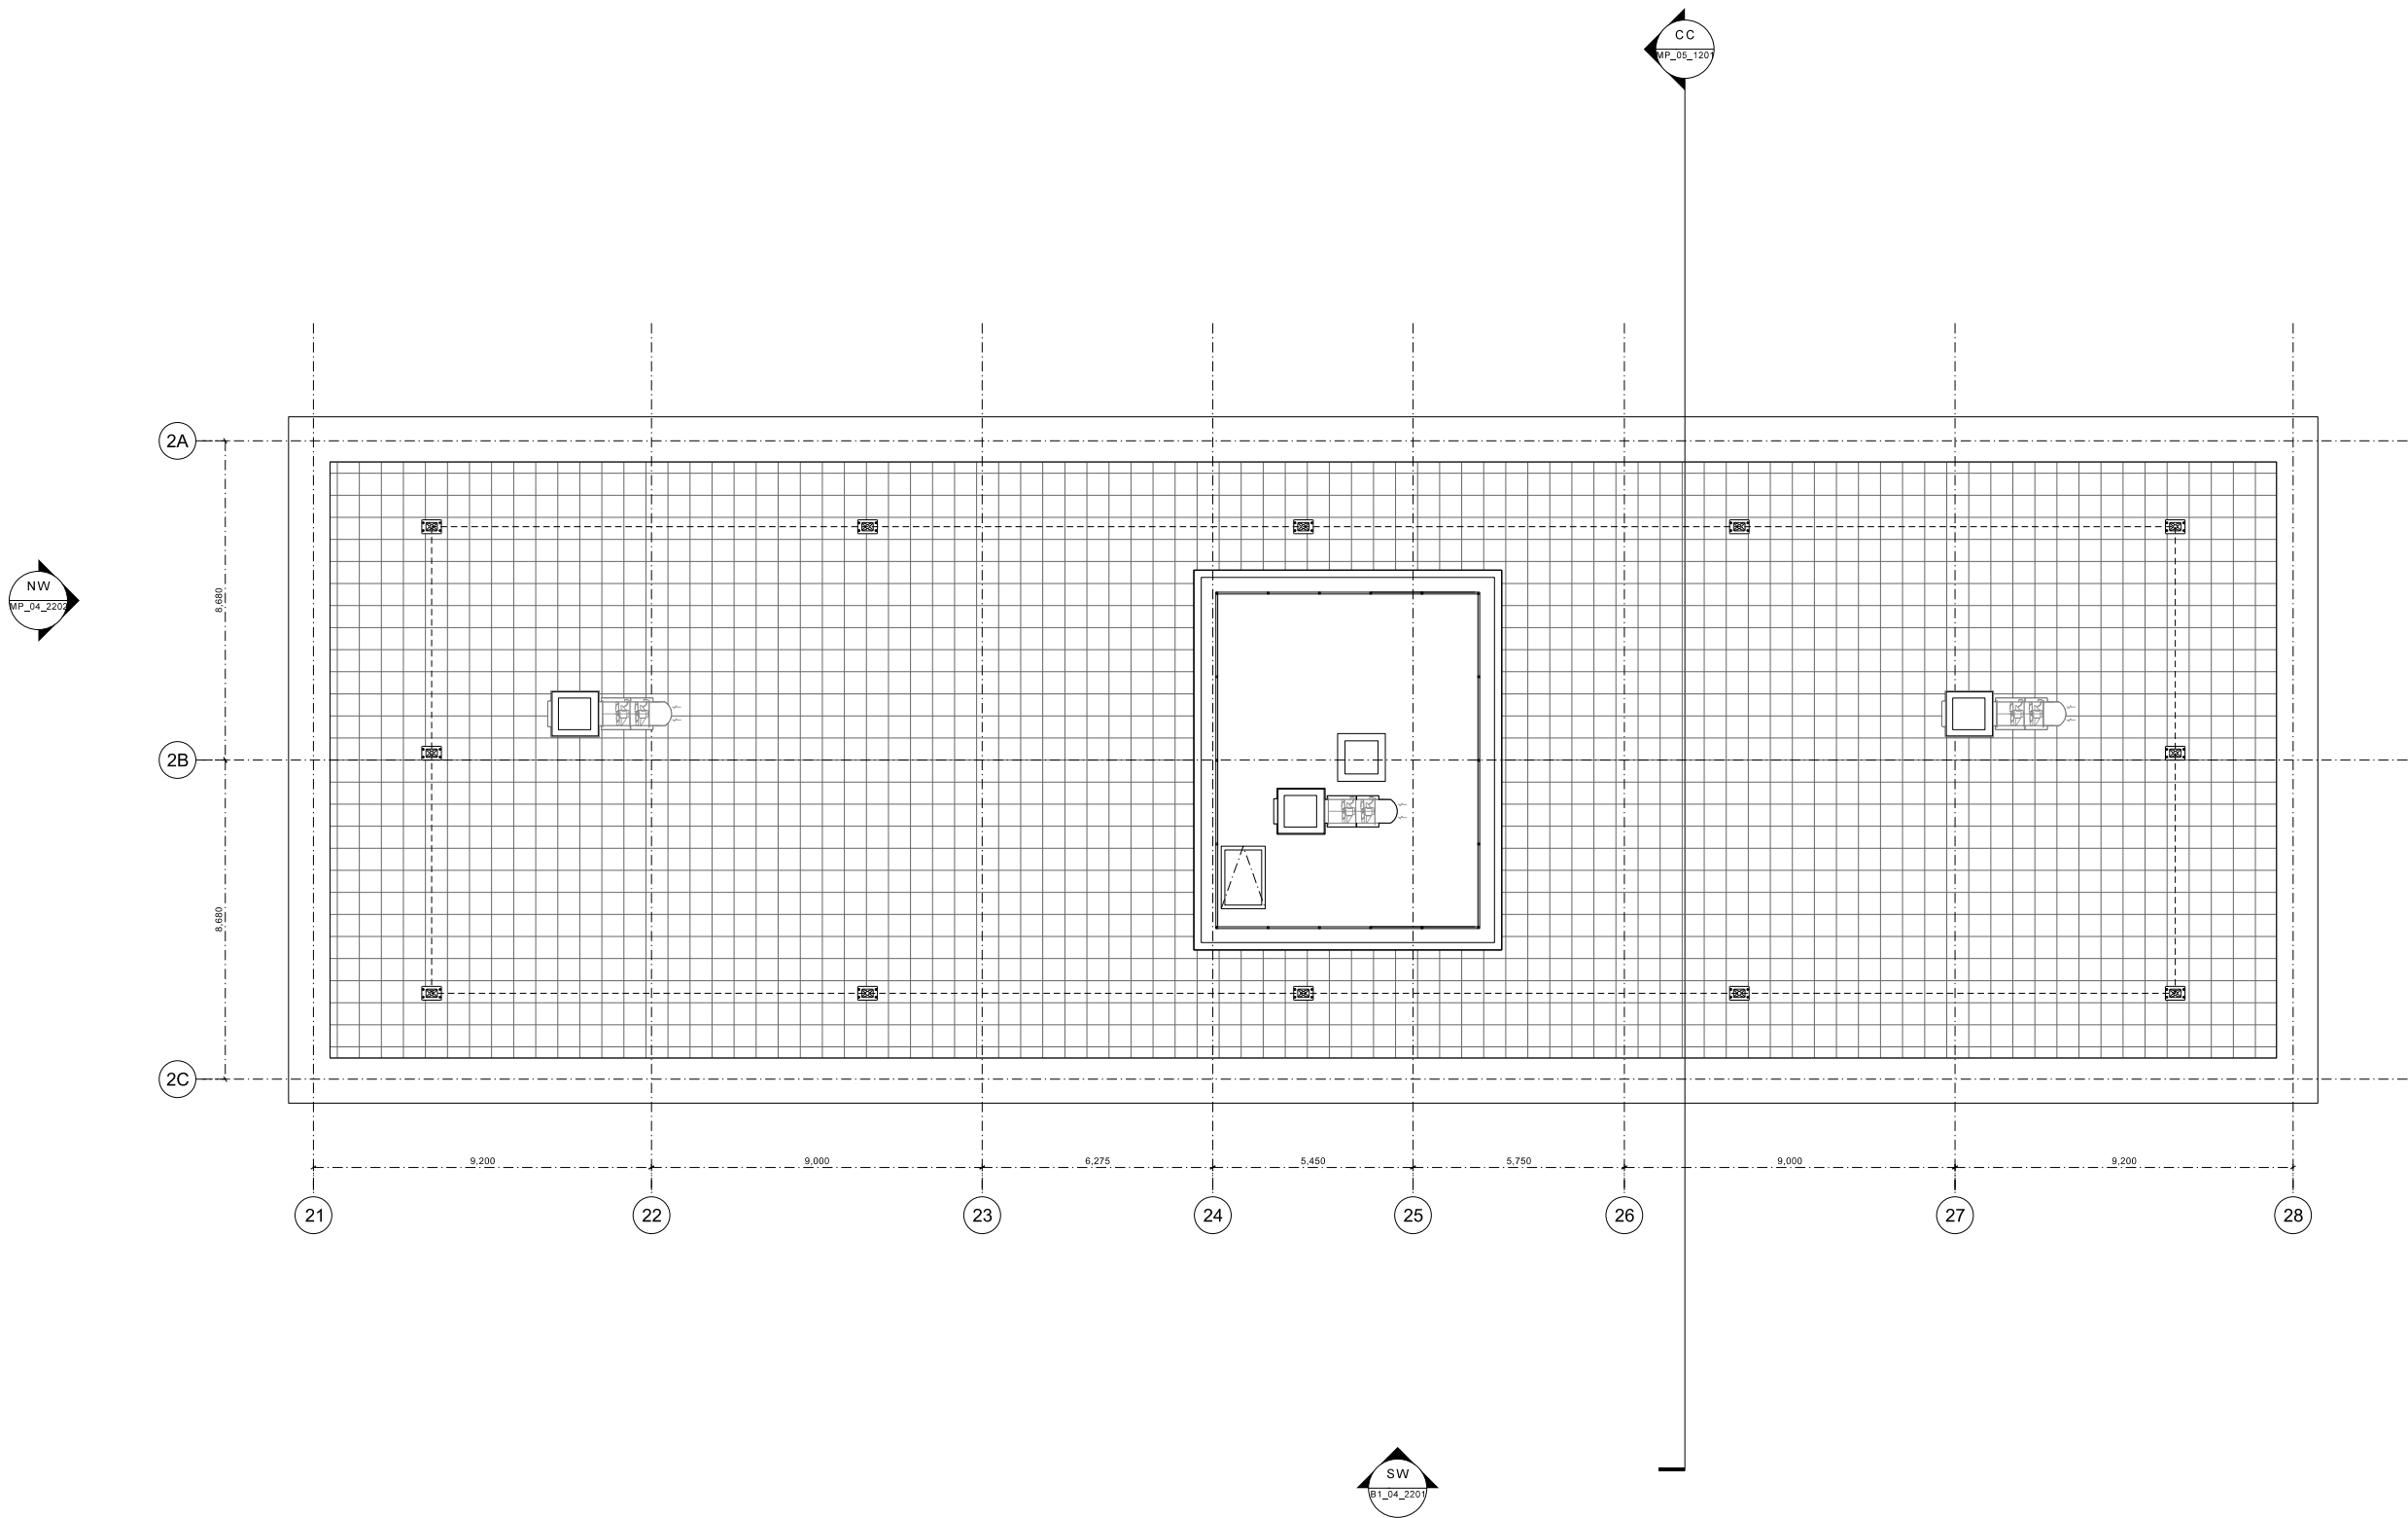


- I 28.08.18 Issued for PLANNING
- H 27.07.18 Issued for INFORMATION
- G 06.10.17 Issued for PLANNING
- F 30.06.17 Roof plant and access updated. Landscape background updated.
- E 07.04.17 Amenity provision removed from roof.
- D 28.03.17 Structure updated.
- C 17.03.17 Issued for INFORMATION.
- B 08.03.17 Issued for comments.
- A 23.02.17 Concept scheme developed.
- 19.05.16 Issued for PLANNING.

REV: DATE: DETAILS:

5plus architects
4th Floor
The Hive
47 Lever Street
Manchester
M1 1FN
+44 (0)161 228 0211
www.5plusarchitects.com


PROJECT:
Portugal Street East
Manchester
TITLES:
Block 2
Roof Level GA Plan
SCALE: 1:100 A1 ORIGIN DATE: 09.06.17 DRAWN: AM CHECKED: MH
STATUS:
INFORMATION
PROJECT DRAWING NO: 05301 DRAWING NO: B2_02_2224 REV: I
Architecture | Masterplanning | Interiors | Graphics | Branding

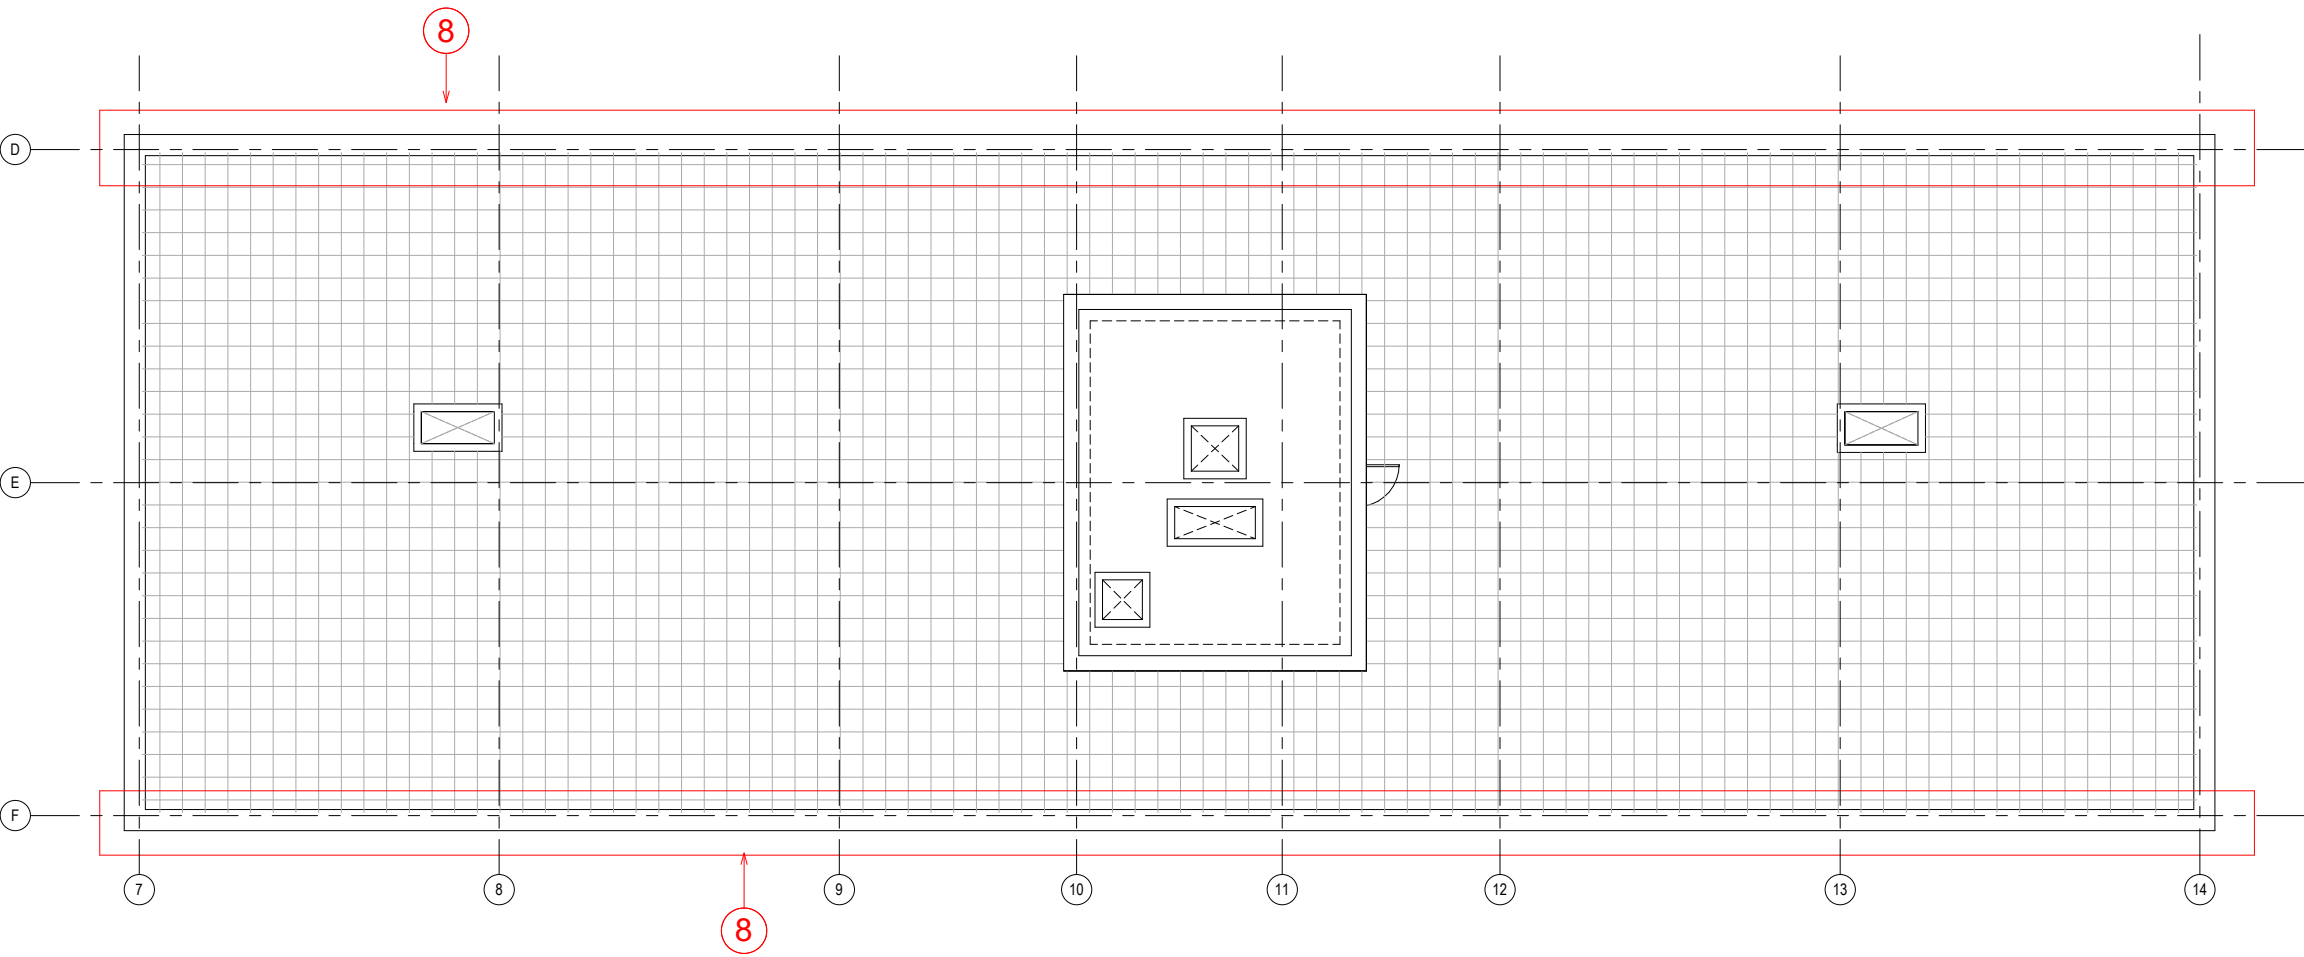

GENERAL NOTES:

DAY Architectural Ltd accepts no responsibility for any costs, losses or claims whatsoever arising from these drawings, specifications and related documents unless there is full compliance with the Client or any unauthorised user of the following:

1. All boundaries, dimensions and levels are to be checked on site before construction and any discrepancies reported to the Architect / Designer.
2. Partial Service: Any discrepancies with site or other information is to be advised to the Architect / Designer and direction and / or approval is to be sought before the implementation of the detail.
3. Block and site plans are reproduced under license from the Ordnance Survey.
4. Do not scale this drawing.
5. For the purpose of coordination, all relevant parties must check this information prior to implementation and report any discrepancies to the Architect / Designer.

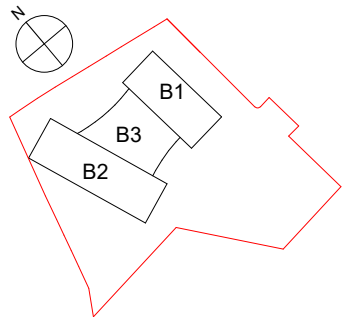

CLIENT
RG GROUP / OLYMPIAN

PROJECT
The Fairfax Manchester

REV	DESCRIPTION	DATE	REV BY	CHKD
E	Planning issue. Issued for NMA application to MCC	20.04.22	MG	TE
D	Issued for NMA application to MCC	17.02.22	JM	MG
C	Revised Planning Issue	17.12.21	LK	MG
B	PLANNING ISSUE. Geometric tile wall position amended to be flush with adjacent glazing. Opening light increased to suit technical minimum standards.	29.10.21	MG	MH
A	PLANNING ISSUE	11.10.21	MG	MH

DRAWING
Block 2 Roof Level GA Plan

SCALE
As indicated @ A1

FIRST ISSUED
11/10/21

PROJECT	DRAWN BY	CHECKED BY
1284-21	MG	MH
ROLE	NUMBER	REVISION
A	20-0113	E

DRAWING STATUS
PLANNING

Information contained on this drawing is the sole copyright of DAY Architectural Ltd. and is not to be reproduced without their permission.

DAY

DAY Architectural Ltd.
Studio 1, Lancaster Buildings
77 Deansgate, Manchester, M3
2BW
T: 0161 834 9703
W: www.day-architectural.com

5.0