


**NOTES:**  
This drawing is Copyright of Anderton Gables  
No scaling, dimensions, areas, etc. other than those figured are to be taken from this drawing. All dimensions to be checked on site by the contractor and such dimensions are their responsibility  
This drawing is for use at the named location and for the stated purpose only and as such should not be used at any other location or for any other purposes  
All work must comply with relevant British Standards and Building Regulation requirements  
Any drawing errors and/or omissions are to be reported to the Designer  
This drawing is to be read in conjunction with any other Designers or other Consultants information

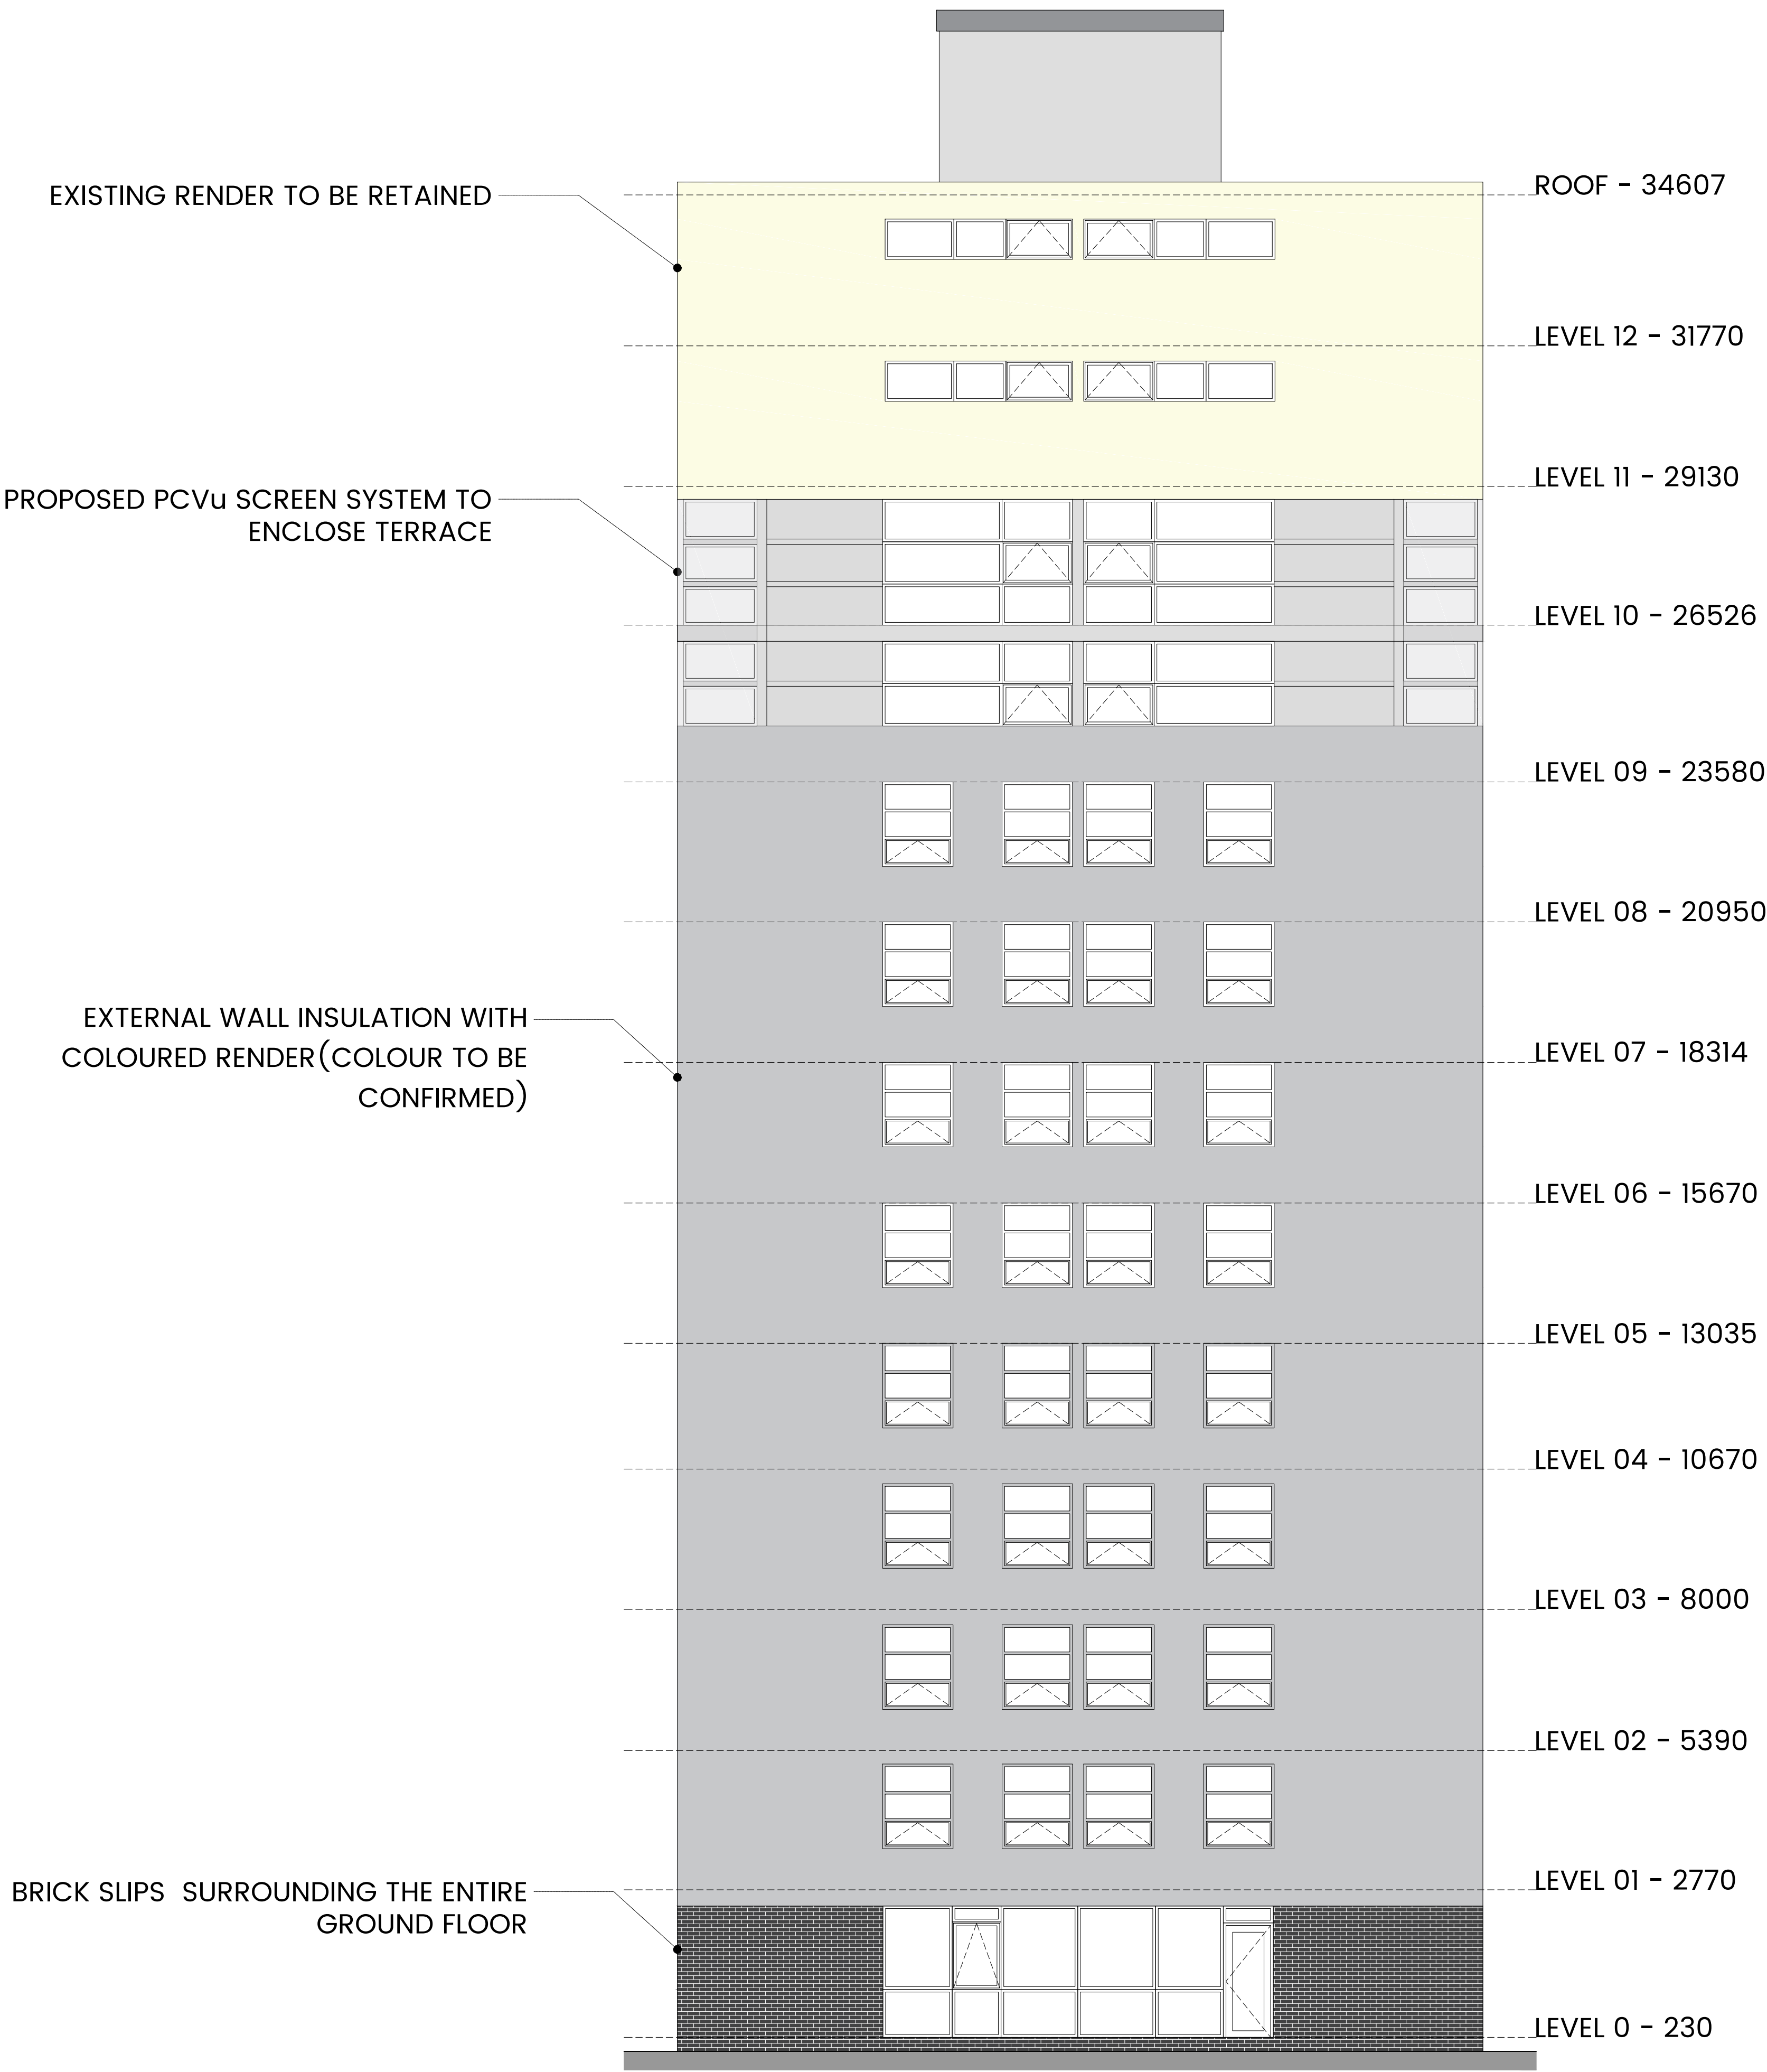

LEFT HAND SIDE ELEVATION

**AG** Project + Building Consultancy  
**RICS**  
PRESTON | 01772 562800  
Thames Carter House, 182 Cross Street, Preston, Lancashire, PR1 3LT  
MANCHESTER | 0161 696 3119  
Canada House, Suite G, Chepstow Street, Manchester, M1 5FW  
SHEFFIELD | 0114 478 5833  
7th Floor, The Balance, 2 Pinfold Street, Sheffield, S1 2PU  
W anderton@andertongables.co.uk  
E info@andertongables.co.uk

| Rev         | Description                       | By          | Date      |
|-------------|-----------------------------------|-------------|-----------|
| 1           | Proposed Front Elevation Option 4 | TH          | 08/21     |
| INFORMATION |                                   |             |           |
| Scale:      | Size:                             | Date:       | Drawn By: |
| 1:75        | A1                                | 08/21       | LG        |
| Job No:     | Drawn No:                         | Checked By: | Revision: |
| AG20/0177   | 16                                |             |           |