



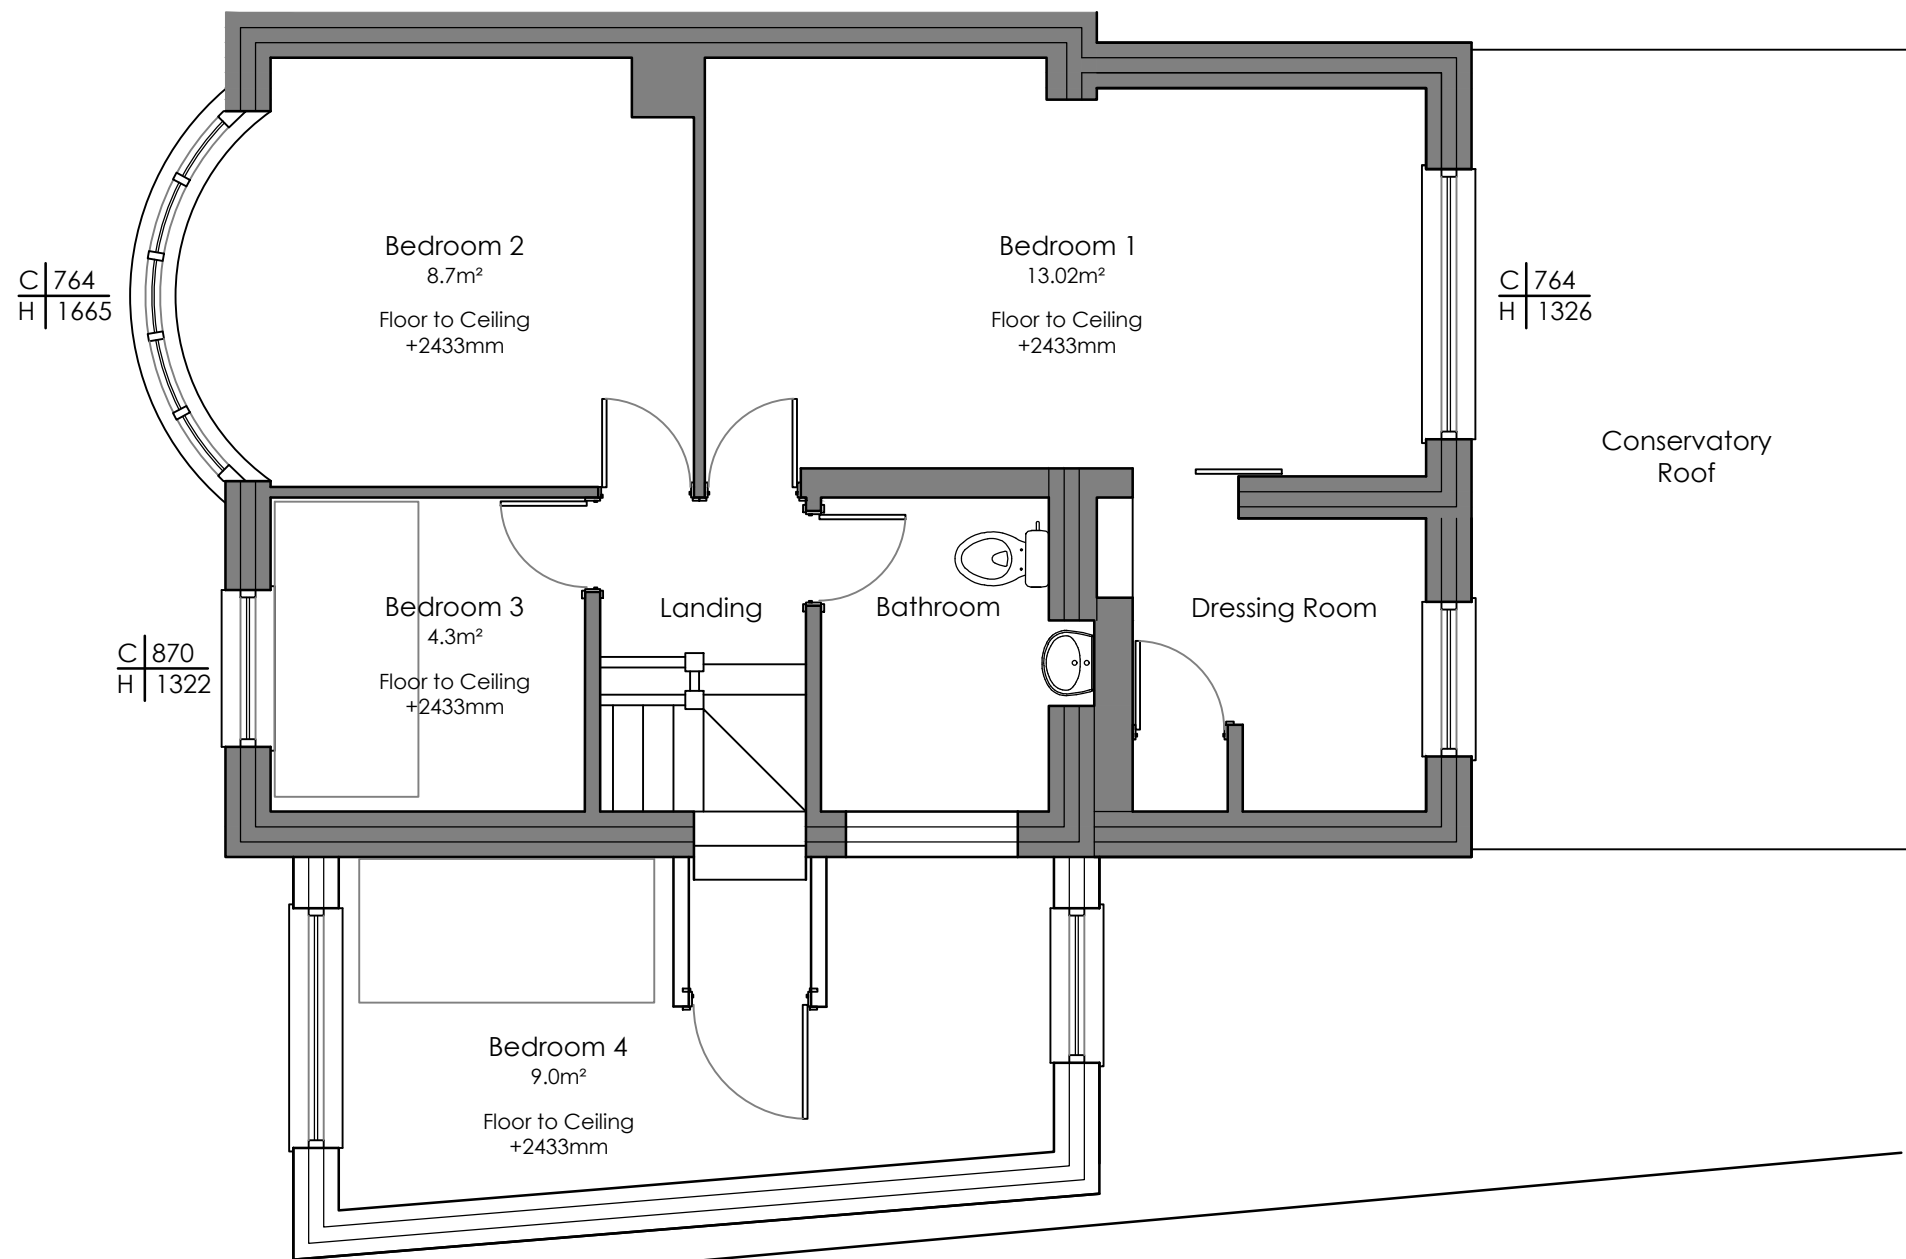

Proposed First Floor Plan
Scale: 1:50

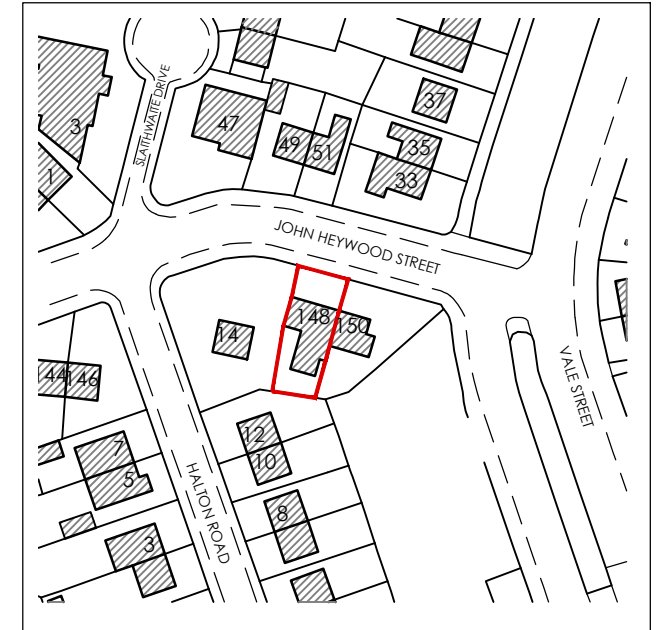

Site Location Plan
Scale: 1:1250



Key

Site Boundary

REV	Notes	Date	By
B	Scheme revised to a single storey	03.01.22	smh
A	Plan label amended	27.10.21	SMH

CRISP architecture Email: studio@crisparchitecture.co.uk Chartered Institute of Architectural Technologists Chartered Practice	
Project: 148 John Heywood Street Manchester, M11 4HW	
Drawing Title: Proposed First Floor Plan	
Project No: 2104	File Identifier: 2104_72_06
Drawing No: 72_06	Revision: B
Drawn By: SMH	Checked By: SMH
Scale: 1:50 @ A3	Date: 18/10/2021
Purpose of Issue: FEASIBILITY	
Drawing Status: PLANNING	