




New part single, part double storey extension. Materials to match existing

New porch

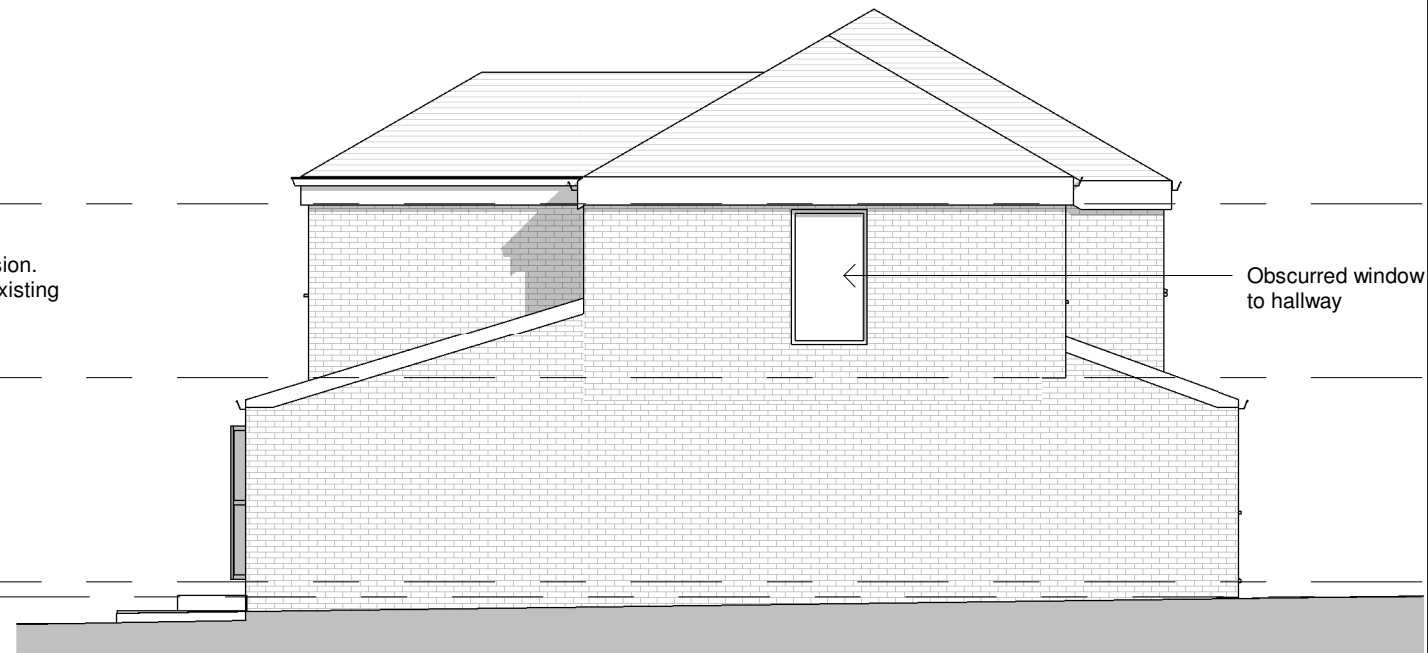

Obscured window to hallway

1 Proposed Front Elevation
1 : 100


2 Proposed Side Elevation A
1 : 100



New part single, part double storey extension. Materials to match existing

Bi-folding door

New external steps to offset level difference

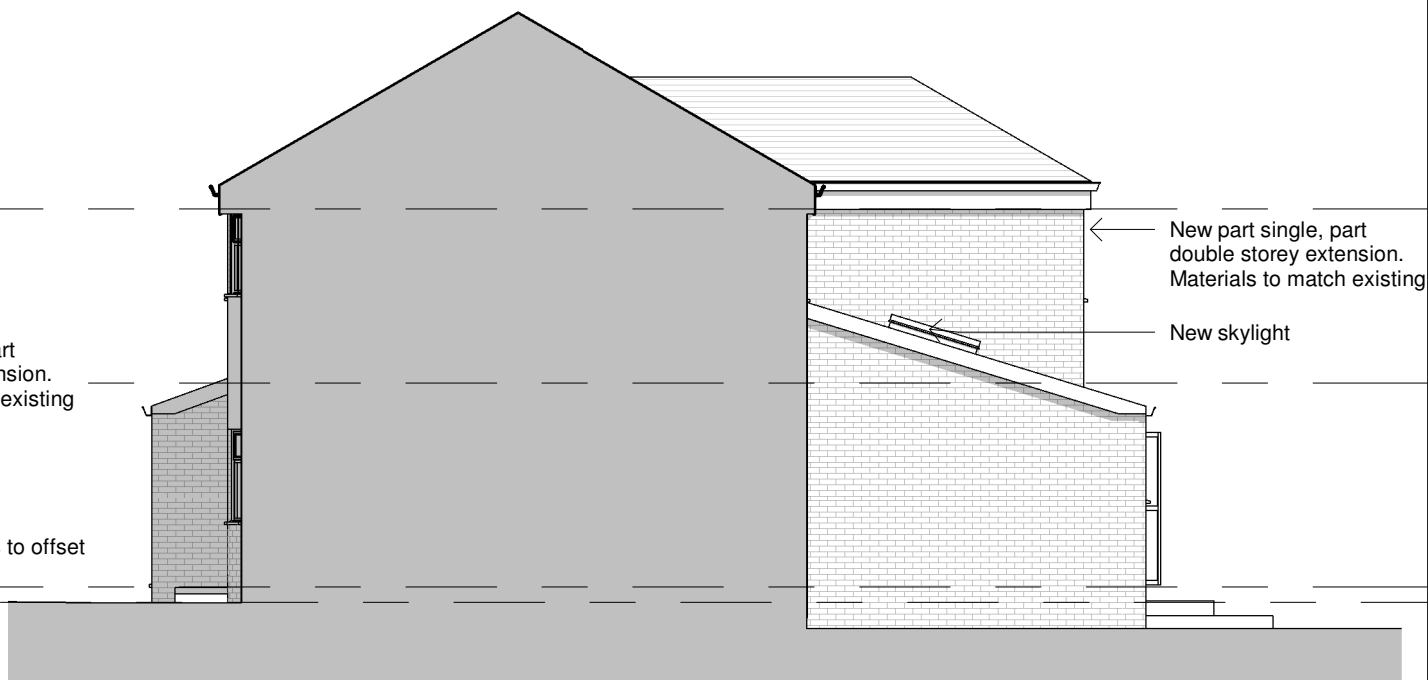


New part single, part double storey extension. Materials to match existing

New skylight

3 Proposed Rear Elevation
1 : 100

4 Proposed Side Elevation B
1 : 100

 

General Notes

The Architect shall have no responsibility for any use made of this document other than for that which it was prepared and issued.

All dimensions should be checked on site. Do not scale from this drawing

To be read in conjunction with all other Consultant's drawings.

The Architect to be immediately notified of any discrepancies.

Copyright on this drawing retained by the Architect.

P4	28/03/22	HG	SH	Amended Plan	
P3	28/03/22	SA	SH	Amended Plan	
P2	22/11/21	HG	SH	Amended elevation	
P1	09/11/21	HG	SH	Initial Issue	
No.	Date	Dwn	Chk	App	Revision or reason for issue

Client
Mr Twana Tariq

createitstudios
... leave an impression

Create It Studios (NW) Ltd
Universal Square
Devonshire Street North
Manchester
M12 6JH
info@createitstudios.co.uk

Project Title
30 Highbank Drive, Didsbury,
Manchester, M20 5QR

Scale / North Point
1 : 100

Drawing Title
Proposed Elevations

Drawing Number
A1391(02)AP003
Drawing Status
Preliminary

Revision
P4