

General Notes

The Architect shall have no responsibility for any use made of this document other than for that which it was prepared and issued.
All dimensions should be checked on site. Do not scale from this drawing. To be read in conjunction with all other Consultant's drawings. The Architect to be immediately notified of any discrepancies.

Copyright on this drawing retained by the Architect.

LEGEND

Site Boundary

C	28/10/21	SA	SH		Amended proposed
B	20/10/21	SA	SH		Amended proposed
A	23/08/21	HG	SH		Amended plans
-	16/08/21	HG	SH		Initial Issue
No.	Date	Dwn	Chk	App	Revision or reason for issue

Client

Zafar Iqbal

createitstudios
Architects & Designers

Create It Studios (NW) Ltd
Universal Square
Devonshire Street North
Manchester M12 6JH
0161 974 6165
www.createitstudios.co.uk
info@createitstudios.co.uk

Project Title

57 Elsdon Road, Manchester, M13 0TN


Scale / North Point

1 : 200

Drawing Title

Proposed Site and Views

Drawing Number	Revision
A1384(02)AP001	C
Drawing Status	
Preliminary	

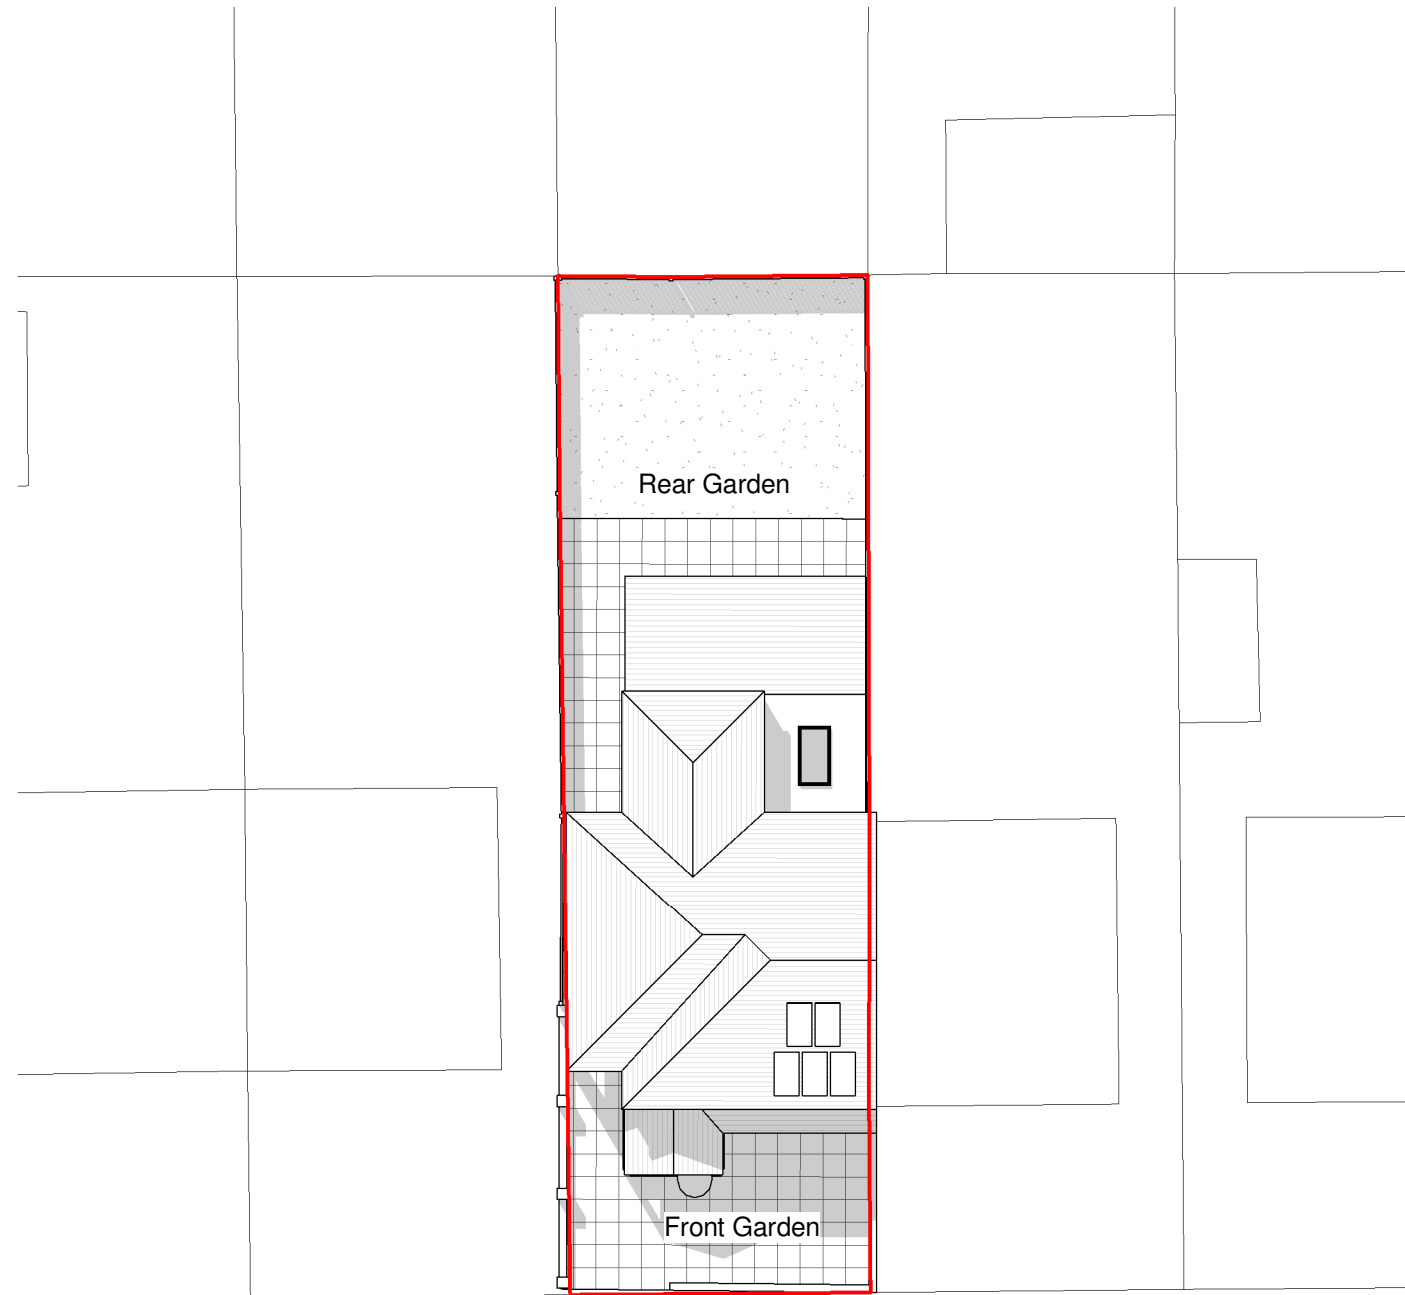


ELSDON ROAD

1

Proposed Site Plan

1 : 200

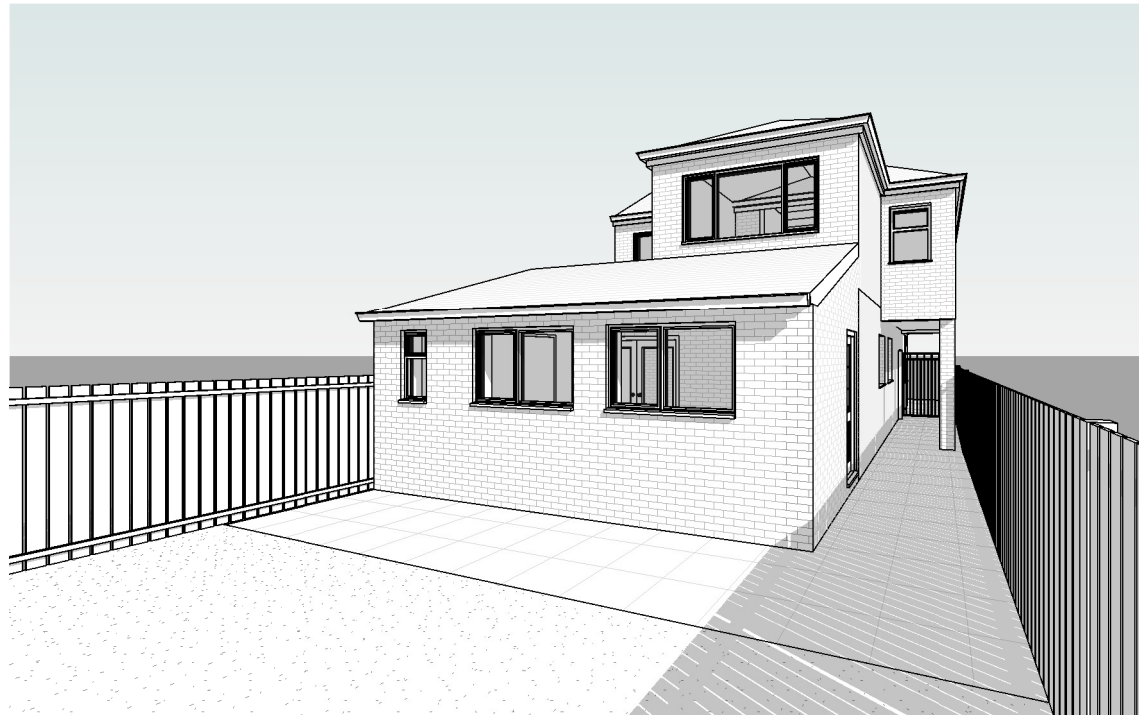

2

Rear View



3

Front View