




North Elevation
1 : 50




East Elevation
1 : 50




South Elevation
1 : 50

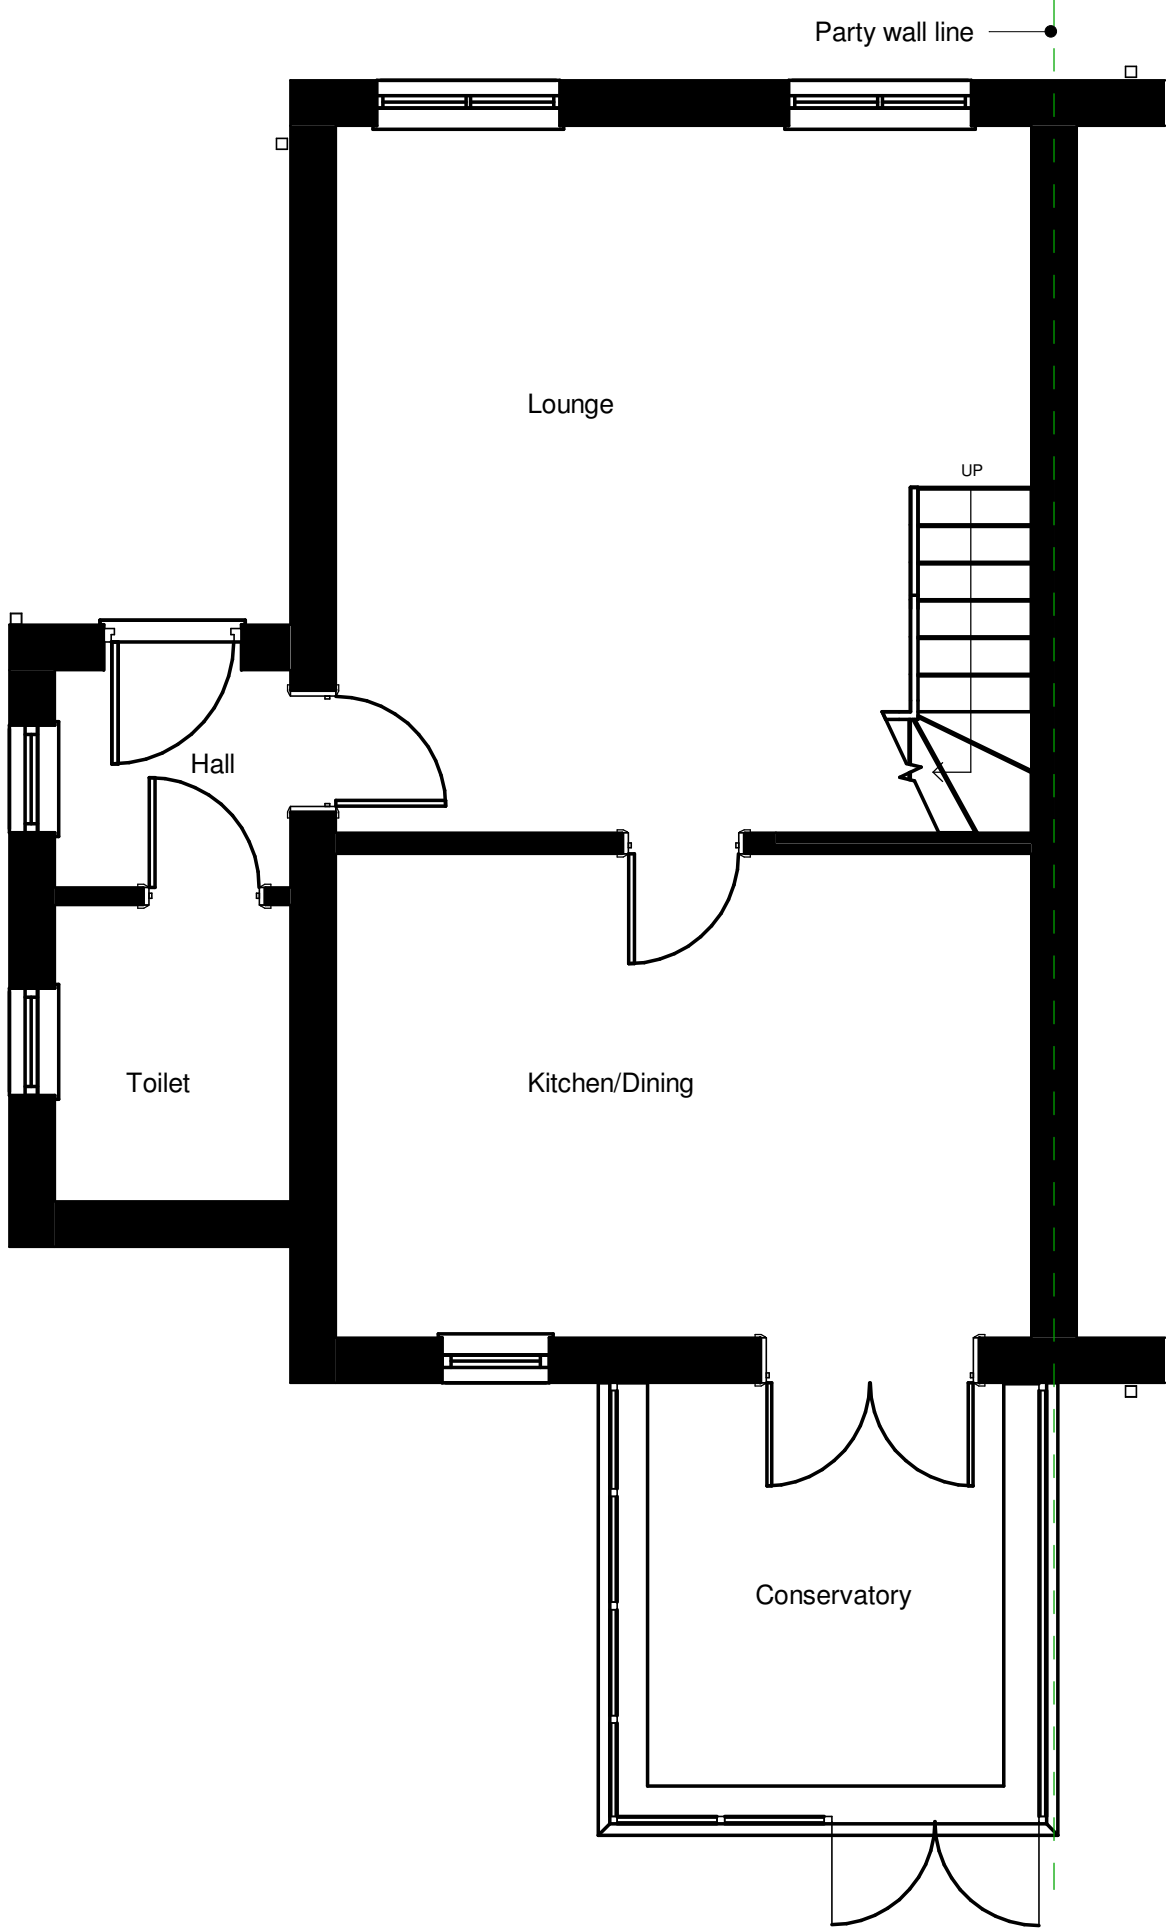

00 - Ground Floor Level
1 : 50

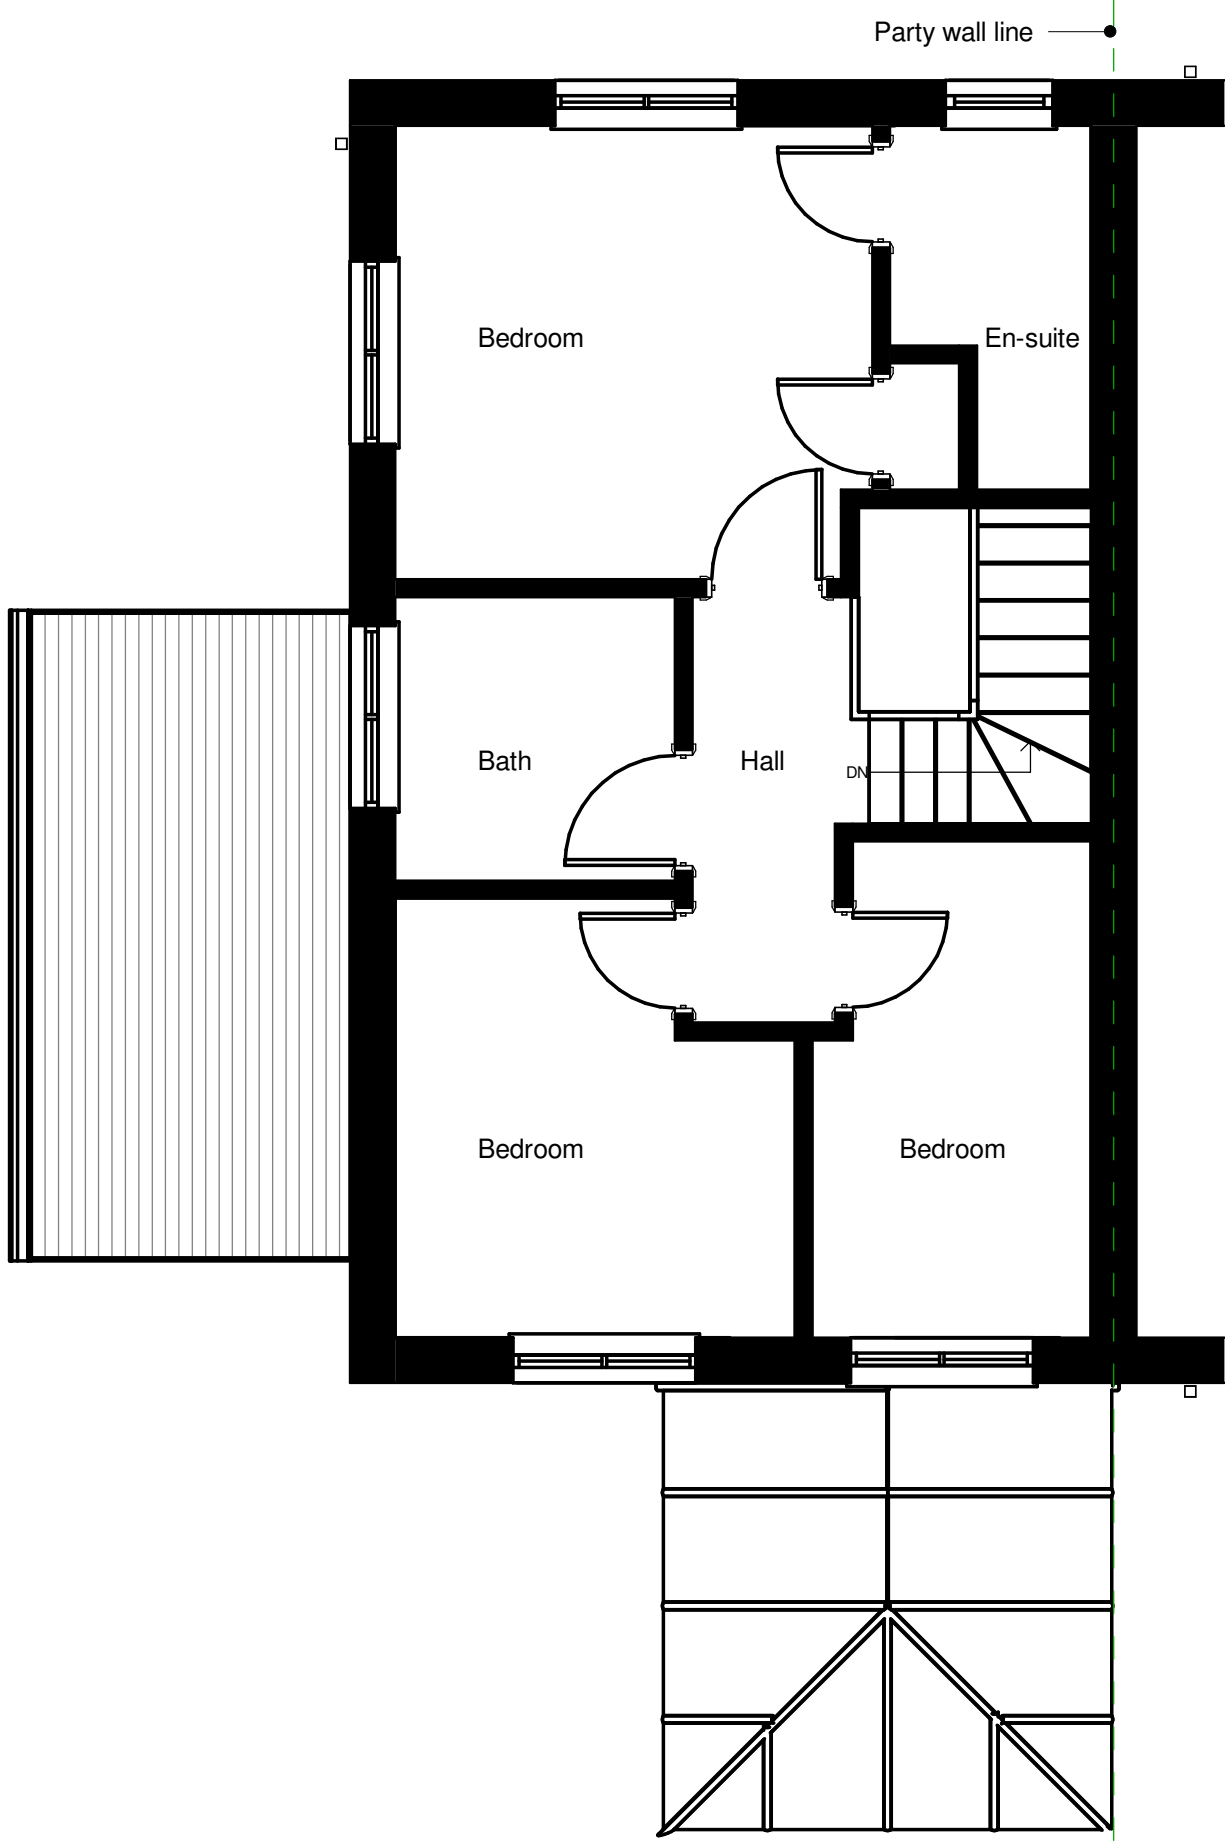

01 - First Floor Level
1 : 50

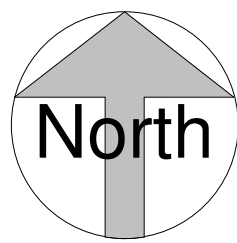

Site Plan
1 : 500



Site Location Plan
1 : 1250



Rev. No.	Description	Date
DirC Architectural Ltd. 13 Kingsmill Gardens, Moston Manchester M40 9GG m: 07940 933 498 e: dir@dnmarch.co.uk		
Client: UPWARDS CARE SOLUTIONS LIMITED		
Project: Lawful development: Proposed C3(B) Use		
Project Address: 61 Blueberry Ave, Manchester M40 0GE		
Sheet title: Existing/Proposed Floor Plans and Elevations		
Project number: 1895	Date: 15.07.2021	
Drawn by: DirC	Checked by: DirC	
Drawing Number: 1895.101	Scale @ A1: As indicated	Revision: