

Do not scale this drawing. All Dimensions must be checked on site. This drawing and all details contained hereon are copyright and must not be reproduced without written permission from Extend Your Home.


Planning

	/	/	/	/
REV	DESCRIPTION	AUTH	DATE	

EXTEND

YOUR HOME

Email: extendyourhome@outlook.com

 


Address
443 Wilbrham Road
Manchester
M21 0UZ



DESCRIPTION
Loft Conversion & Single-Storey
Rear Extension

DRAWING TITLE
Location Plan / Site Plan

DATE 27/03/2022	DRAWN	TC
SCALE 1:1250/500	CLIENT	AH
DRAWING NUMBER	REVISION	/
01		

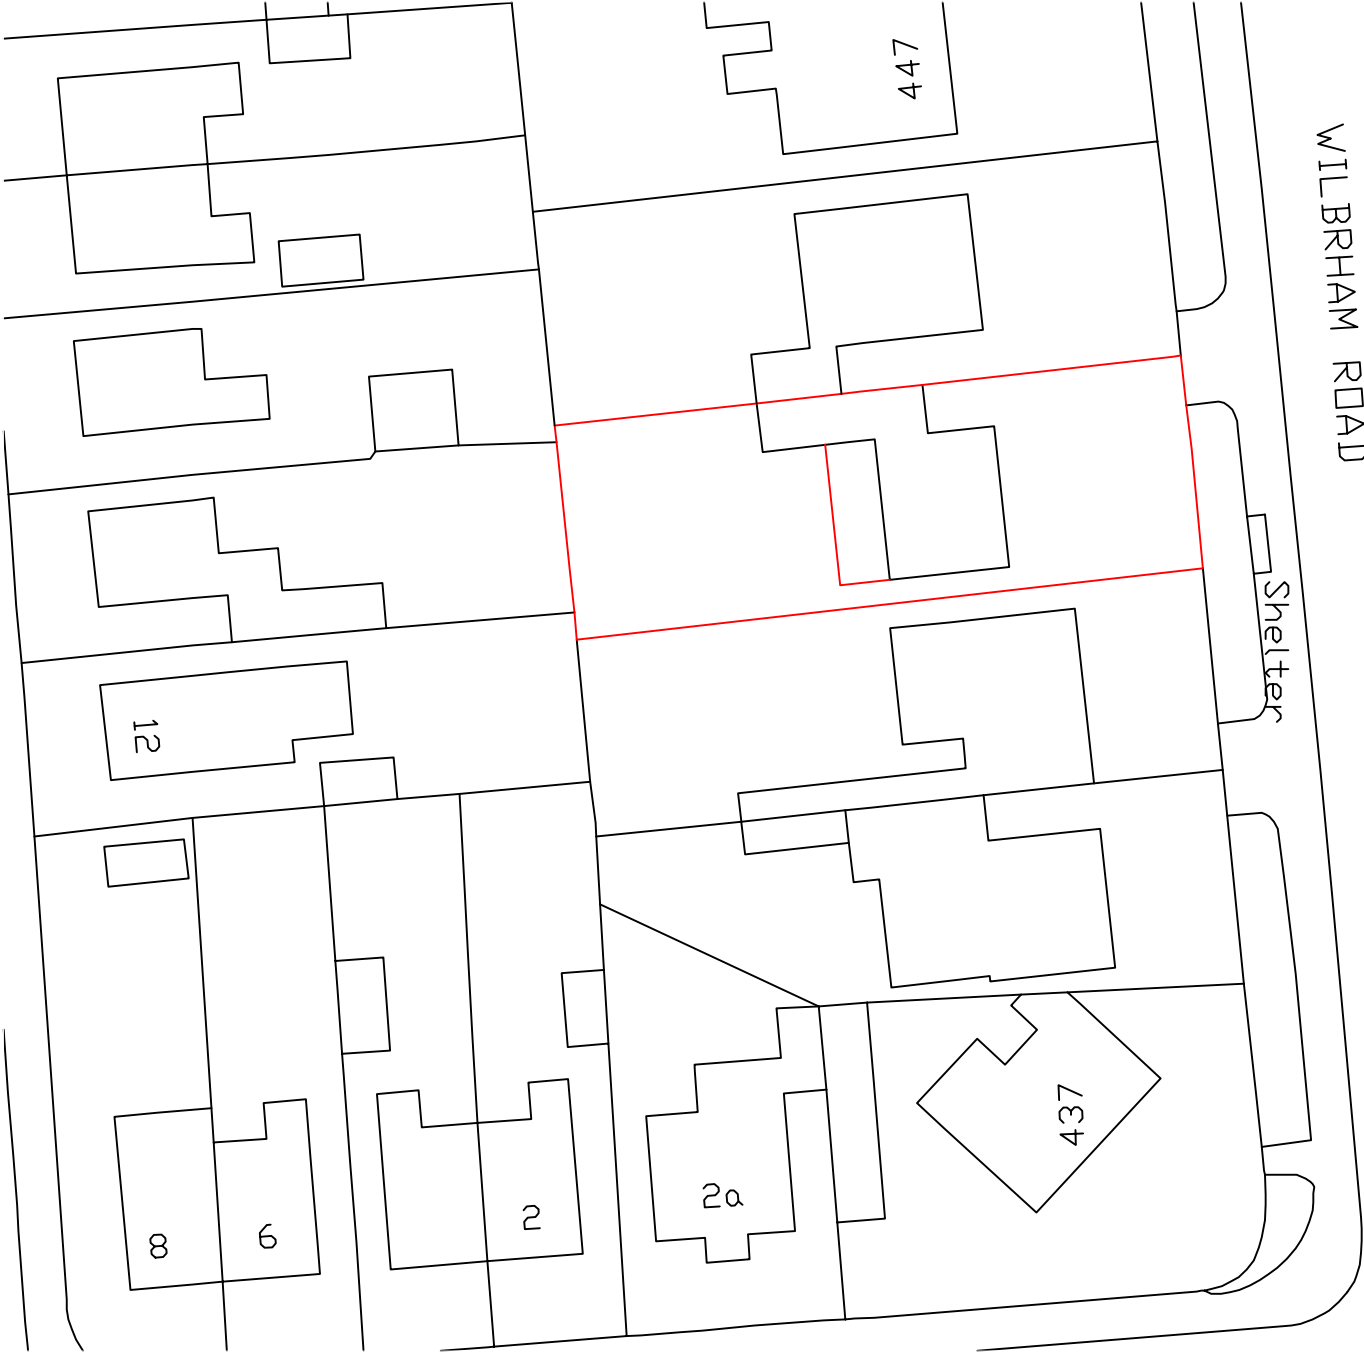

Scale 1:500

 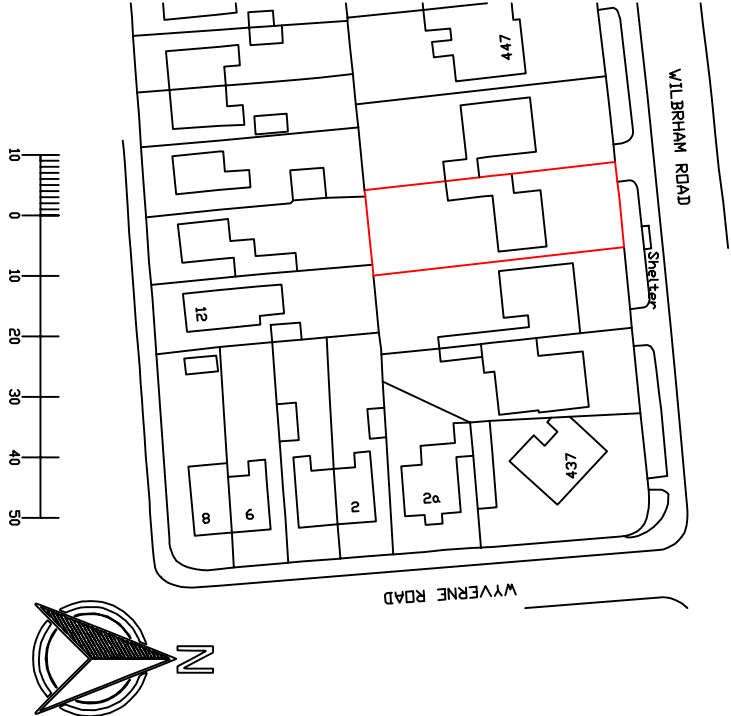

Scale 1:1250