


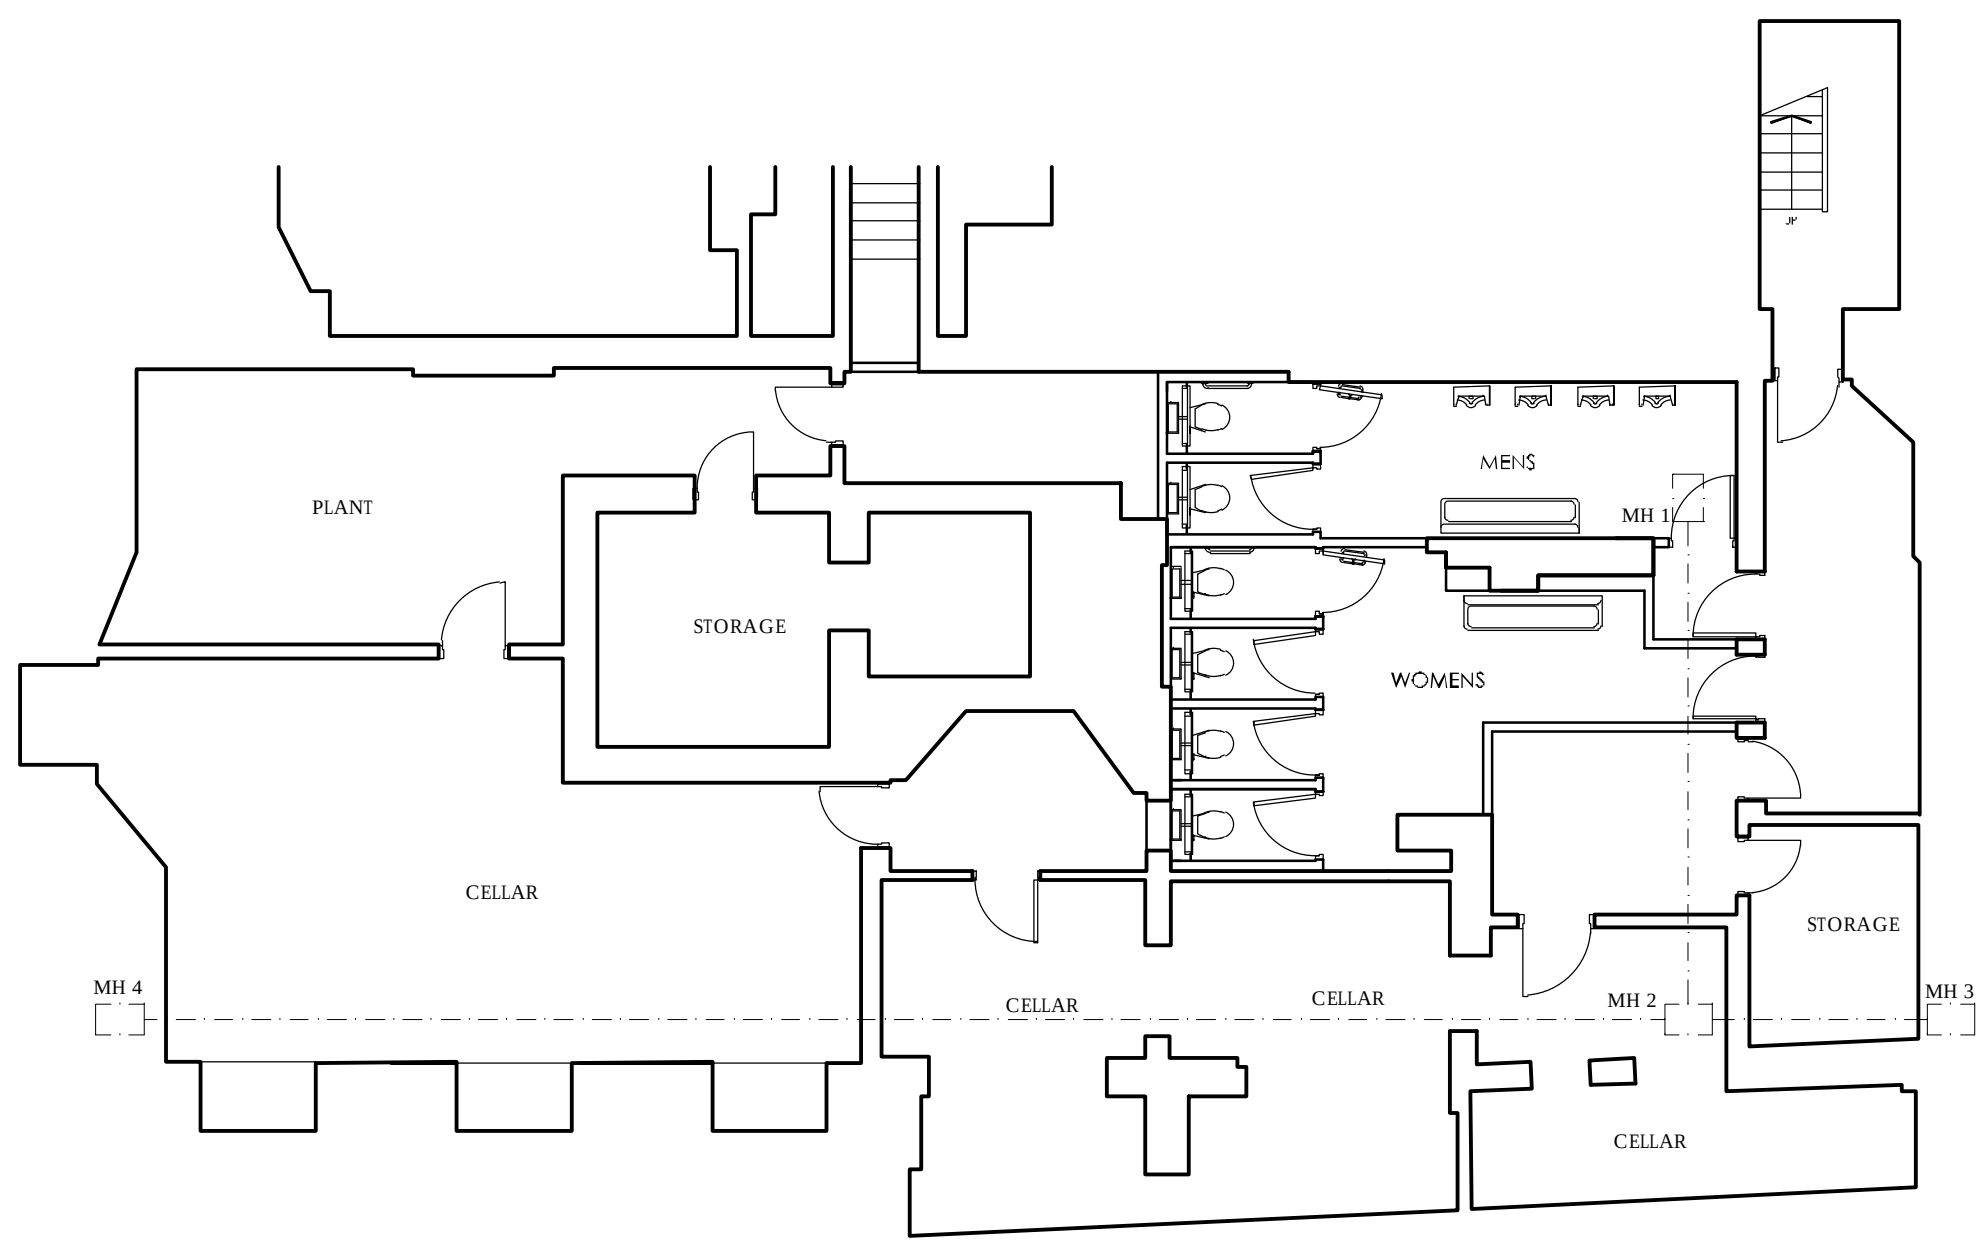


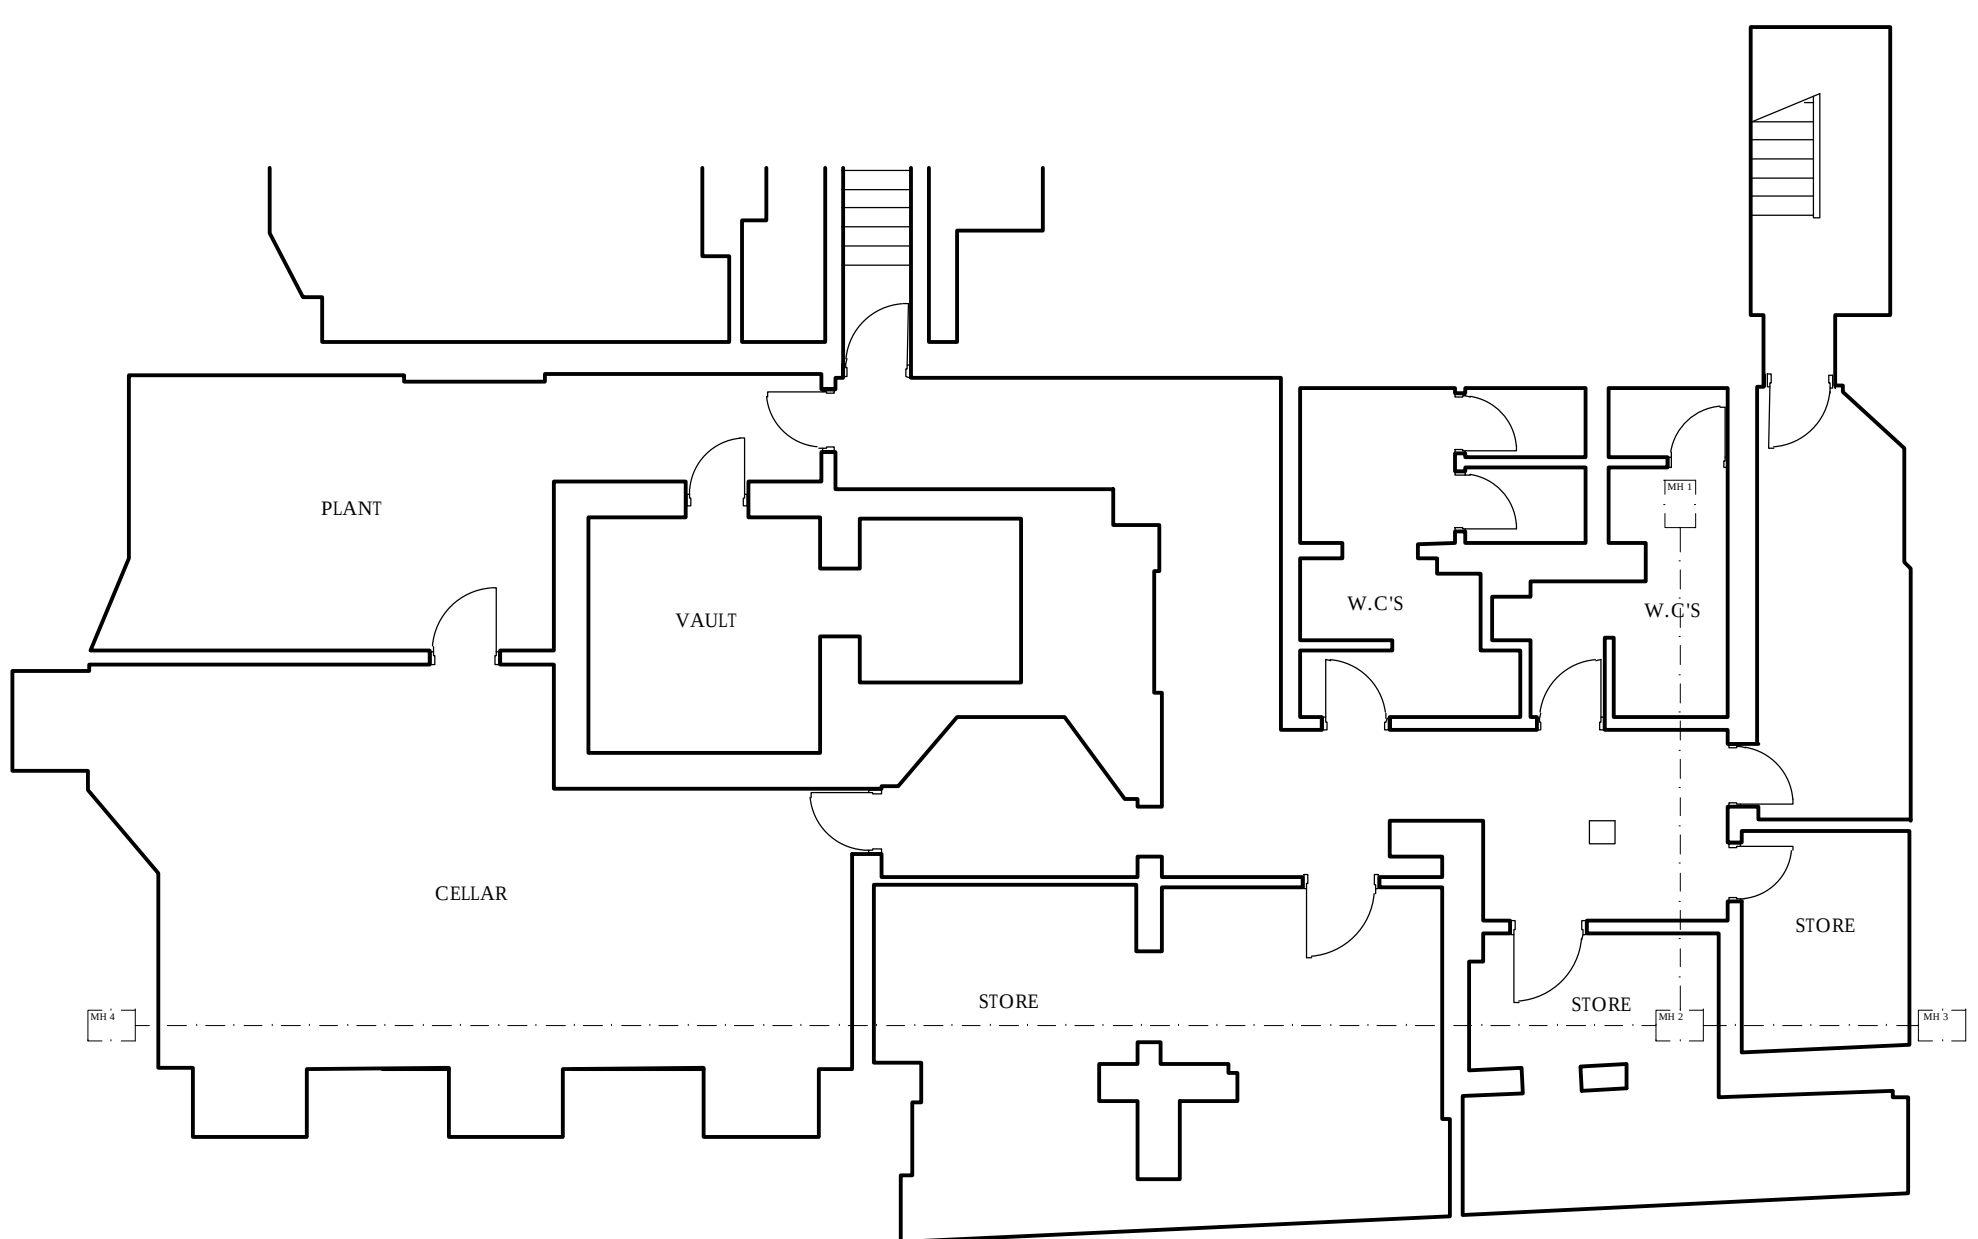


BASEMENT FLOOR PLAN AS PROPOSED (1:100)

 

BASEMENT FLOOR PLAN AS EXISTING (1:100)

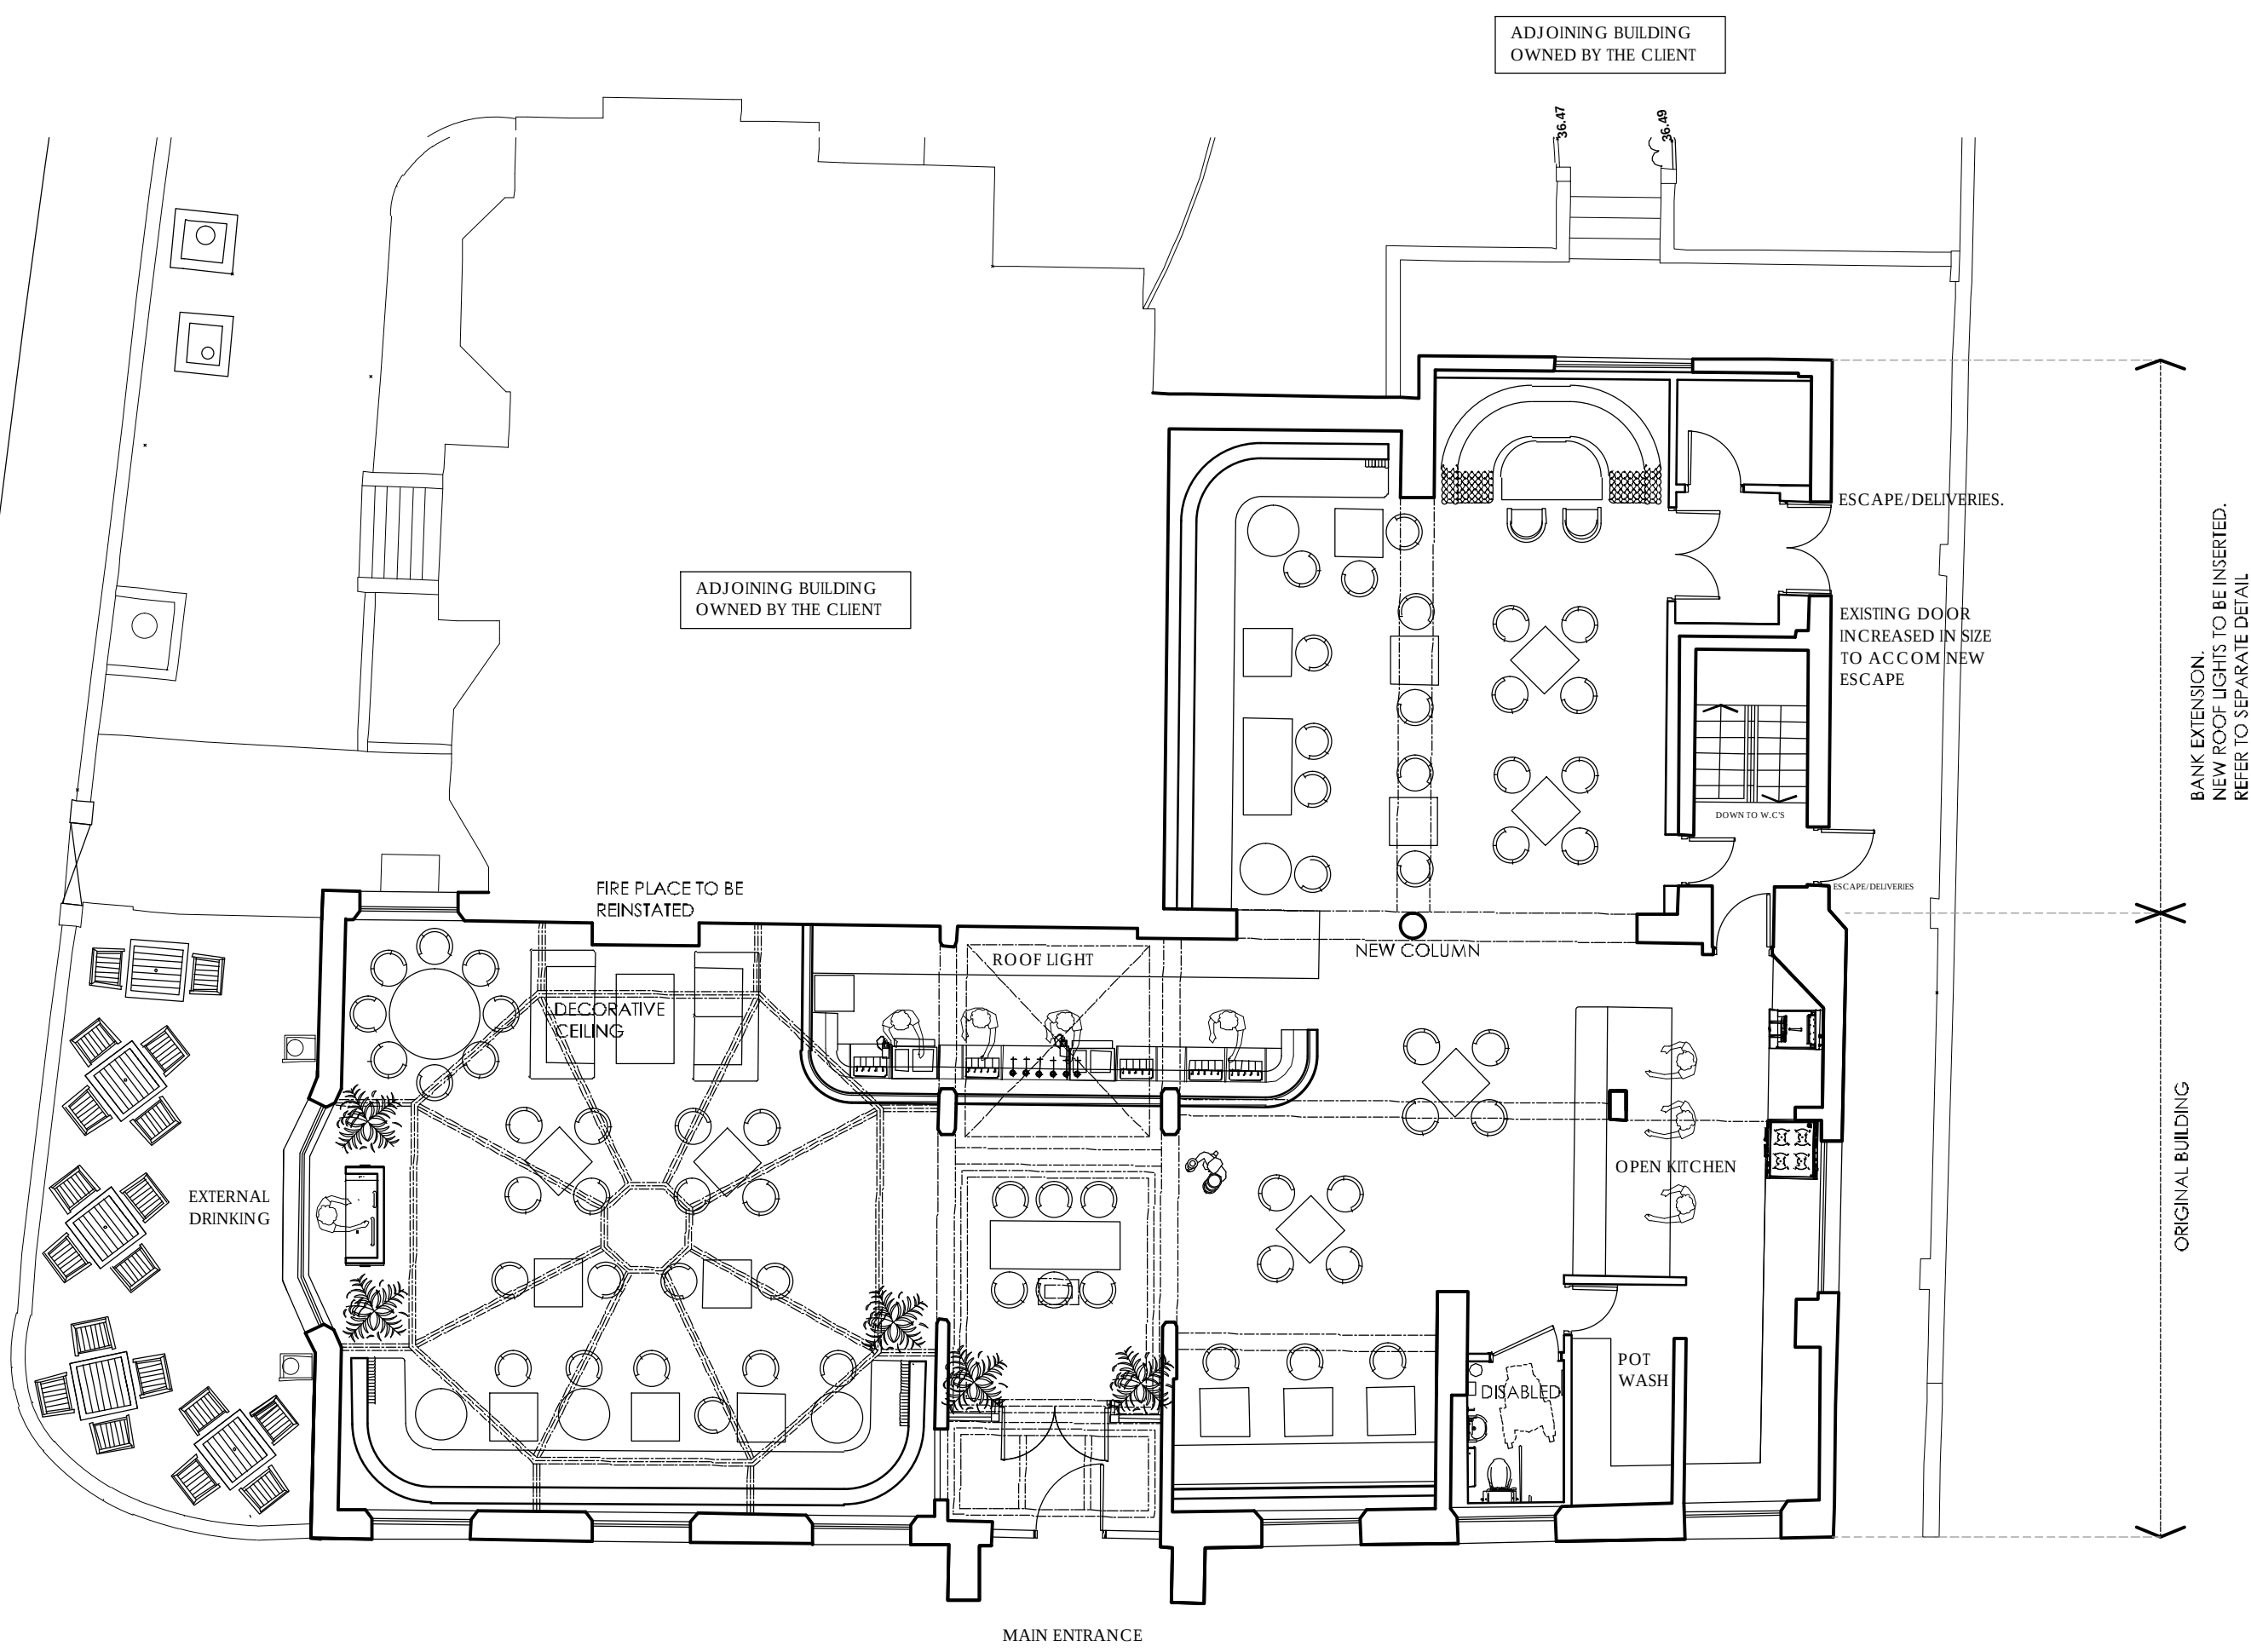

GROUND FLOOR PLAN AS PROPOSED (1:100)

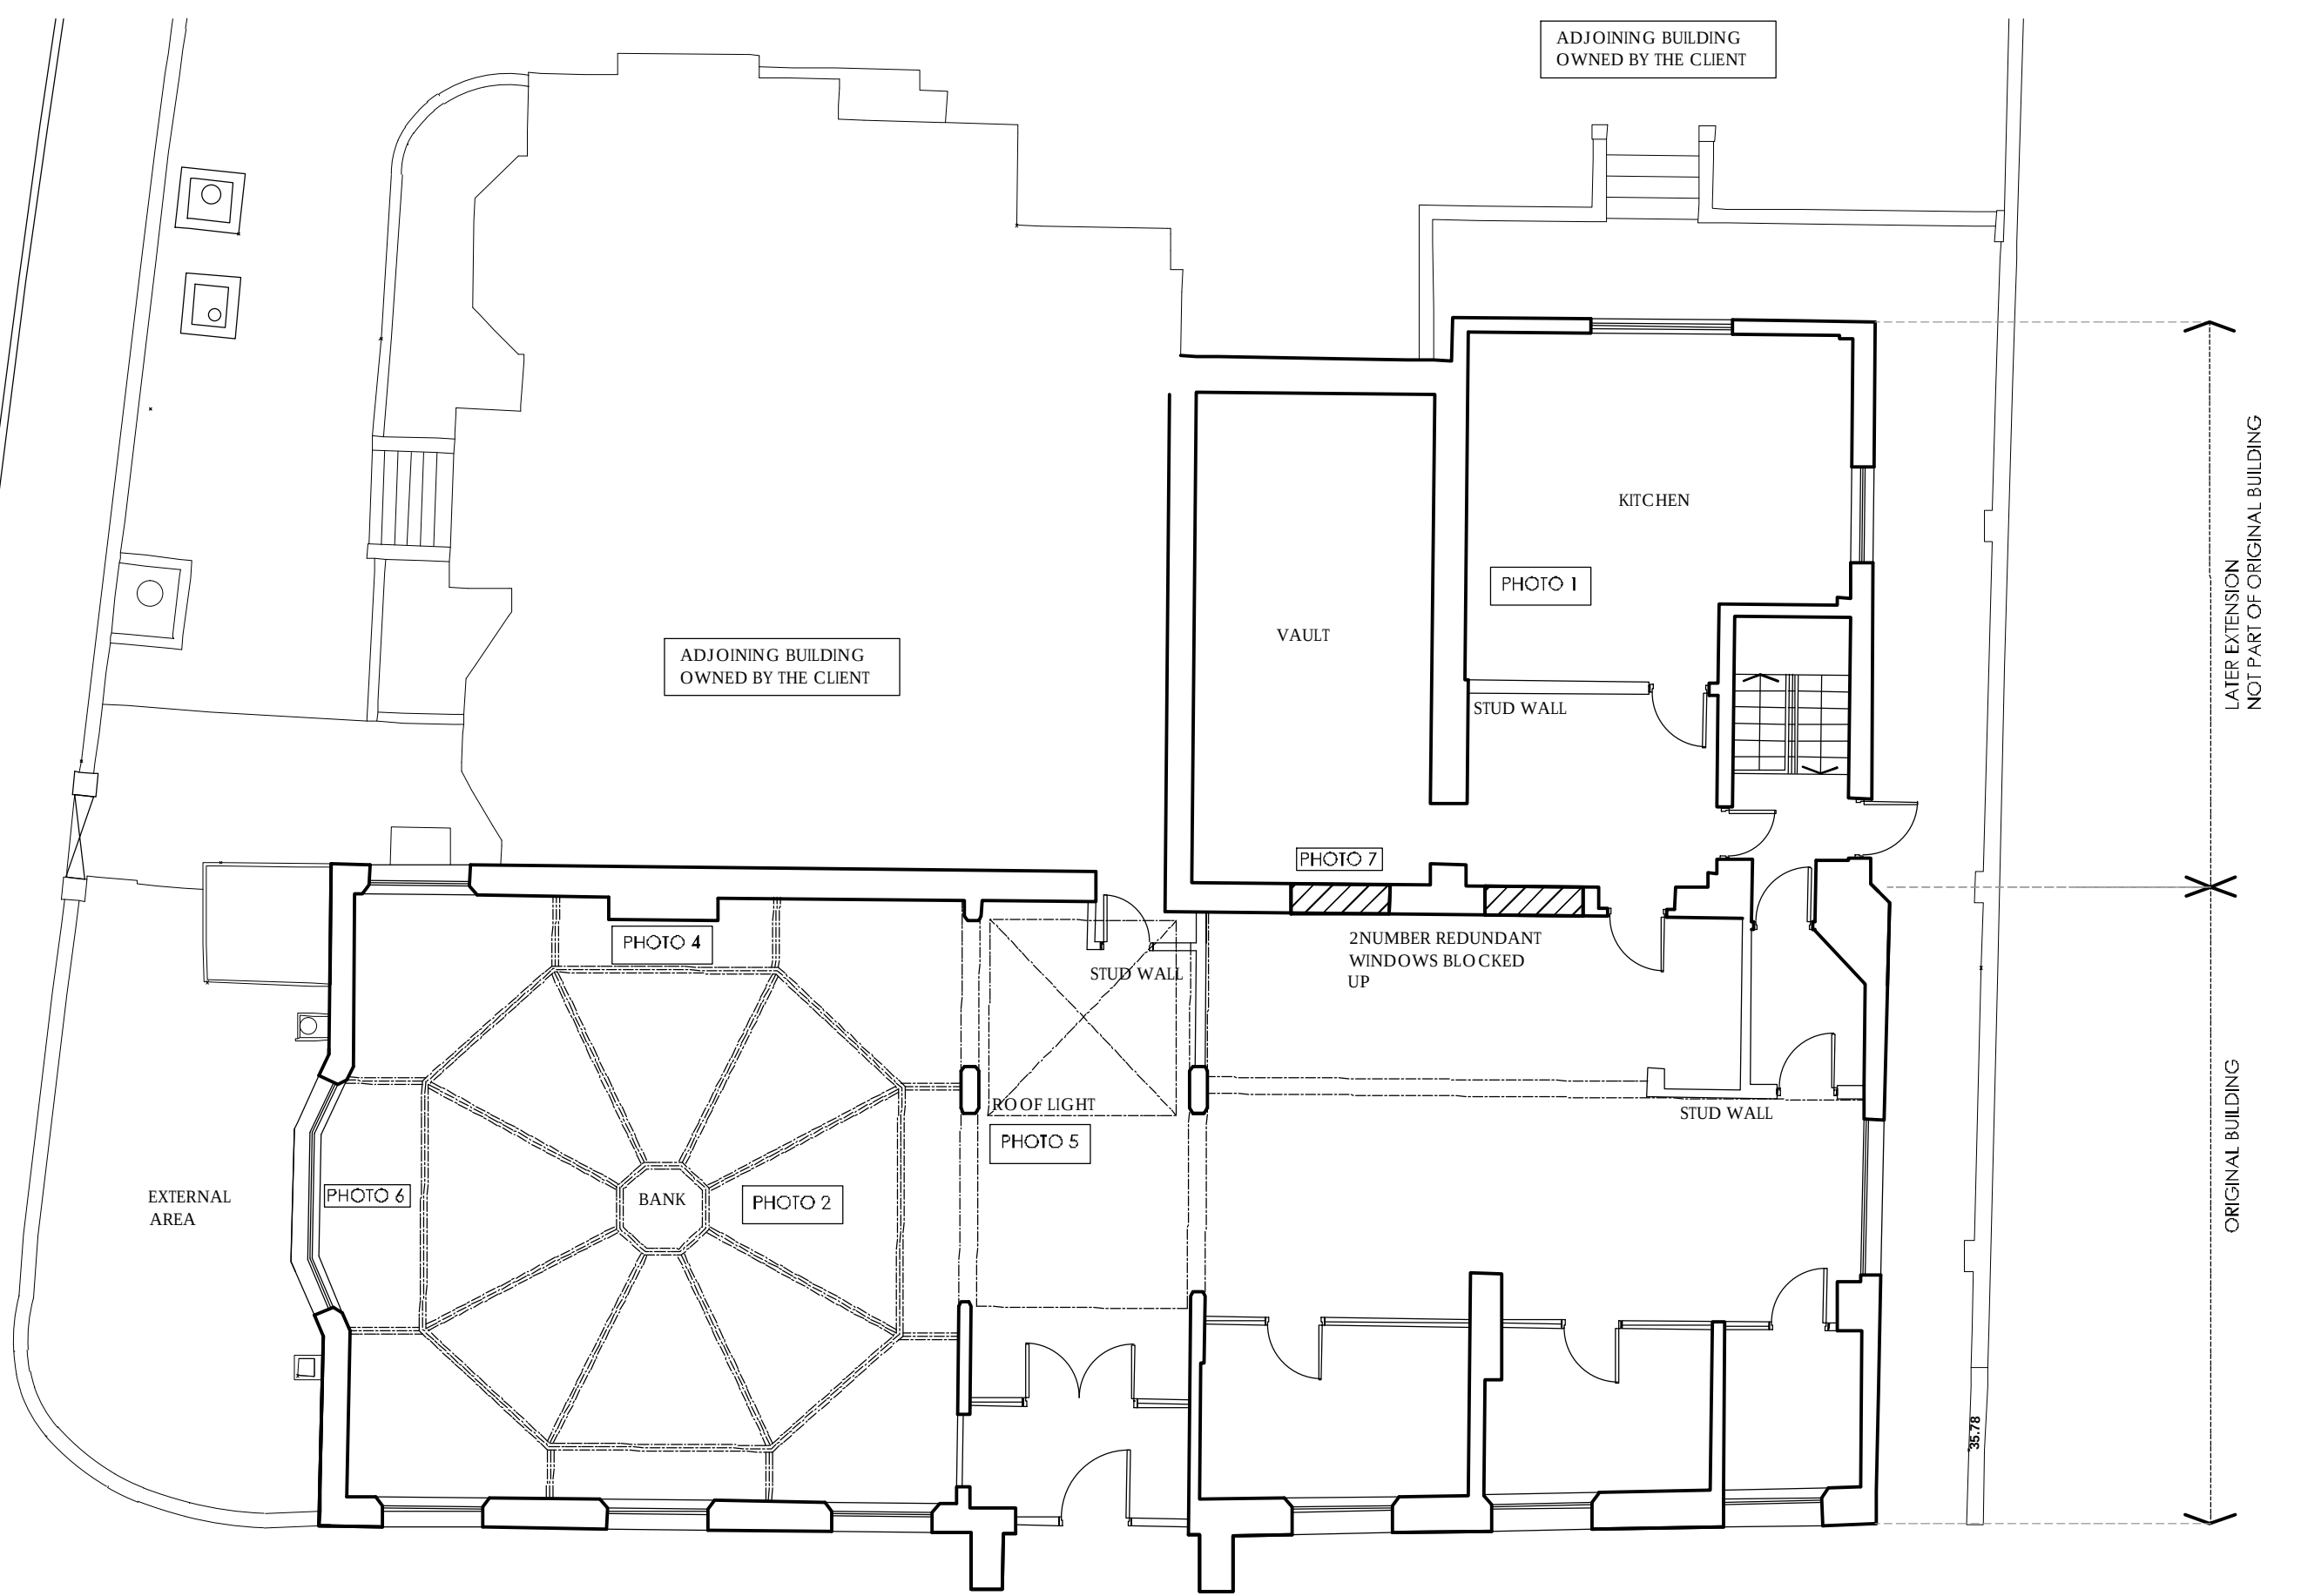

GROUND FLOOR PLAN AS EXISTING (1:100)

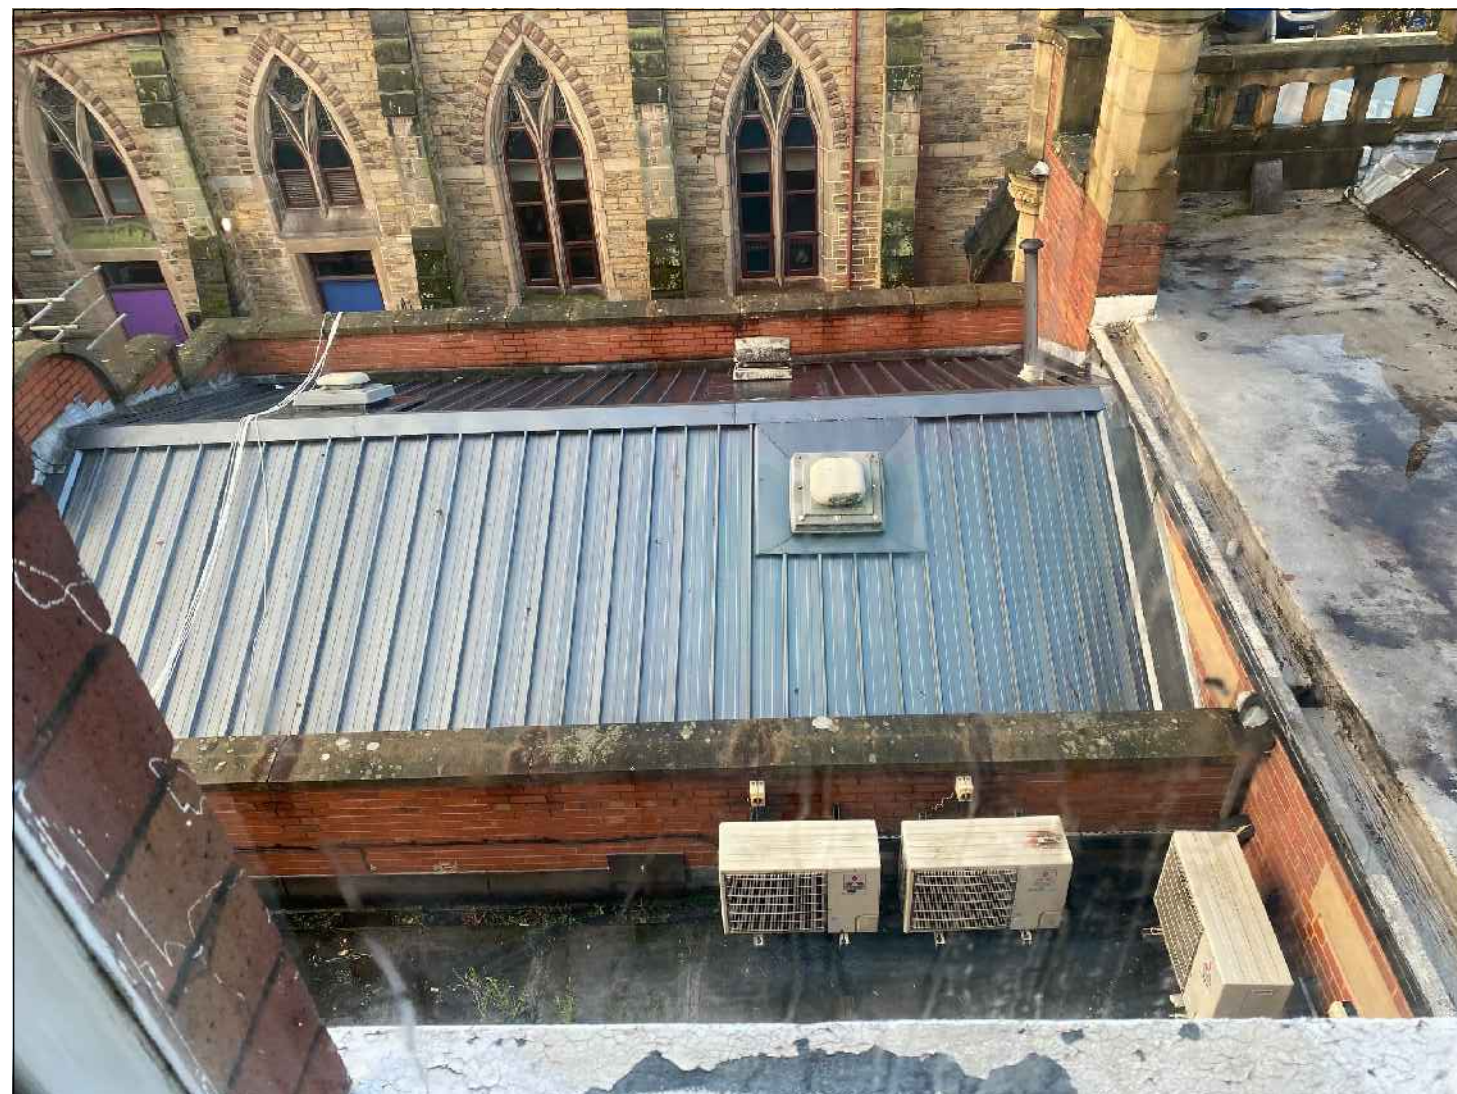


PHOTO 1

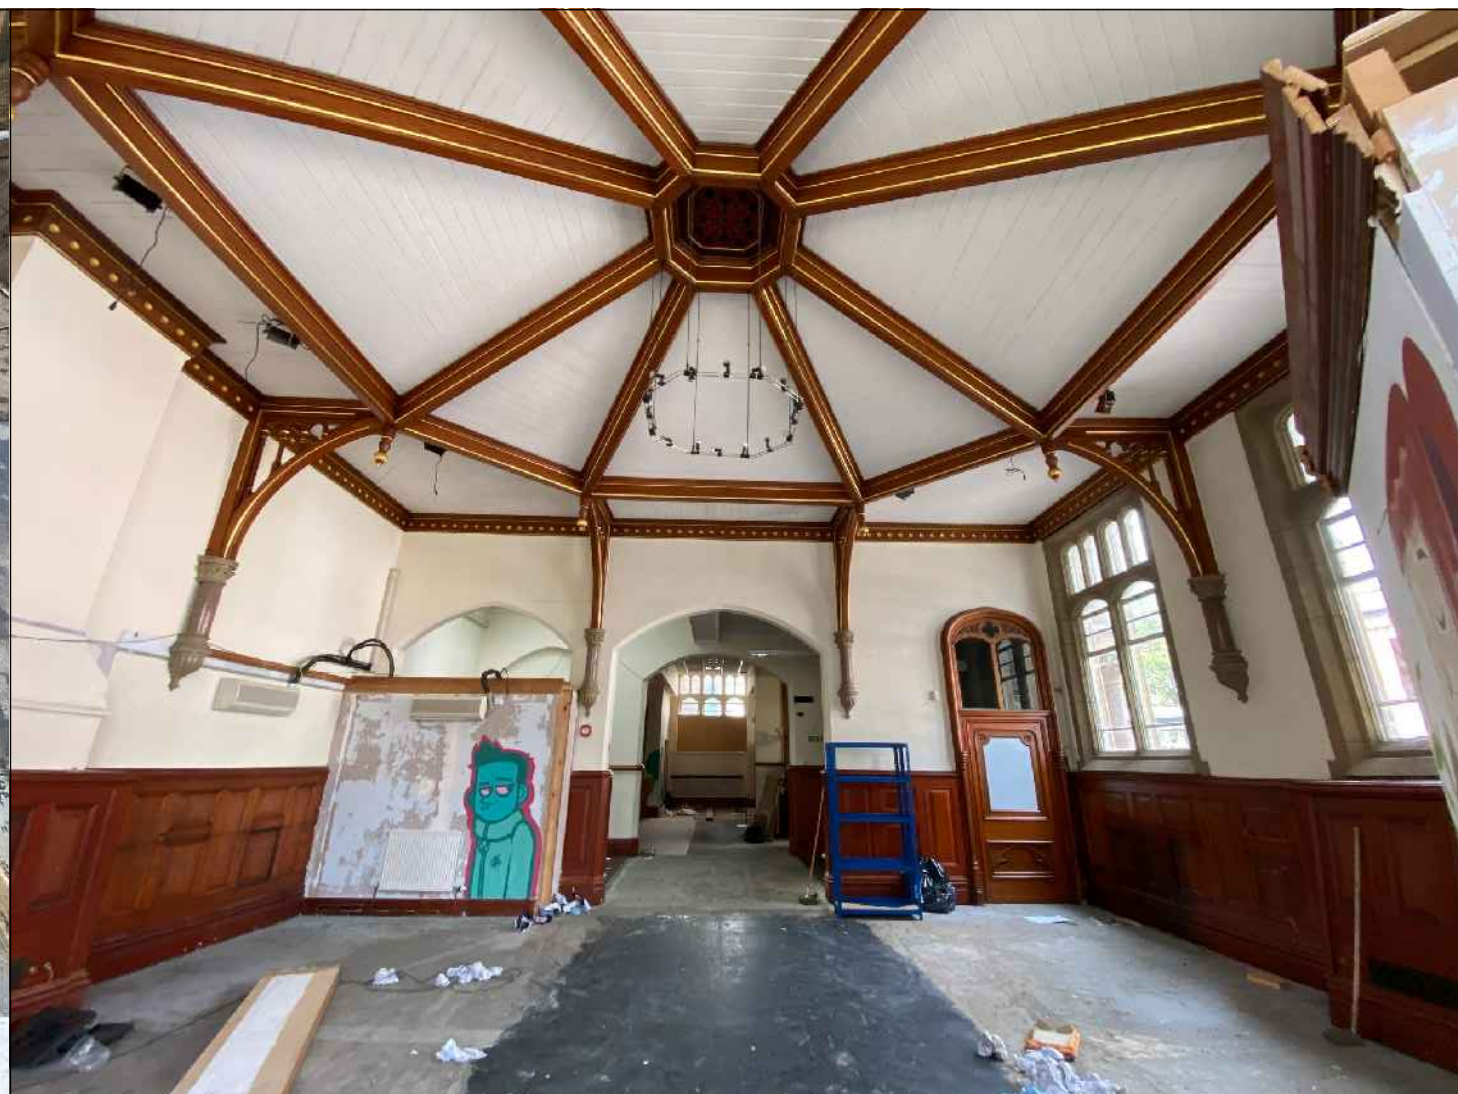


PHOTO 2



PHOTO 3



PHOTO 4



PHOTO 5



PHOTO 6



PHOTO 7

A	EXTERNAL GARDEN OMITTED	NM	14.07.21
Rev	Description	By	Date

FORMER NATWEST BANK, WILMSLOW
ROAD, MANCHESTER FOR CRITERION LEISURE

PLANS AS EXISTING AND PROPOSED			
DRAWN	NM	DATE	05-03-21
SCALE	1,100 @ A0	REV.	A
		DRAWING NO.	2101-03