




PROPOSED FRONT ELEVATION




PROPOSED REAR ELEVATION



PROPOSED SIDE ELEVATION FROM NO. 42

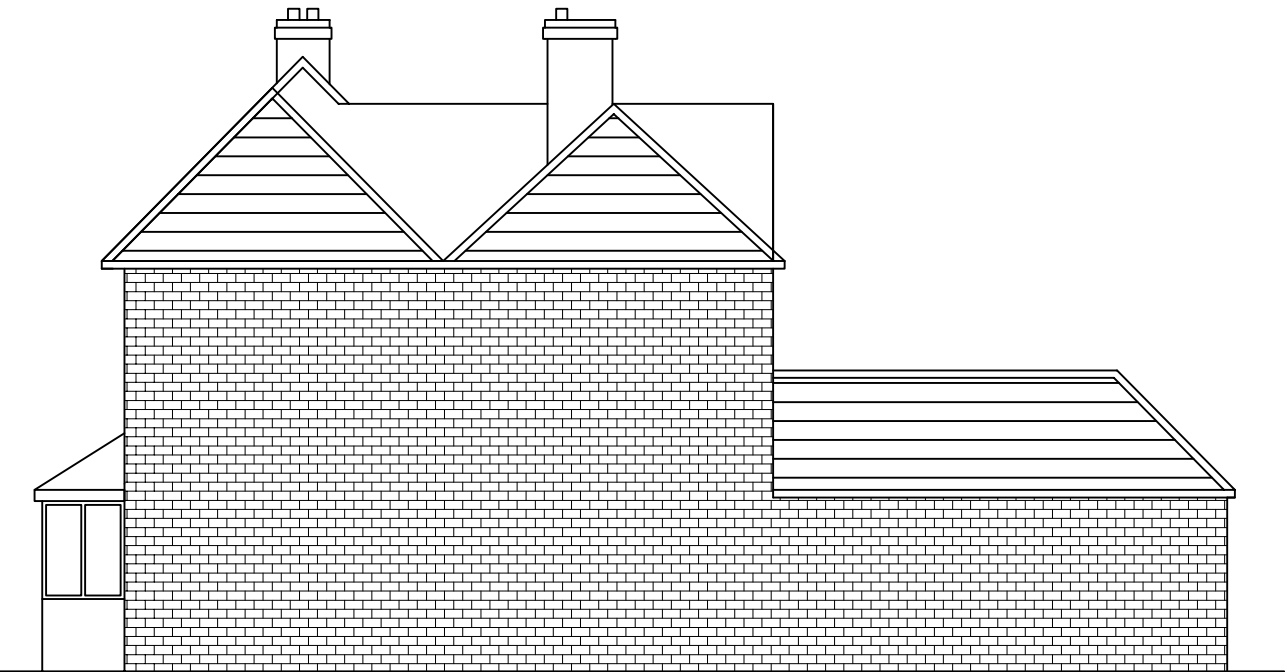

PROPOSED SIDE ELEVATION FROM NO. 38

 

TITLE				
EXISTING ELEVATIONS				
PROJECT				
PROPOSED TWO STOREY SIDE AND REAR EXTENSION				
AT				
40 GIBWOOD ROAD				
WYTHENSHAW, M22 4BS				
PLOT SCALE 1=1	SCALE 1:100	DRN F.A.	DATE 03/22	DRAWING No. 07
				REV A