


NOTES

This drawing to be read in accordance with the specification/Bills of Quantities and related drawings.
No Dimensions to be scaled from this drawing. All stated dimensions to be verified on site and the designer notified of any discrepancies.

 

FOR PLANNING

Project

24 BROOKFIELD AVENUE
CHORLTON
MANCHESTER
M21 8TX

Title

SITE LOCATION PLAN

Scale	Date
1:1250 @ A3	FEBRUARY 2022
Drawn	Checked
SB	-

Drawing Number	Revision
7029_SL01	-

SMASHBOX

97 Alderley Road | Wilmslow | Cheshire | SK9 1PT

T. 01625 466 557 E. hello@smashboxarchitecture.com
www.smashboxarchitecture.com



NOTES

This drawing to be read in accordance with the specification/Bills of Quantities and related drawings.
No Dimensions to be scaled from this drawing. All stated dimensions to be verified on site and the designer notified of any discrepancies.



FOR PLANNING


Project
24 BROOKFIELD AVENUE
CHORLTON
MANCHESTER
M21 8TX

Title
PROPOSED REAR ELEVATION

Scale 1:500@ A3	Date FEBRUARY 2022
Drawn SB	Checked -
Drawing Number 7029_PL02	Revision -

NOTES

This drawing to be read in accordance with the specification/Bills of Quantities and related drawings.
No Dimensions to be scaled from this drawing. All stated dimensions to be verified on site and the designer notified of any discrepancies.

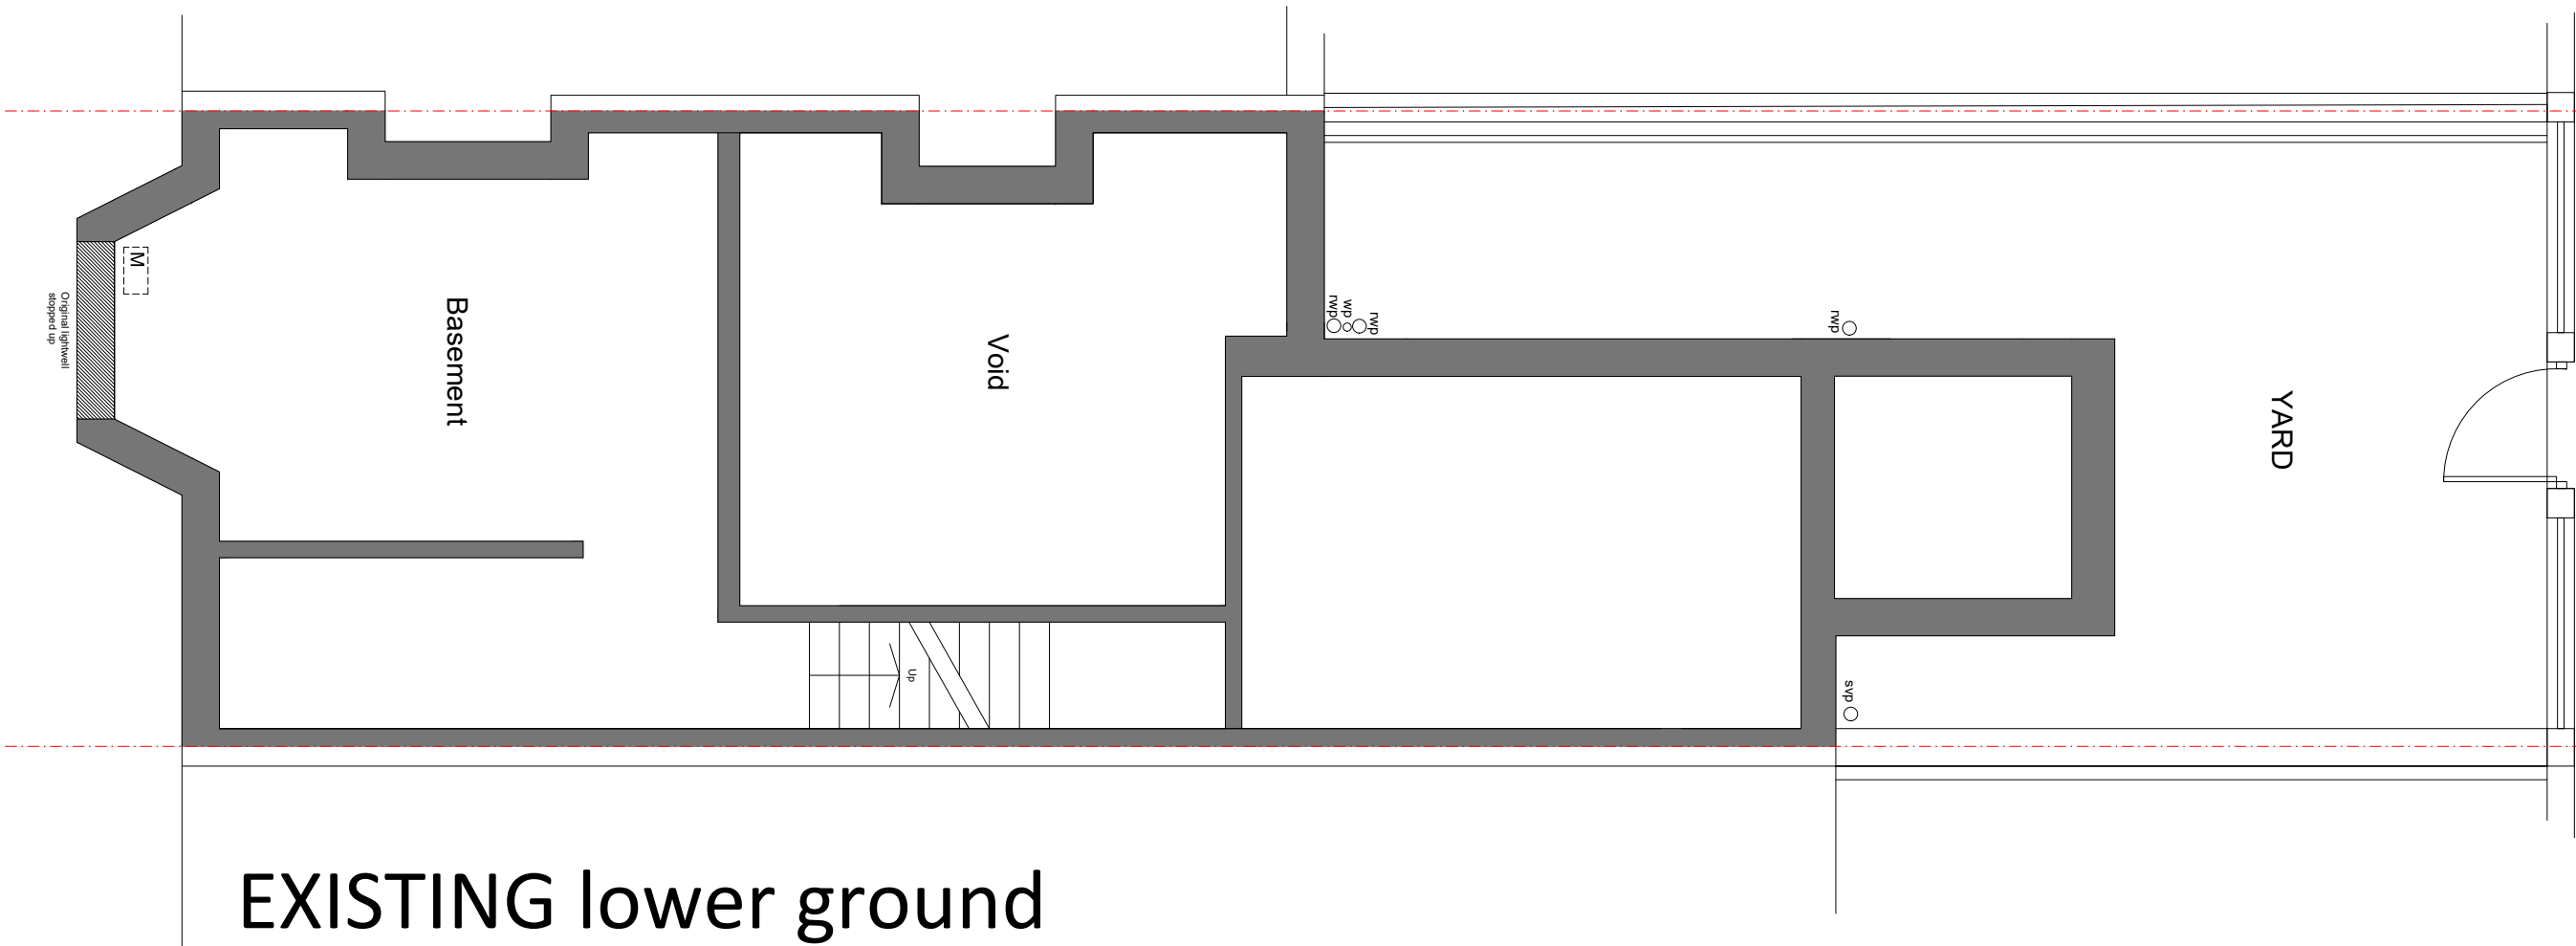

EXISTING lower ground

FOR PLANNING


Project
24 BROOKFIELD AVENUE
CHORLTON
MANCHESTER
M21 8TX

Title
EXISTING LOWER GROUND FLOOR

Scale 1:50 @ A3	Date FEBRUARY 2022
Drawn SB	Checked -
Drawing Number 7029_PL03	Revision -

NOTES

This drawing to be read in accordance with the specification/Bills of Quantities and related drawings.
No Dimensions to be scaled from this drawing. All stated dimensions to be verified on site and the designer notified of any discrepancies.

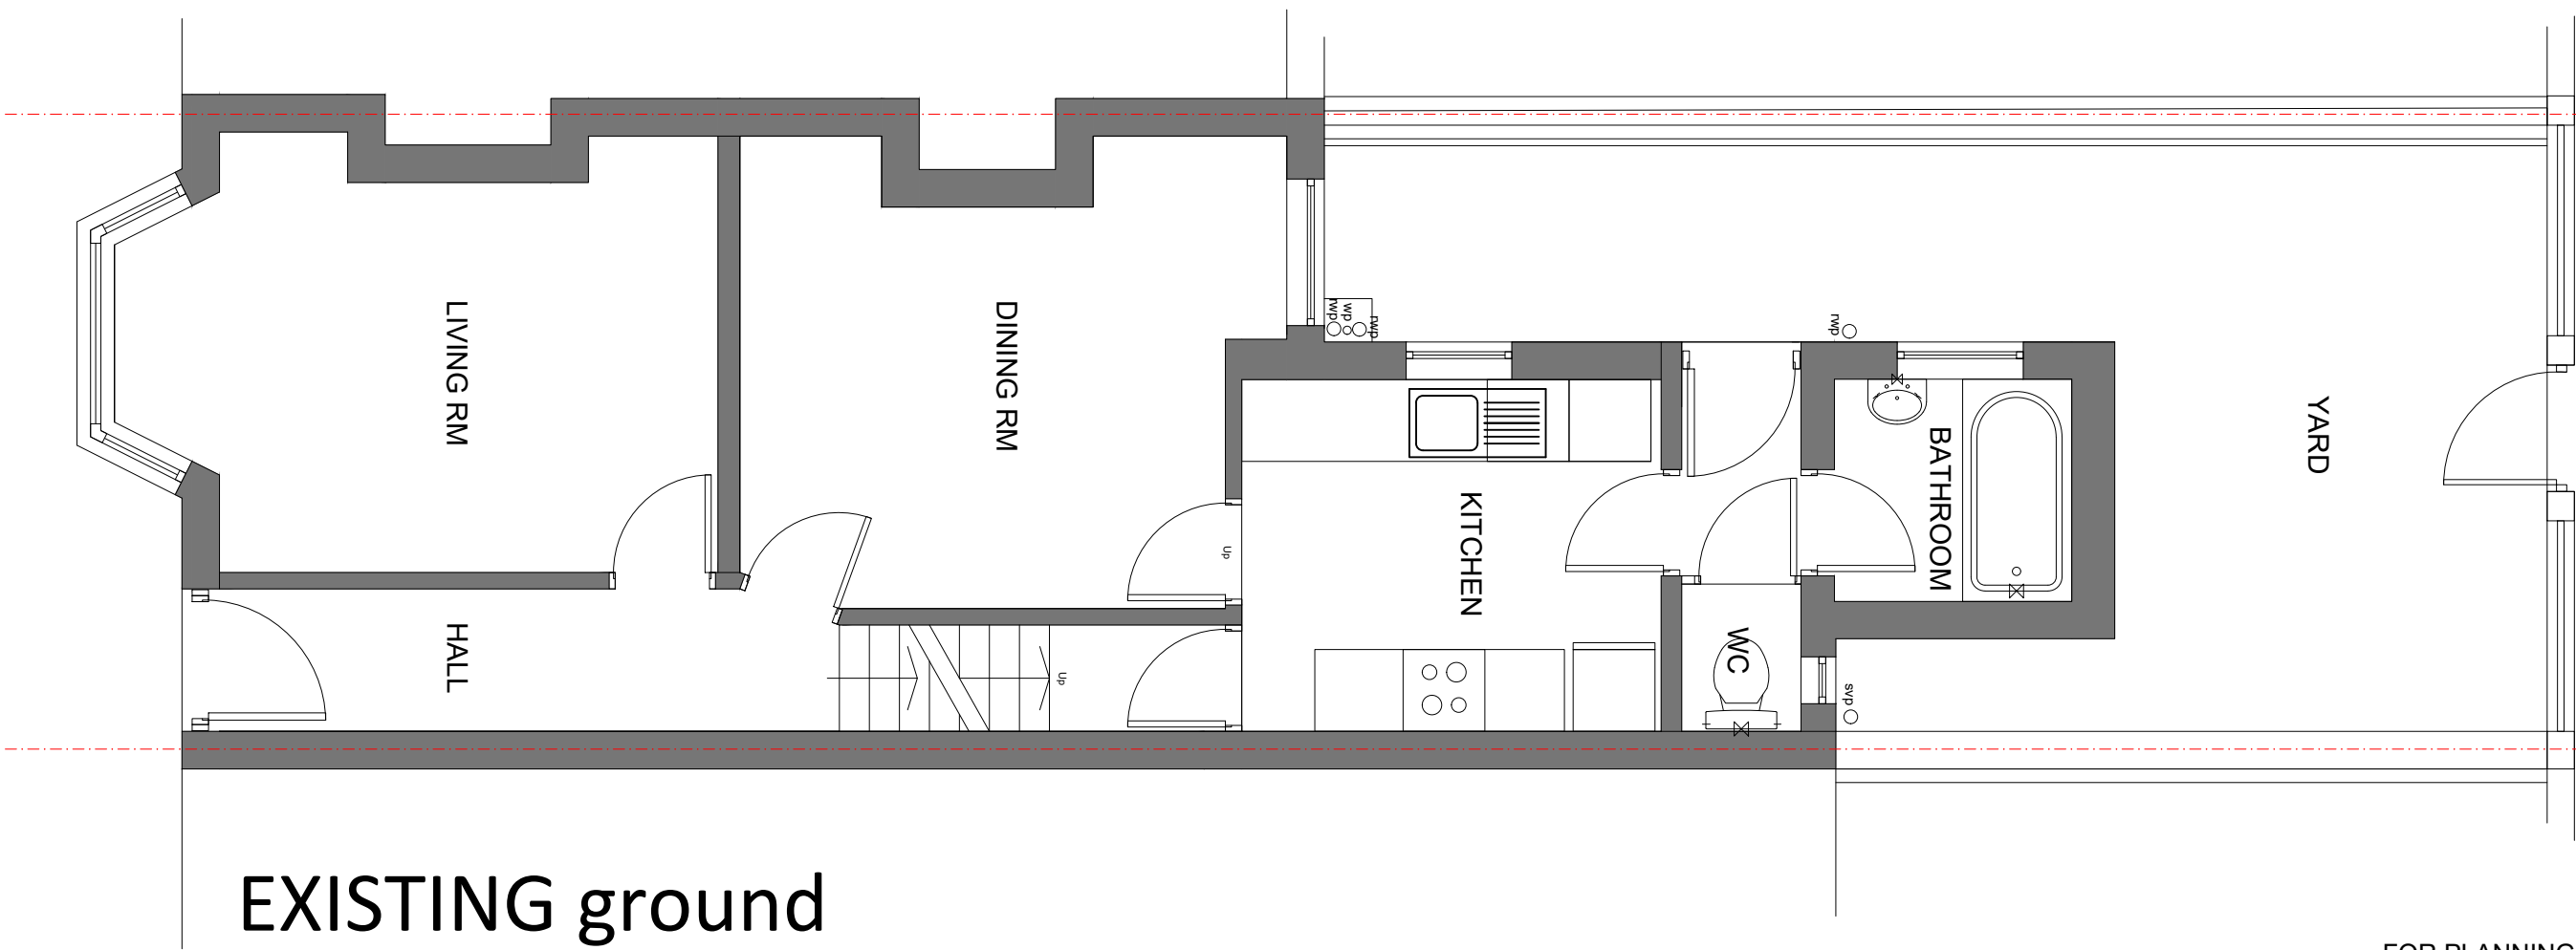

EXISTING ground

FOR PLANNING

Project
24 BROOKFIELD AVENUE
CHORLTON
MANCHESTER
M21 8TX

Title
EXISTING GROUND FLOOR

Scale 1:50@ A3	Date FEBRUARY 2022
Drawn SB	Checked -
Drawing Number 7029_PL04	Revision -


SMASHBOX

97 Alderley Road | Wilmslow | Cheshire | SK9 1PT

T. 01625 466 557 E. hello@smashboxarchitecture.com
www.smashboxarchitecture.com

NOTES

This drawing to be read in accordance with the specification/Bills of Quantities and related drawings.
No Dimensions to be scaled from this drawing. All stated dimensions to be verified on site and the designer notified of any discrepancies.

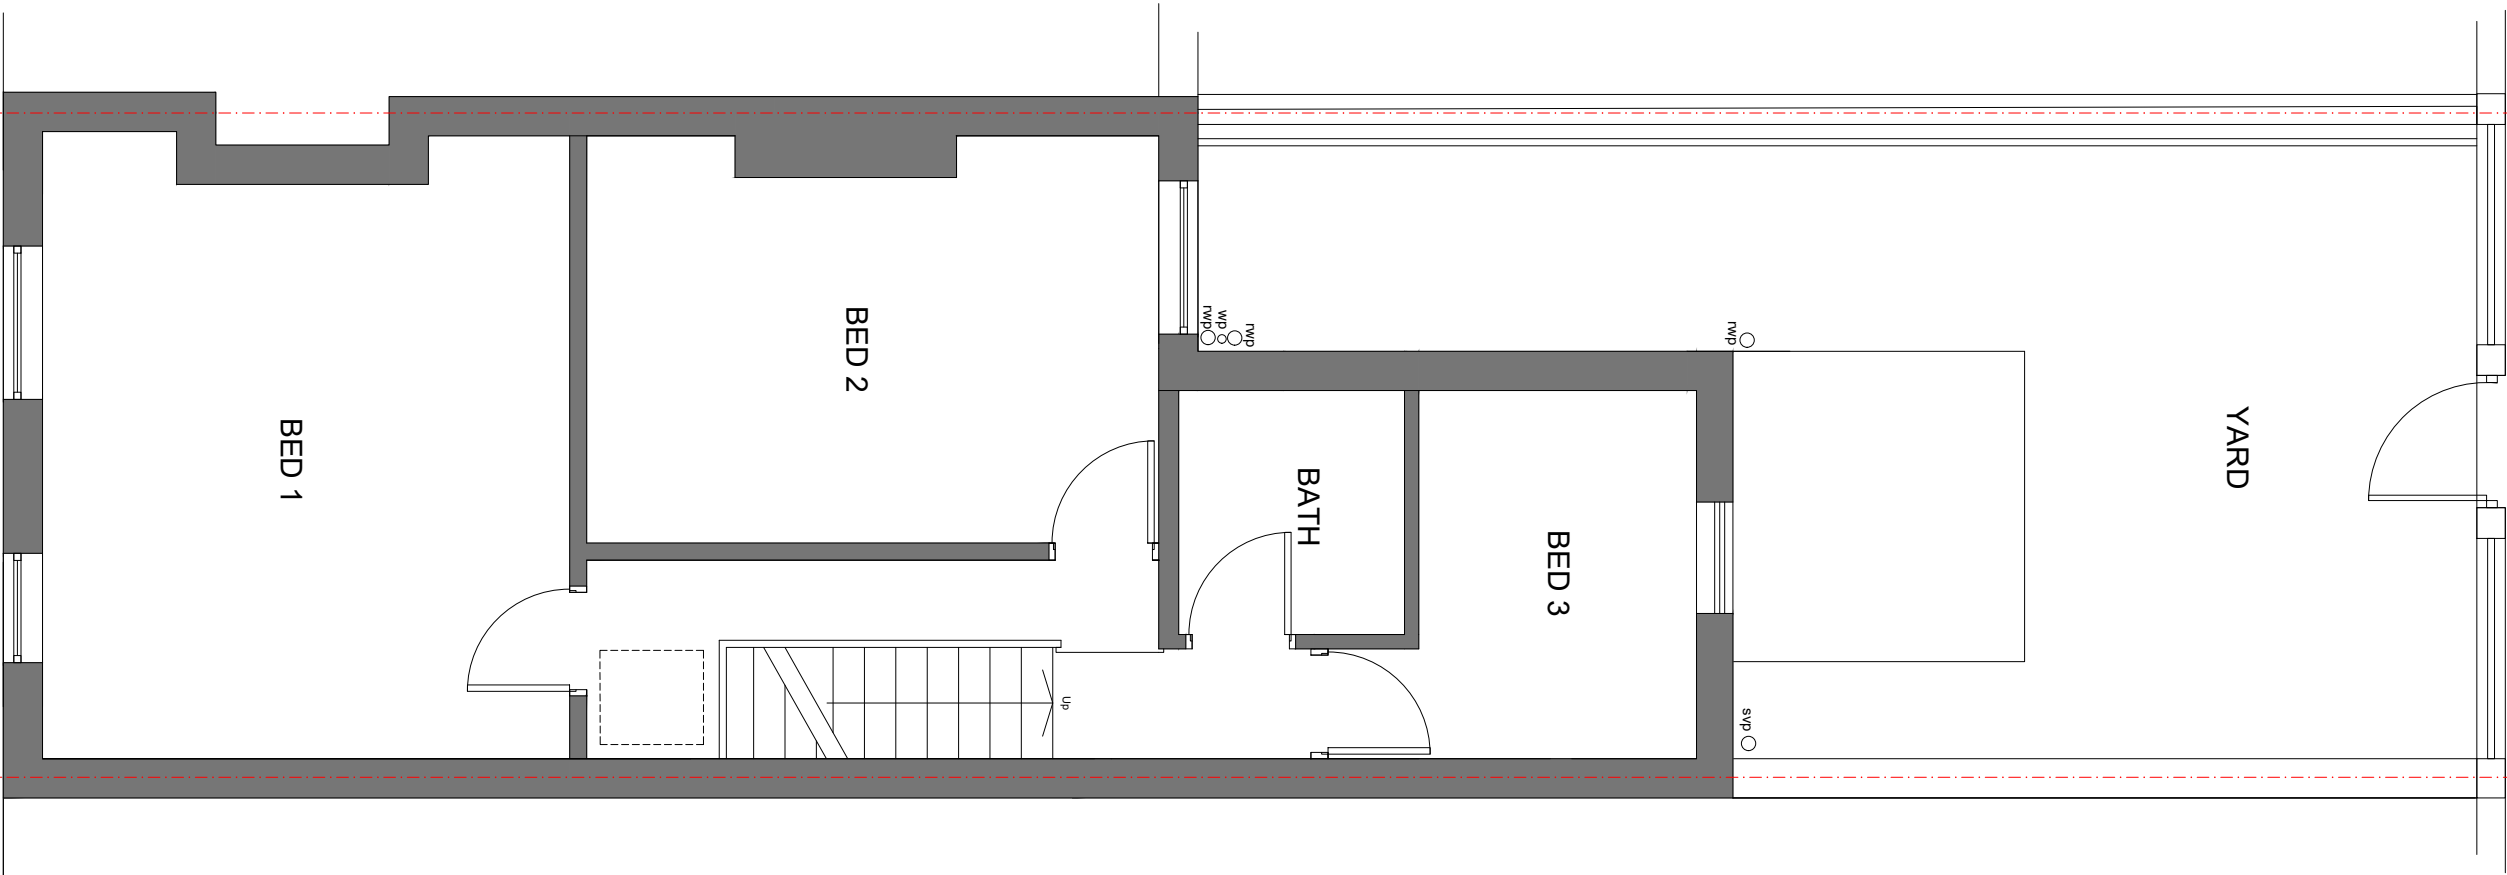

EXISTING first

FOR PLANNING

Project
24 BROOKFIELD AVENUE
CHORLTON
MANCHESTER
M21 8TX

Title
EXISTING FIRST FLOOR PLAN


Scale 1:50@ A3	Date FEBRUARY 2022
Drawn SB	Checked -
Drawing Number 7029_PL05	Revision -

SMASHBOX

97 Alderley Road | Wilmslow | Cheshire | SK9 1PT

T. 01625 466 557 E. hello@smashboxarchitecture.com
www.smashboxarchitecture.com

This drawing to be read in accordance with the specification/Bills of Materials and related drawings.
No Dimensions to be scaled from this drawing. All stated dimensions to be verified on site and the designer notified of any discrepancies.

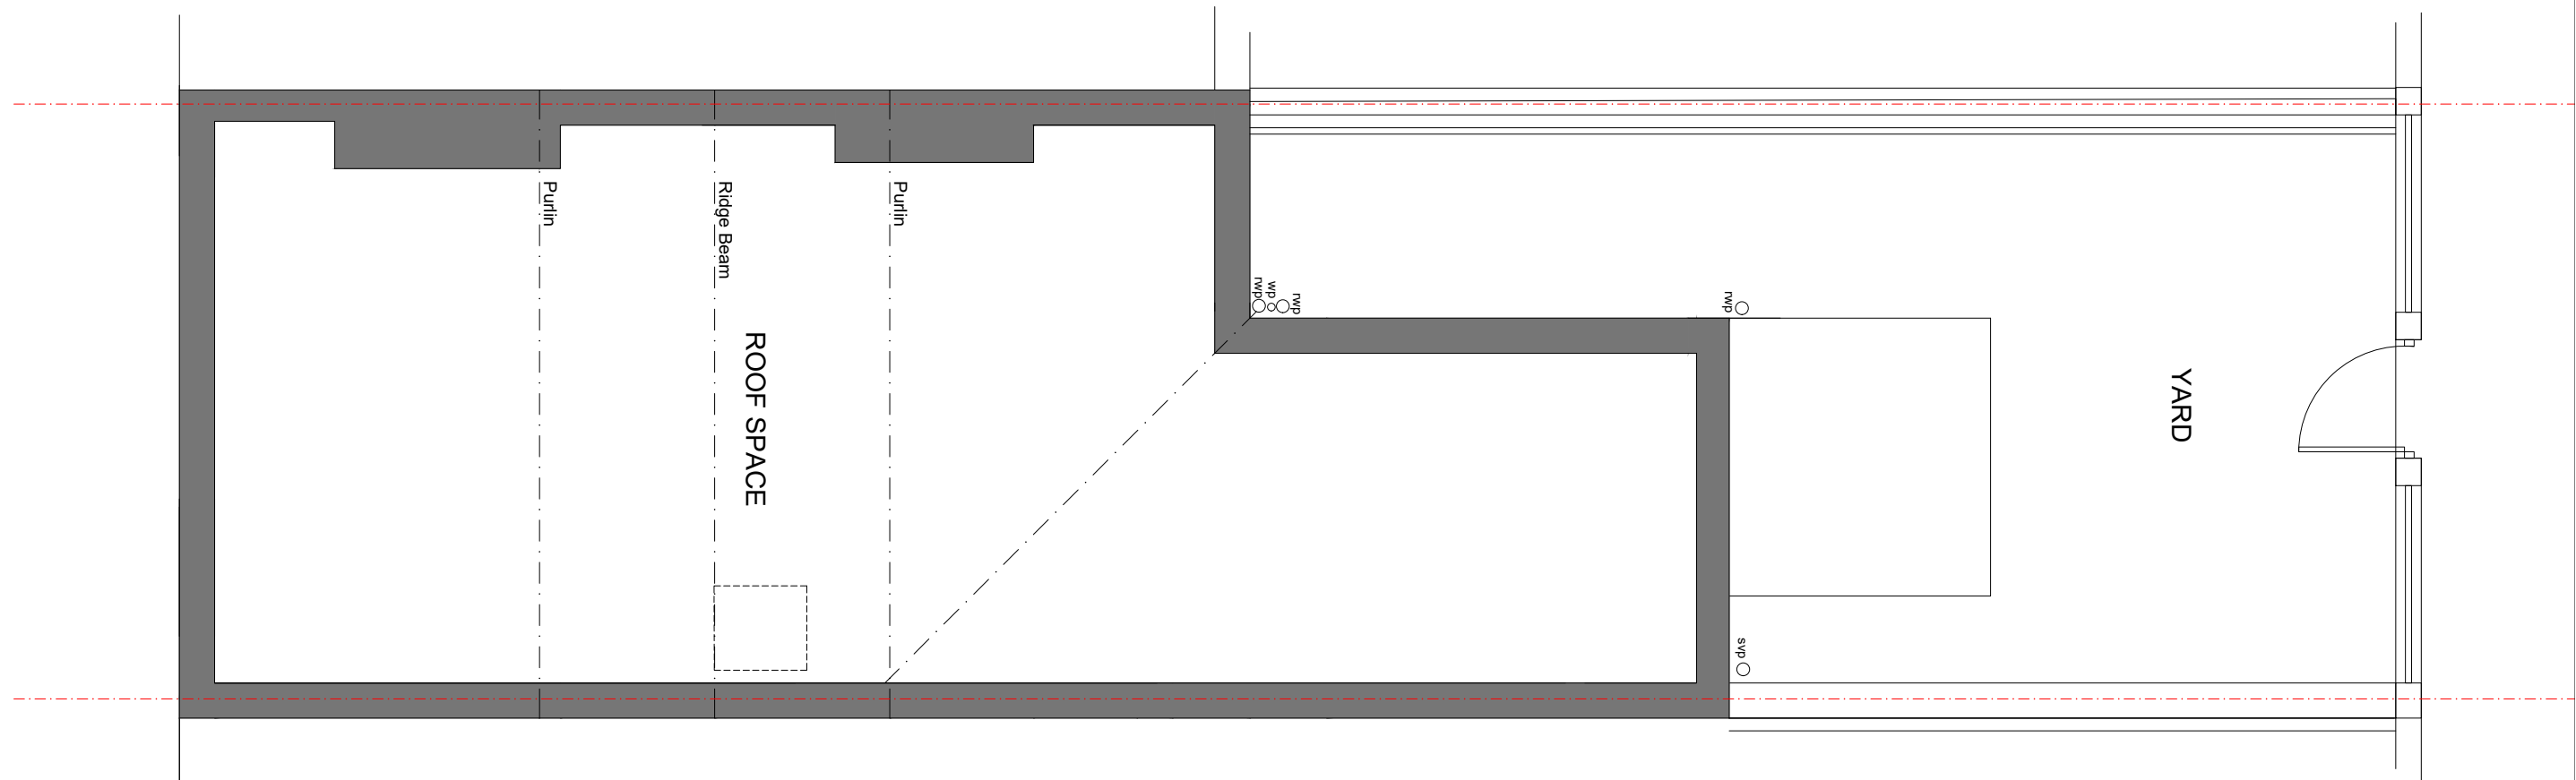

EXISTING second

FOR PLANNING

Project

24 BROOKFIELD AVENUE
CHORLTON
MANCHESTER
M21 8TX

Title

EXISTING SECOND FLOOR PLAN

Scale
1:50 @ A3

Drawn
SB

Drawing Number
7029_PL06

Date
FEBRUARY 2022

Checked
-

Revision
-


SMASHBOX

97 Alderley Road | Wilmslow | Cheshire | SK9 1PT

T. 01625 466 557 E. hello@smashboxarchitecture.com
www.smashboxarchitecture.com

NOTES

This drawing to be read in accordance with the specification/Bills of Quantities and related drawings.
No Dimensions to be scaled from this drawing. All stated dimensions to be verified on site and the designer notified of any discrepancies.

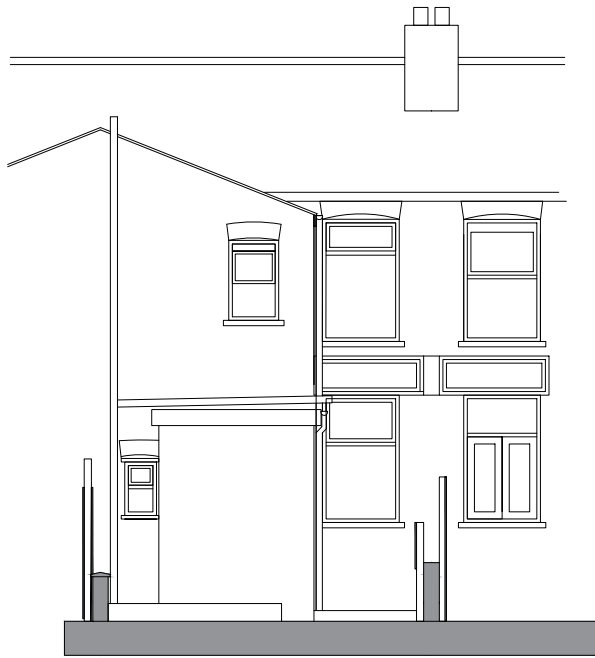

EXISTING REAR ELEVATION



EXISTING SECTIONAL ELEVATION

FOR PLANNING


Project
24 BROOKFIELD AVENUE
CHORLTON
MANCHESTER
M21 8TX

Title
EXISTING ELEVATIONS

Scale	Date
1:50 @ A3	OCTOBER 2021
Drawn	Checked
SB	-
Drawing Number	Revision
7029_PL07	-

NOTES

This drawing to be read in accordance with the specification/Bills of Quantities and related drawings.
No Dimensions to be scaled from this drawing. All stated dimensions to be verified on site and the designer notified of any discrepancies.

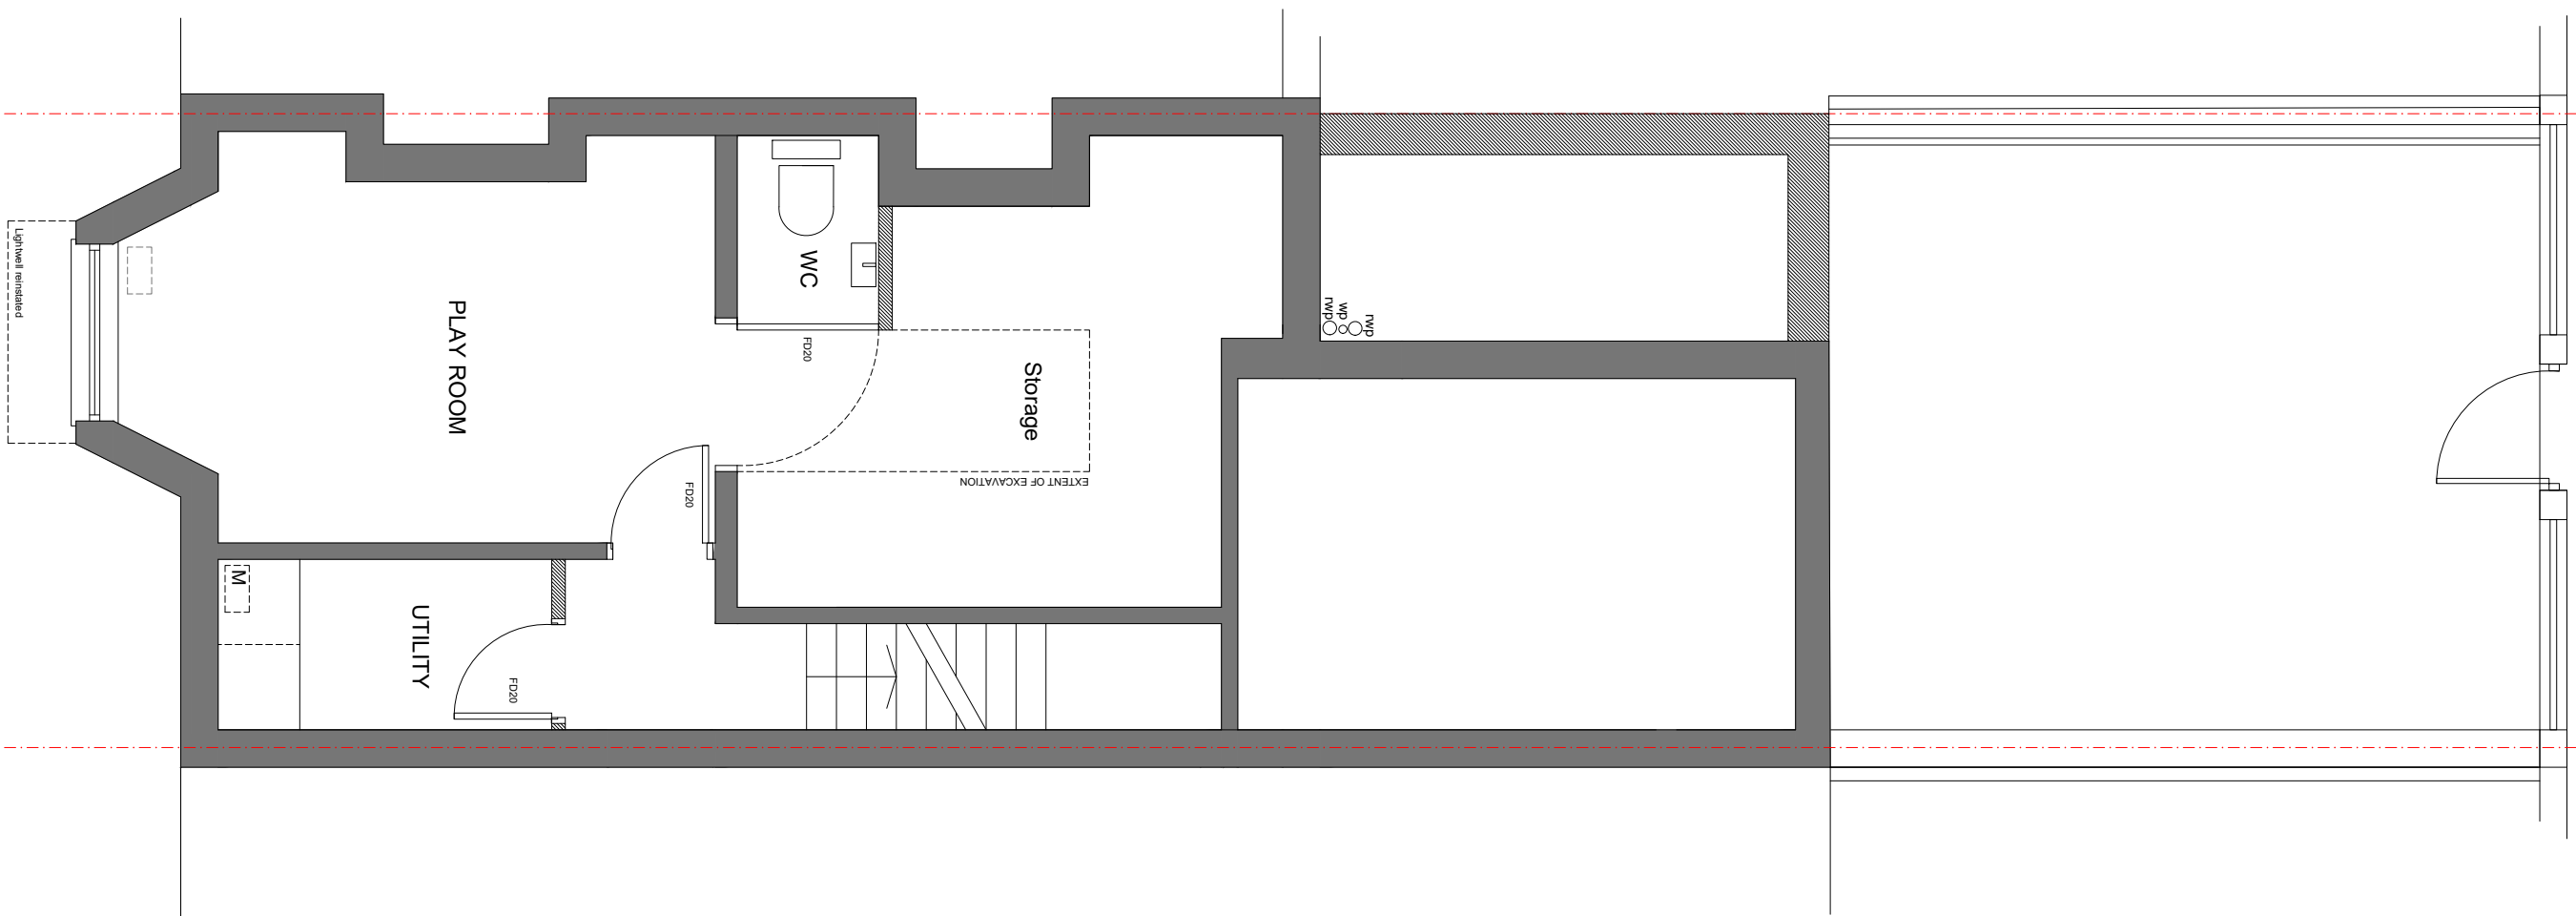

PROPOSED lower ground

FOR PLANNING

Project
24 BROOKFIELD AVENUE
CHORLTON
MANCHESTER
M21 8TX


Title
PROPOSED LOWER GROUND FLOOR

Scale 1:50 @ A3	Date FEBRUARY 2022
Drawn SB	Checked -
Drawing Number 7029_PL08	Revision -

SMASHBOX

97 Alderley Road | Wilmslow | Cheshire | SK9 1PT

T. 01625 466 557 E. hello@smashboxarchitecture.com
www.smashboxarchitecture.com

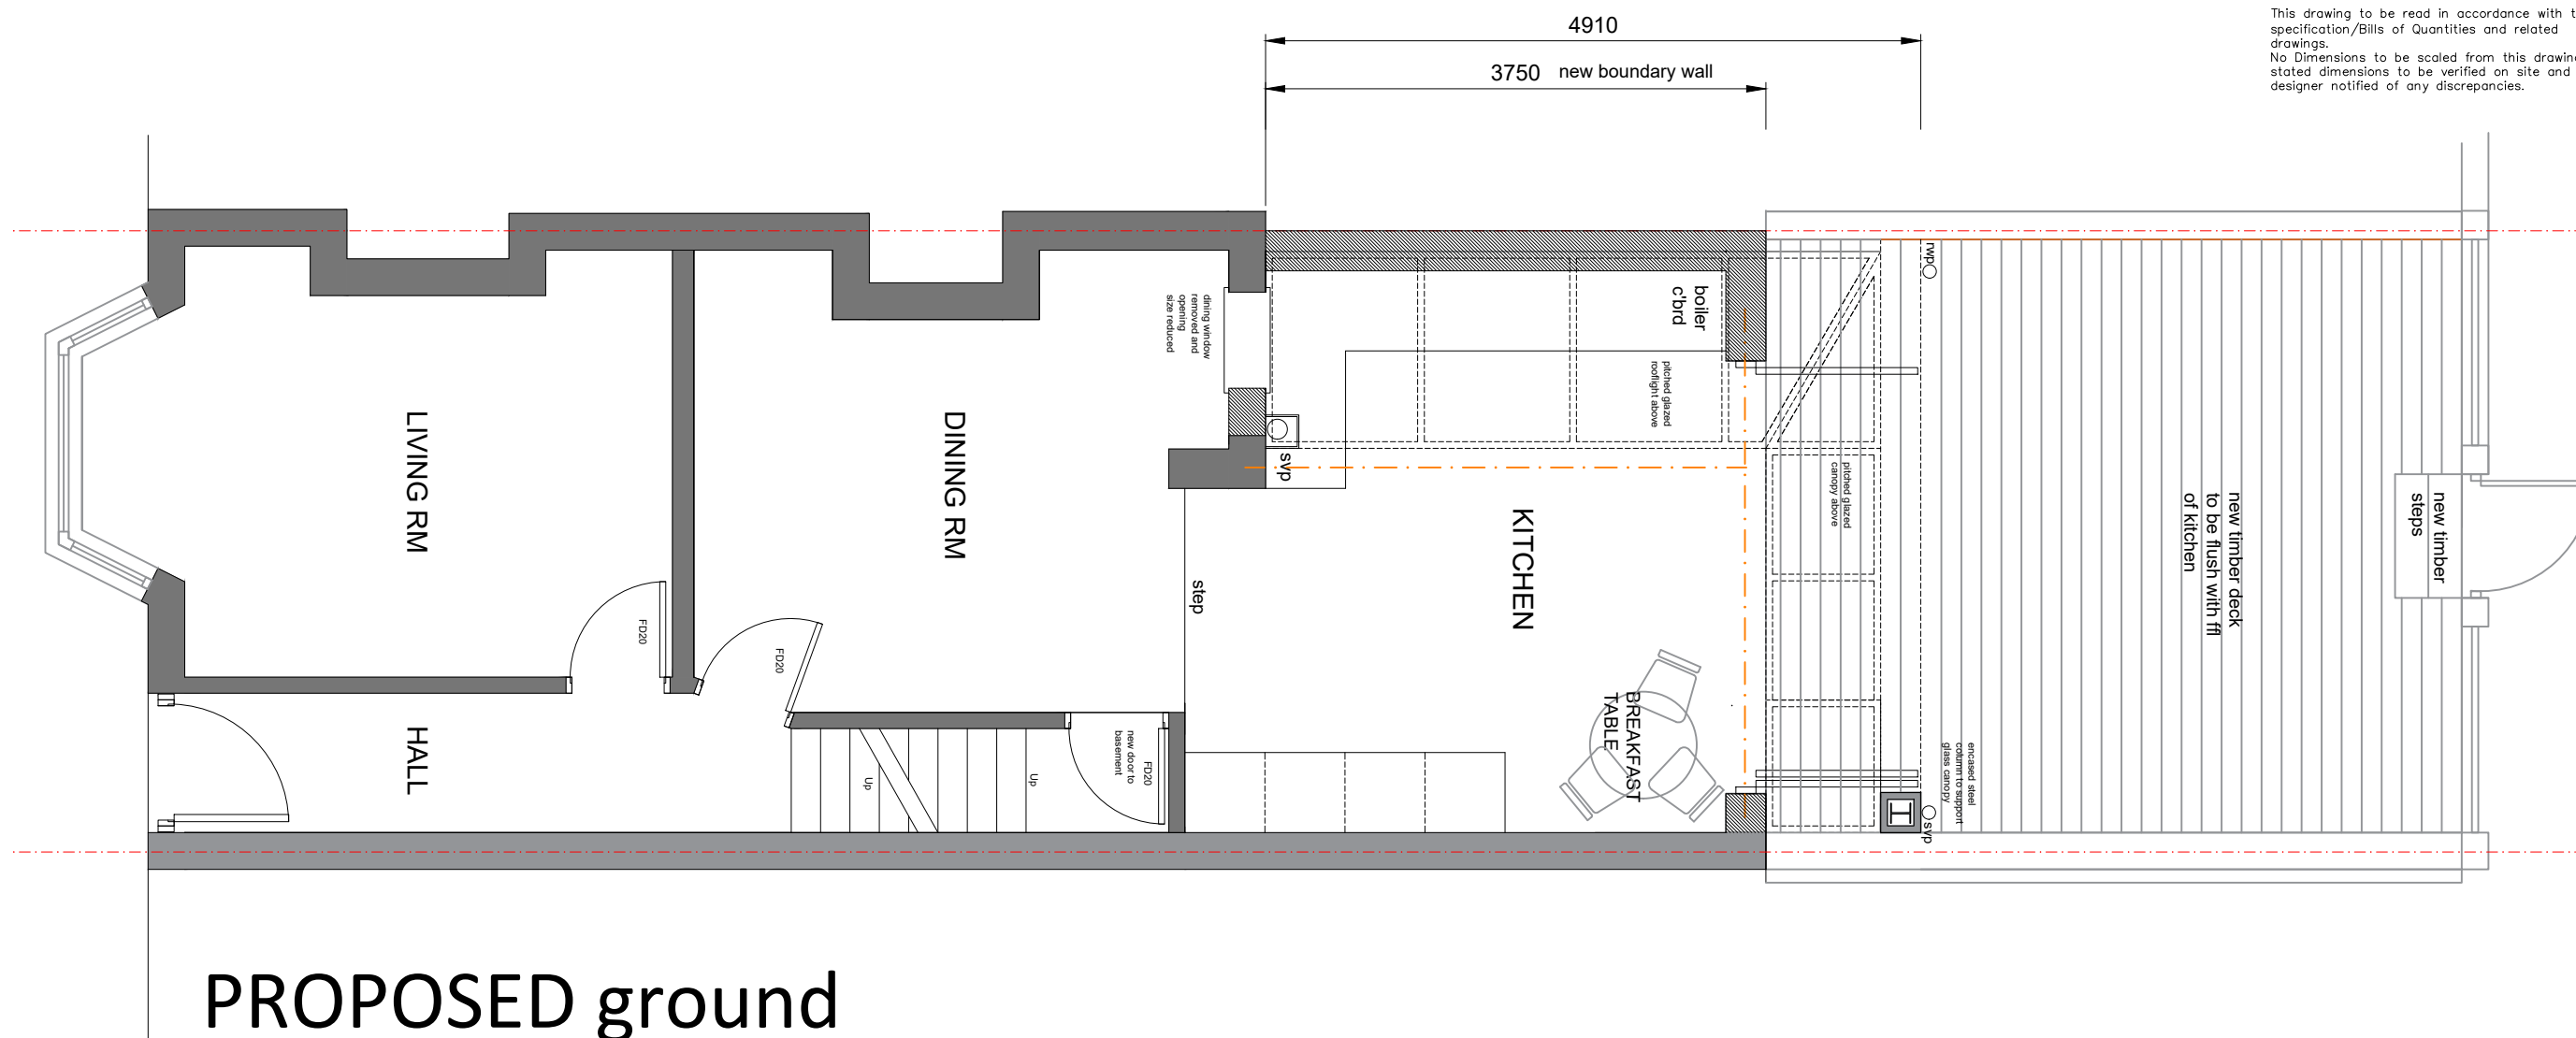

FOR PLANNING

Project
24 BROOKFIELD AVENUE
CHORLTON
MANCHESTER
M21 8TX

Title

PROPOSED GROUND FLOOR PLAN

Scale 1:50 @ A3	Date FEBRUARY 2022
Drawn SB	Checked -
Drawing Number 7029 PL09	Revision -


SMASHBOX

97 Alderley Road | Wilmslow | Cheshire | SK9 1PT

T. 01625 466 557 E. hello@smashboxarchitecture.com
www.smashboxarchitecture.com

NOTES

This drawing to be read in accordance with the specification/Bills of Quantities and related drawings.
No Dimensions to be scaled from this drawing. All stated dimensions to be verified on site and the designer notified of any discrepancies.

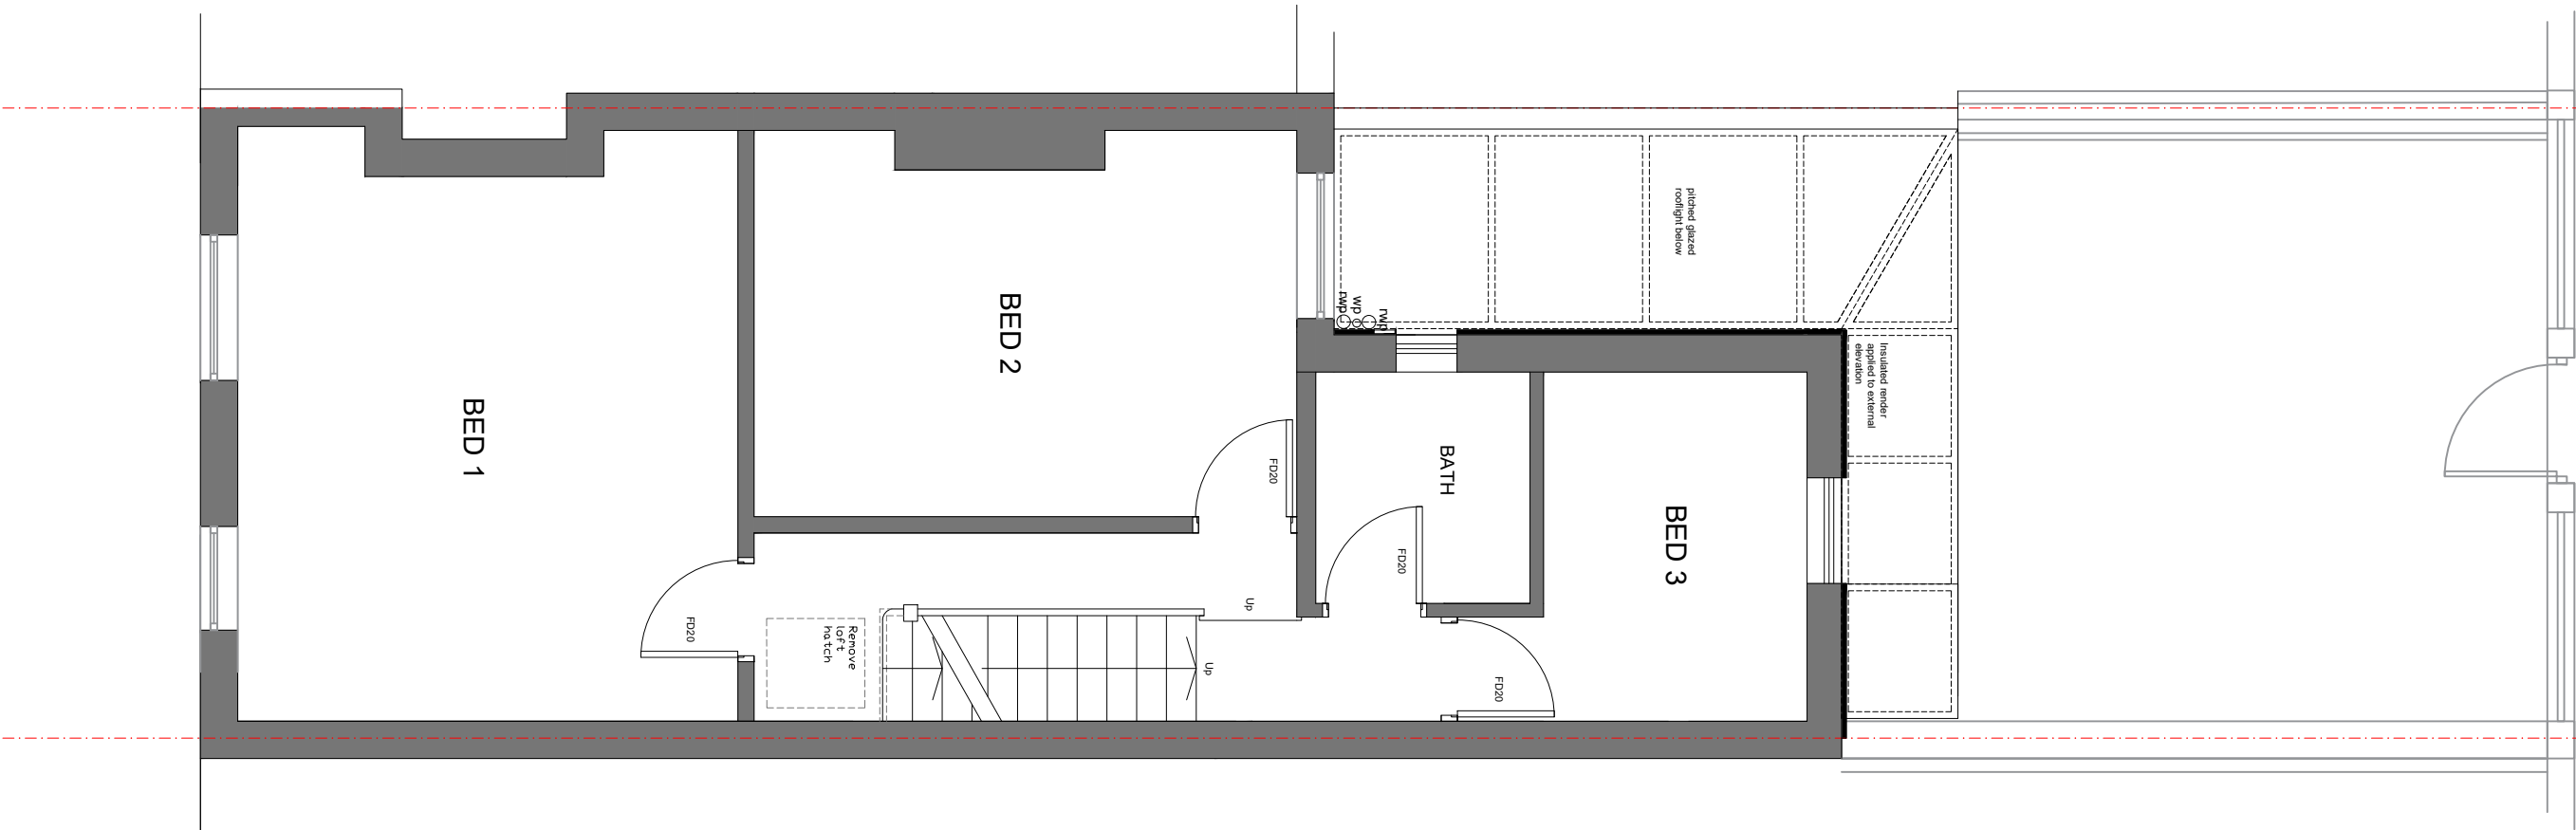

PROPOSED first

FOR PLANNING


Project
24 BROOKFIELD AVENUE
CHORLTON
MANCHESTER
M21 8TX

Title
PROPOSED FIRST FLOOR PLAN

Scale 1:50 @ A3	Date FEBRUARY 2022
Drawn SB	Checked -
Drawing Number 7029_PL10	Revision -

NOTES

This drawing to be read in accordance with the specification/Bills of Quantities and related drawings.
No Dimensions to be scaled from this drawing. All stated dimensions to be verified on site and the designer notified of any discrepancies.

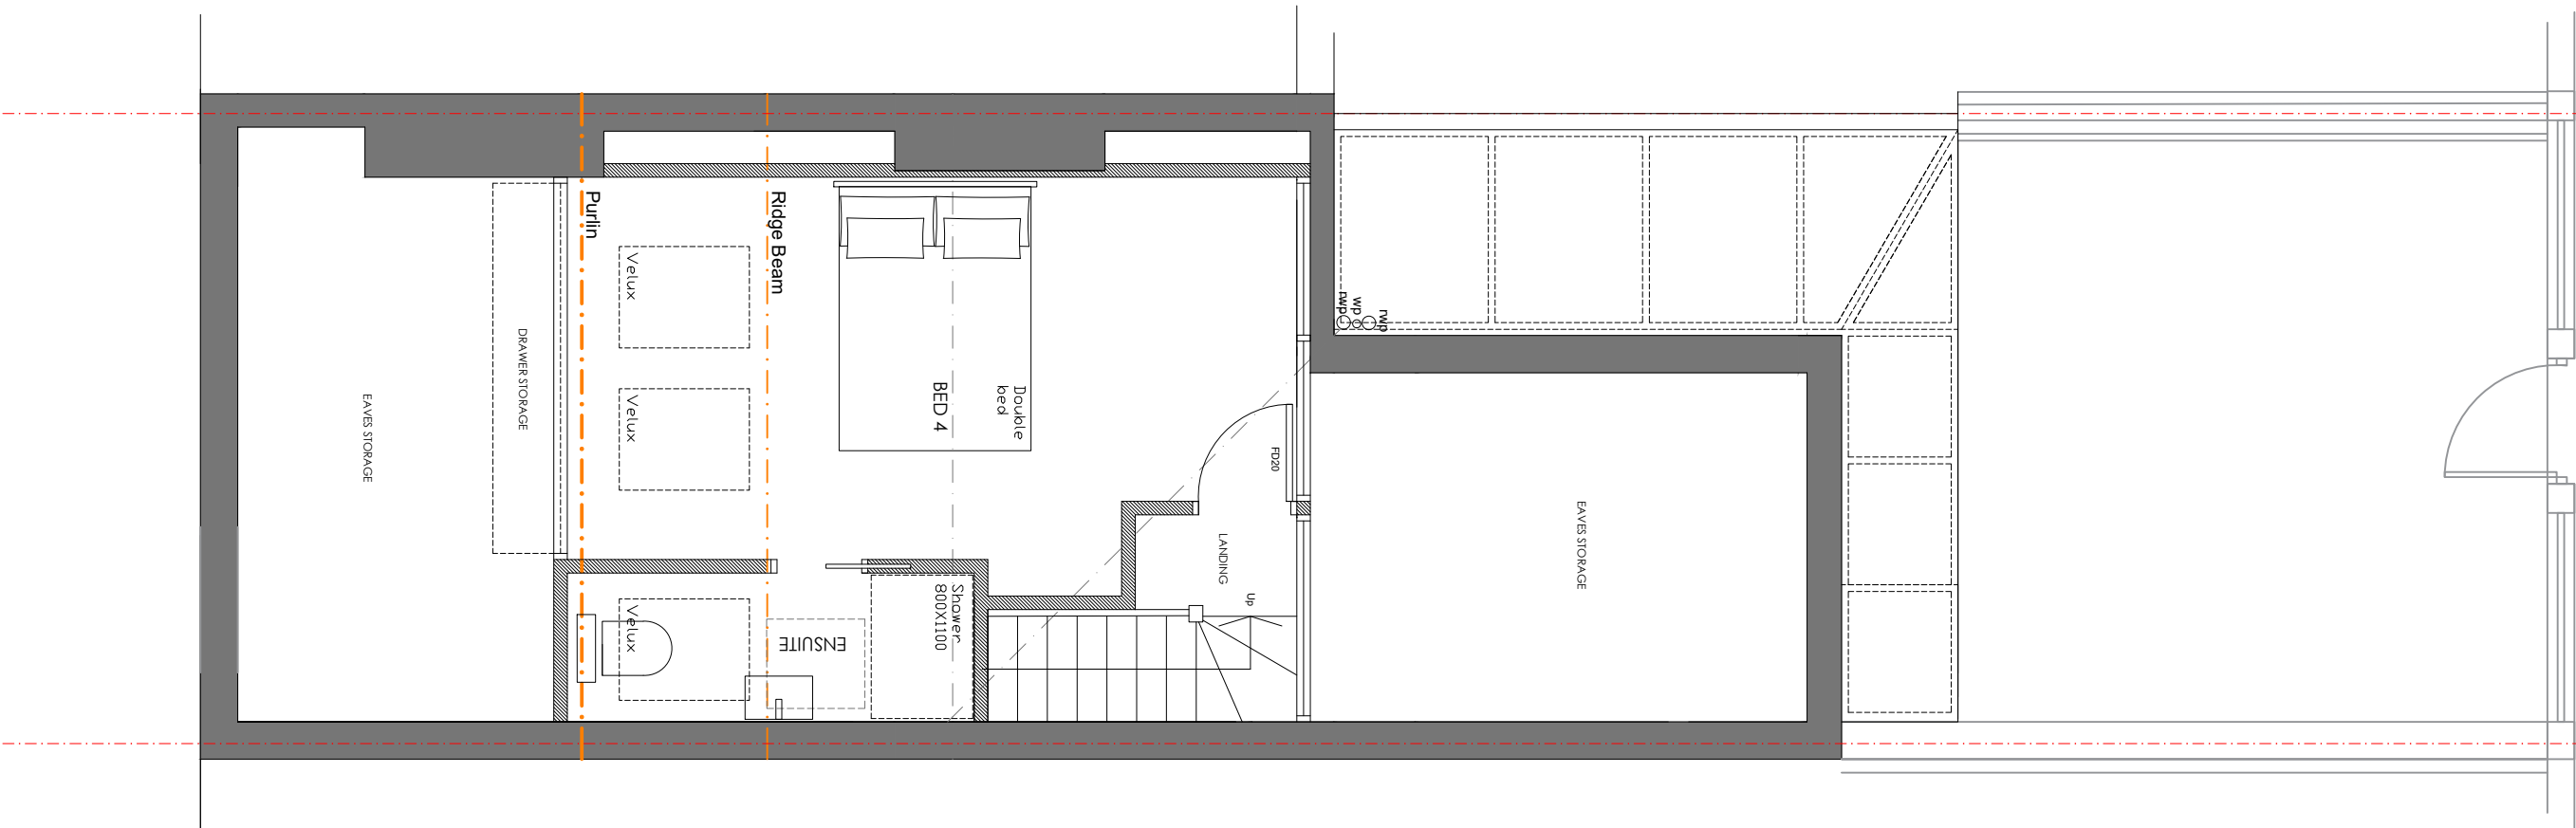

PROPOSED second

FOR PLANNING

Project
24 BROOKFIELD AVENUE
CHORLTON
MANCHESTER
M21 8TX

Title
PROPOSED SECOND FLOOR PLAN

Scale 1:50 @ A3	Date FEBRUARY 2022
Drawn SB	Checked -
Drawing Number 7029_PL11	Revision -


SMASHBOX

97 Alderley Road | Wilmslow | Cheshire | SK9 1PT


T. 01625 466 557 E. hello@smashboxarchitecture.com
www.smashboxarchitecture.com

NOTES

This drawing to be read in accordance with the specification/Bills of Quantities and related drawings.
No Dimensions to be scaled from this drawing. All stated dimensions to be verified on site and the designer notified of any discrepancies.

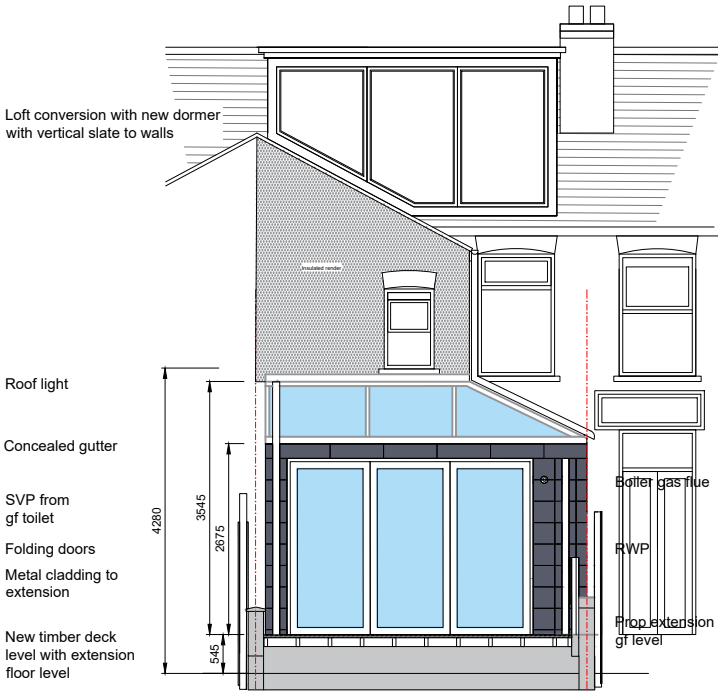

PROPOSED REAR ELEVATION

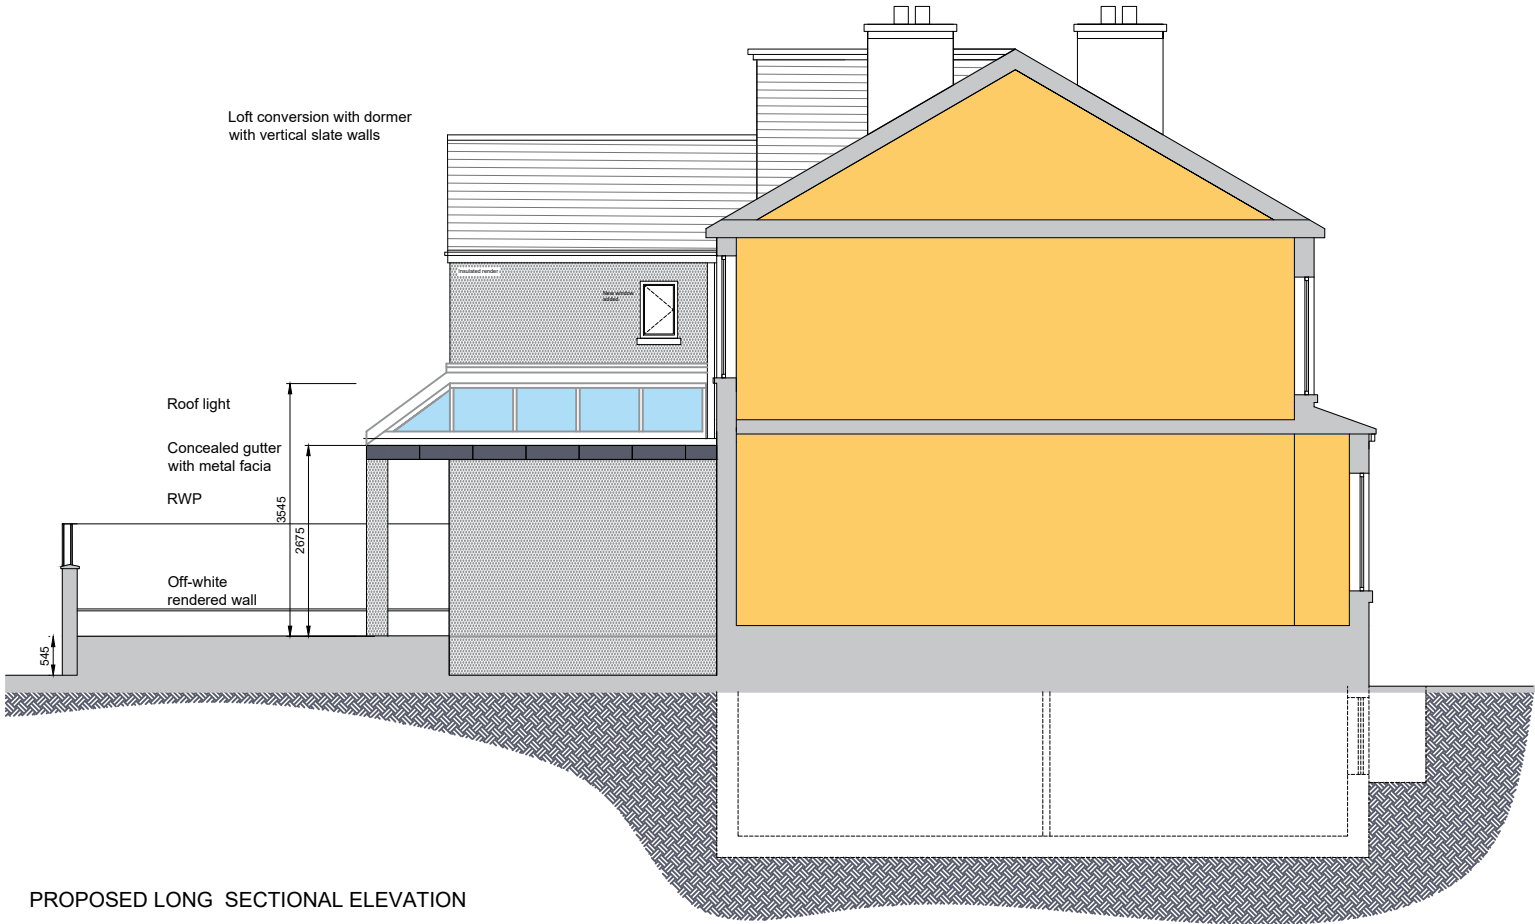

PROPOSED LONG SECTIONAL ELEVATION

FOR PLANNING

Project
24 BROOKFIELD AVENUE
CHORLTON
MANCHESTER
M21 8TX

Title
PROPOSED ELEVATIONS

Scale 1:100@ A3	Date FEBRUARY 2022
Drawn SB	Checked -
Drawing Number 7029_PL12	Revision -


SMASHBOX

97 Alderley Road | Wilmslow | Cheshire | SK9 1PT

T. 01625 466 557 E. hello@smashboxarchitecture.com
www.smashboxarchitecture.com

NOTES

This drawing to be read in accordance with the specification/Bills of Quantities and related drawings.
No Dimensions to be scaled from this drawing. All stated dimensions to be verified on site and the designer notified of any discrepancies.

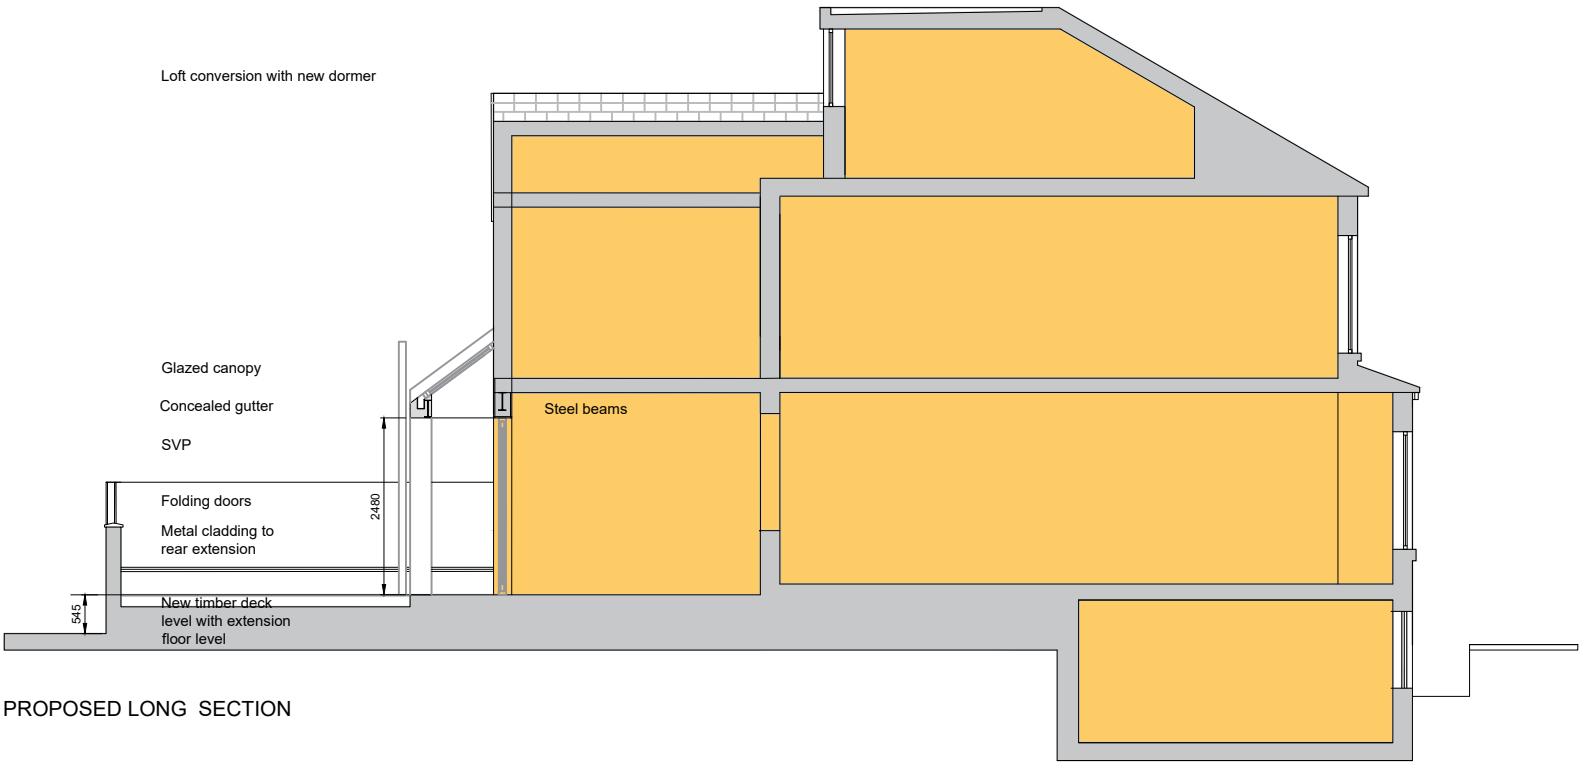

FOR PLANNING

Project

24 BROOKFIELD AVENUE
CHORLTON
MANCHESTER
M21 8TX

Title

PROPOSED SECTIONAL ELEVATION

Scale	Date
1:100@ A3	FEBRUARY 2022
Drawn	Checked
SB	-
Drawing Number	Revision
7029_PL13	-


SMASHBOX

97 Alderley Road | Wilmslow | Cheshire | SK9 1PT

T. 01625 466 557 E. hello@smashboxarchitecture.com
www.smashboxarchitecture.com

NOTES

This drawing to be read in accordance with the specification/Bills of Quantities and related drawings.
No Dimensions to be scaled from this drawing. All stated dimensions to be verified on site and the designer notified of any discrepancies.

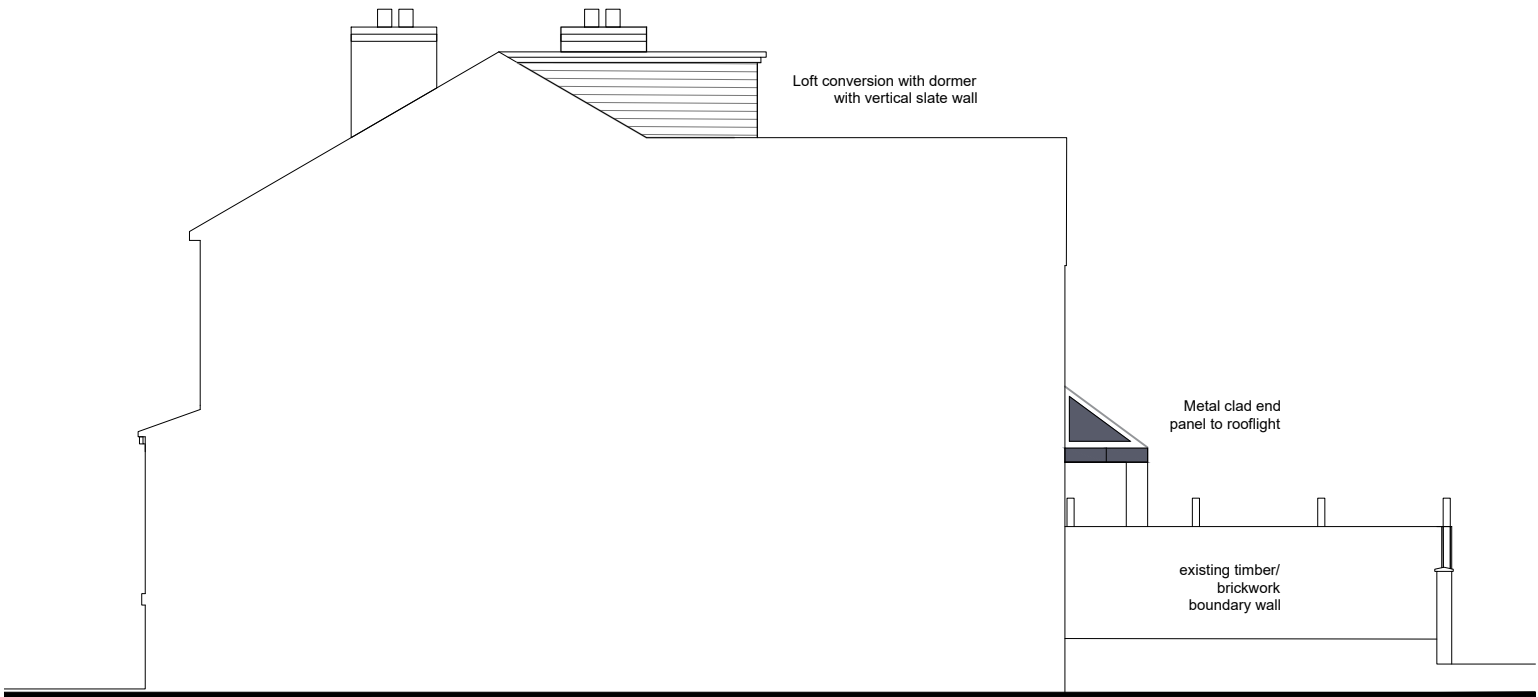

PROPOSED SIDE (NORTH) ELEVATION
Looking from no 22 Brookfield Avenue

FOR PLANNING

Project
24 BROOKFIELD AVENUE
CHORLTON
MANCHESTER
M21 8TX

Title
PROPOSED ELEVATIONS

Scale 1:100 @ A3	Date FEBRUARY 2022
Drawn SB	Checked -
Drawing Number 7029_PL14	Revision -

SMASHBOX

97 Alderley Road | Wilmslow | Cheshire | SK9 1PT

T. 01625 466 557 E. hello@smashboxarchitecture.com
www.smashboxarchitecture.com

NOTES

This drawing to be read in accordance with the specification/Bills of Quantities and related drawings.
No Dimensions to be scaled from this drawing. All stated dimensions to be verified on site and the designer notified of any discrepancies.



EXISTING front elevation



PROPOSED front elevation

FOR PLANNING

Project
24 BROOKFIELD AVENUE
CHORLTON
MANCHESTER
M21 8TX

Title
PROPOSED ELEVATIONS

Scale 1:100@ A3	Date FEBRUARY 2022
Drawn SB	Checked -
Drawing Number 7029_PL15	Revision -

SMASHBOX

97 Alderley Road | Wilmslow | Cheshire | SK9 1PT

T. 01625 466 557 E. hello@smashboxarchitecture.com
www.smashboxarchitecture.com