


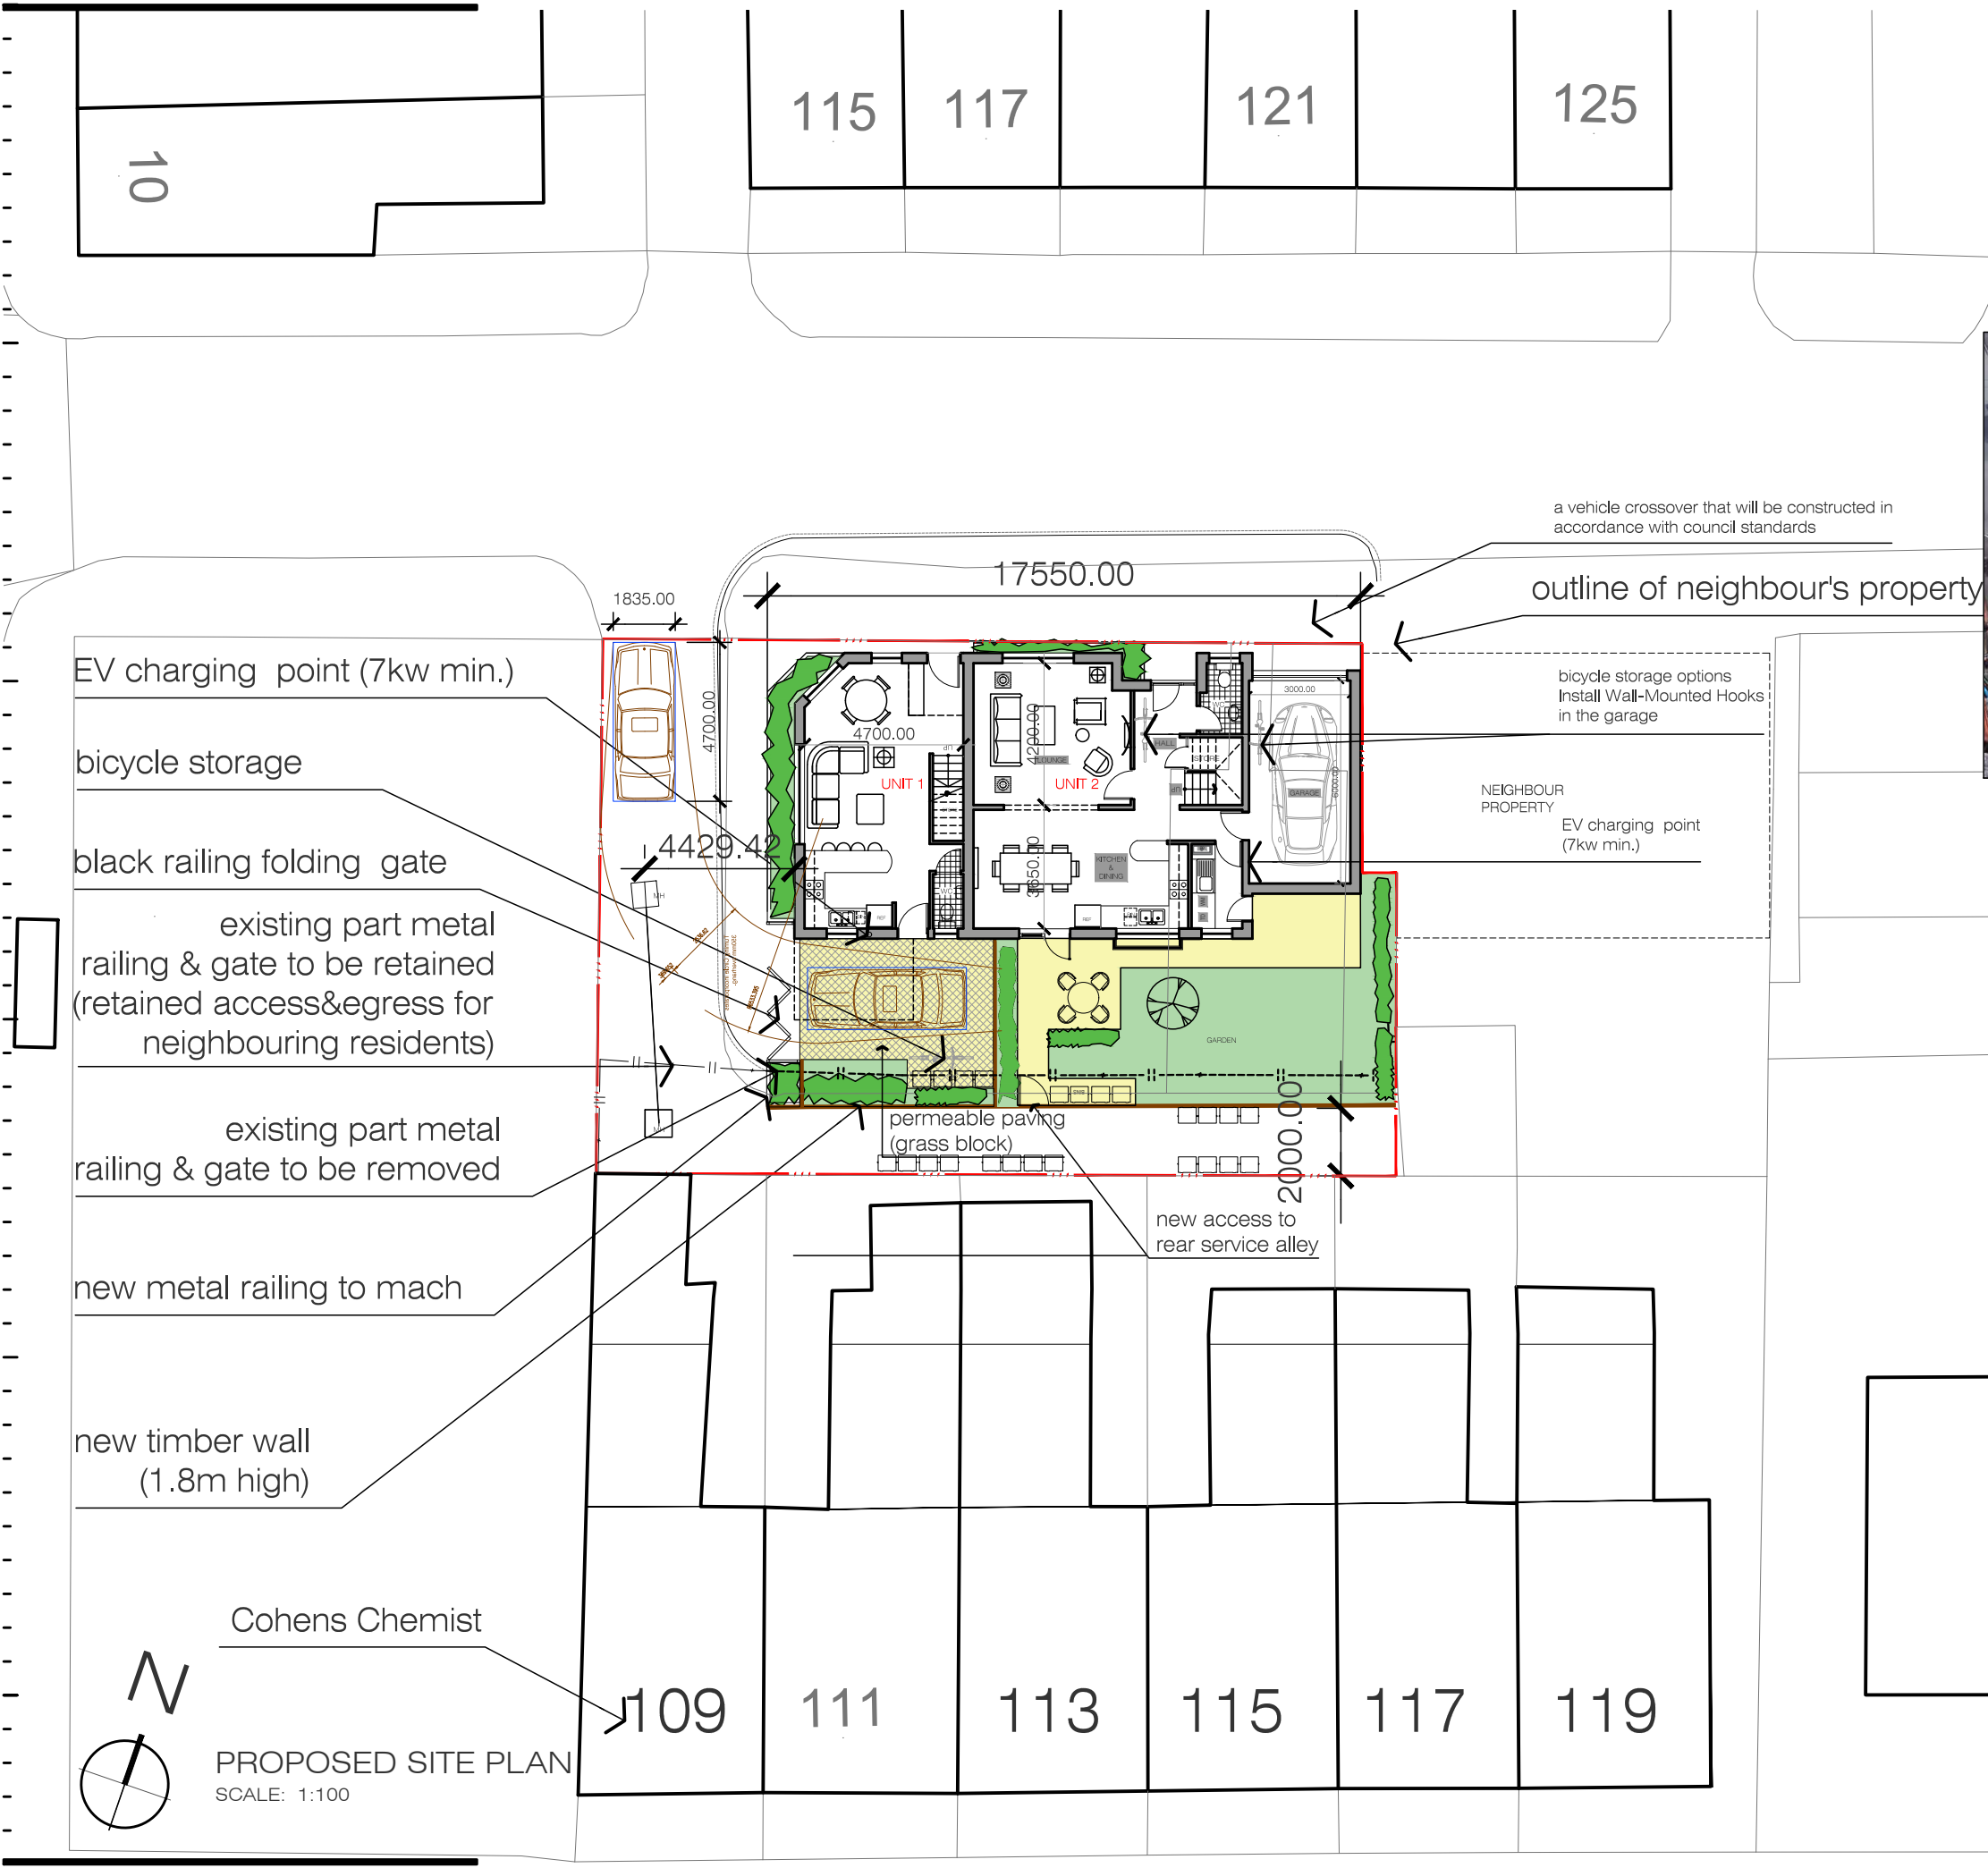

Notes

Do not scale from this drawing.

All dimensions are to be checked on site prior to construction, manufacture of any components and ordering of materials and equipment.

Any discrepancies are to be reported to the architect for clarification.

All materials and workmanship to be in accordance with the current British Standards and codes of practice.



J	26/04/22	TT	permeable paving note added (Unit 1) removal of supporting posts at rear of Unit 1
H	12/04/22	TT	retained railing fencing amended and access note added
G	06/04/22	TT	minor changes to match planning requirement
F	25/01/22	TT	red edge altered to include the western alleyway
E	19/01/22	TT	entrance gate to the rear of Unit 1 set forward
D	24/12/21	TT	Unit 2 garden layout altered minor adjustments to suite planning requirements
C	02/12/21	TT	rear boundary wall altered and rear gate of unit 2 restored
B	02/12/21	TT	property line altered rear boundary changed to timber re-position of the rear gate of unit 2 ev-charging unit added to the garage of unit 2 bicycle storage added to both units the height of garden wall increased into 2.1 m crossover note added
A	01/11/21	TT	
Rev	Date	Drawn by	Comments

Client

Brindle & Yam Solicitors

Project

New Build-Land to rear 113-117 North Rd,
Manchester, M11 4NE

Drawing

PROPOSED SITE PLAN

Date Aug 2021 Drawn by T Tian Scales 1:200 @ A3

Job No - Dwg No - Rev

21061 - A01-J

STUD/O TIAN