

General Notes


All site dimensions shall be verified by the Contractor on site prior to commencing any works.

This drawing is the property of Architecture Graphic (t/a AG) and copyright is reserved by them. The drawing is not to be copied or disclosed by or to any unauthorised persons without the prior written consent of AG.

PLANNING



Front Elevation

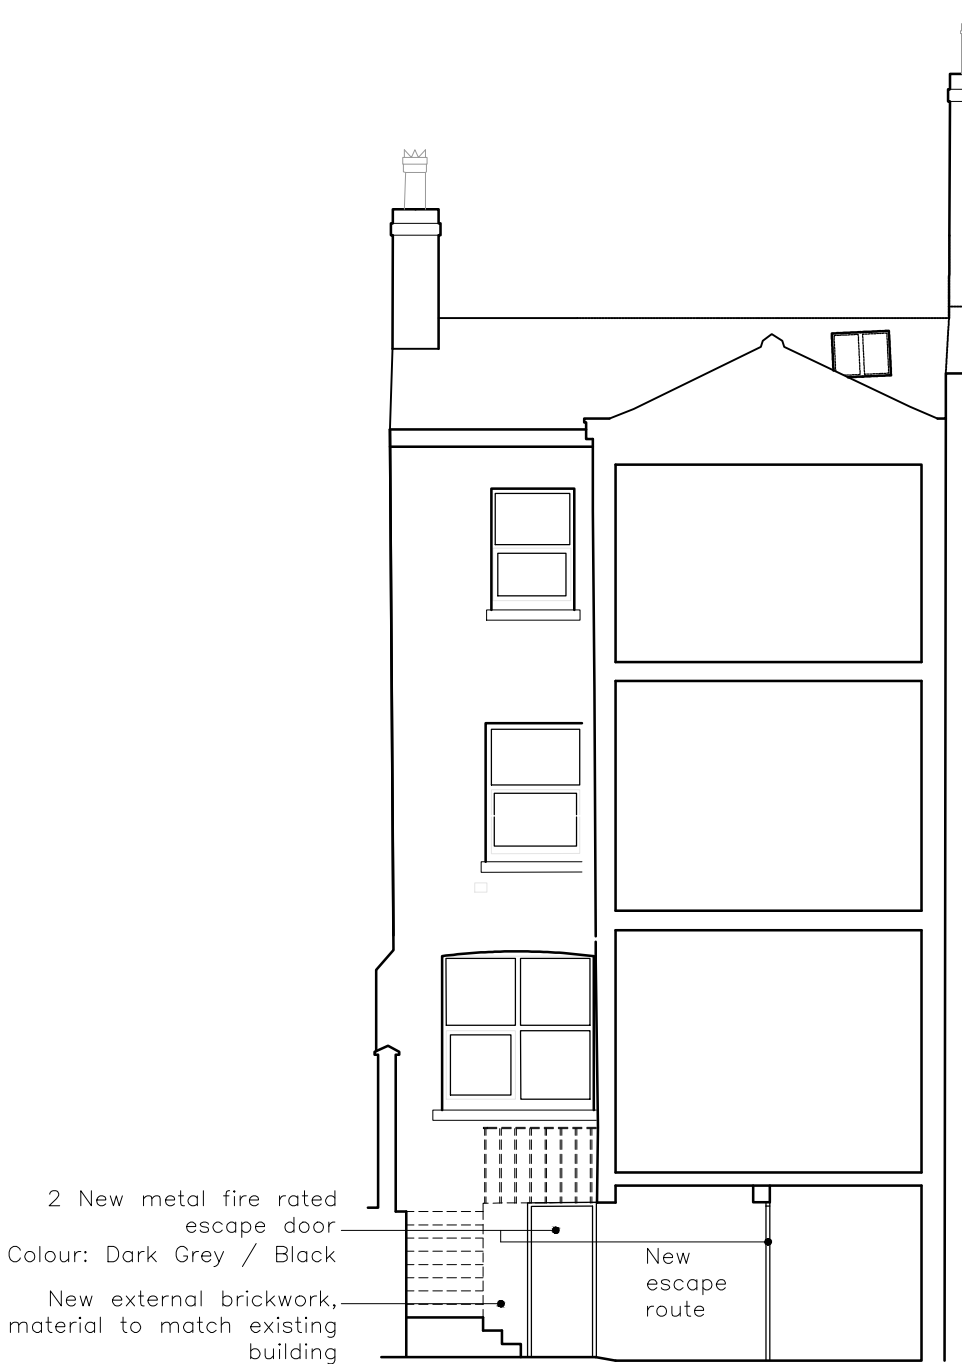

Rear Elevation
(Section 3)



Rear Elevation



Site Elevation

Scale 1:100



Revision

Scale 1:100@A2
Status Planning
Drawn by AL
Date 28.01.22

Client
Knightbridge Properties

Project
29 Ardwick Green North

Drawing Description
Proposed Elevations & Sections

Drawing No. PR043_PL08 Rev.



e ■ architecturegraphics@hotmail.com