


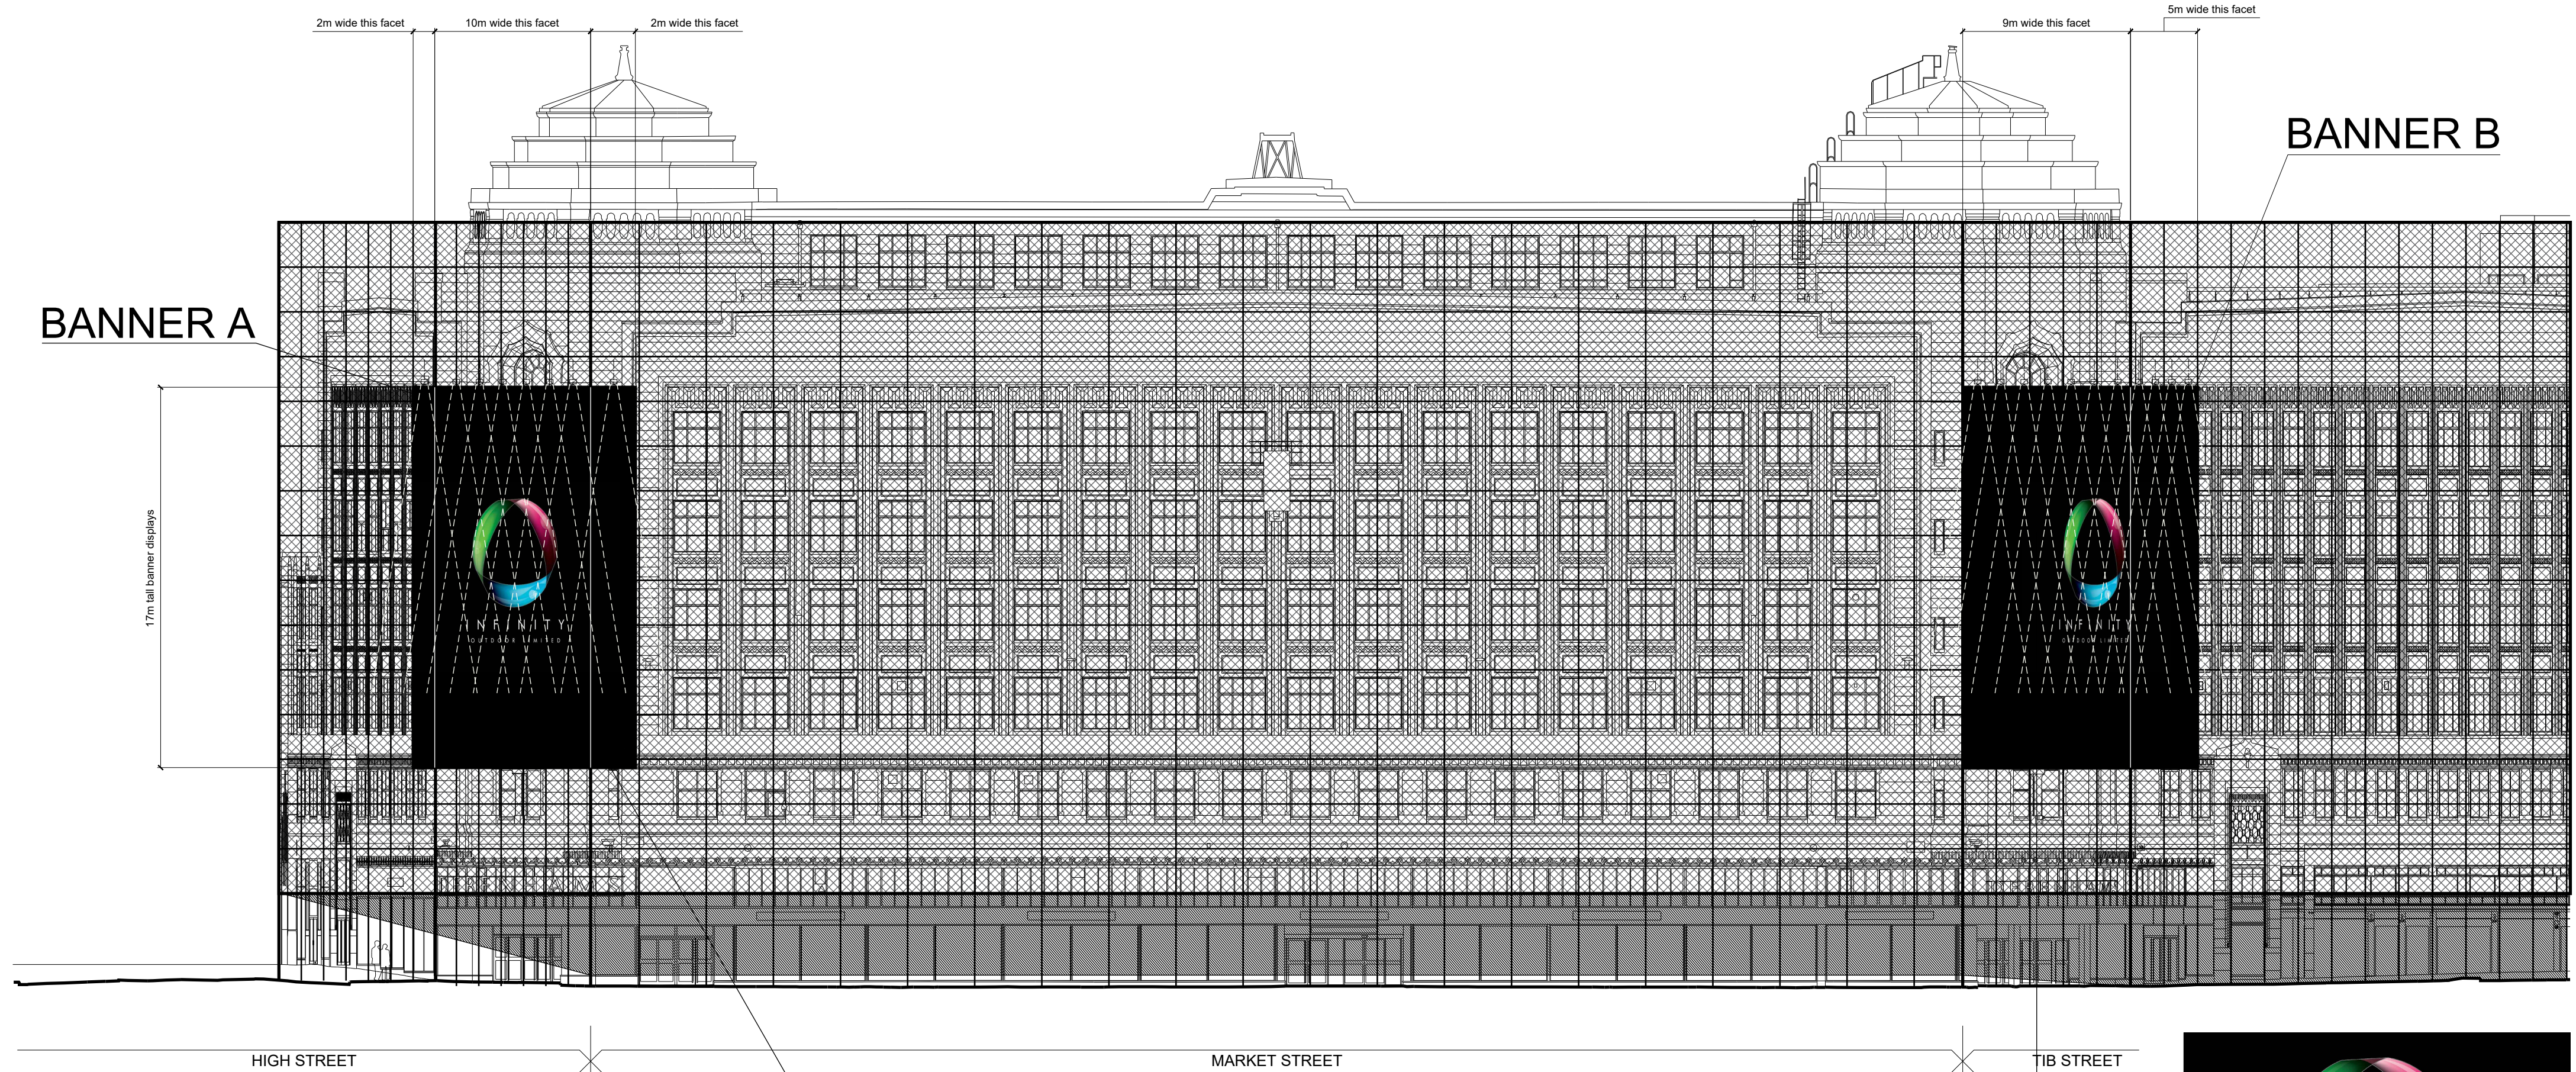

Market Street Elevation

GENERAL NOTES:

BANNER A:

To be a 14m wide x 17m tall banner display to be located across building corner / facets of High Street and Market Street as shown.

Banner to be positioned centrally around the corner facet of the building / scaffold extending onto the principle elevations to both sides.

Banner to be externally illuminated from above.

Scaffold design by others.

BANNER B:

To be a 14m wide x 17m tall banner display to be located across building corner / facets of Market Street and Tib Street as shown.

Banner to be positioned asymmetrically around the corner facet of the building / scaffold extending onto the principle elevation at Tib Street only.

Banner to be externally illuminated from above.

Scaffold design by others.



First Floor, 44 Charlotte Street,
London, W1T 2NR
T. 0207 6372057 www.infinity-outdoor.co.uk

Scale	Size	Date
1:200	A2	Sept 2021

Drawing Title
South Elevation as Proposed

Drawing Ref	Revision No.
IOL.RB.06	

This drawing is the property of Infinity Outdoor Limited (copyright is reserved). This drawing is issued on condition that it is not copied, reproduced, retained or disclosed to any unauthorised person, either wholly or in part without the consent in writing of Infinity Outdoor Limited.

0 1 2 3 4 5 10m

Rylands Building, Manchester South Elevation as Proposed